



A1


841x594mm

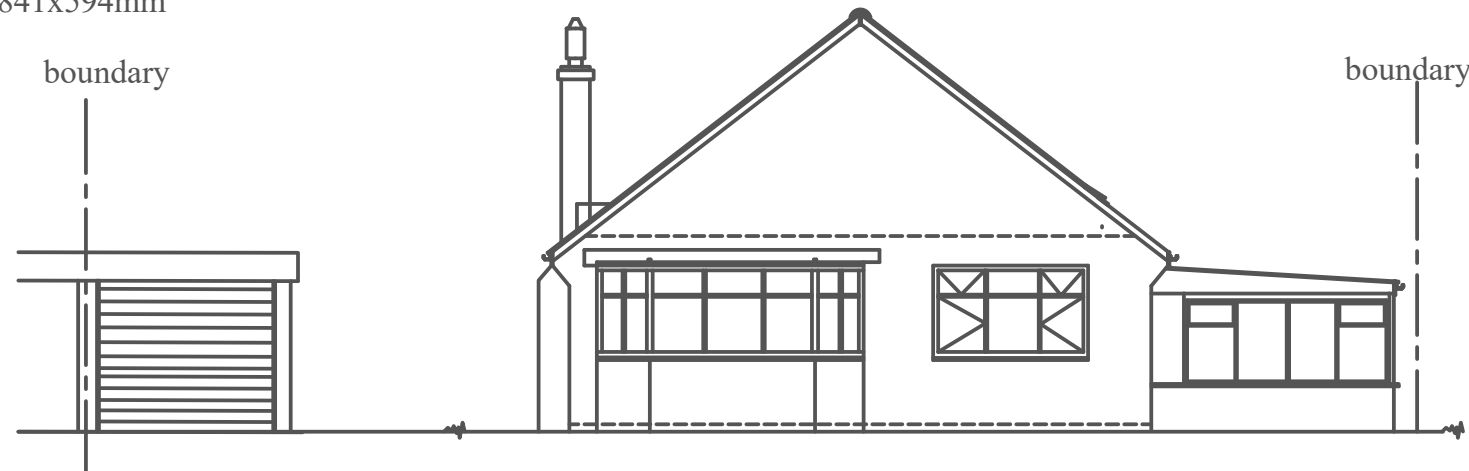


FRONT

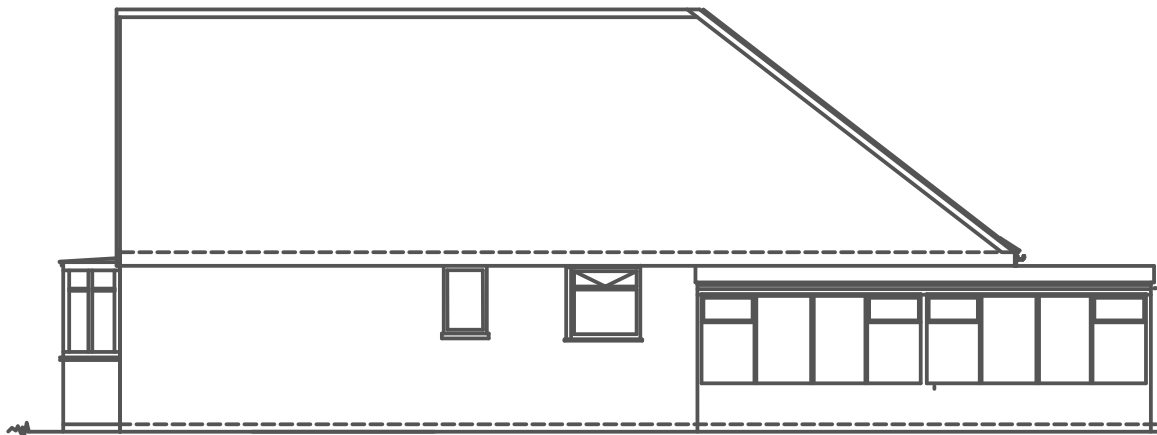

SIDE (EAST)

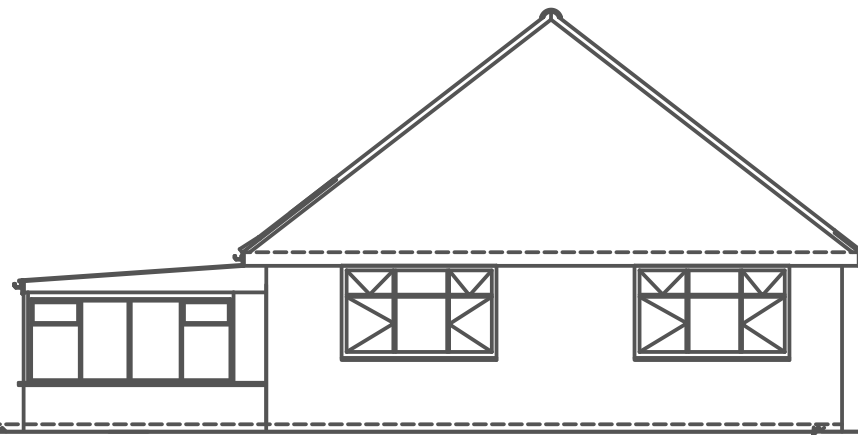

REAR

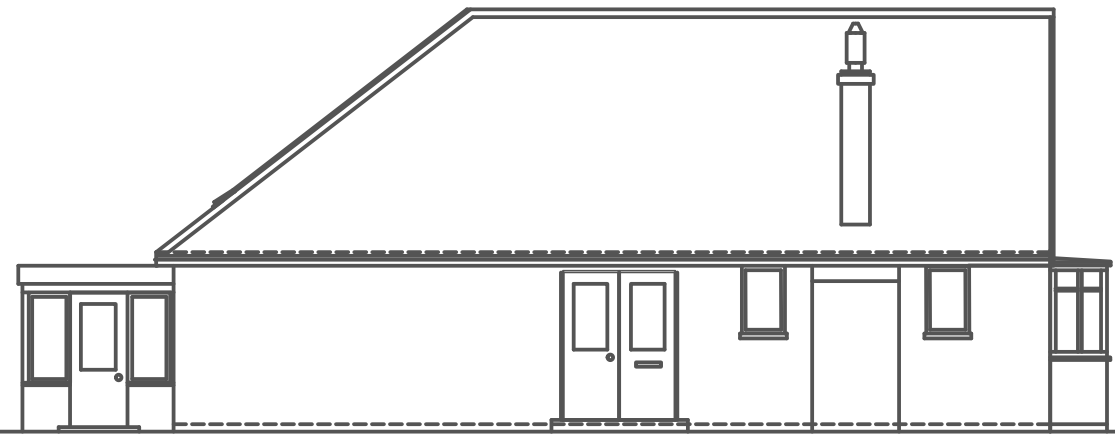


SIDE (WEST)


EXISTING ELEVATIONS 1:100




FRONT

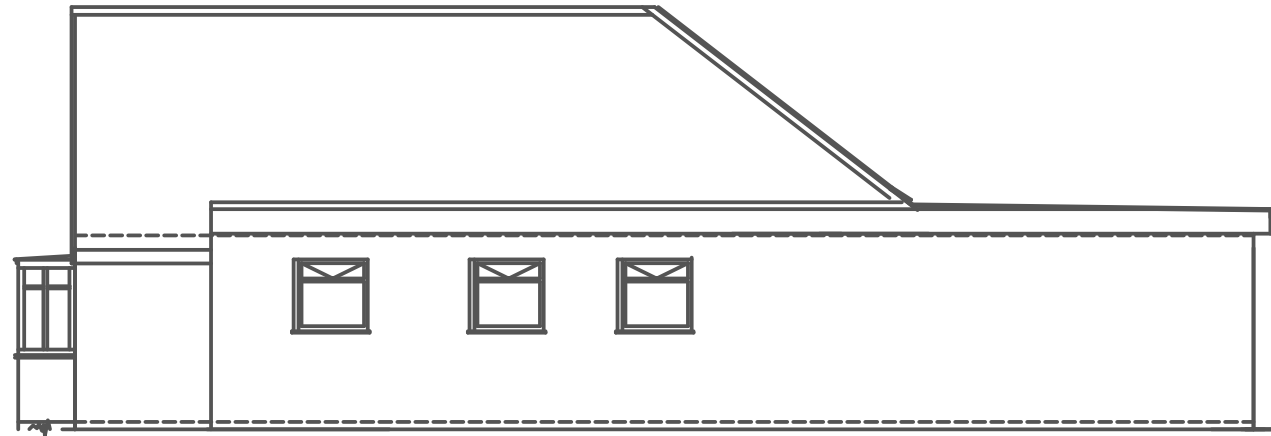

SIDE (EAST)

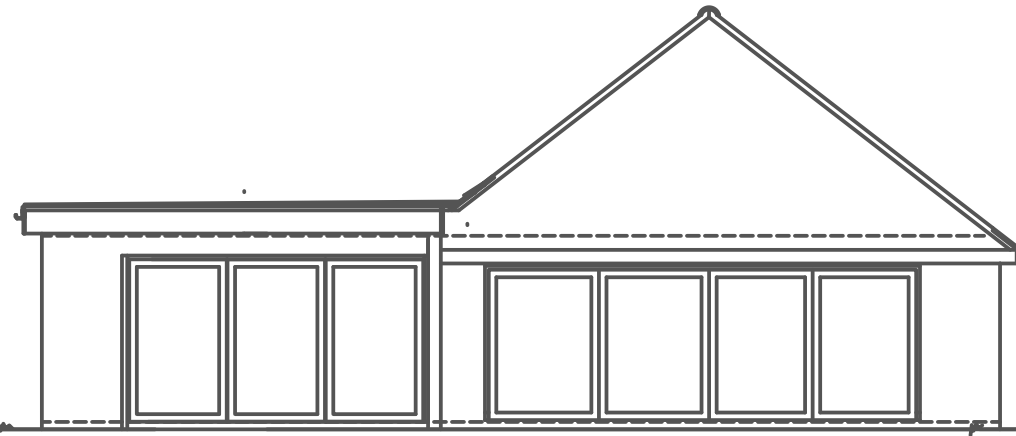


REAR

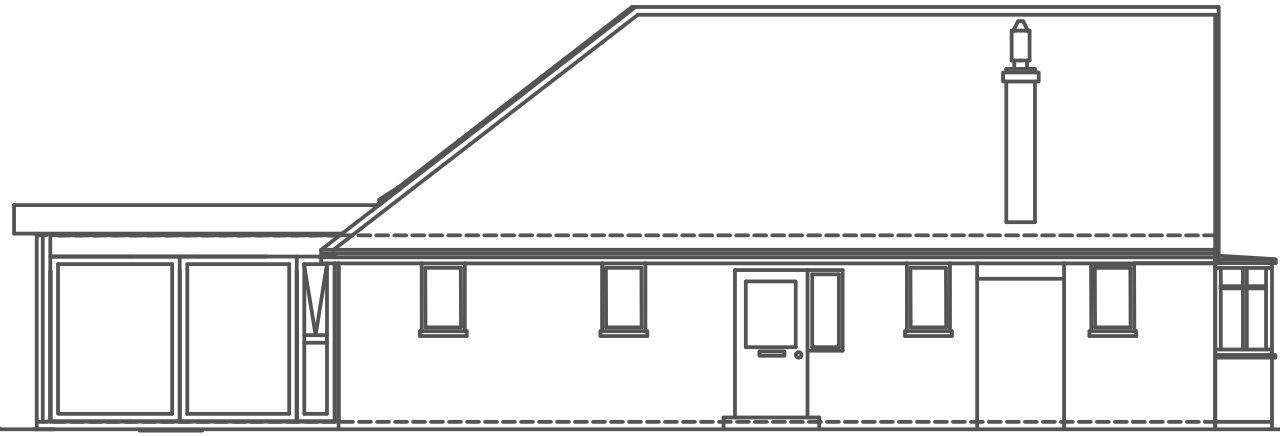


SIDE (WEST)



PROPOSED ELEVATIONS 1:100

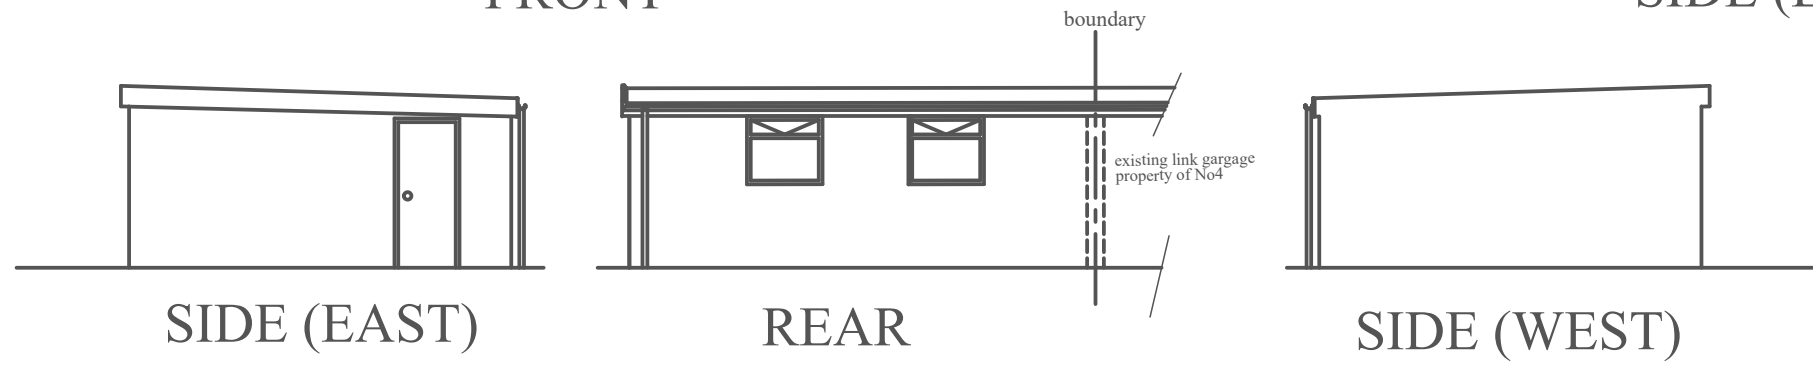


PROPOSED GARAGE ELEVATIONS 1:100

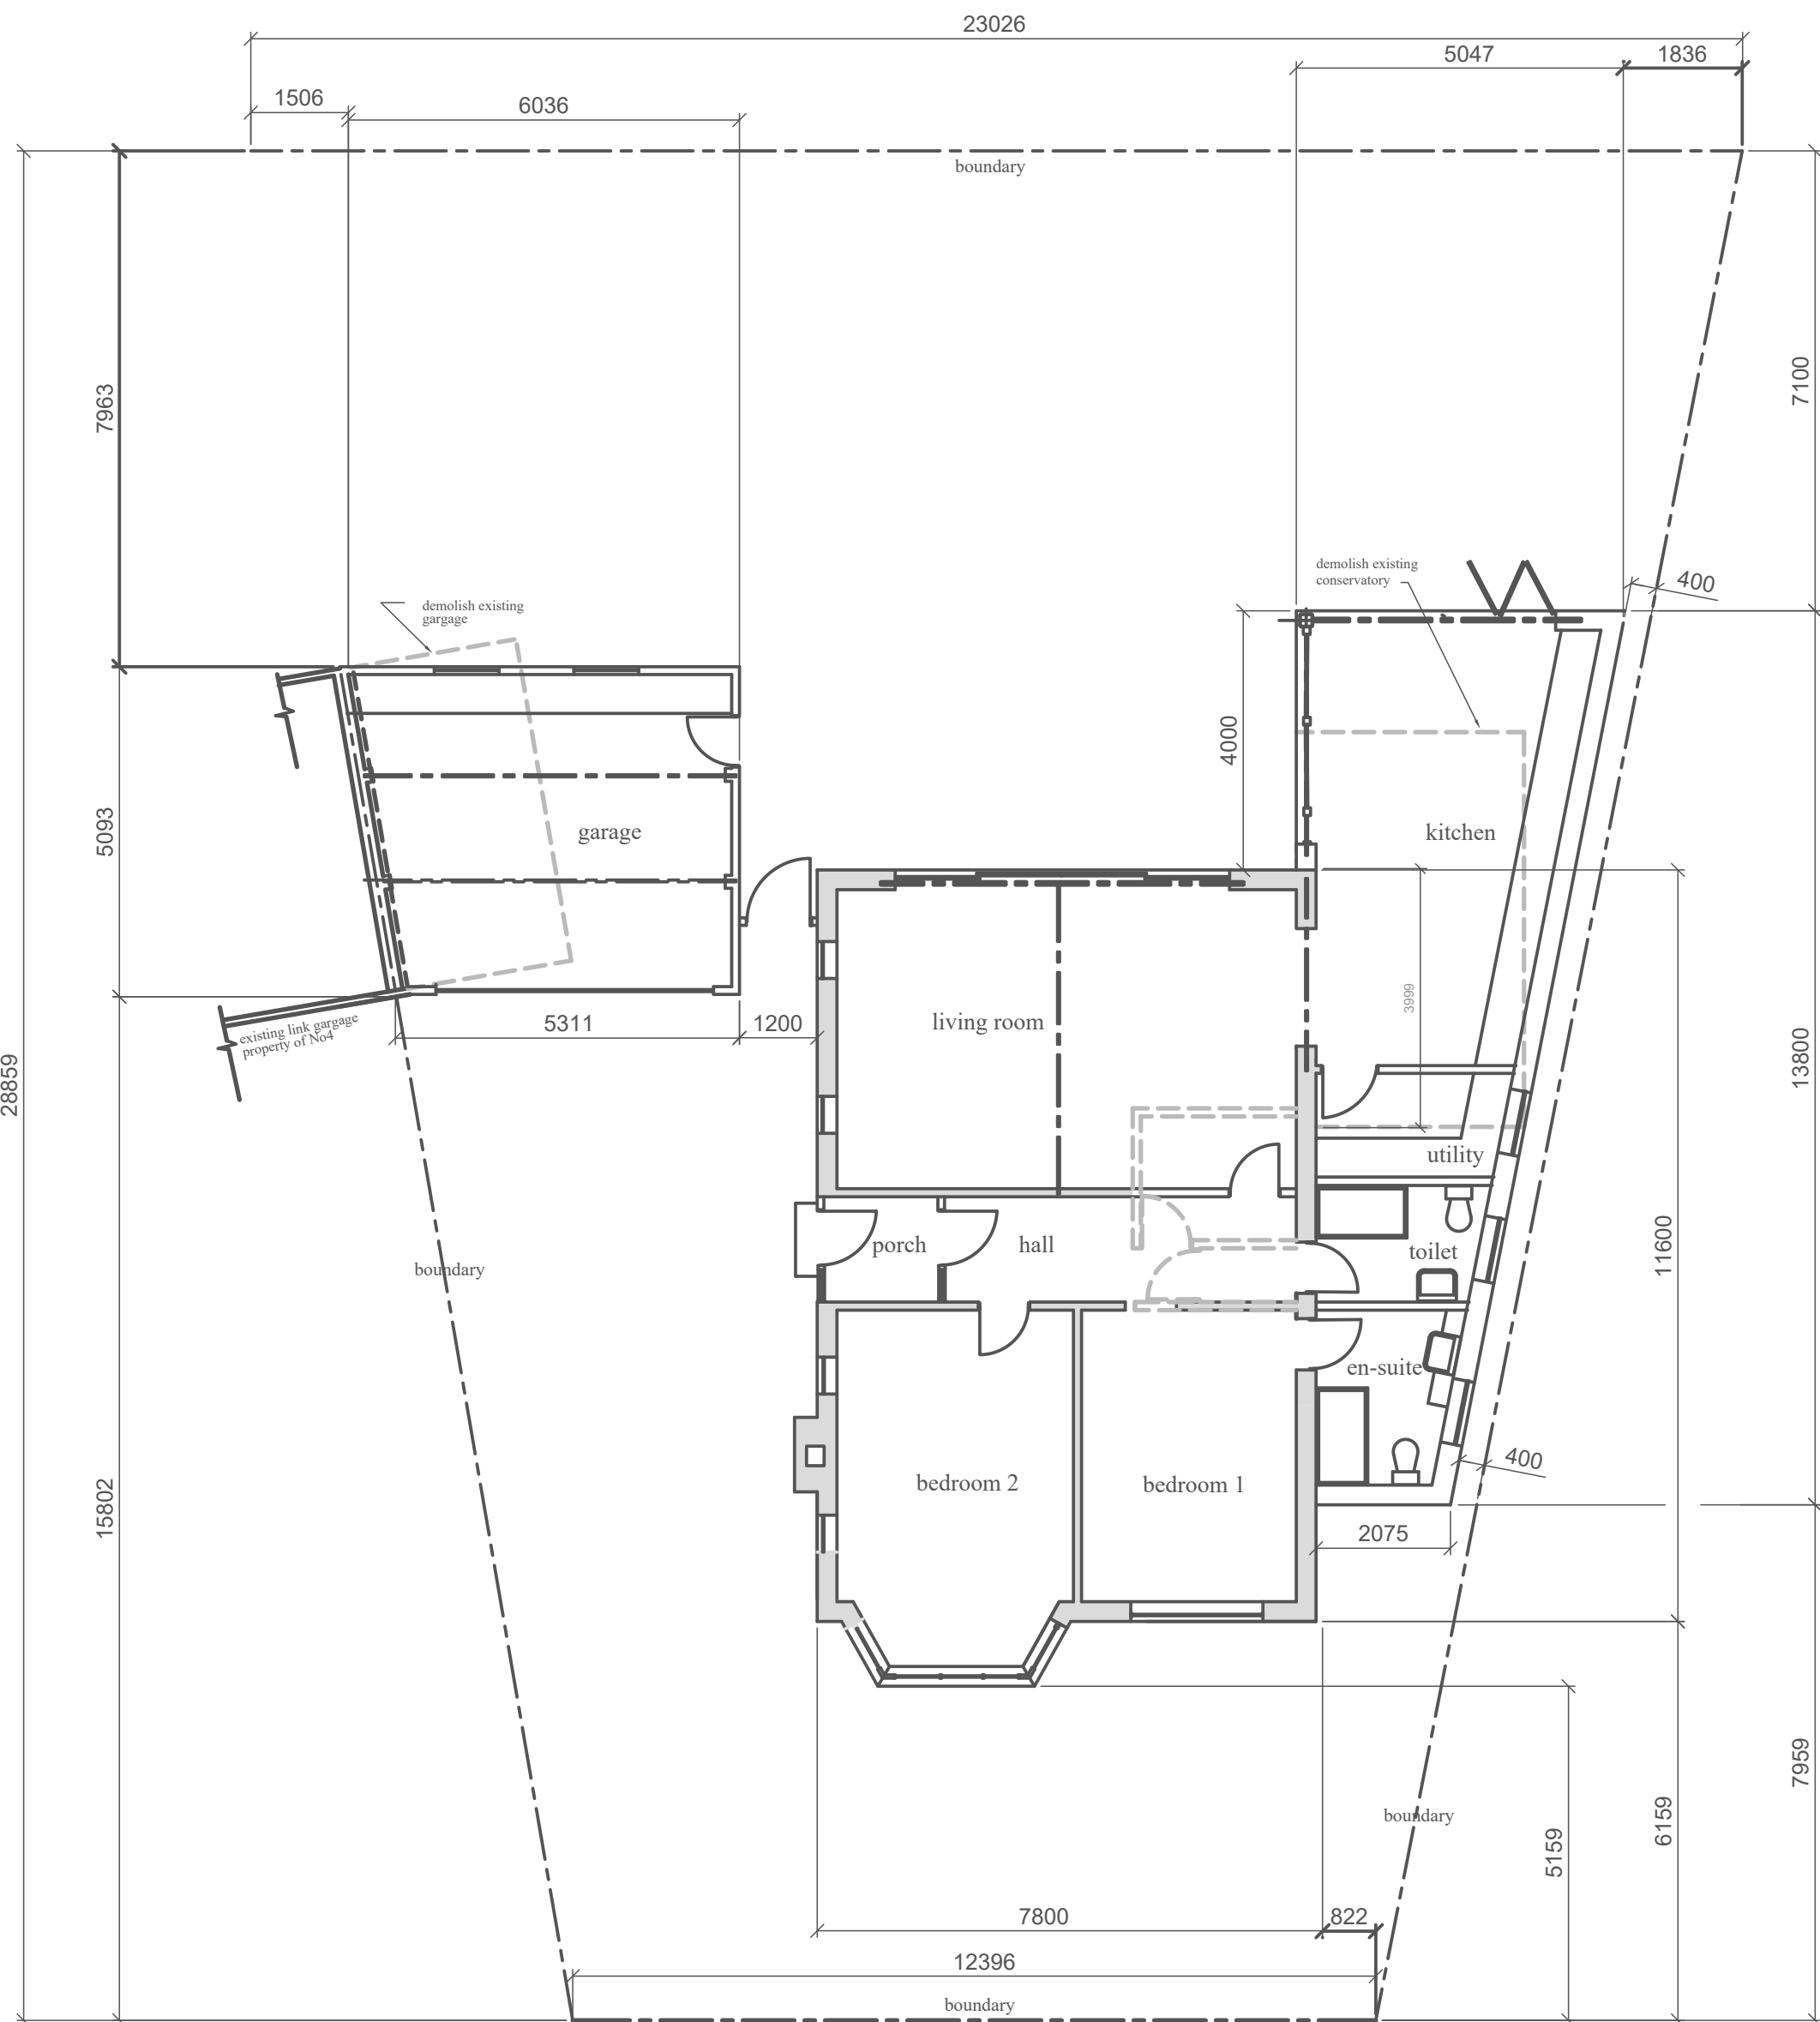


PROPOSED PLAN 1:100

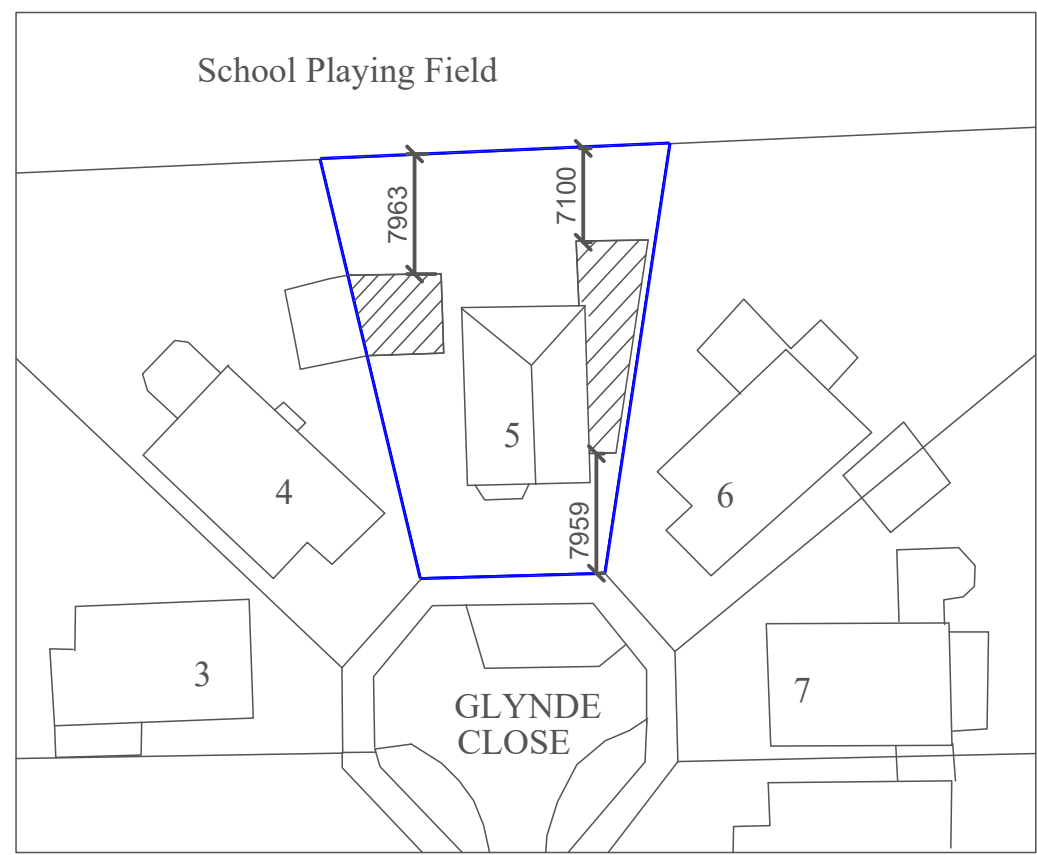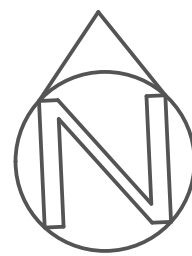

SITE PLAN 1:500

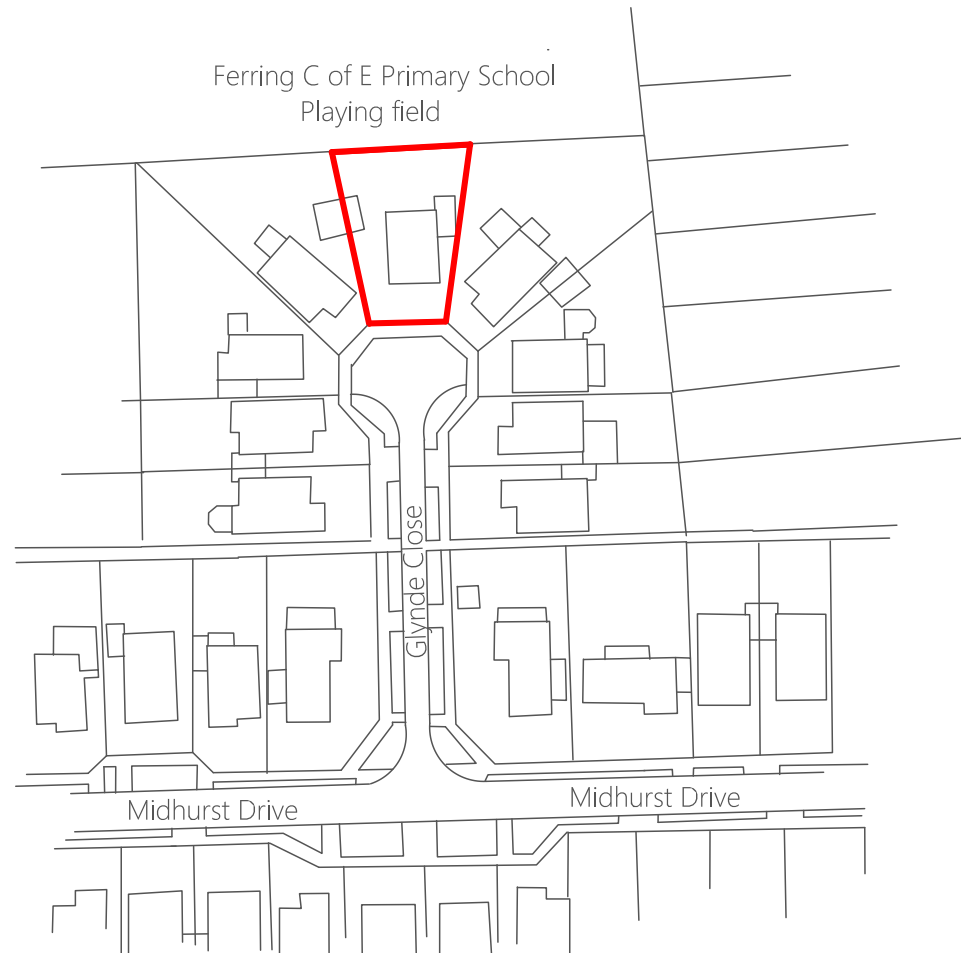


LOCATION PLAN 1:1250

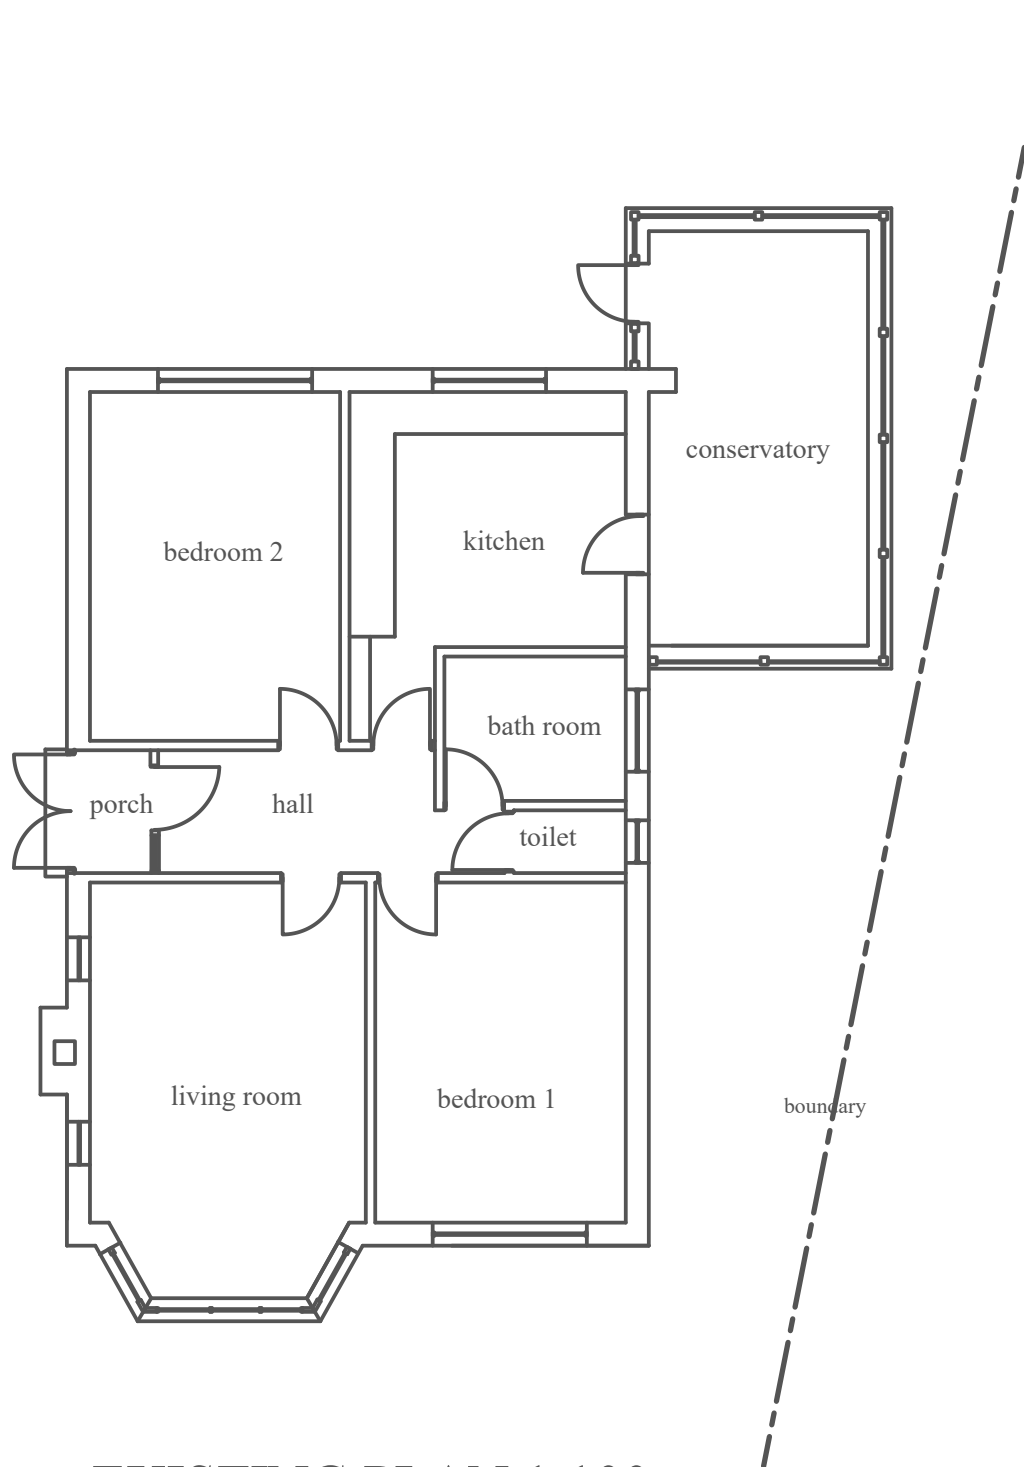

EXISTING PLAN 1:100

KEY

Existing Building
Proposed Extension

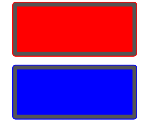

0 1 2 3 4 5M
SCALE 1:100 @ A1

C	Dims added to site plan Garage added to Existing plan Proposed garage elevations added	07/08/19
B	Location and Existing floor plans added	31/7/19
A	Original	24/7/19
Rev	Amendment	Date

5 GLYNDE CLOSE,
FERRING, W. SUSSEX
BN12 5BJ

Proposed single story side & rear
extension with extended Garage

Client Mr M.J.Vincent

Drawing No CB 1005 Sht 1 Rev C

Scale As Shown Date July 2019

Contact
M Vincent
Tel. 01903 247819
Email mickvin@hotmail.co.uk