



North Elevation

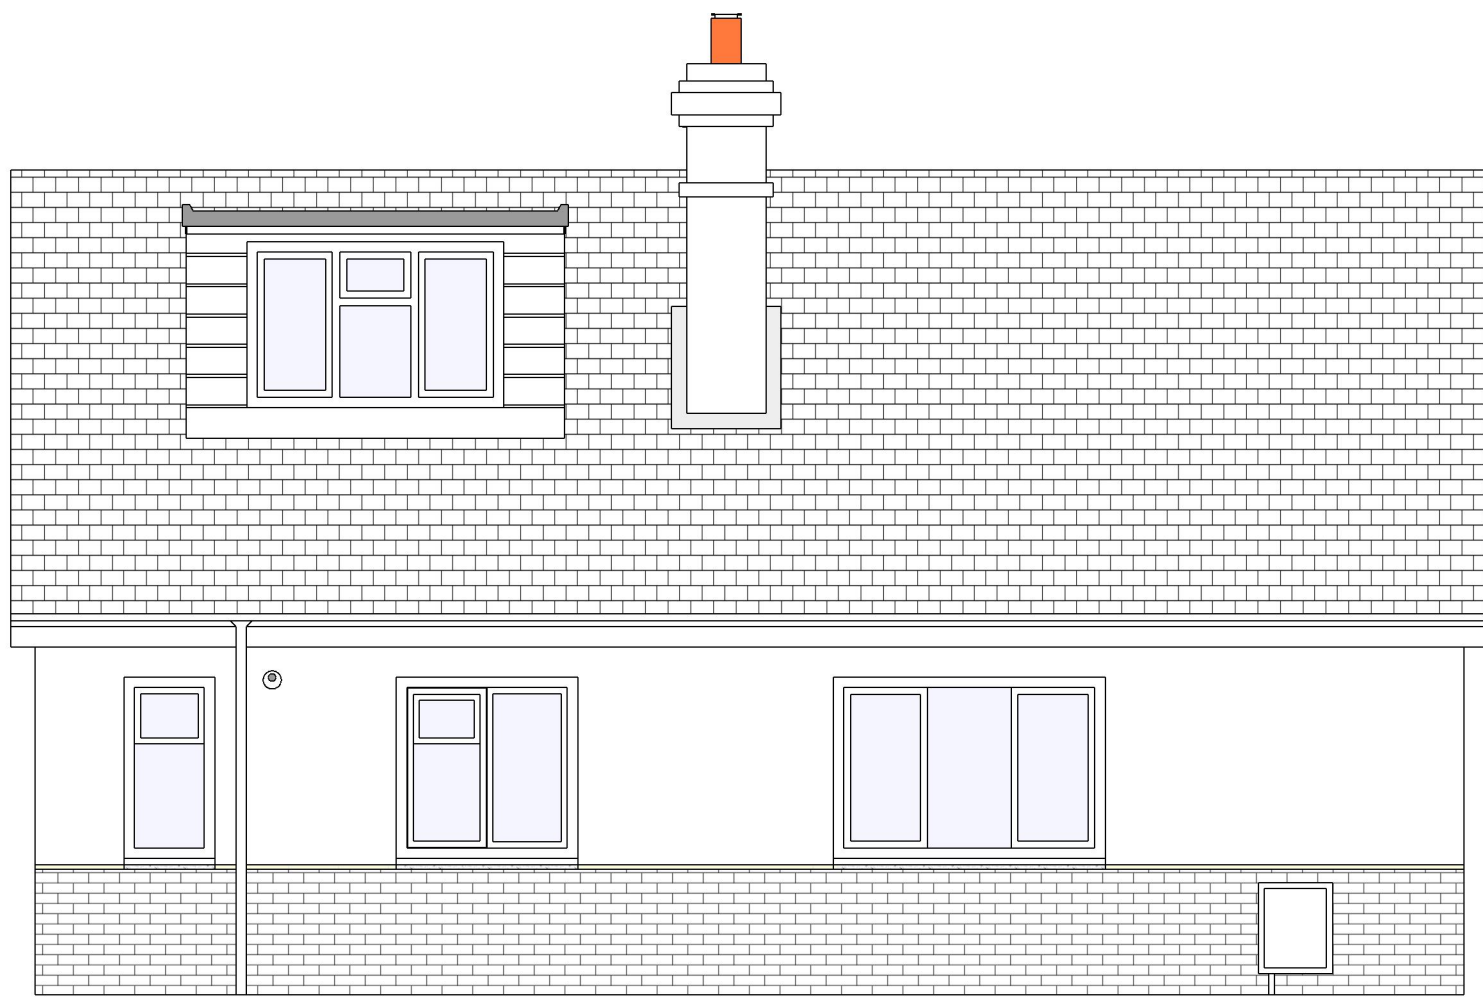

West Elevation



South Elevation

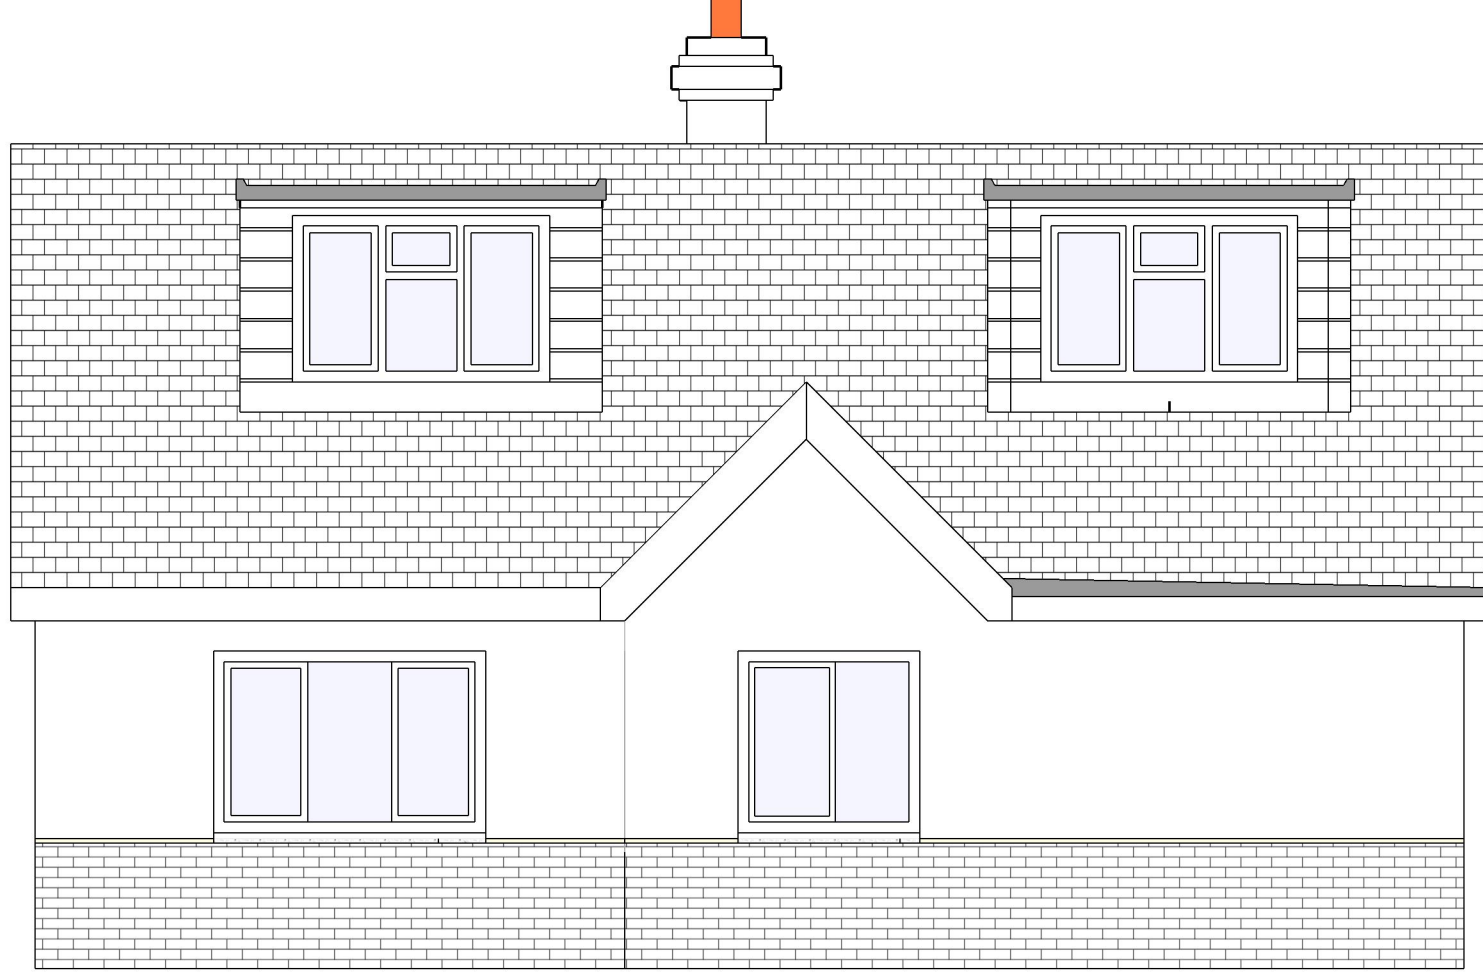


East Elevation



Copyright MJ4 Construction Limited
This drawing is the property of MJ4 Construction Limited and must not be copied, reproduced or passed to a third party without their consent.

The Contractor is to verify all dimensions, alignment, levels and datums prior to commencement of work.
Any discrepancies must be reported immediately to MJ4 Design and planning for review.

Variations and modifications to the work shown on these drawings are not to be carried out without the prior approval of MJ4 D & P.

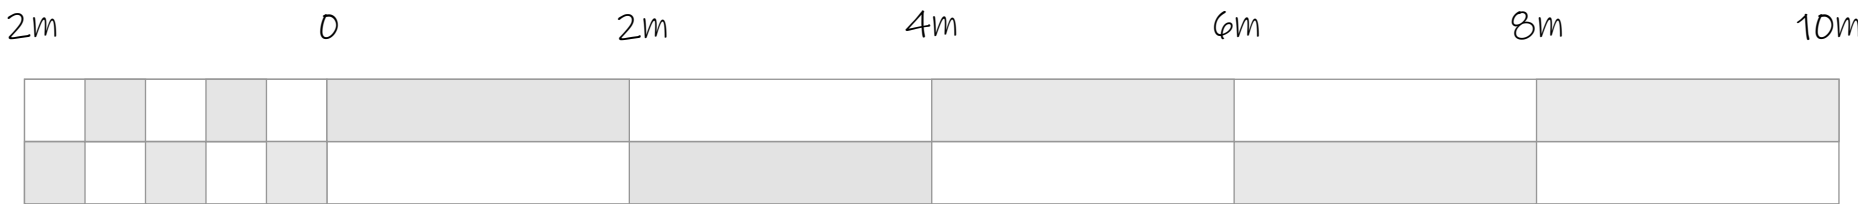

Existing Elevations
Scale 1:50 @ A1

MJ4 Design and Planning

25 Ocean Drive, Ferring, West Sussex,

REVISIONS		
	MM/DD/YY	REMARKS
1	13/04/21	REV 1 - Rear Dormer size increased, Indicative Kitchen and Bedroom suite shown
2	25/04/21	REV 2 - Roof lanterns removed, Hipped roof over rear extension, Gabled roof over front extension.
3	06/05/21	REV 3 - Drainage, Windows and notes added
4	--/--/--	...
5	--/--/--	...