




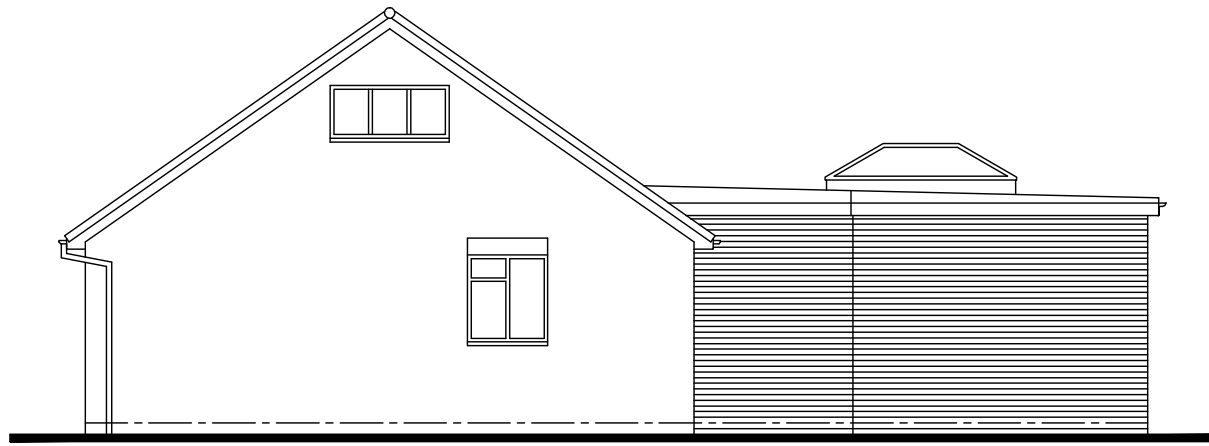

FRONT SOUTH ELEVATION
PROPOSED ELEVATIONS
Scale 1:100

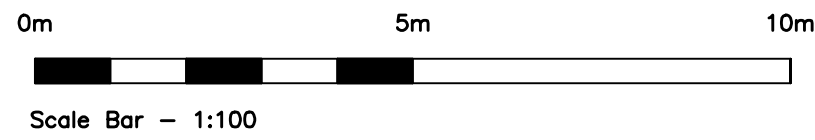


SIDE EAST ELEVATION

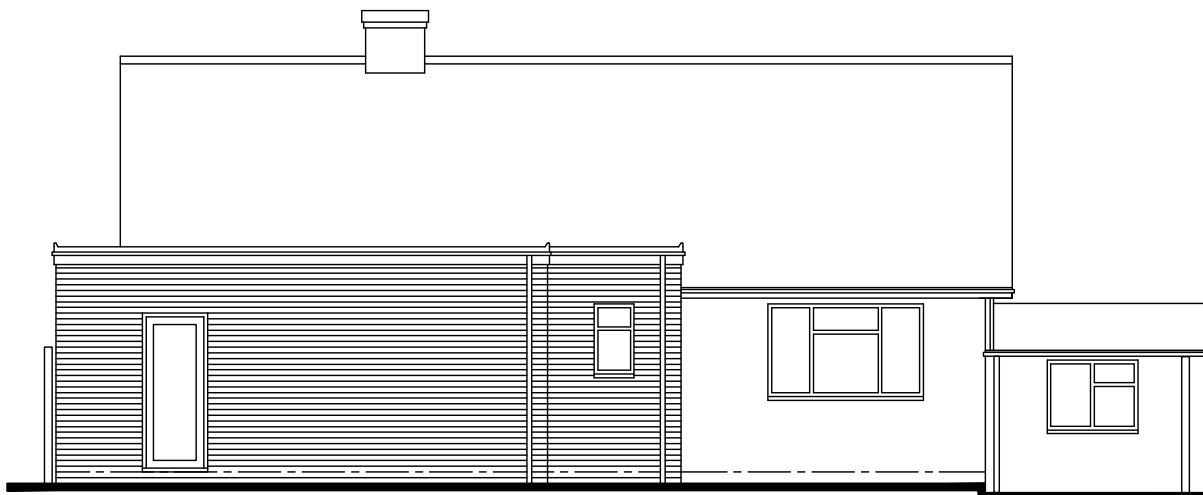

REAR NORTH ELEVATION


SCHEDULE OF MATERIALS TO REAR EXTENSION
WALLS - FACING BRICKWORK & MORTAR TO MATCH EXISTING
ROOF - FLAT ROOF
WINDOWS - NEW PVCu WINDOWS COLOUR WHITE
DOORS - NEW PVCu DOORS COLOUR WHITE
BI-FOLDING DOORS - ALUMINIUM COLOUR WHITE
ROOF LANTERN - PVCu COLOUR WHITE
RAINWATER GOODS - NEW PVCu COLOUR WHITE

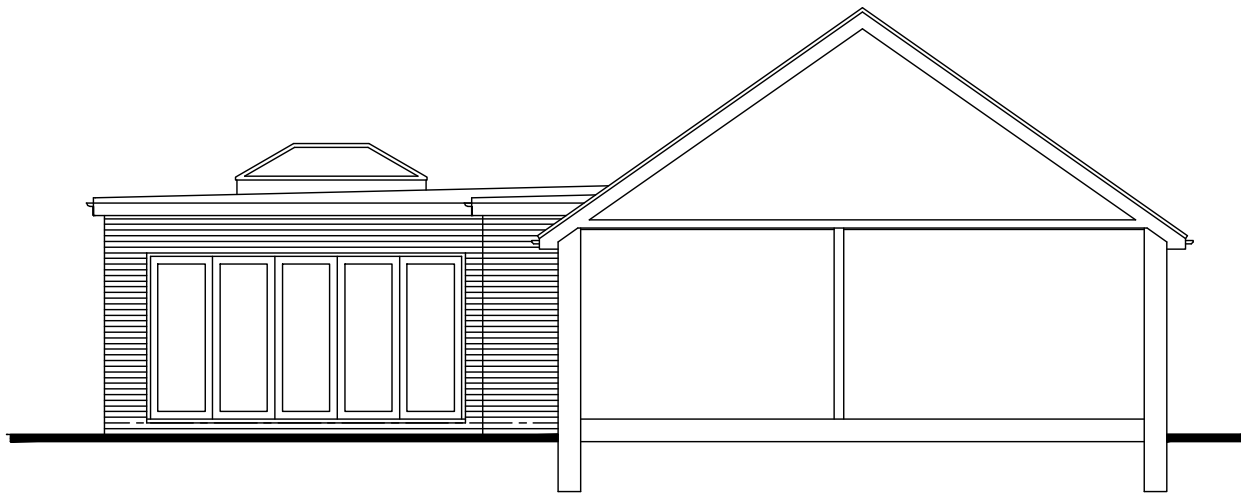


SIDE WEST ELEVATION

No dimensions to be scaled from drawing except for planning purposes.
The contractor should check all dimensions on site.
It is the contractors responsibility to ensure compliance with Building Regulations.
C.D.M. Regs. 2015. The Client is advised of his responsibilities to appoint a Planning Supervisor under these Regs. All works to comply with the C.D.M. Regs. 2015.
The Party Wall Act. 1996 The property owner is advised of the requirements of the Act, & the requirement to serve a Party Wall Notice on any adjoining owners as required under the act.


REVISIONS:
A. 29.05.22 Rear bathroom extension amended.

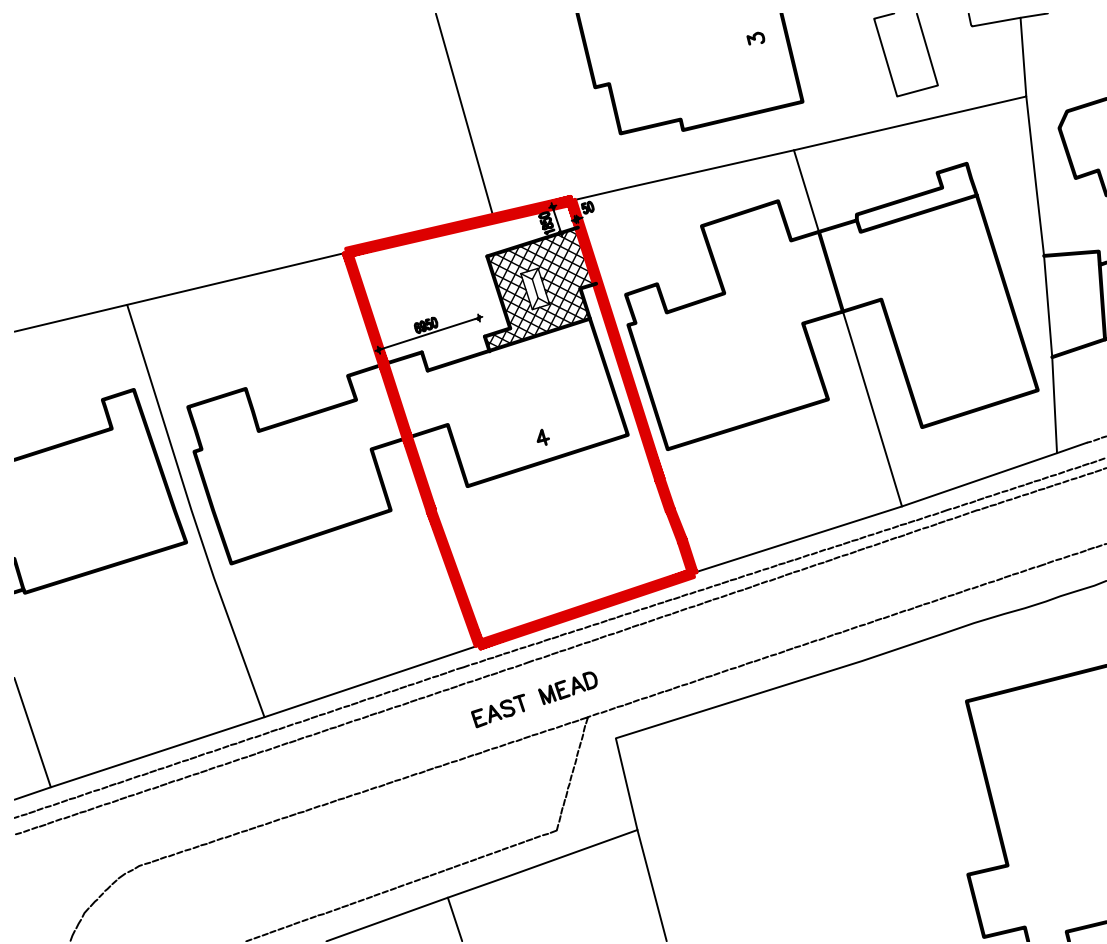

BLOCK PLAN
Scale 1:500

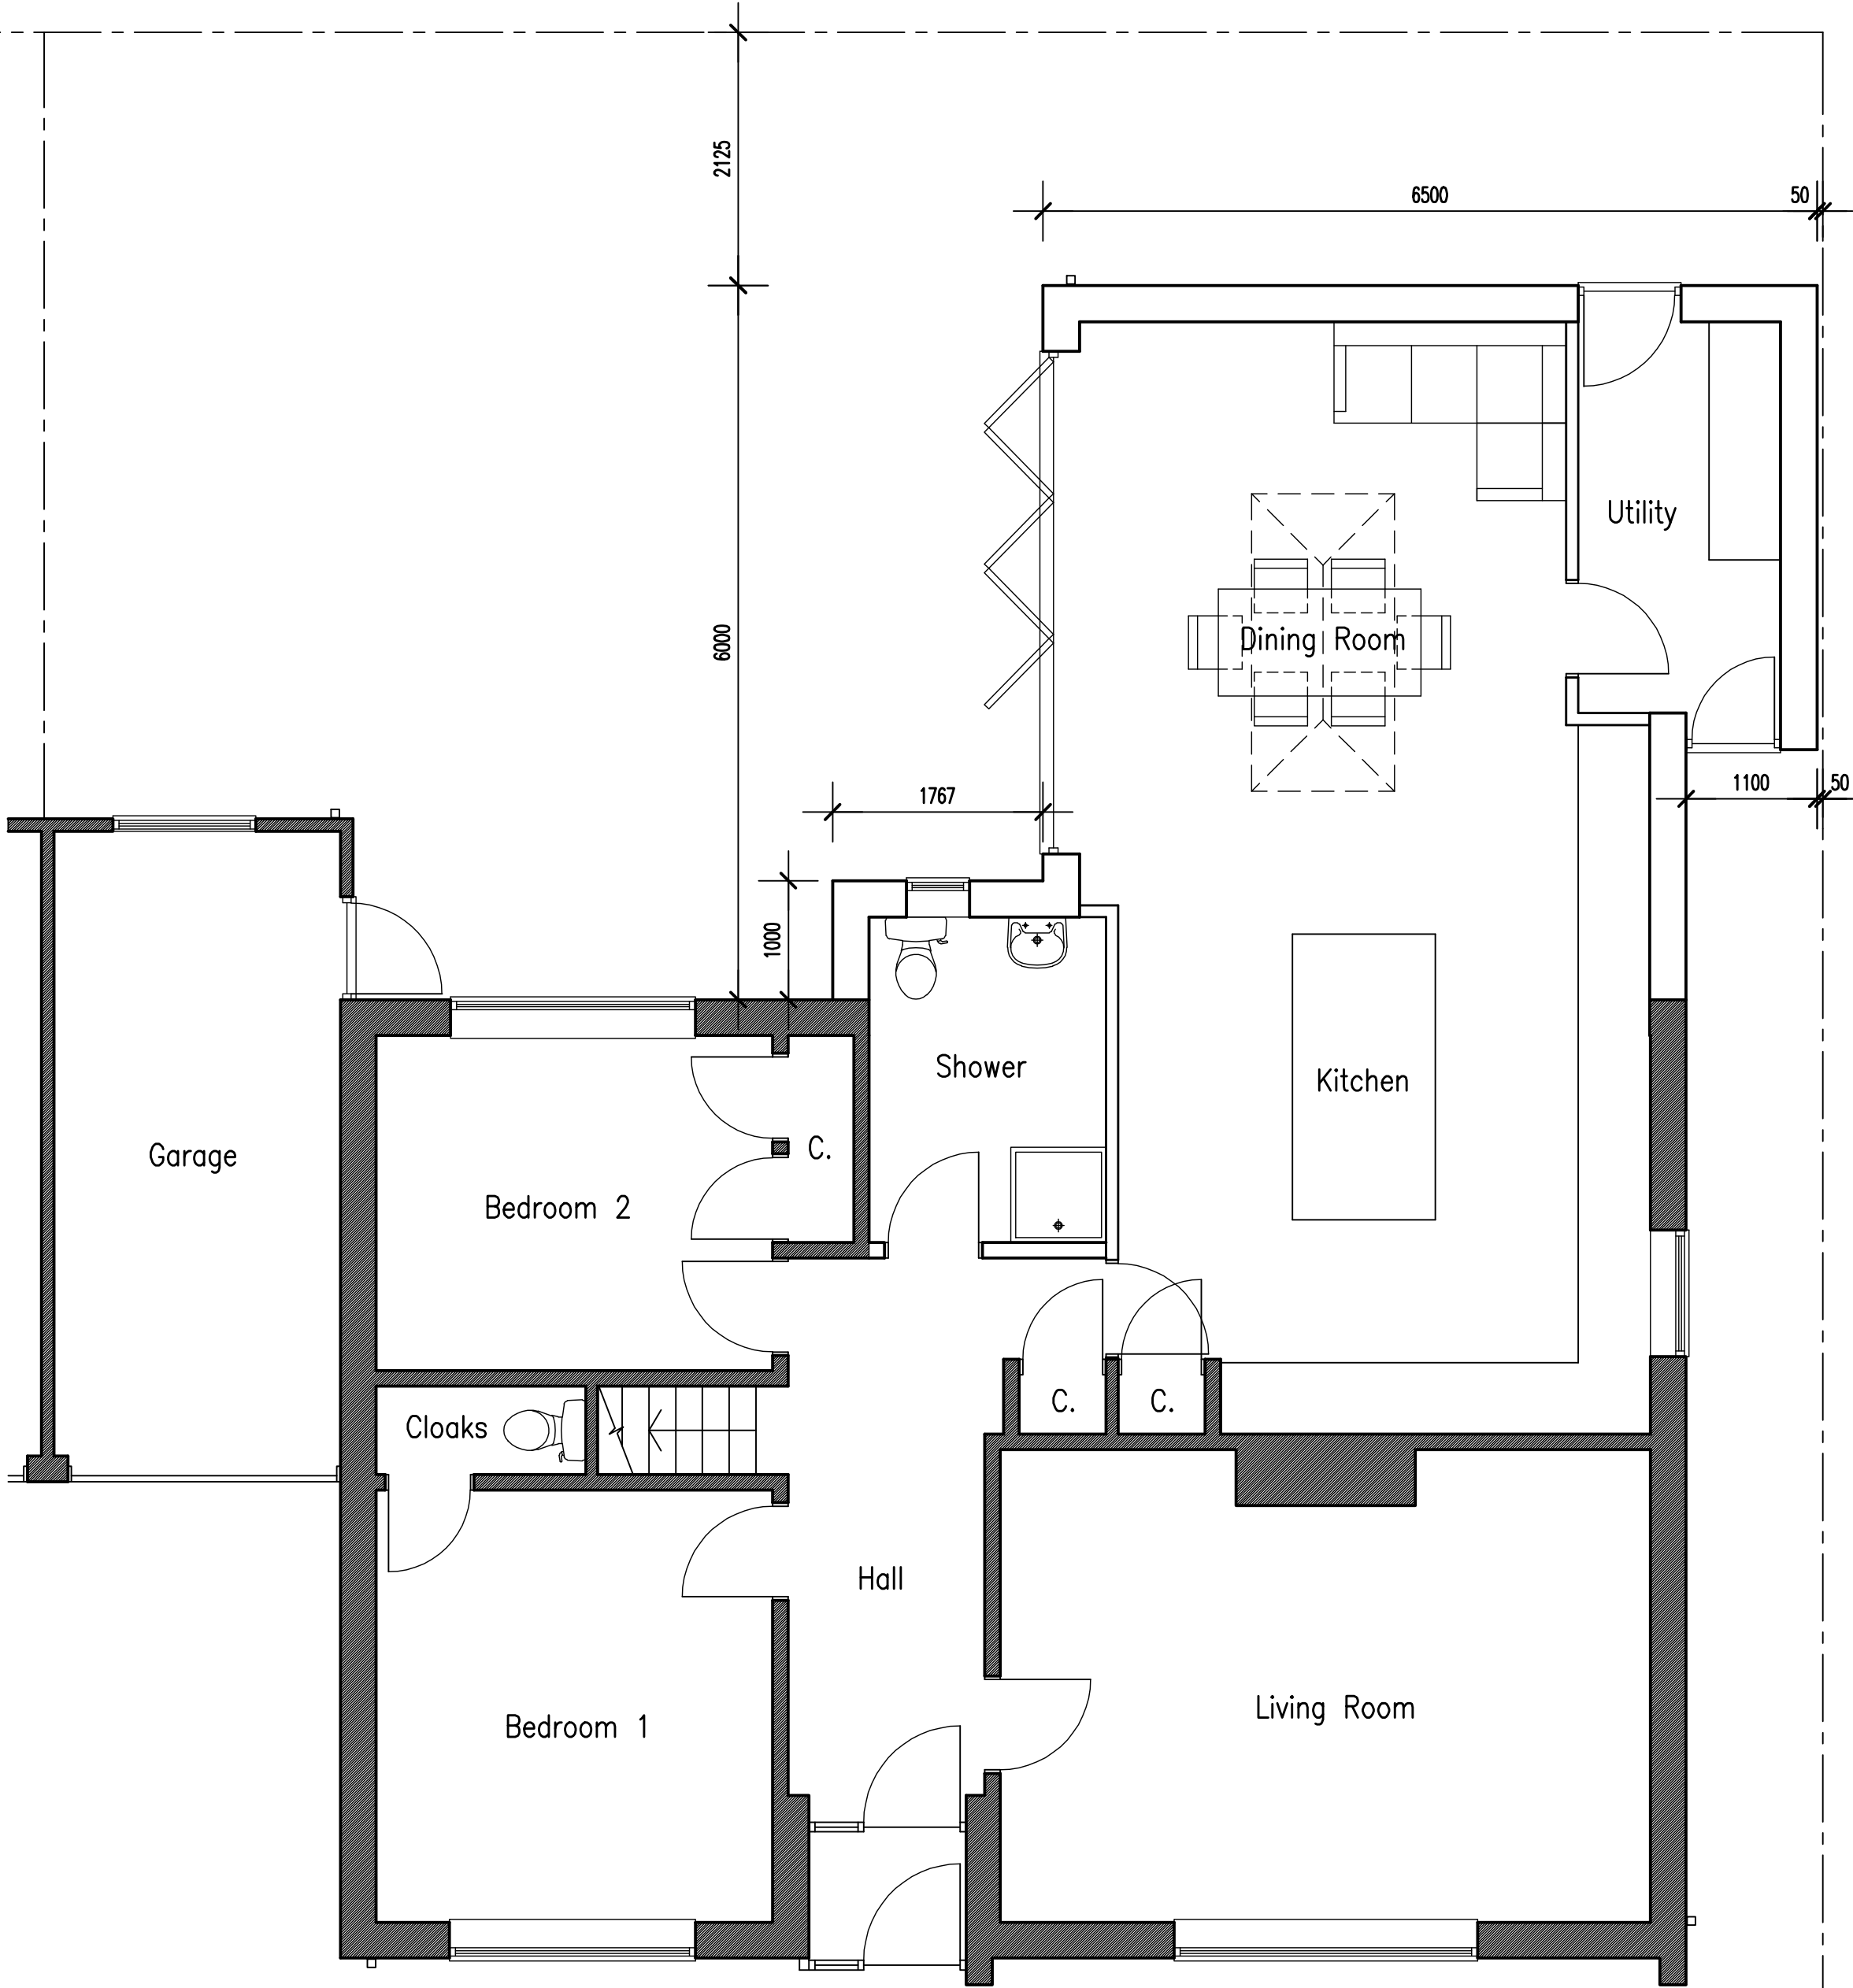

PROPOSED GROUND FLOOR PLAN
Scale 1:50

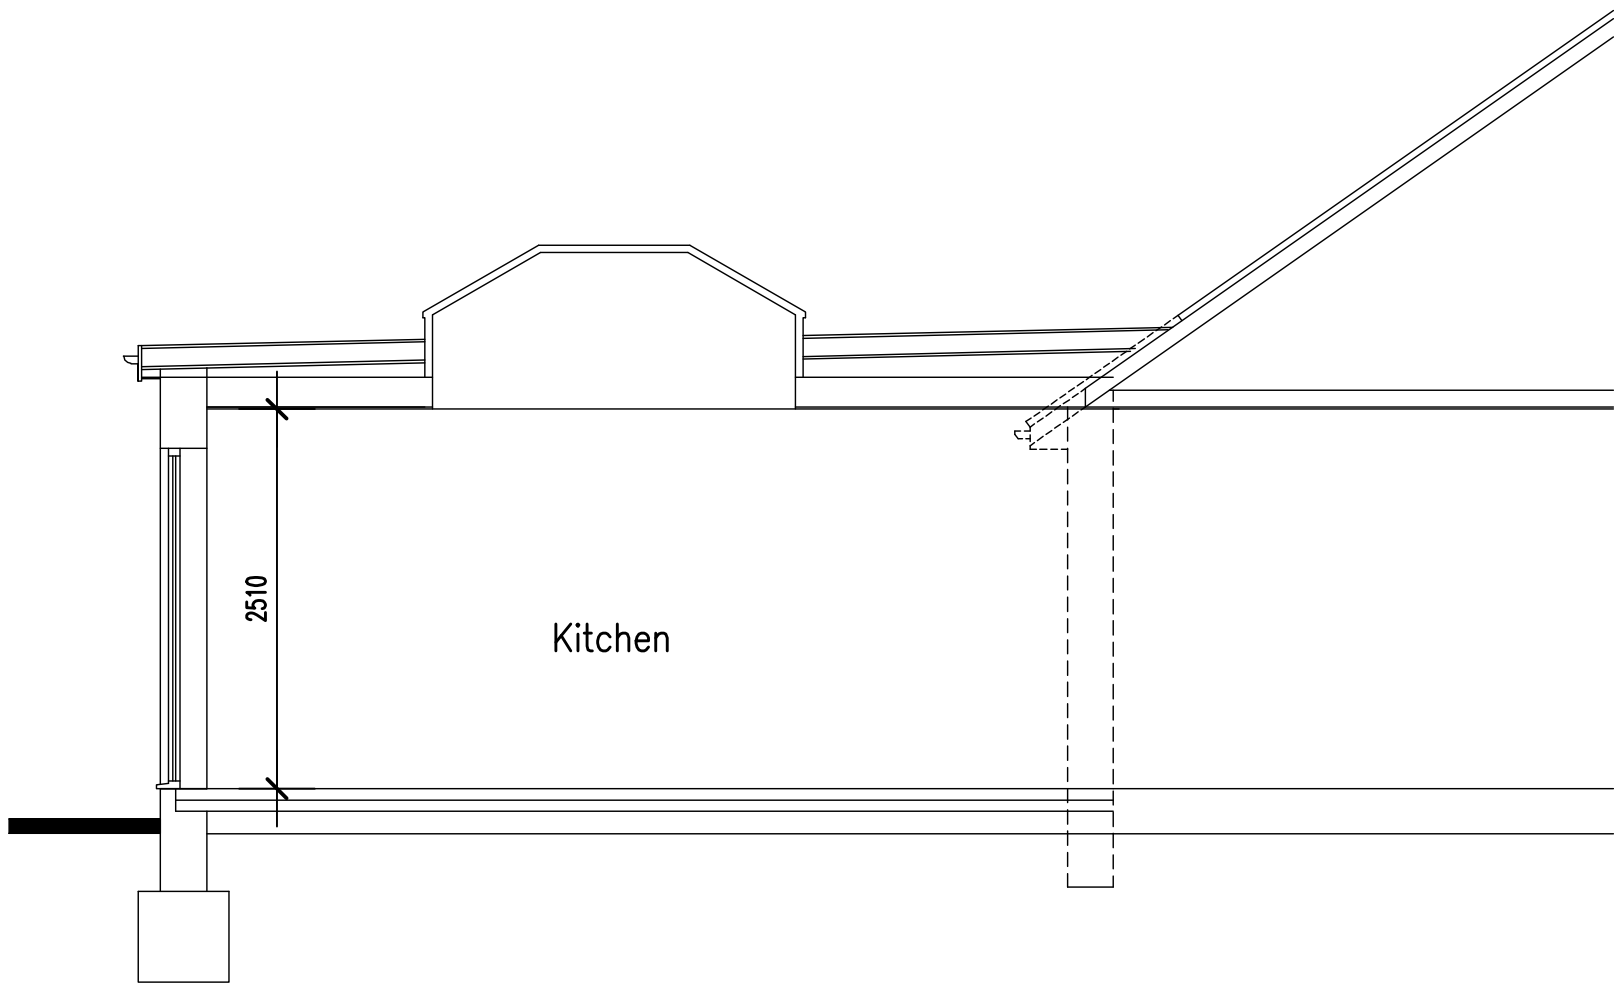

TYPICAL SECTION
Scale 1:50

ADCS

Architectural Design

Computer Services

30 Foxley Lane
Worthing
West Sussex
BN13 3AD
Tel: 01903 280701
E-mail: adcs@sky.com

Client	MR ELIJAH JOSHUA PARAZO		
Project	PROPOSED REAR EXTENSION 4 EAST MEAD FERRING WEST SUSSEX BN12 5EA		
Drawing	PROPOSED GROUND FLOOR PLAN & ELEVATIONS		
Scale	Date	Drawn	
1:50 & 1:100 @ A1	17.05.22	TP	
Drawing No.	Revision		