


Materials & Finishes	
Walls	Render finish & Rock panel cladding
Roof	GRP covering & Sedum blanket
Windows	Grey UPVC
Doors	Pedestrian - Grey Aluminum Garage - powder coated steel paneled
Eaves & Facias	Zinc
Gutters & Downpipes	Zinc

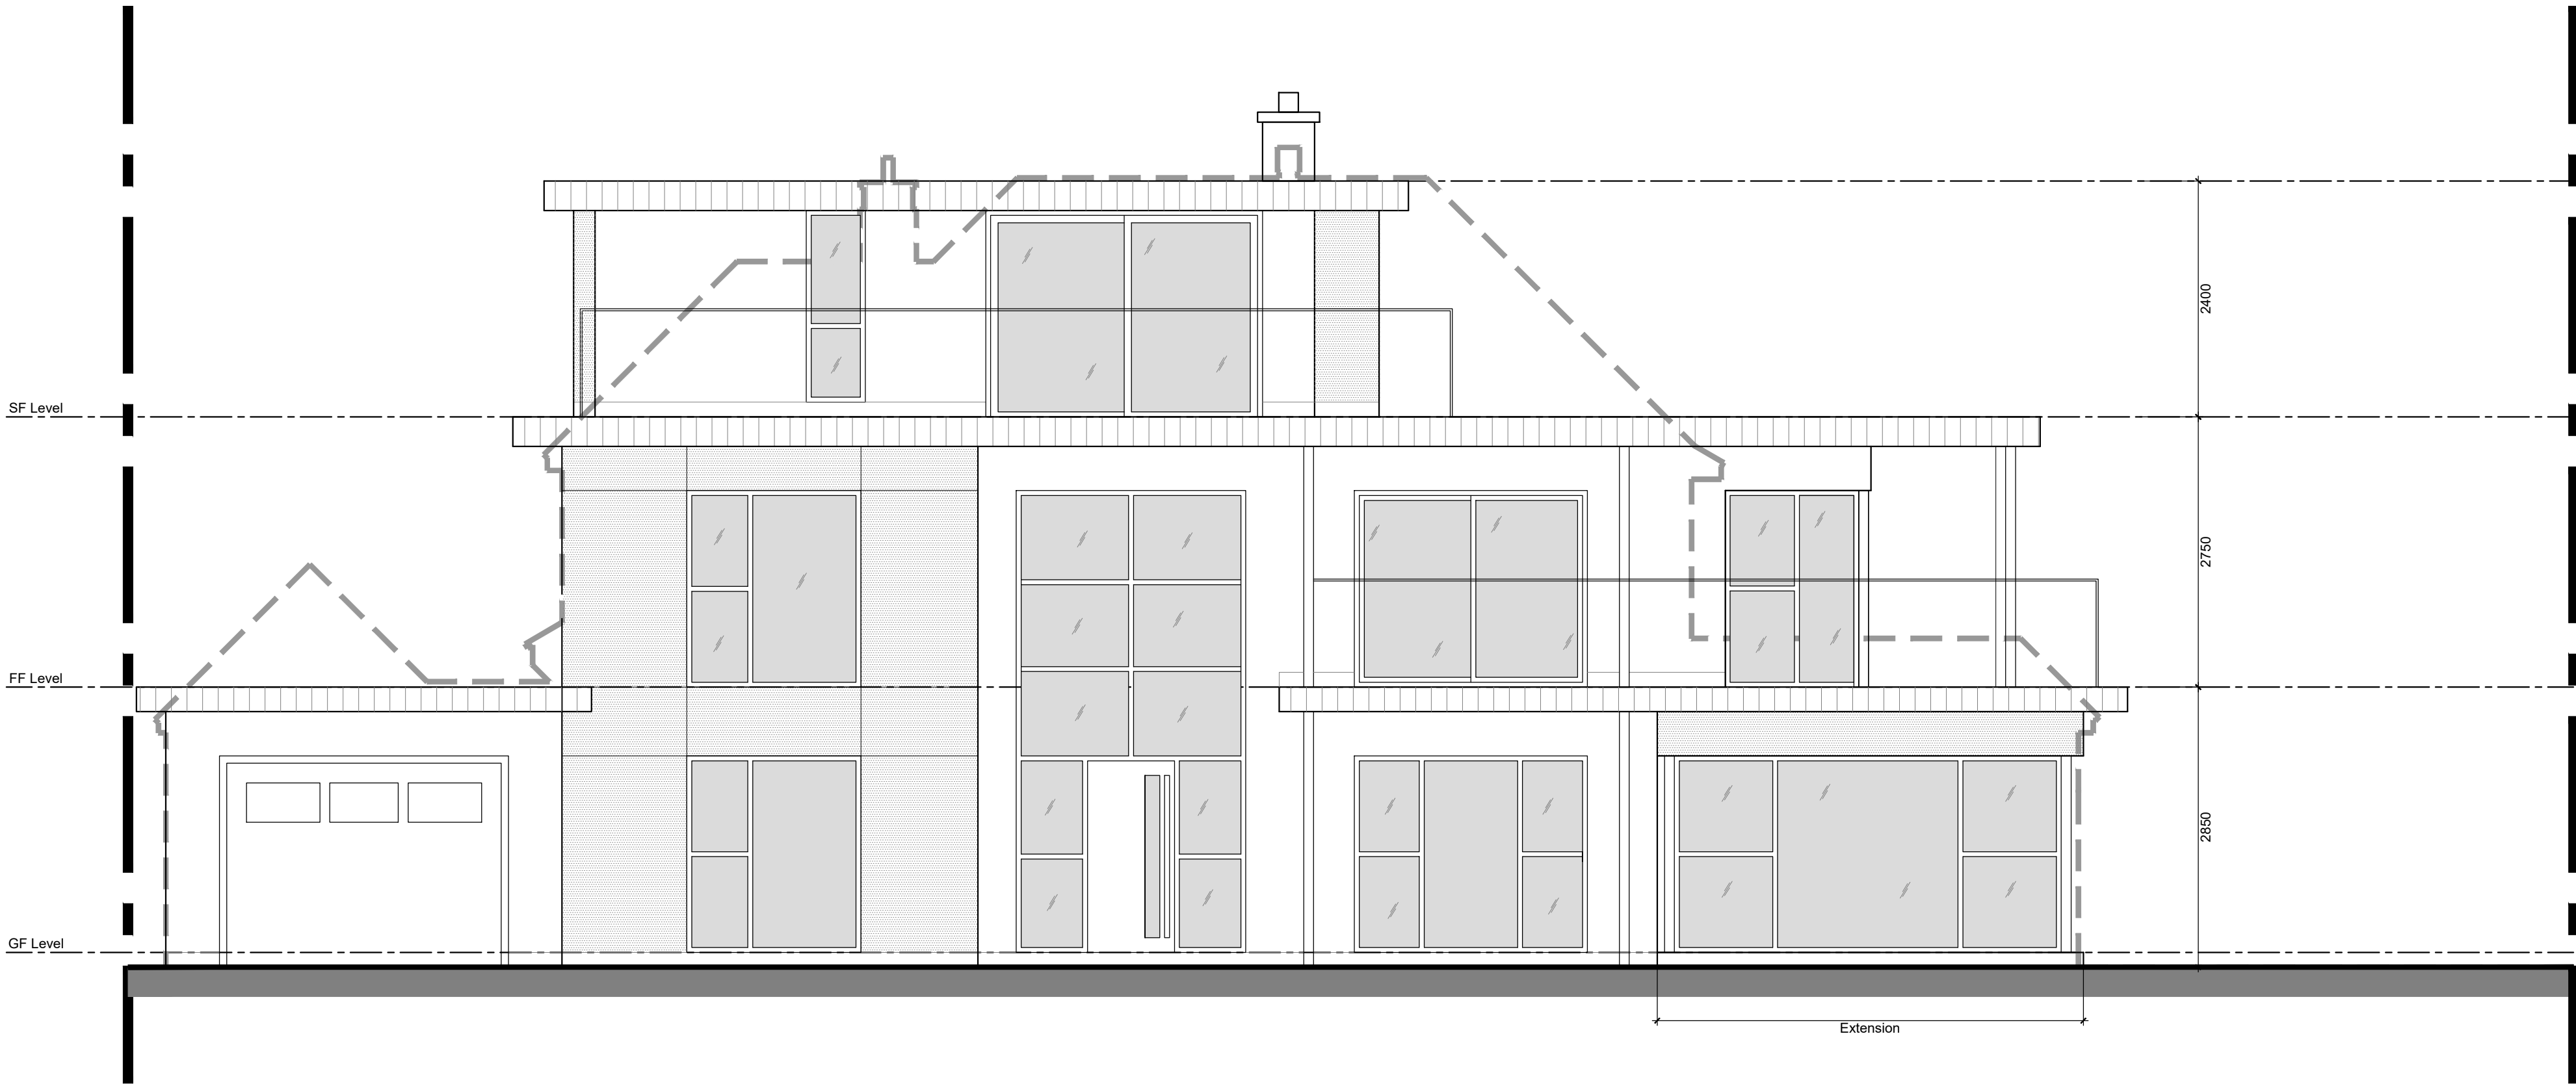


Proposed Front Elevation
Scale 1:50 @ A1



Proposed Rear Elevation
Scale 1:50 @ A1

Rev.	Description	Date
A	Terrace above garage removed	10-09-21

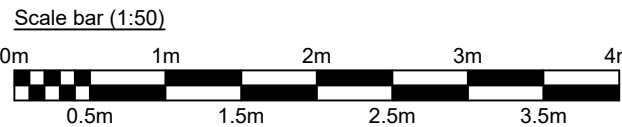

Project: Extension & Refurbishment	
for Chris Levett	
at 1 Sea Drive Ferring Worthing BN12 5HD	
Contact: Michael Austin R/BA	
E-mail: project@austinlebbon.co.uk	
Web: www.austinlebbon.co.uk	
Phone: 07958427610	
Dwg Ref: 2048 [PL] 05	Rev: A Date: September 2021