


General Notes:

1. Do not scale from the drawings, except for plotting purposes.
2. All dimensions are given in metres, unless otherwise stated and any discrepancy reported to Envion Architectural Services.
3. Any queries or comments should be directed to the architect or the architect's representative.
4. The drawings are to be read in conjunction with relevant consultations and specialist advice.
5. All works to comply with the relevant British Standards Code of Practice and building regulations.
6. The drawings are the property of Envion Architectural Services and are not to be reproduced in any form without prior written consent.

Drawing Notes:

1. Proposed Development Shown in Blue
2. Existing Development Shown in Grey
3. All dimensions are given in metres, unless otherwise stated
4. All dimensions shown in Metres

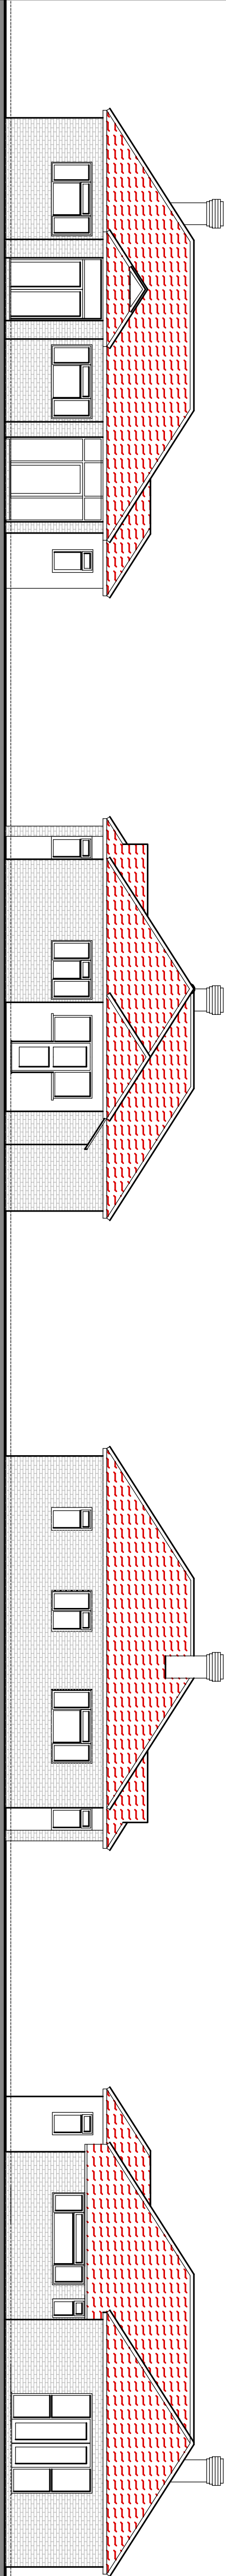


Existing North East (Front) Elevation

Existing North West (Side) Elevation

Existing South East (Side) Elevation

Existing South West (Rear) Elevation

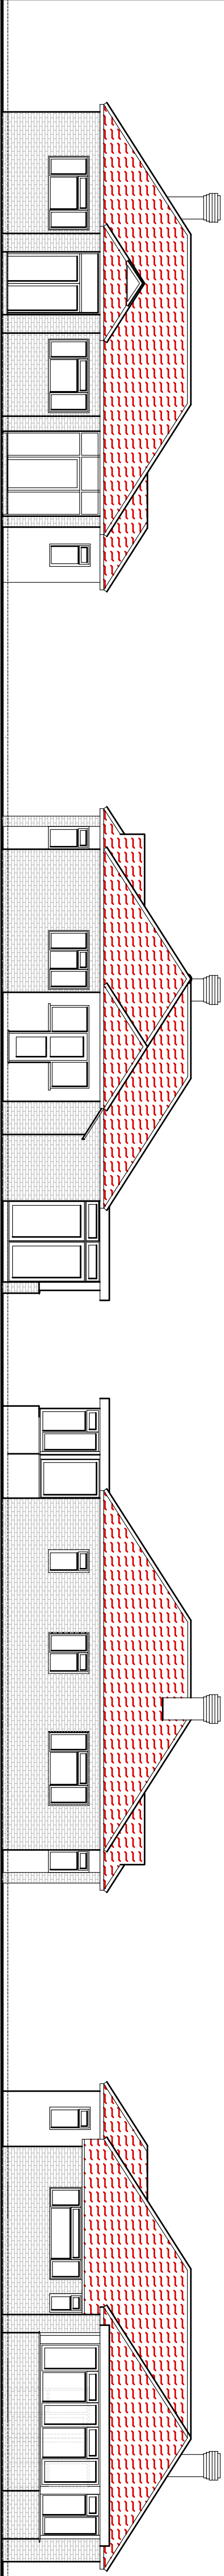


Proposed North East (Front) Elevation


Proposed North West (Side) Elevation

Proposed South East (Side) Elevation

Proposed South West (Rear) Elevation

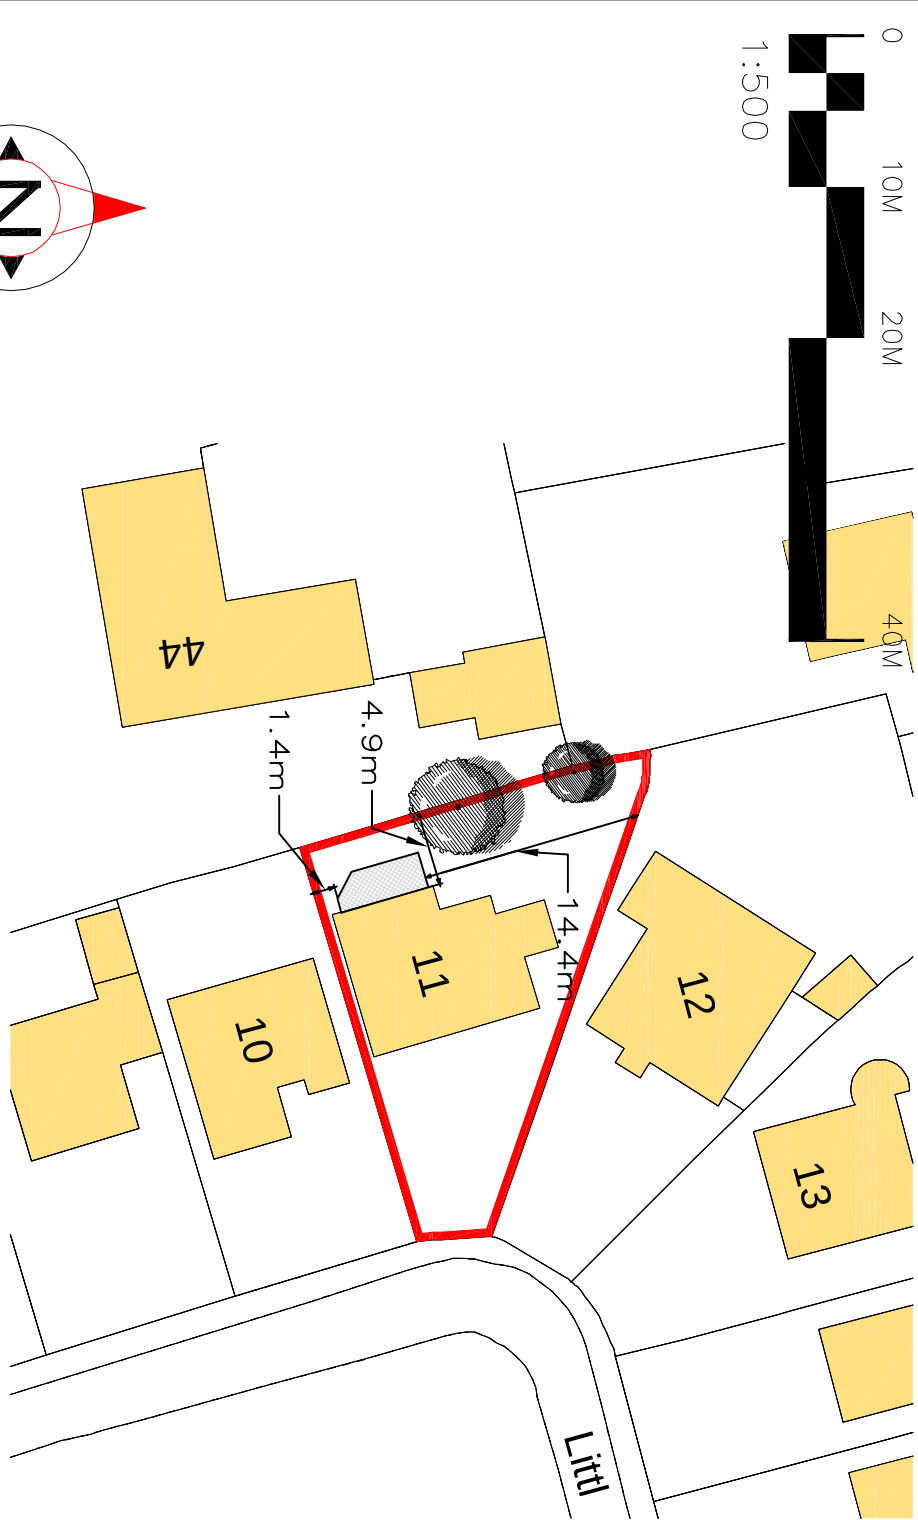


SITE PLAN 1:500 @ A1

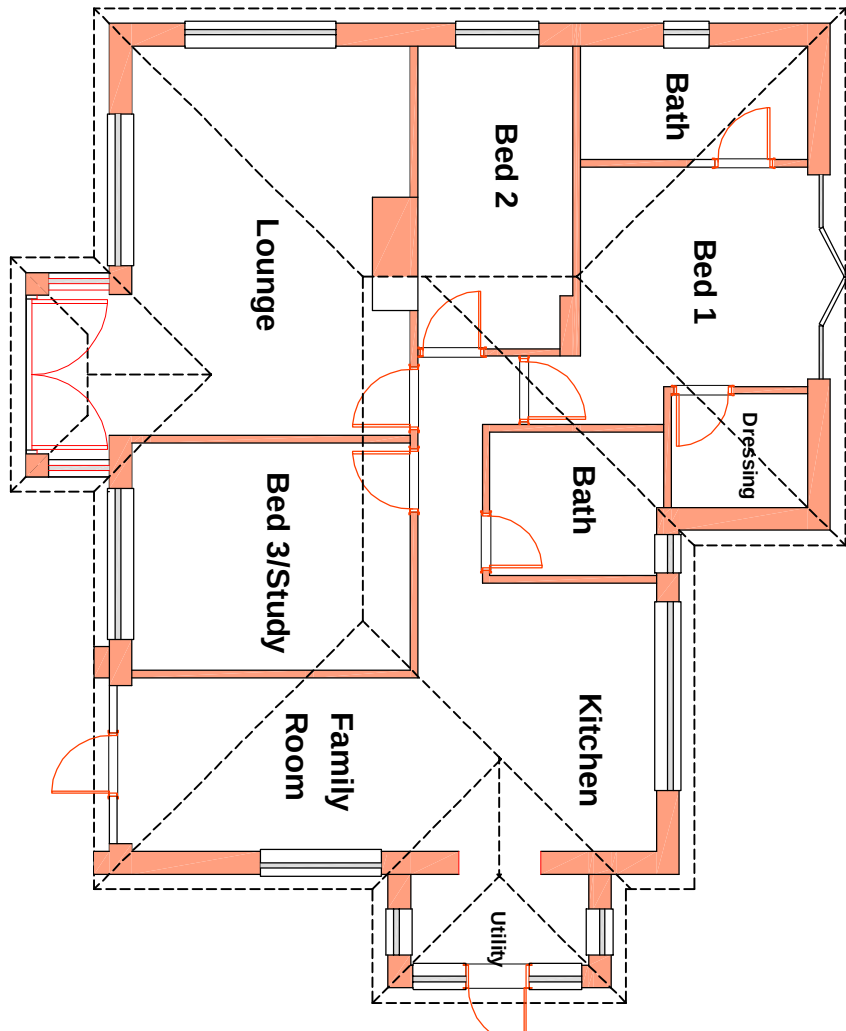


Existing Floor Plan




Proposed Floor Plan

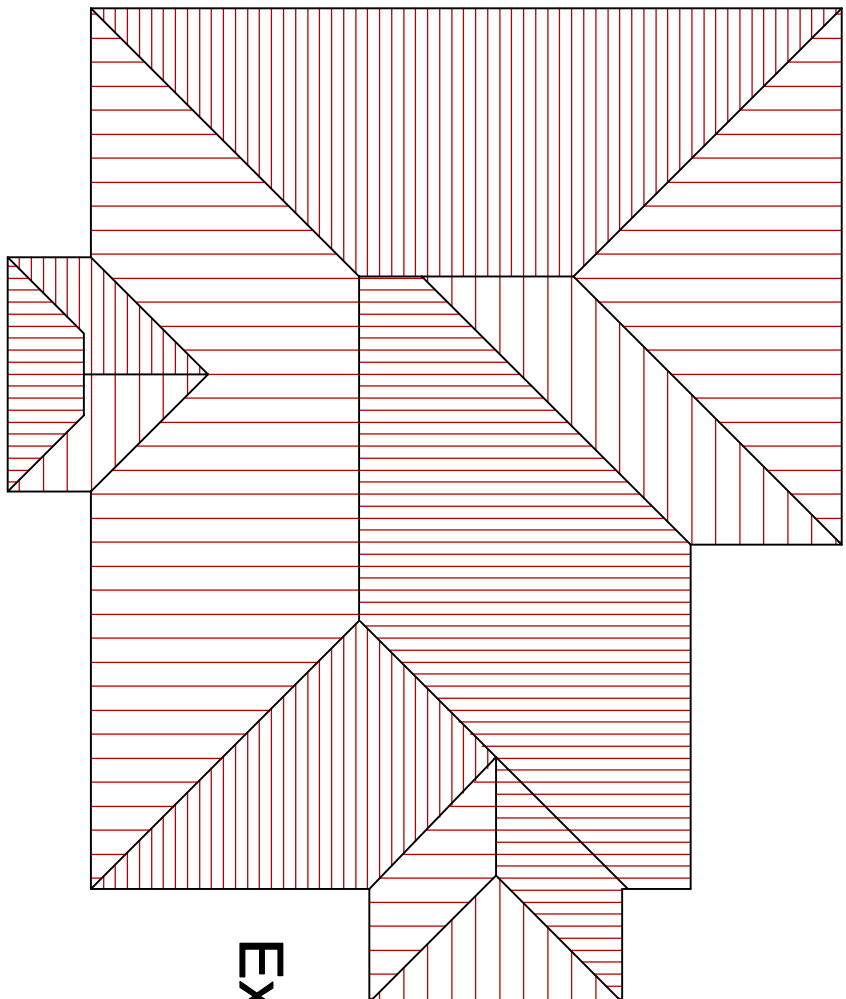

Existing Roof Plan

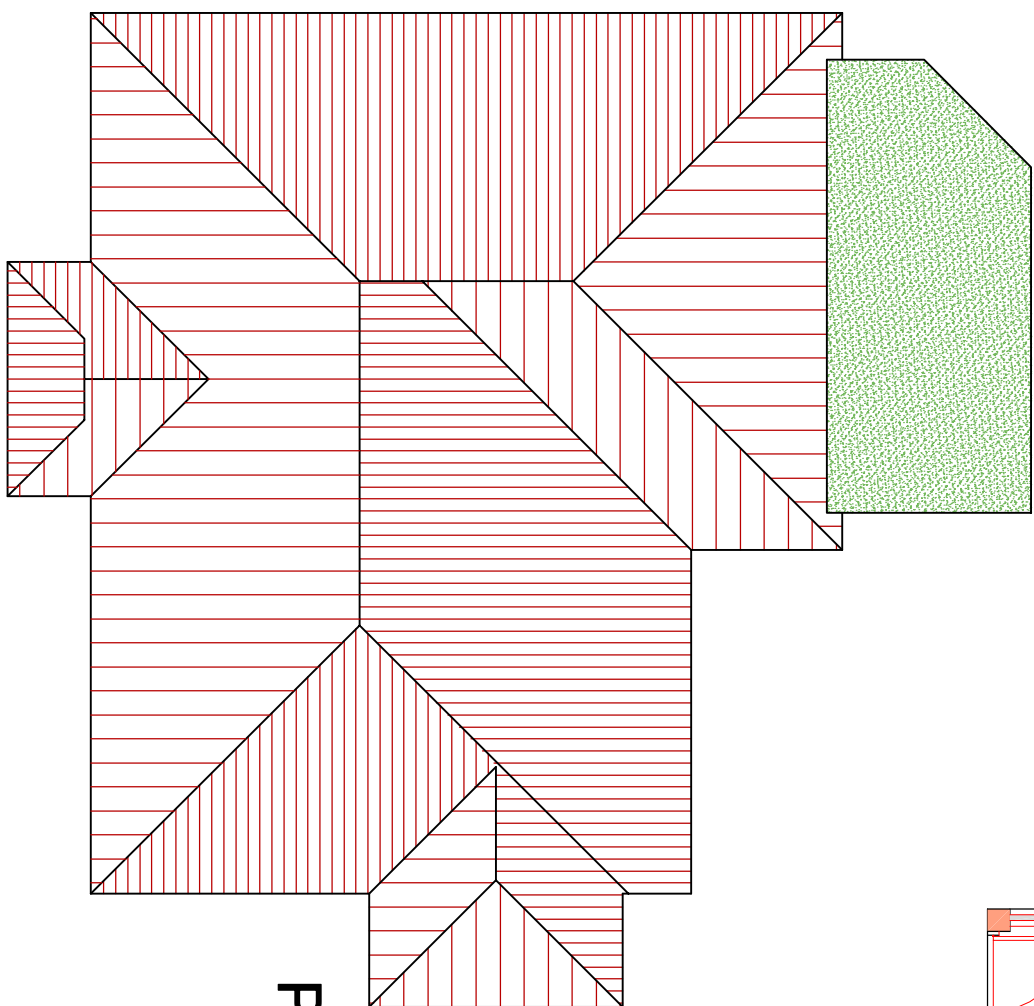

Proposed Roof Plan

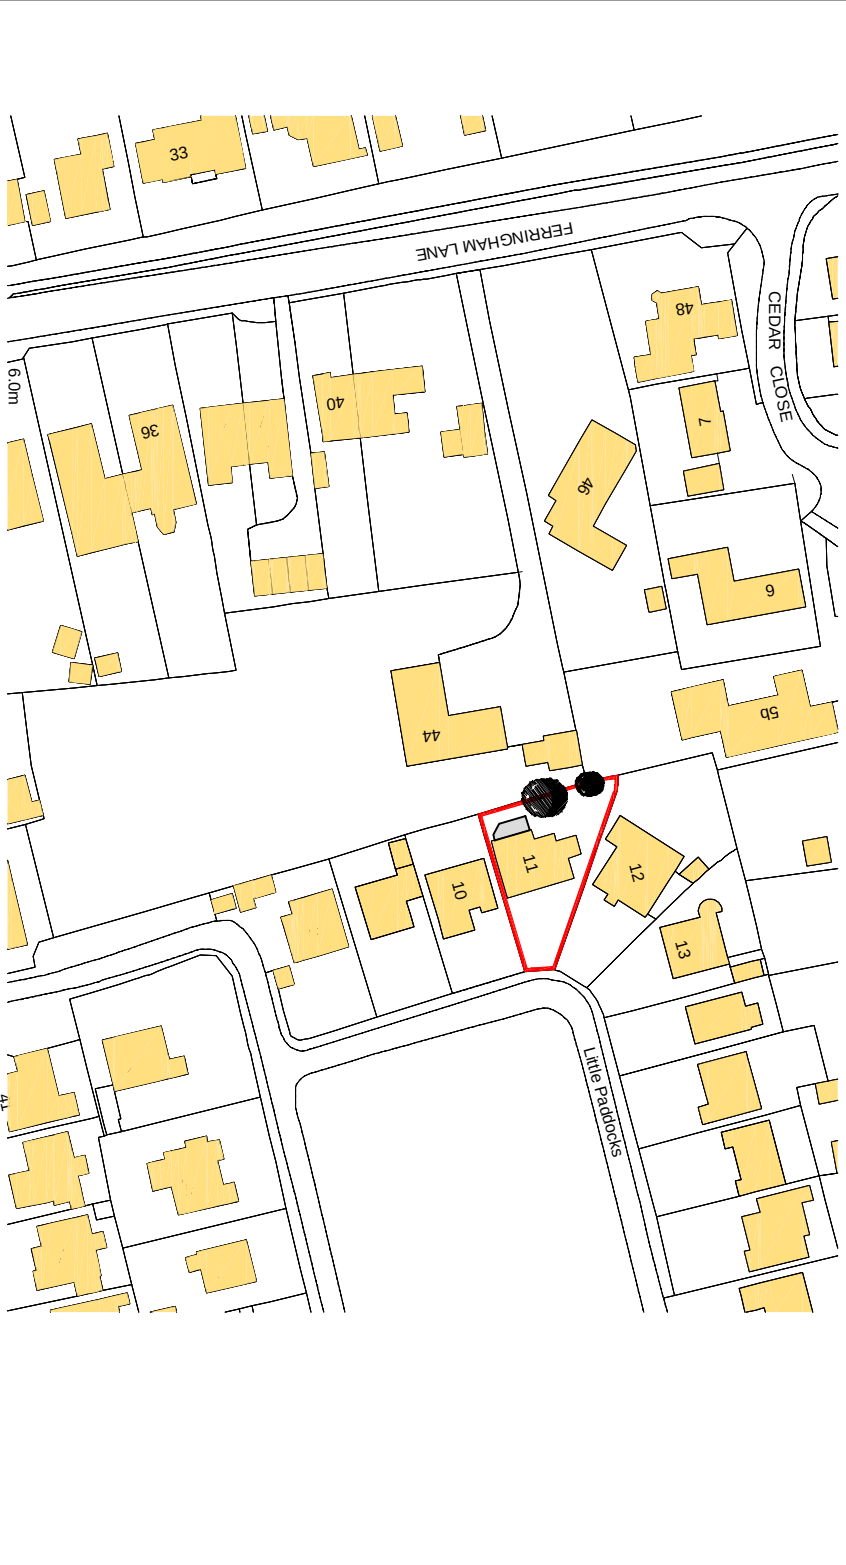

Location Plan 1:1250 @ A1

|                                        |  |
|----------------------------------------|--|
| Drawing                                |  |
| Elevations, Floor Plans,               |  |
| Scale : <b>1:100 /1:500/1:1250 @A1</b> |  |
| Job No: <b>A-156</b>                   |  |
| Drawing No : <b>A-156 / 01</b>         |  |
| Revision : <b>-</b>                    |  |

|                                   |  |
|-----------------------------------|--|
| Project: <b>Rear/GF Extension</b> |  |
| Mr. Miller                        |  |
| 11 Little Paddocks                |  |
| South Ferring                     |  |
| BN12 5NJ                          |  |
| Drawing Status                    |  |
| Drawn By: <b>G.A</b>              |  |
| For Discussion                    |  |

|                        |  |
|------------------------|--|
| Envion                 |  |
| Architectural Services |  |

|                    |  |
|--------------------|--|
| The Studio         |  |
| 11 Little Paddocks |  |
| South Ferring      |  |
| BN12 5NJ           |  |
| T: 01403 88003     |  |
| www.envion.co.uk   |  |