
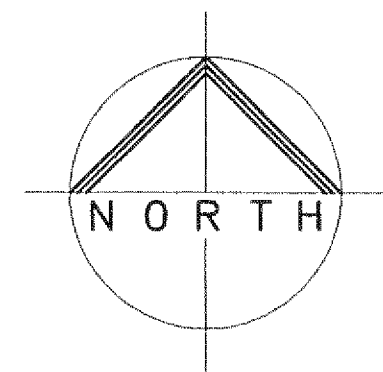


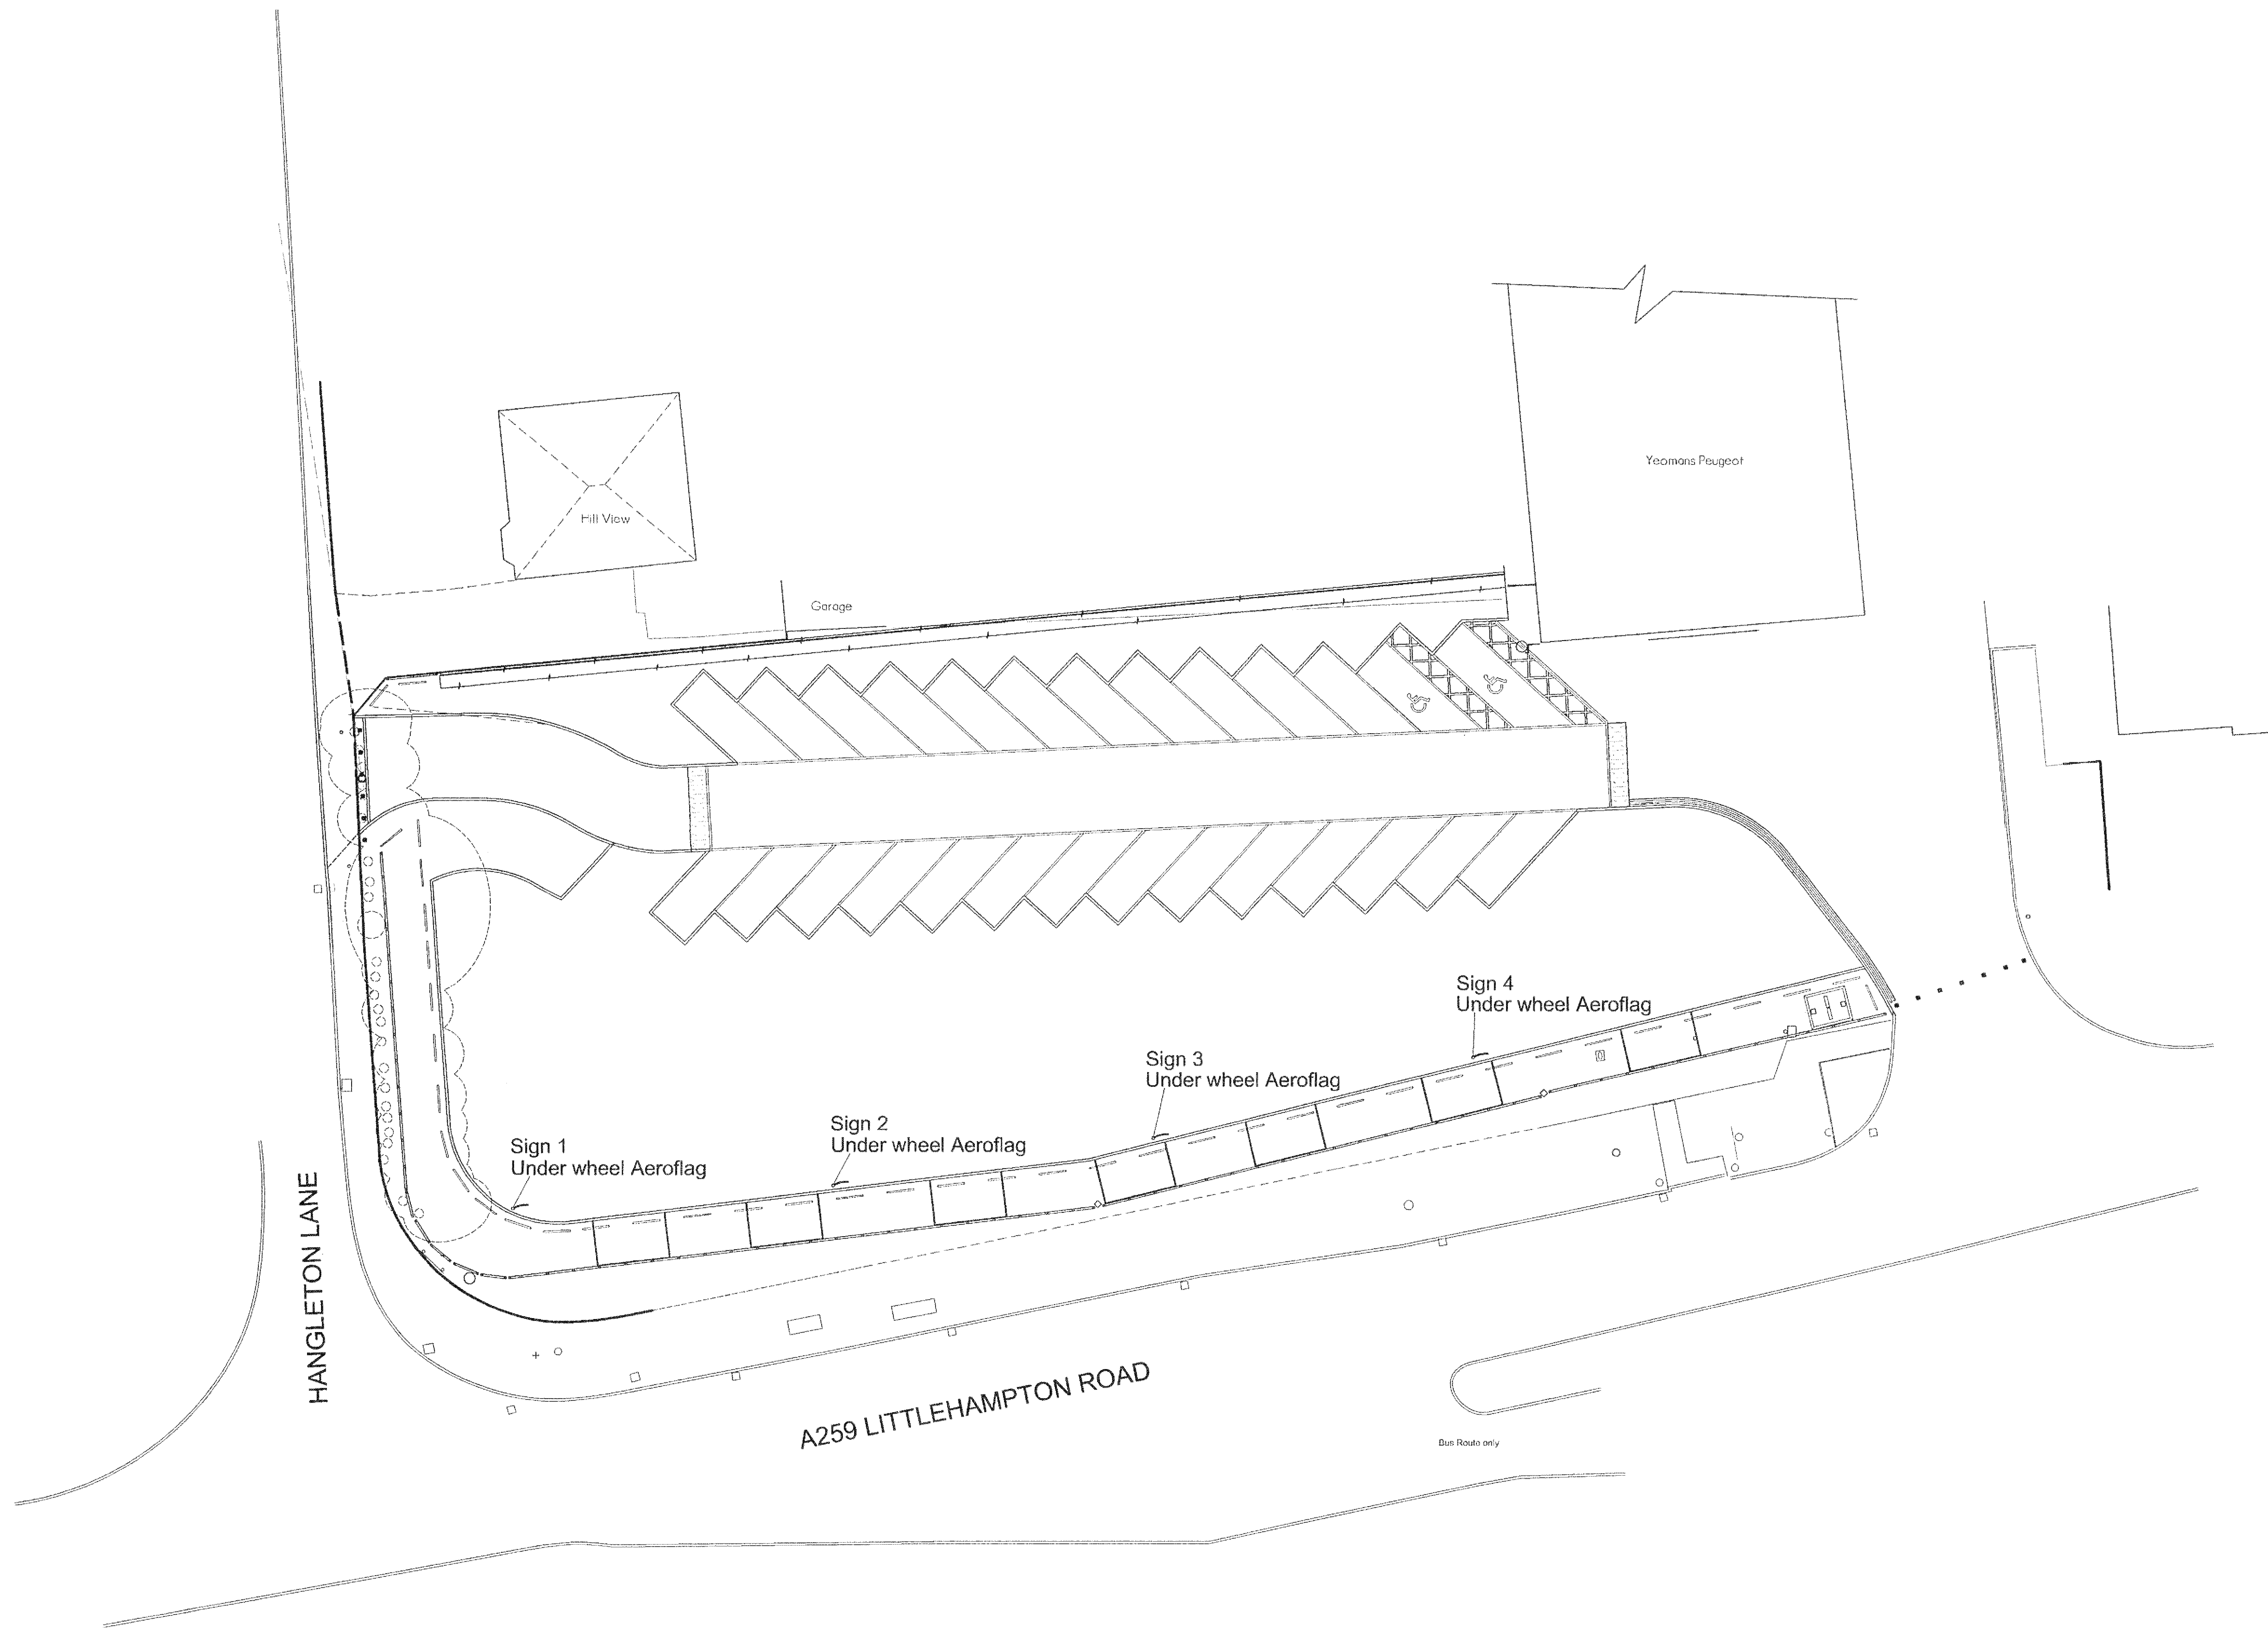

LEGEND

Under wheel Aeroflag

GR.S. ARCHITECTS LIMITED
Equity Chambers, 249 High Street North,
Poole, Dorset BH15 1DX

Client
PEUGEOT MOTOR COMPANY plc
Project
Yeomans
Littlehampton Road
Ferring
Worthing
BN12 6PB
Drawing
PROPOSED SITE PLAN
ILLUSTRATING UNDER WHEEL
AEROFLAGS
Drawn by Date Scale
CY JULY 2013 1:200
Drawing No Revision
1541/11