





FRONT
EXISTING ELEVATIONS
Scale 1:100

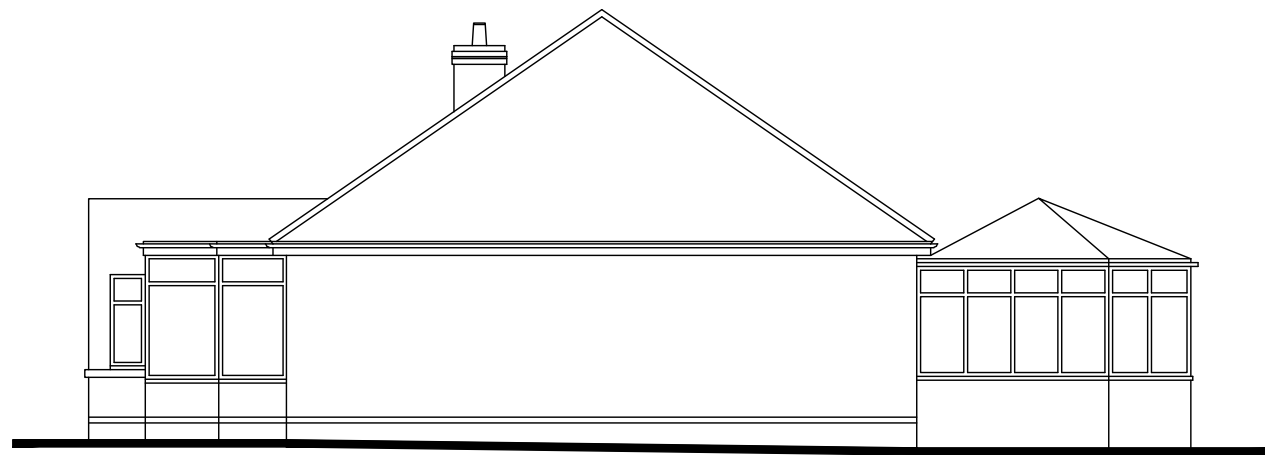

SIDE

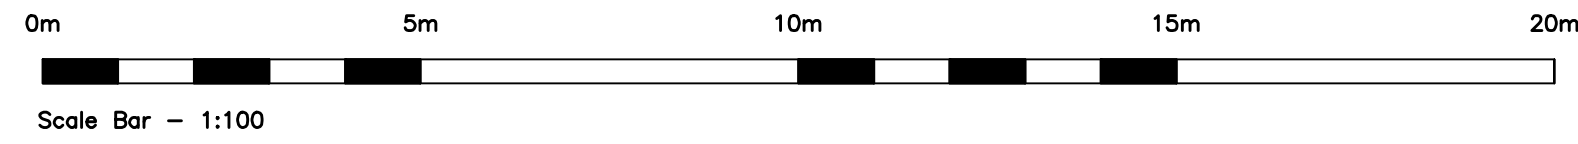


REAR





SIDE

No dimensions to be scaled from drawing except for planning purposes.
The contractor should check all dimensions on site.
It is the contractors responsibility to ensure compliance with Building Regulations.
C.D.M. Regs. 2007. The Client is advised of his responsibilities to appoint a Planning Supervisor under these Regs.
All works to comply with the C.D.M. Regs. 2007
The Party Wall Act. 1996 The property owner is advised of the requirements of the Act, & the requirement to serve a Party Wall Notice on any adjoining owners as required under the act.


REVISIONS:

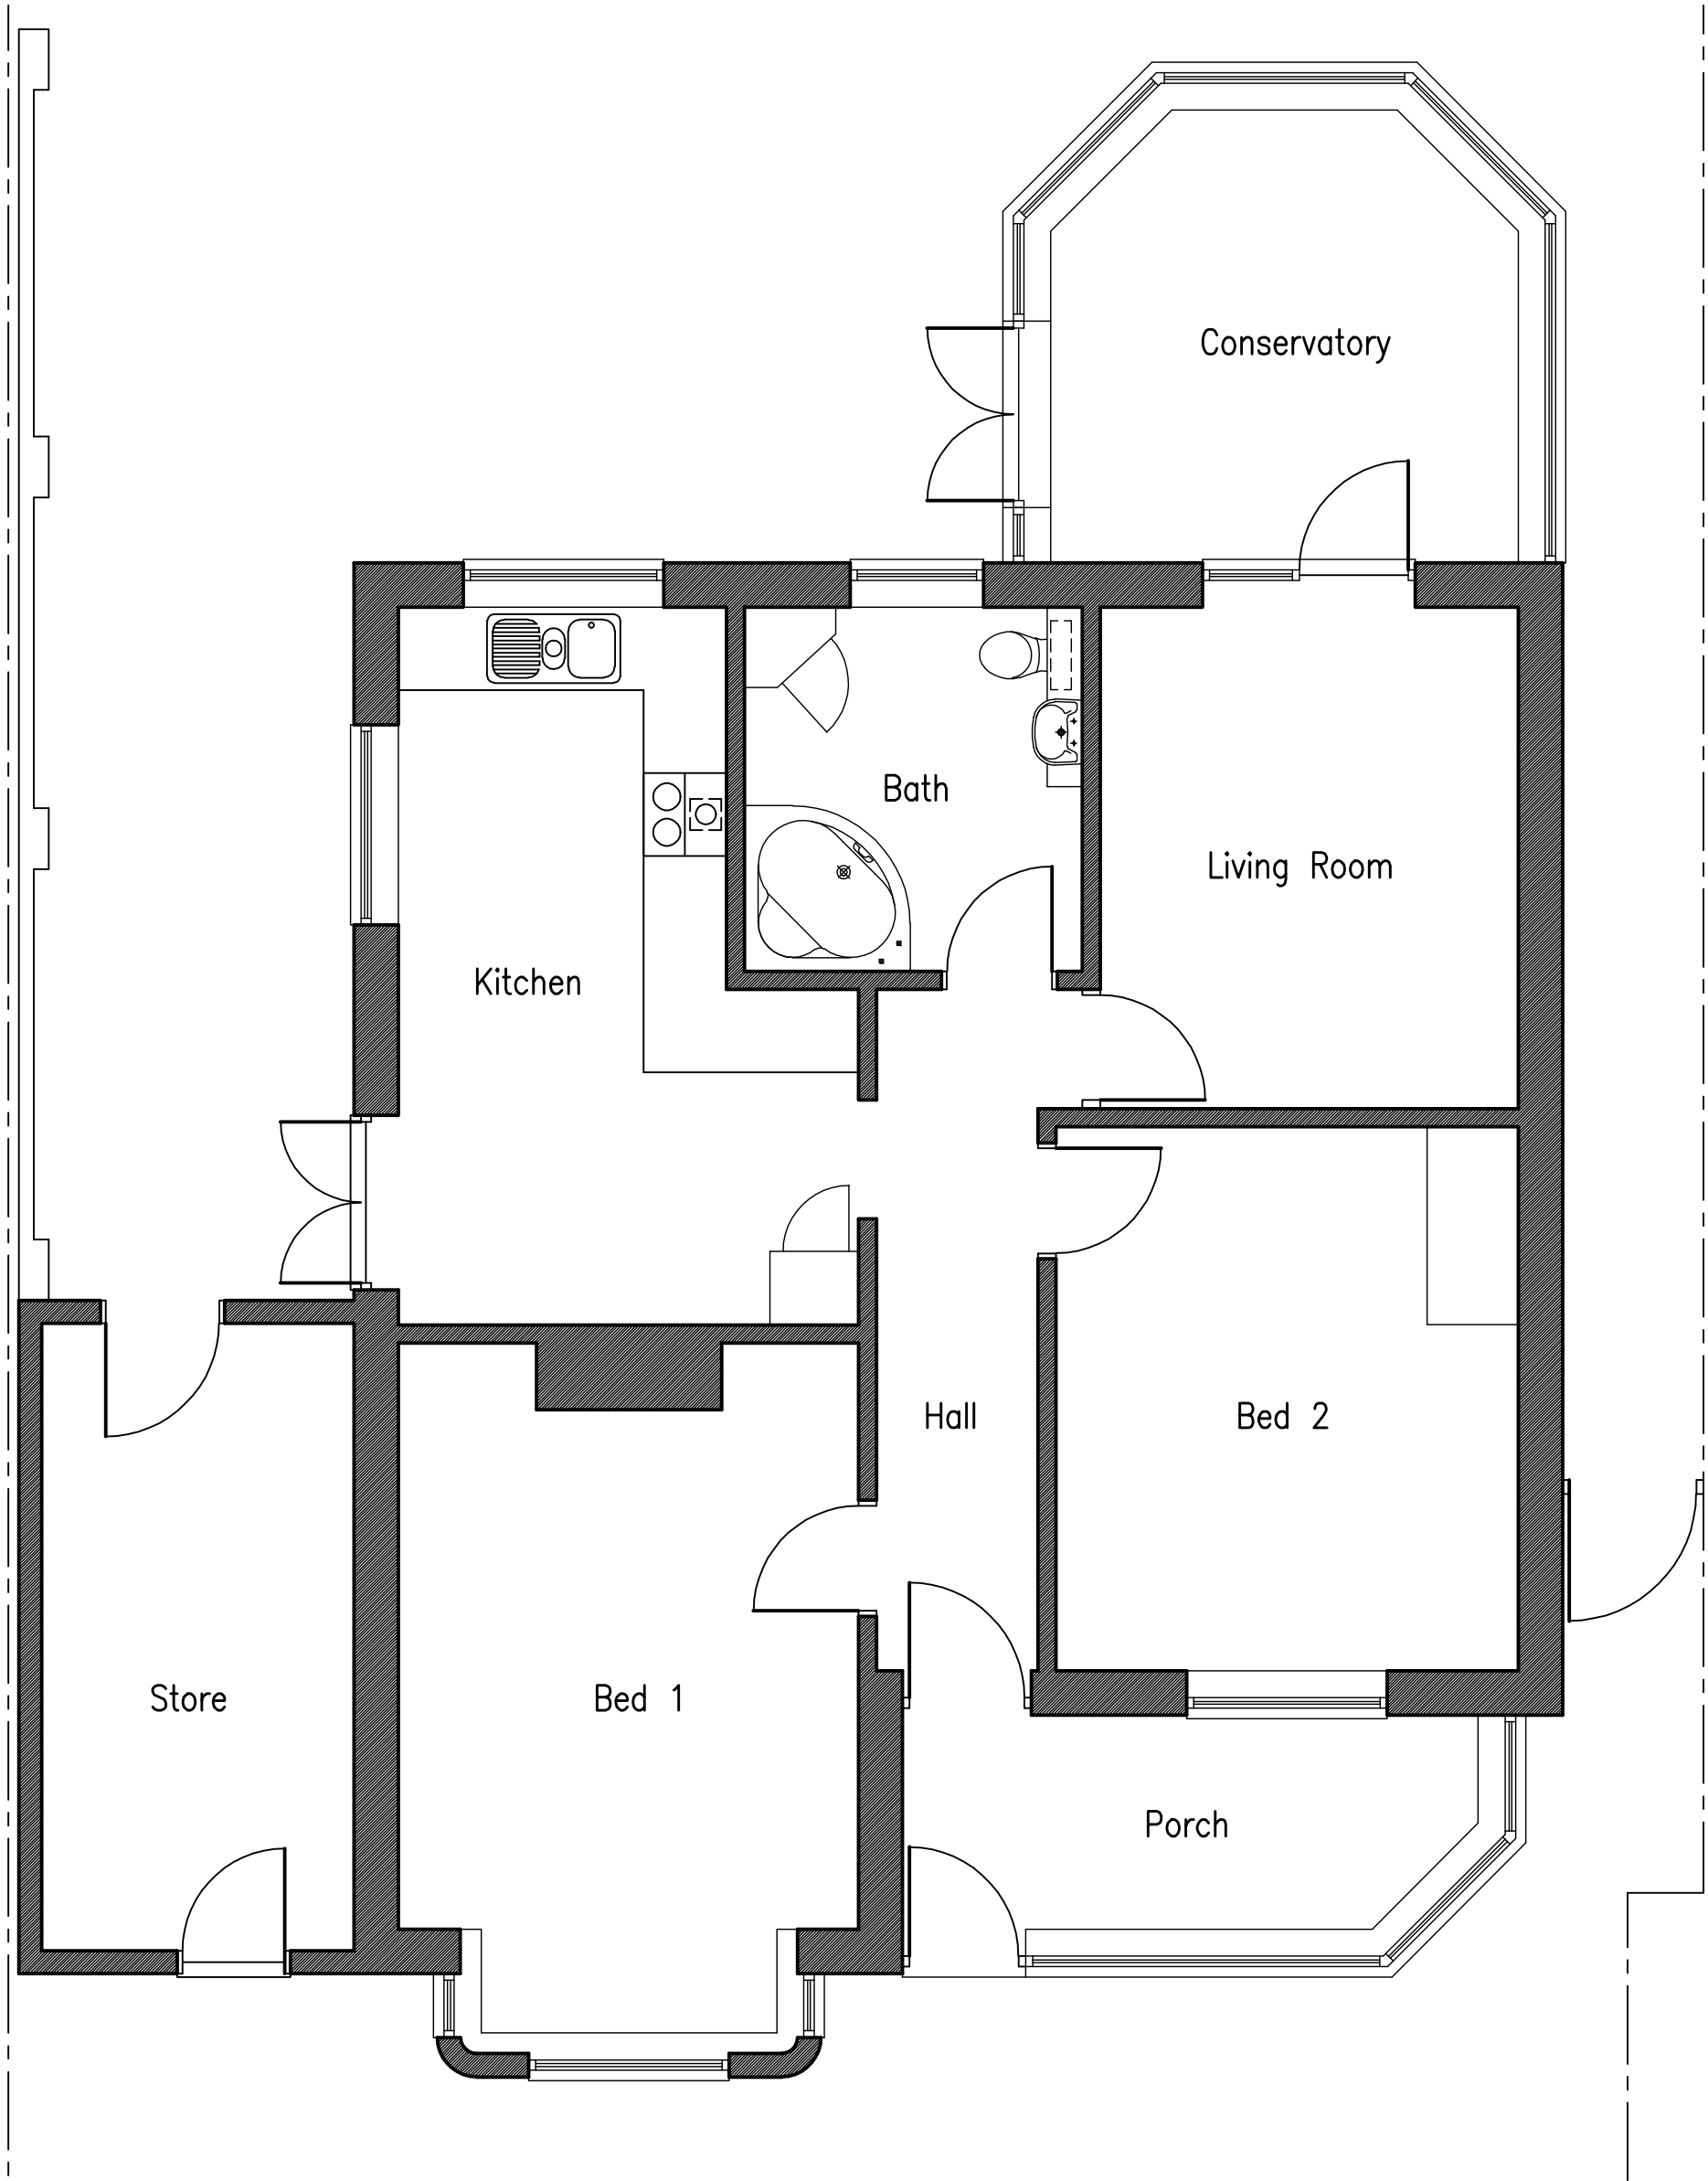


EXISTING GROUND FLOOR PLAN
Scale 1:50

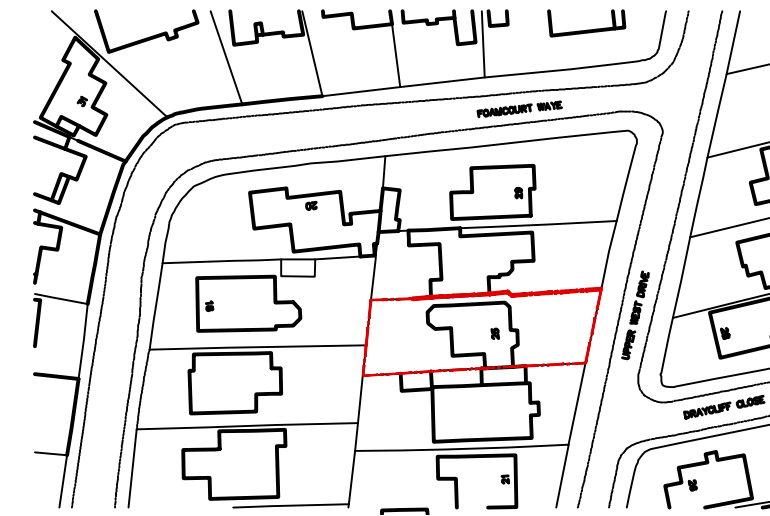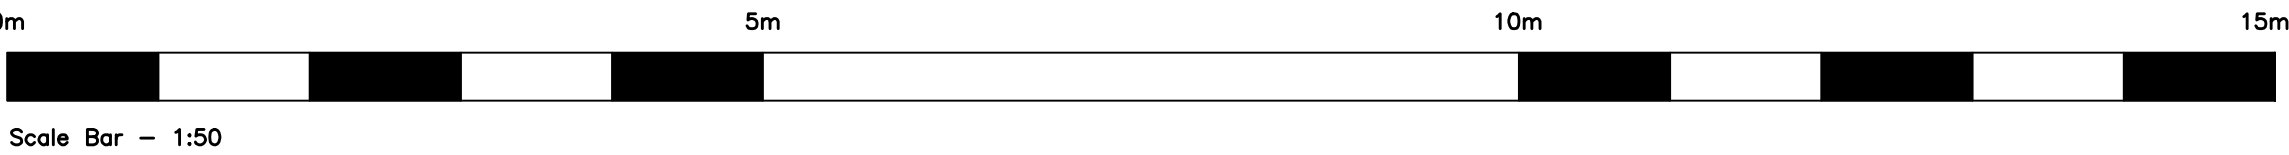

LOCATION PLAN
Scale 1:1250

 

Information supplied based on Promap.
All dimensions and distances subject to an accurate site survey being undertaken.

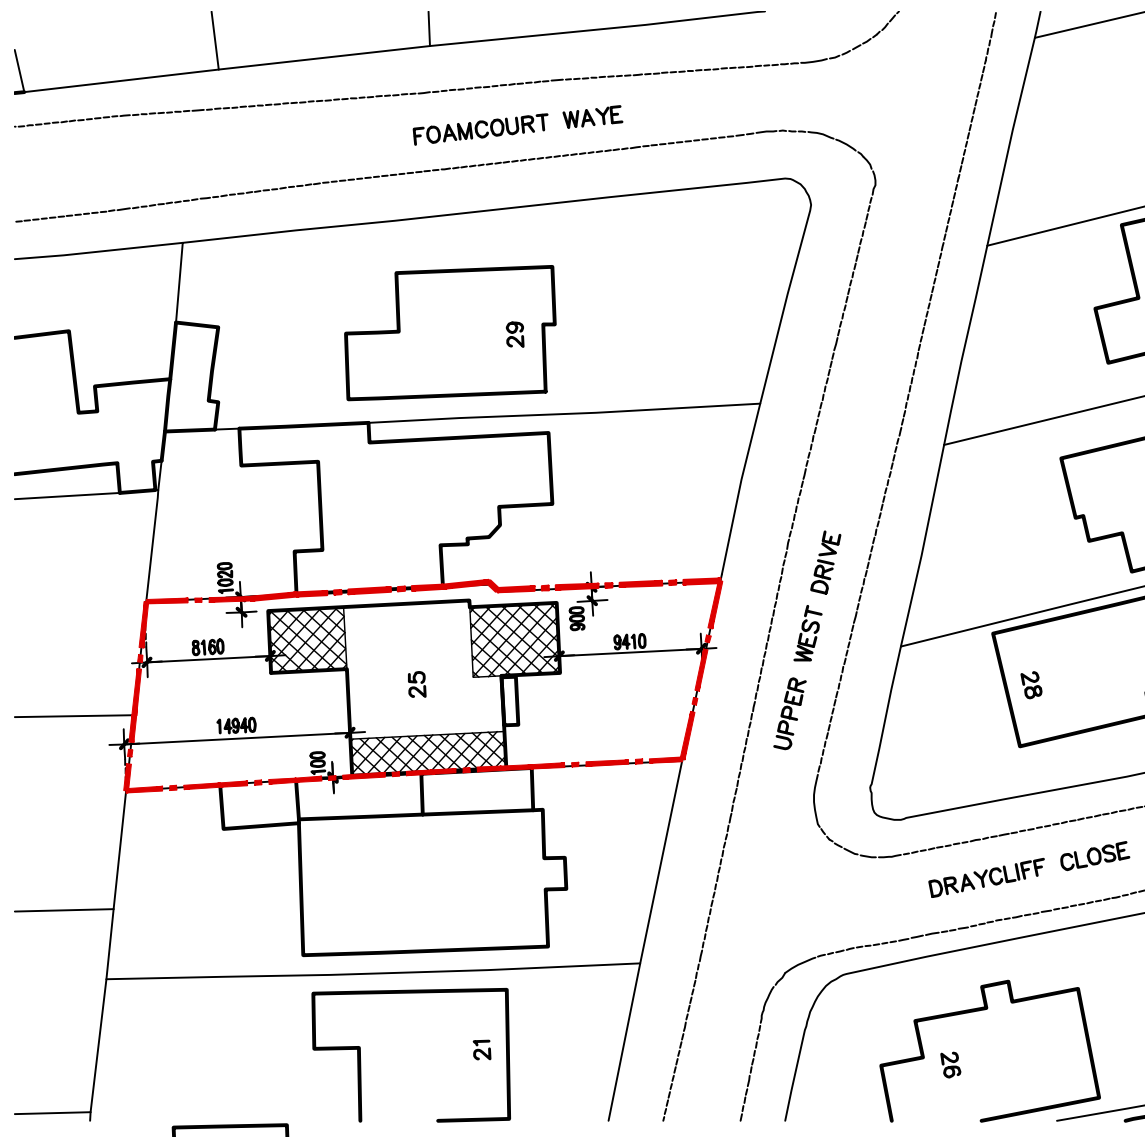

BLOCK PLAN
Scale 1:500



ADCS

30 Foxley Lane
Worthing
West Sussex
BN13 3AC
Tel: 01903 280701
E-mail
adcs@sky.com

Client
MR M. & MRS S. HARMSWORTH

Project
**PROPOSED EXTENSIONS
25 UPPER WEST DRIVE
FERRING
WEST SUSSEX BN12 5RG**

Drawing
**EXISTING FLOOR PLANS &
ELEVATIONS**

Scale	Date	Drawn
1:50 & 1:100 @ A1	17.05.17	TP

Drawing No.	Revision
1336/P01	