



No dimensions to be scaled from drawing except for planning purposes.
The contractor should check all dimensions on site.
It is the contractors responsibility to ensure compliance with Building Regulations.
C.D.M. Regs. 2007. The Client is advised of his responsibilities to appoint a Planning Supervisor under these Regs.
All works to comply with the C.D.M. Regs. 2007
The Party Wall Act. 1996 The property owner is advised of the requirements of the Act, & the requirement to serve a Party Wall Notice on any adjoining owners as required under the act.


REVISIONS:
A. 31.05.17 Amended in accordance with client's comments.

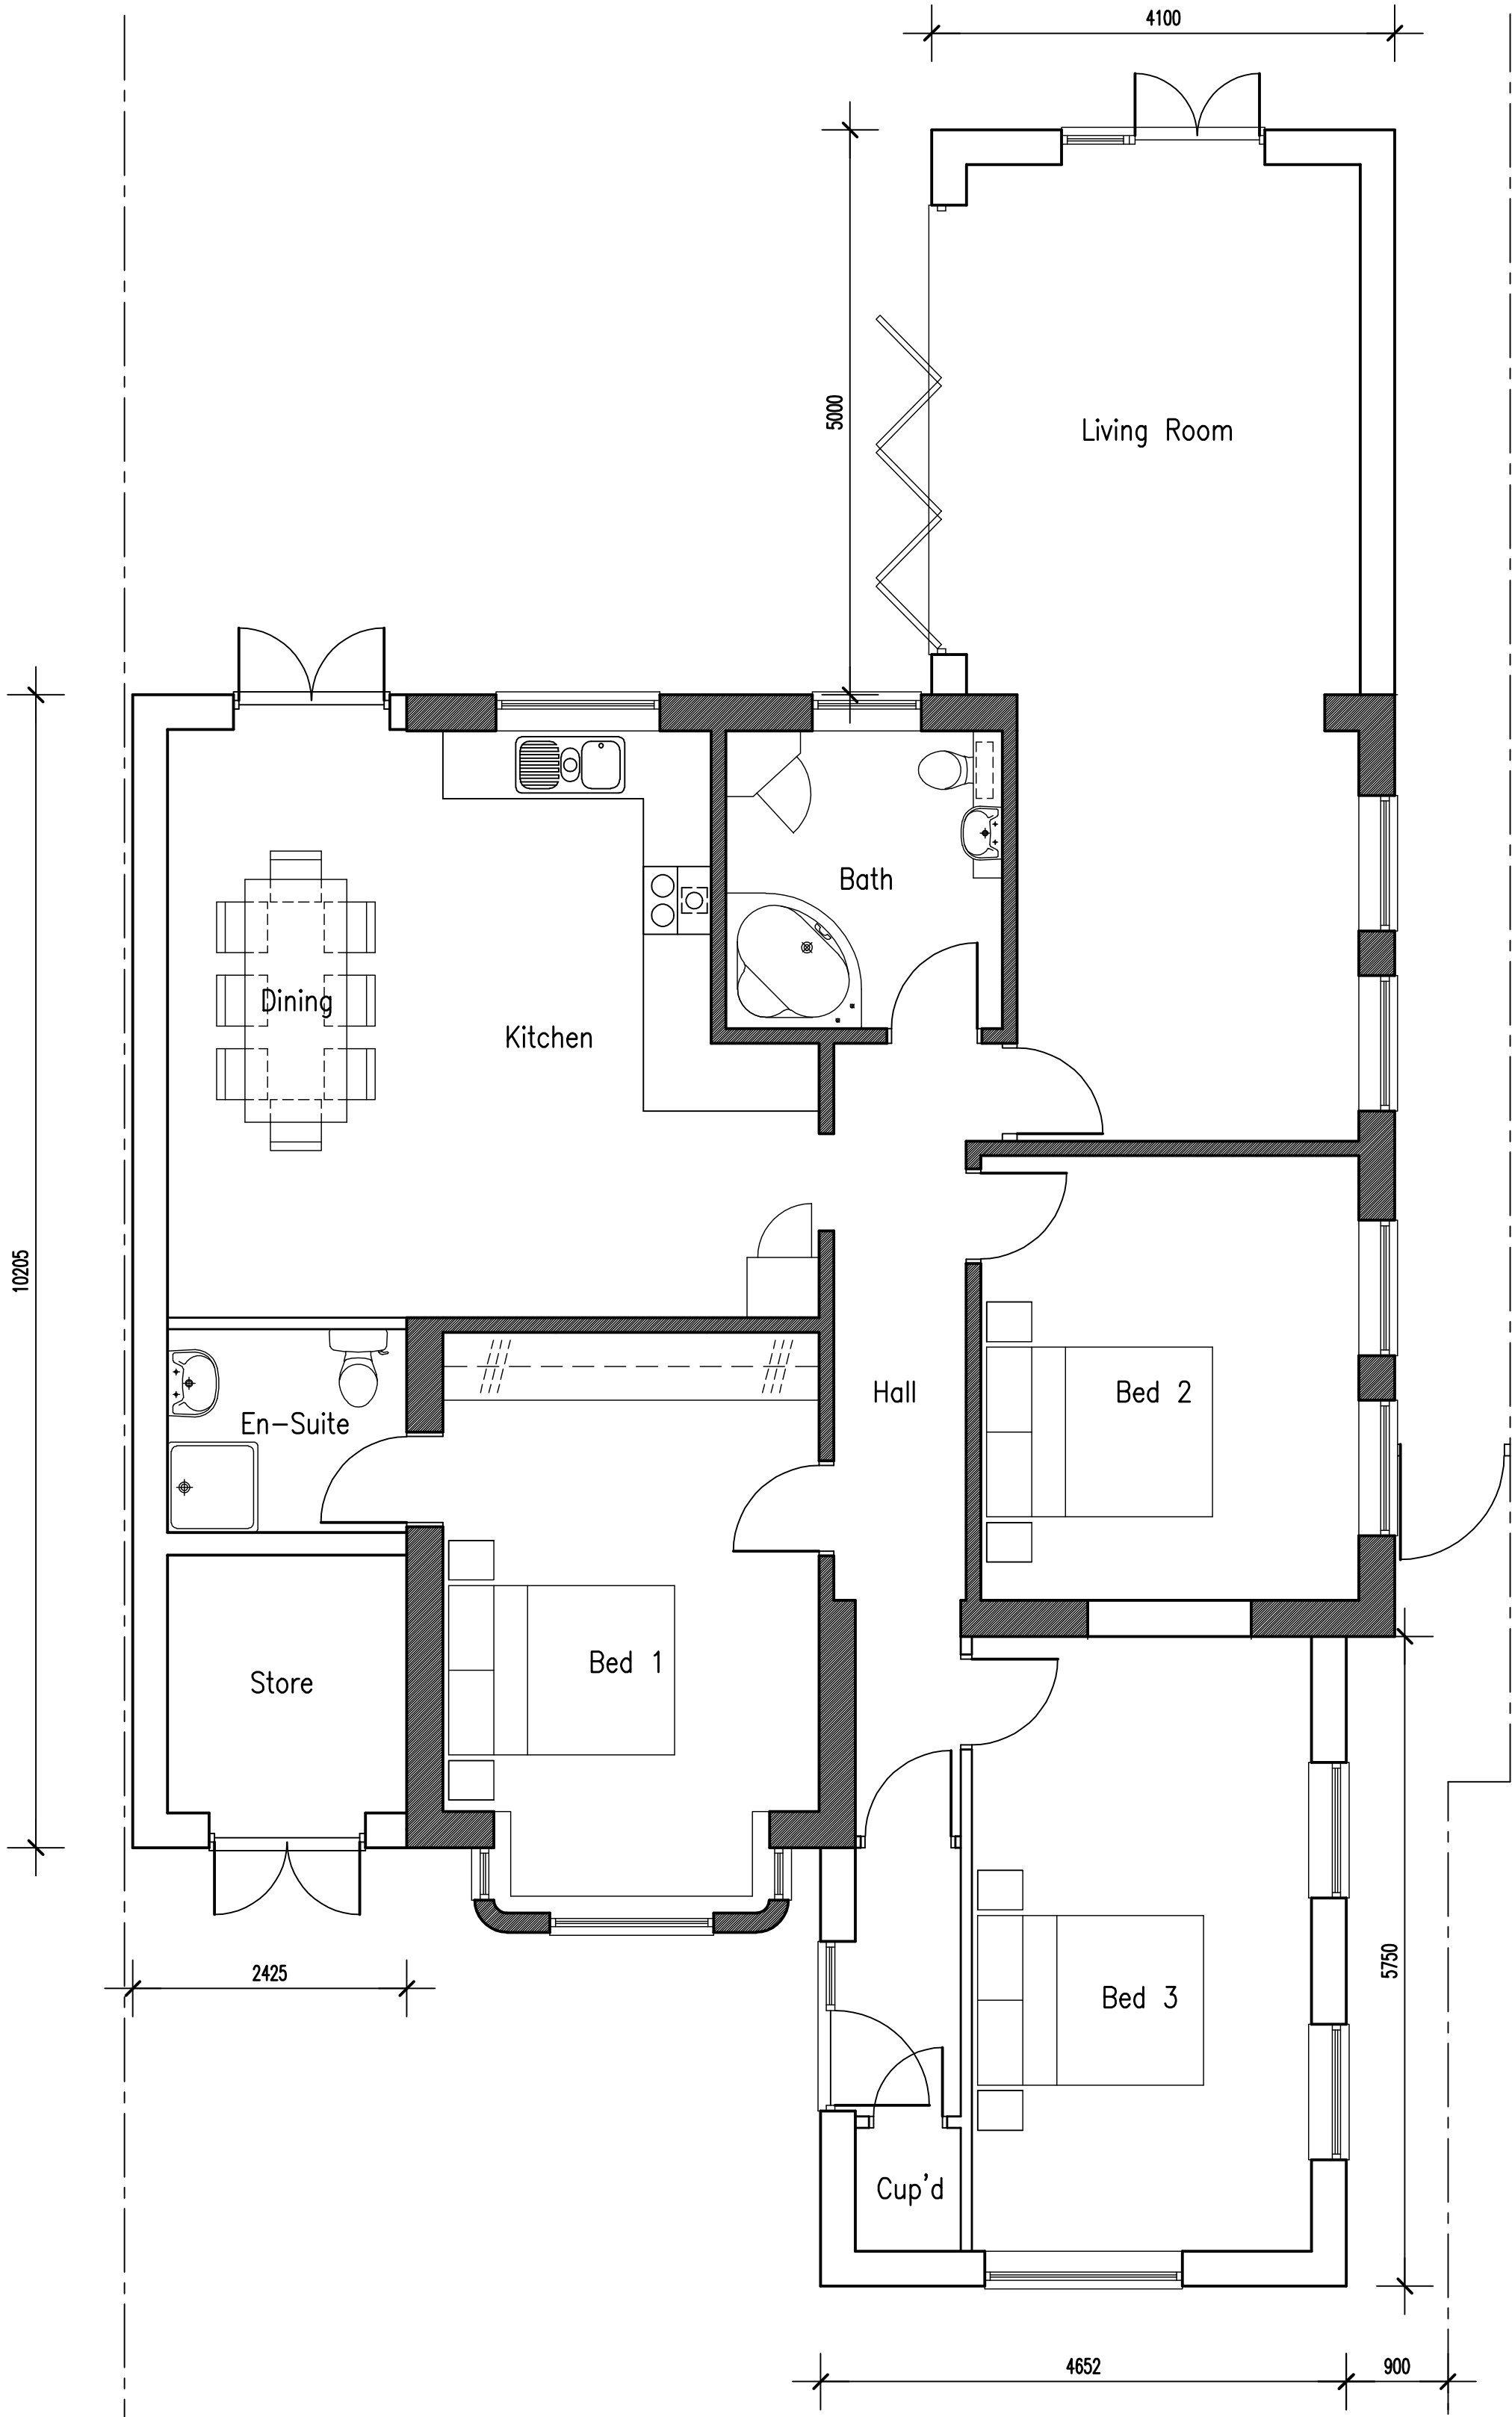

PROPOSED GROUND FLOOR PLAN
Scale 1:50

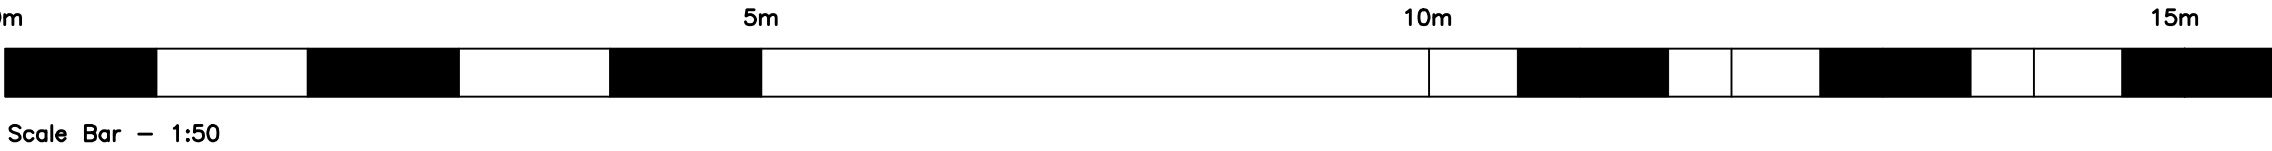

FRONT
PROPOSED ELEVATIONS
Scale 1:100

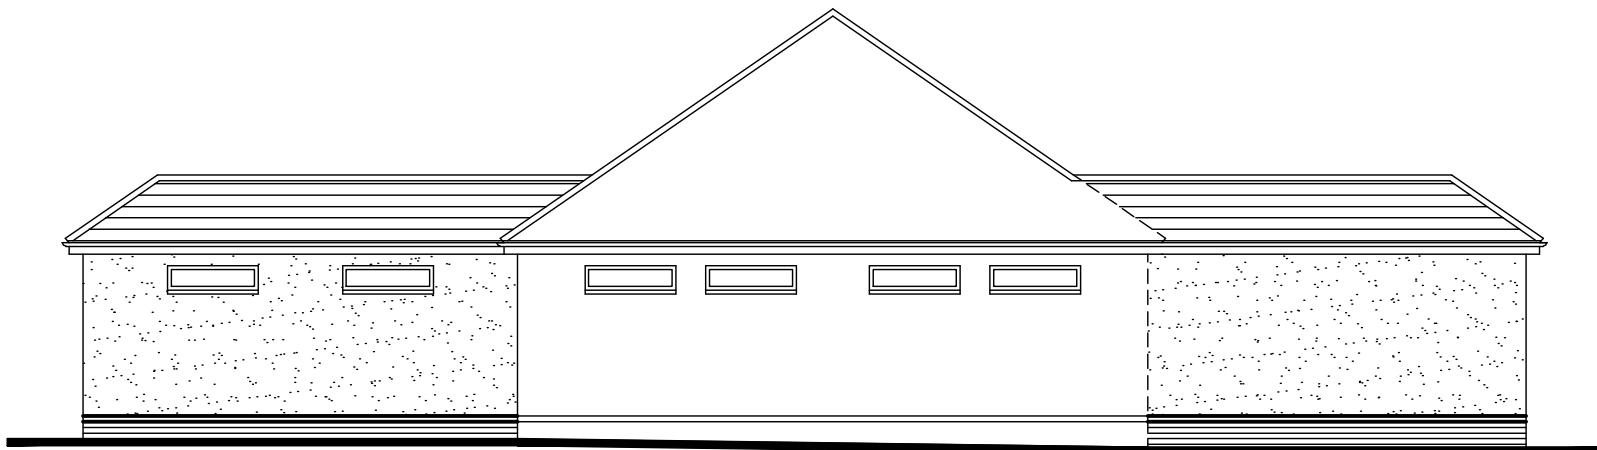


SIDE



SCHEDULE OF MATERIALS
WALLS - NEW RENDER TO MATCH EXISTING WITH BRICK PLINTH TO MATCH EXISTING
ROOF - NEW PLAIN TILES TO MATCH EXISTING
WINDOW - NEW UPVC WINDOW COLOUR WHITE
BI-FOLDING DOORS - NEW ALUMINIUM COLOUR WHITE
RAINWATER GOODS - NEW UPVC COLOUR WHITE




REAR

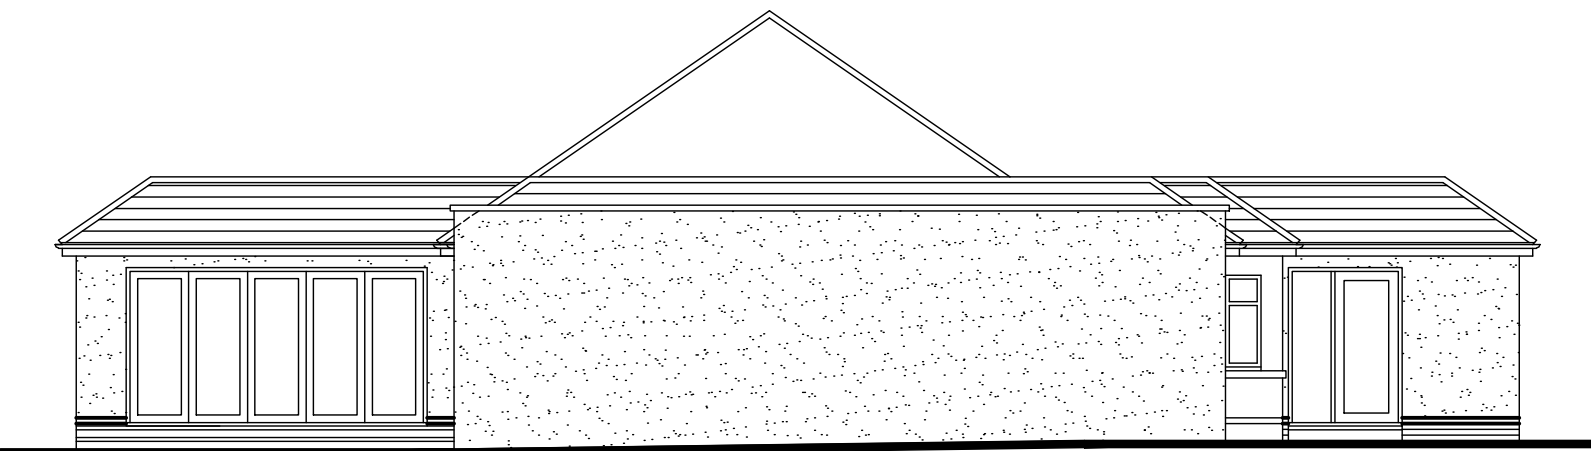

SIDE

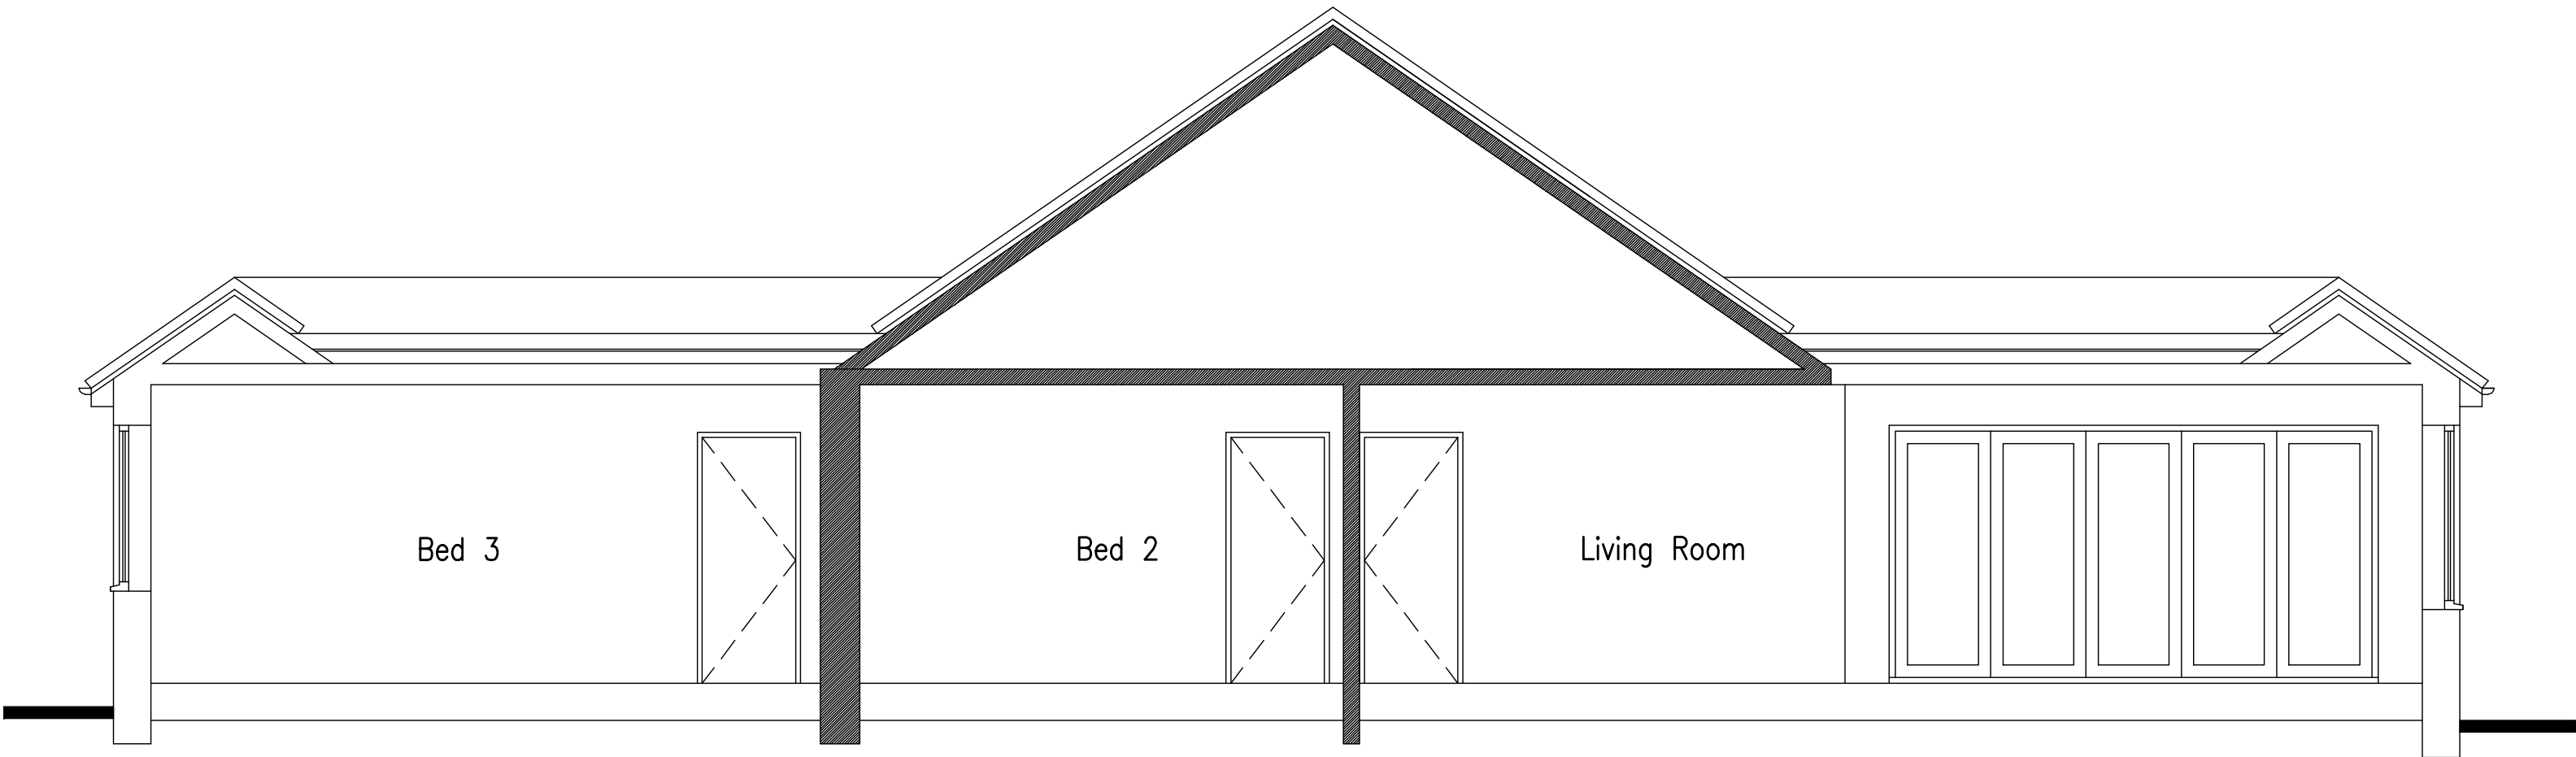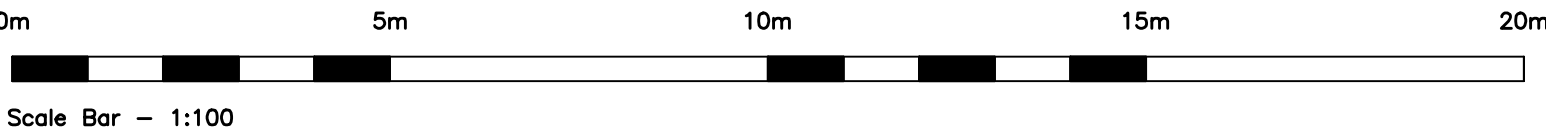

TYPICAL SECTION
Scale 1:50

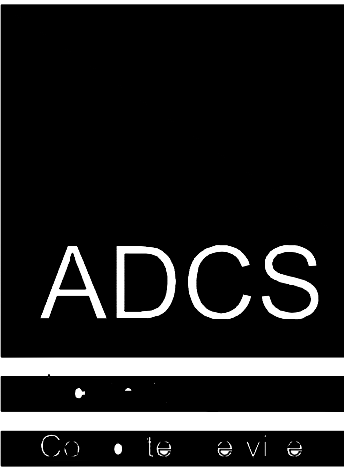

Client	MR M. & MRS S. HARMSWORTH		
Project	PROPOSED EXTENSIONS 25 UPPER WEST DRIVE FERRING WEST SUSSEX BN12 5RG		
Drawing	PROPOSED FLOOR PLANS & ELEVATIONS		

Scale	Date	Drawn
1:50 & 1:100 @ A1	17.05.17	TP

Drawing No.	Revision
-------------	----------

1336/P02 A