

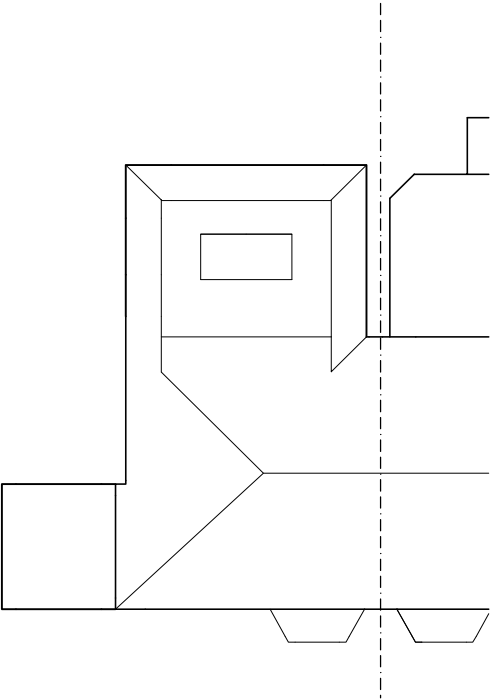


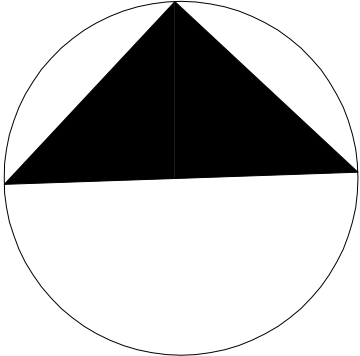

ROOF PLAN 1:200

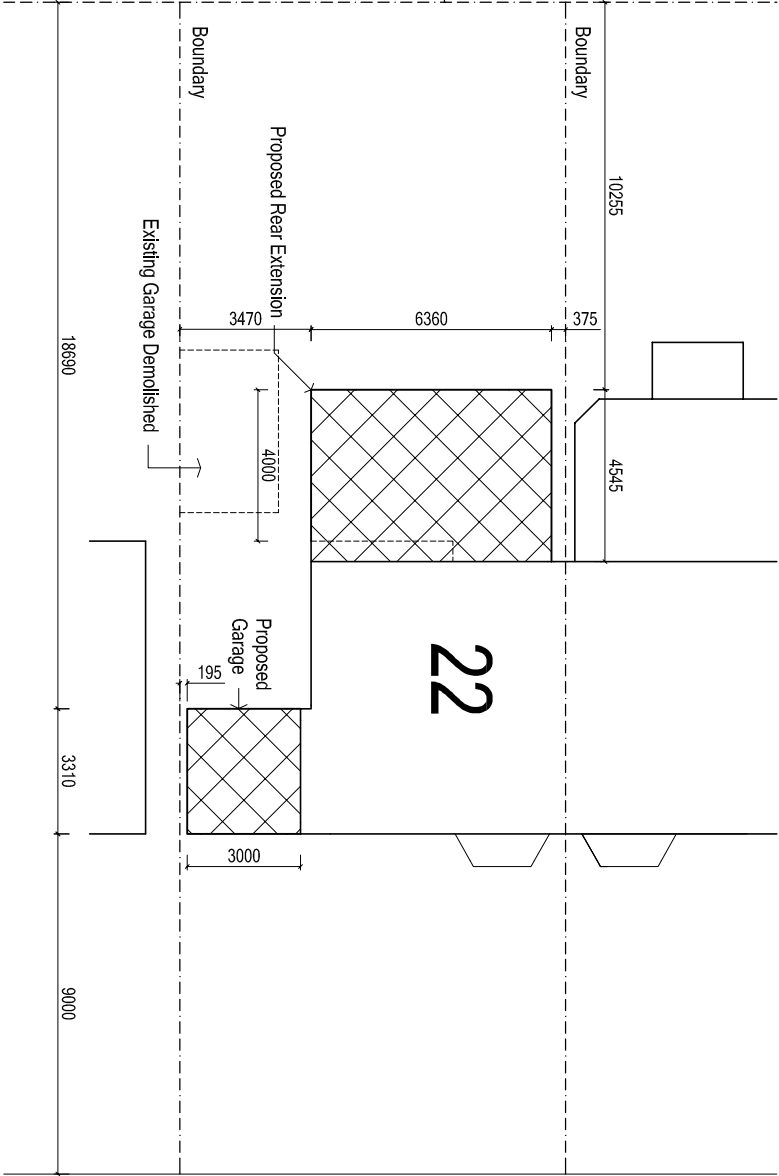

Onslow Drive

BLOCK PLAN 1:200

ARW Design	DRAWING TITLE: BLOCK PLAN PROJECT: SINGLE STOREY REAR EXTENSION & GARAGE TO SIDE ELEVATION	LOCATION: 22, ONSLOW DRIVE, FERRING CLIENT: S. HARRIS	SCALE: AS NOTED @ paper size A3 DATE: MARCH 2021 DRAWN: ARW	DRAWING NO: 5087/6 REVISION:
------------	---	--	---	--