



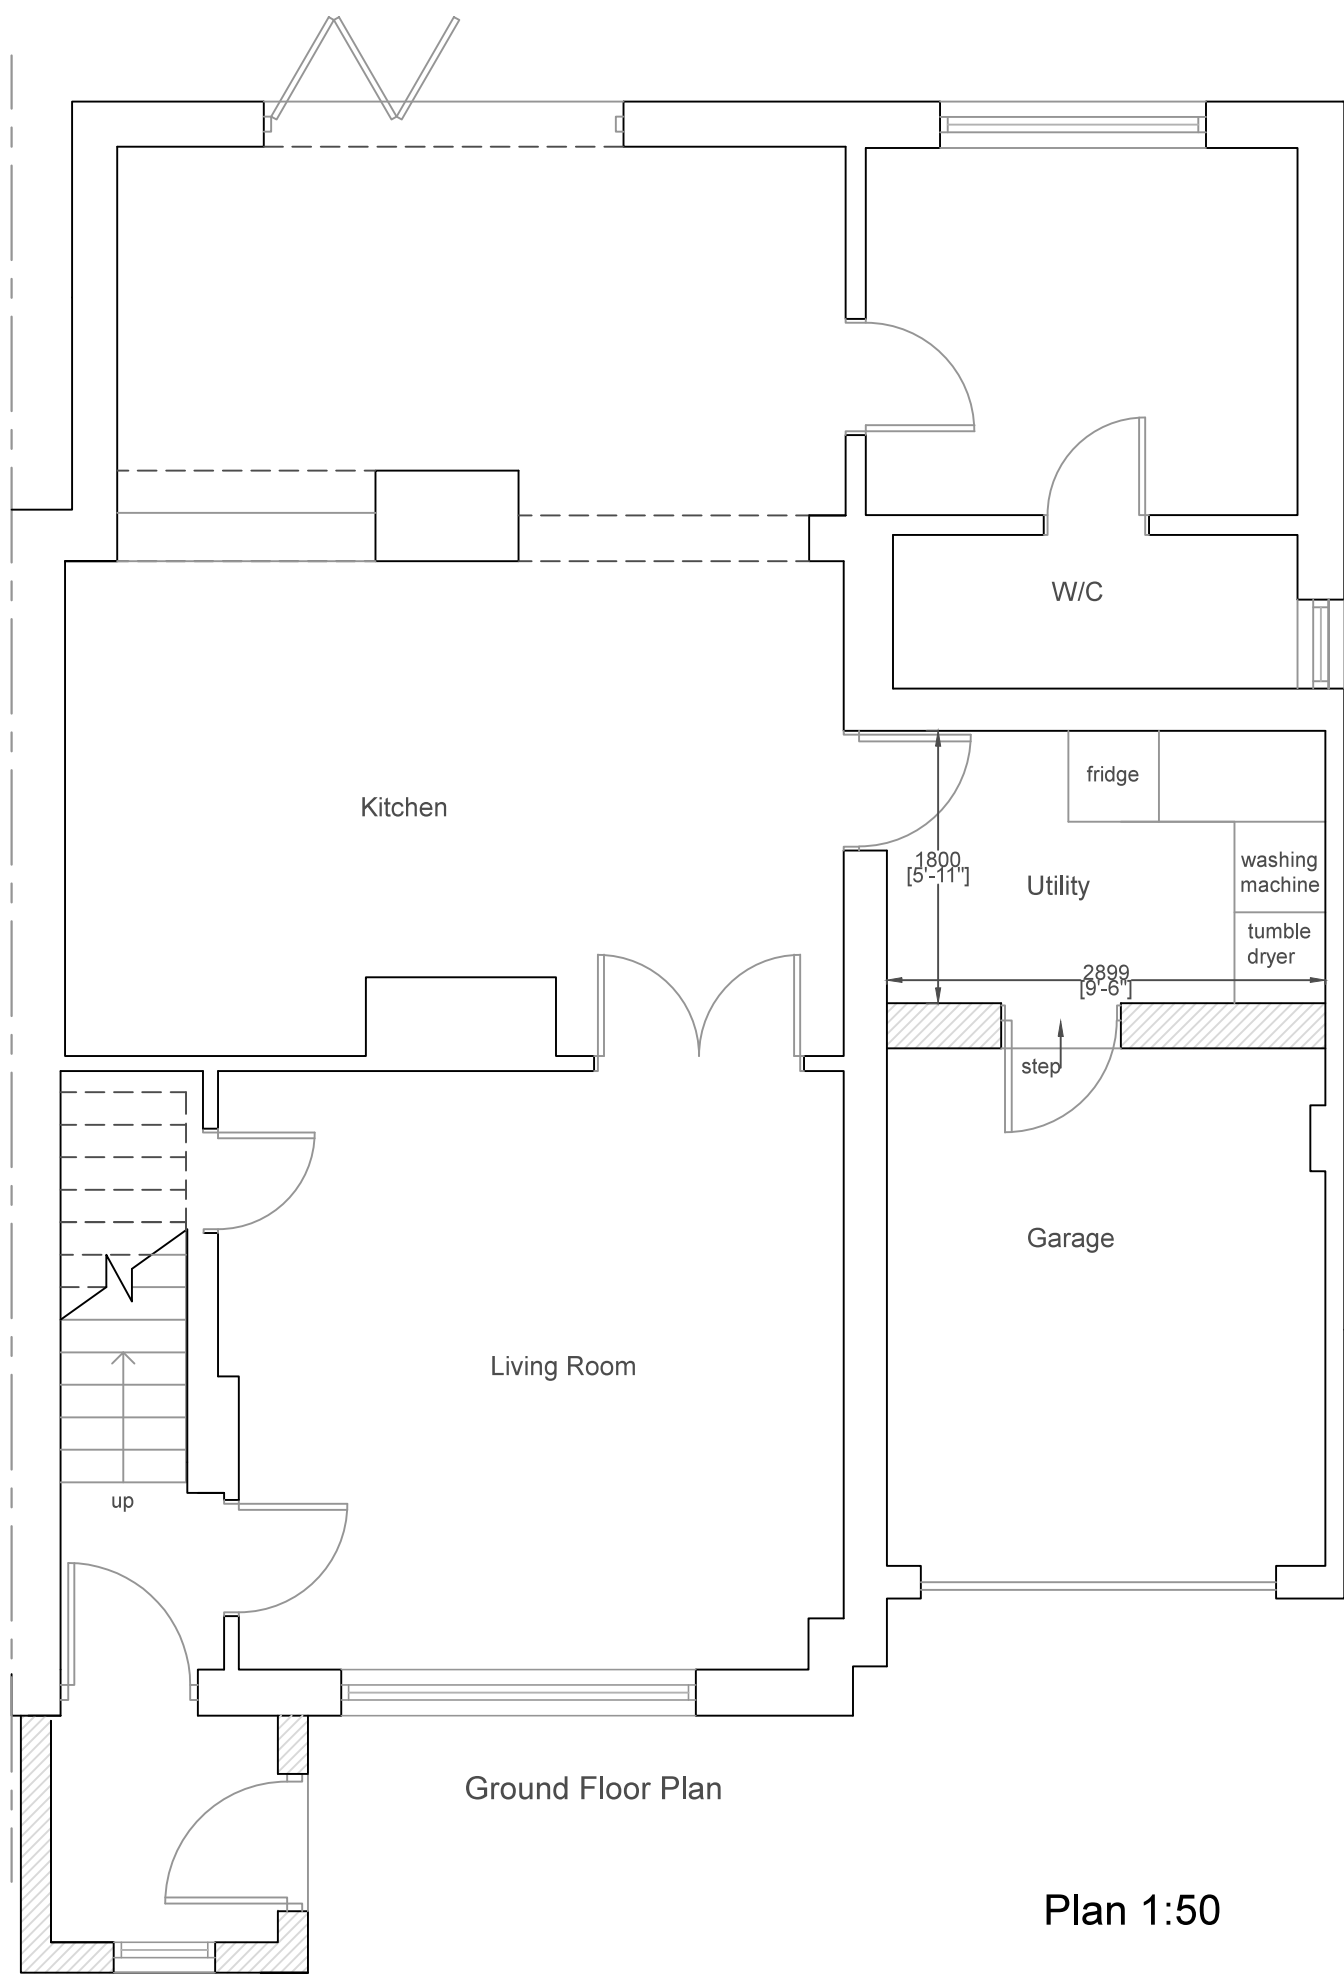


Ground Floor Plan


Plan 1:50

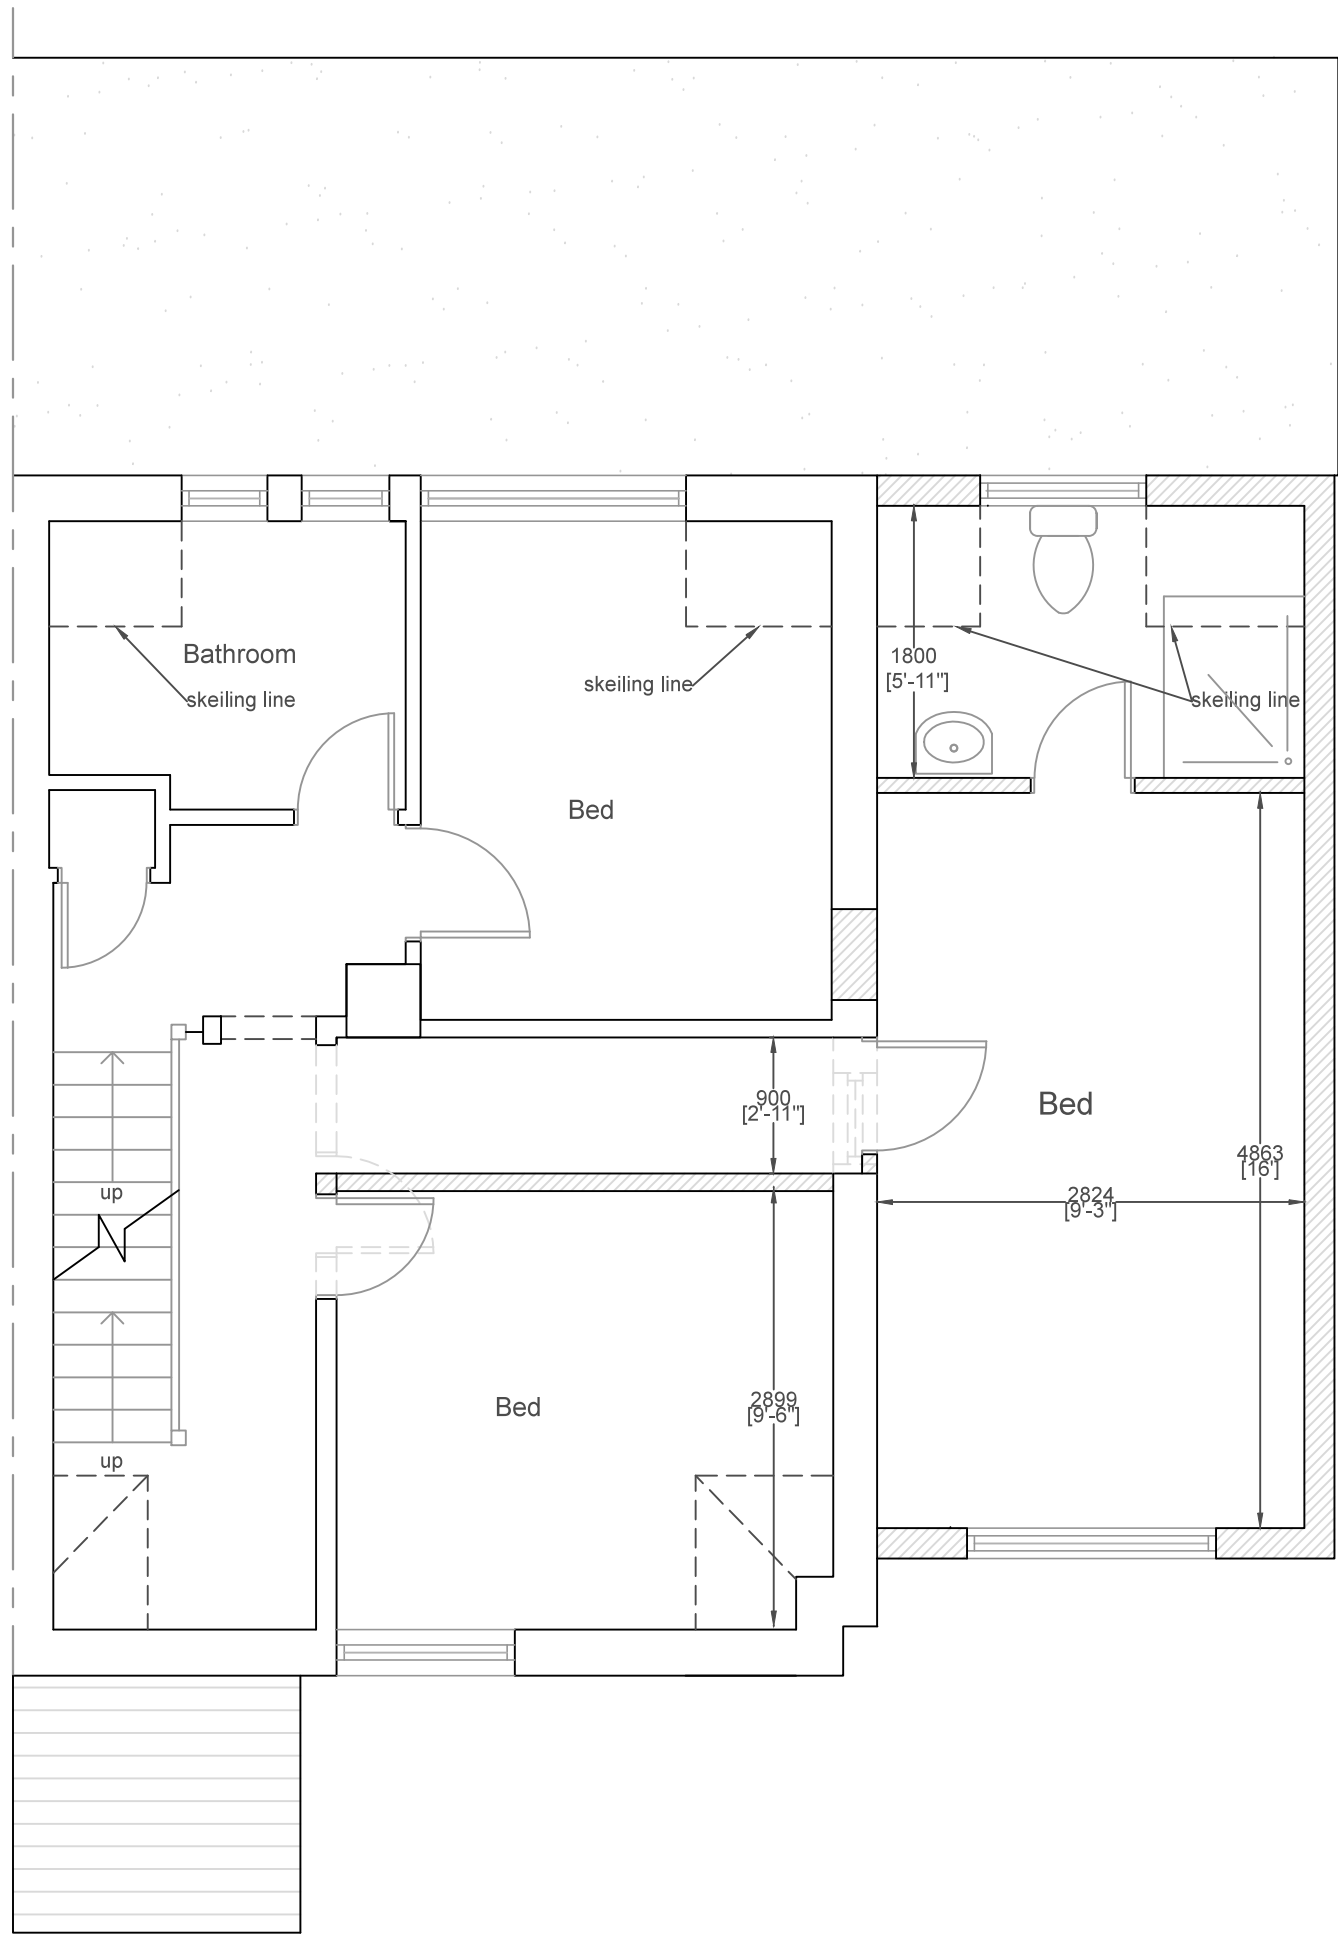


First Floor Plan

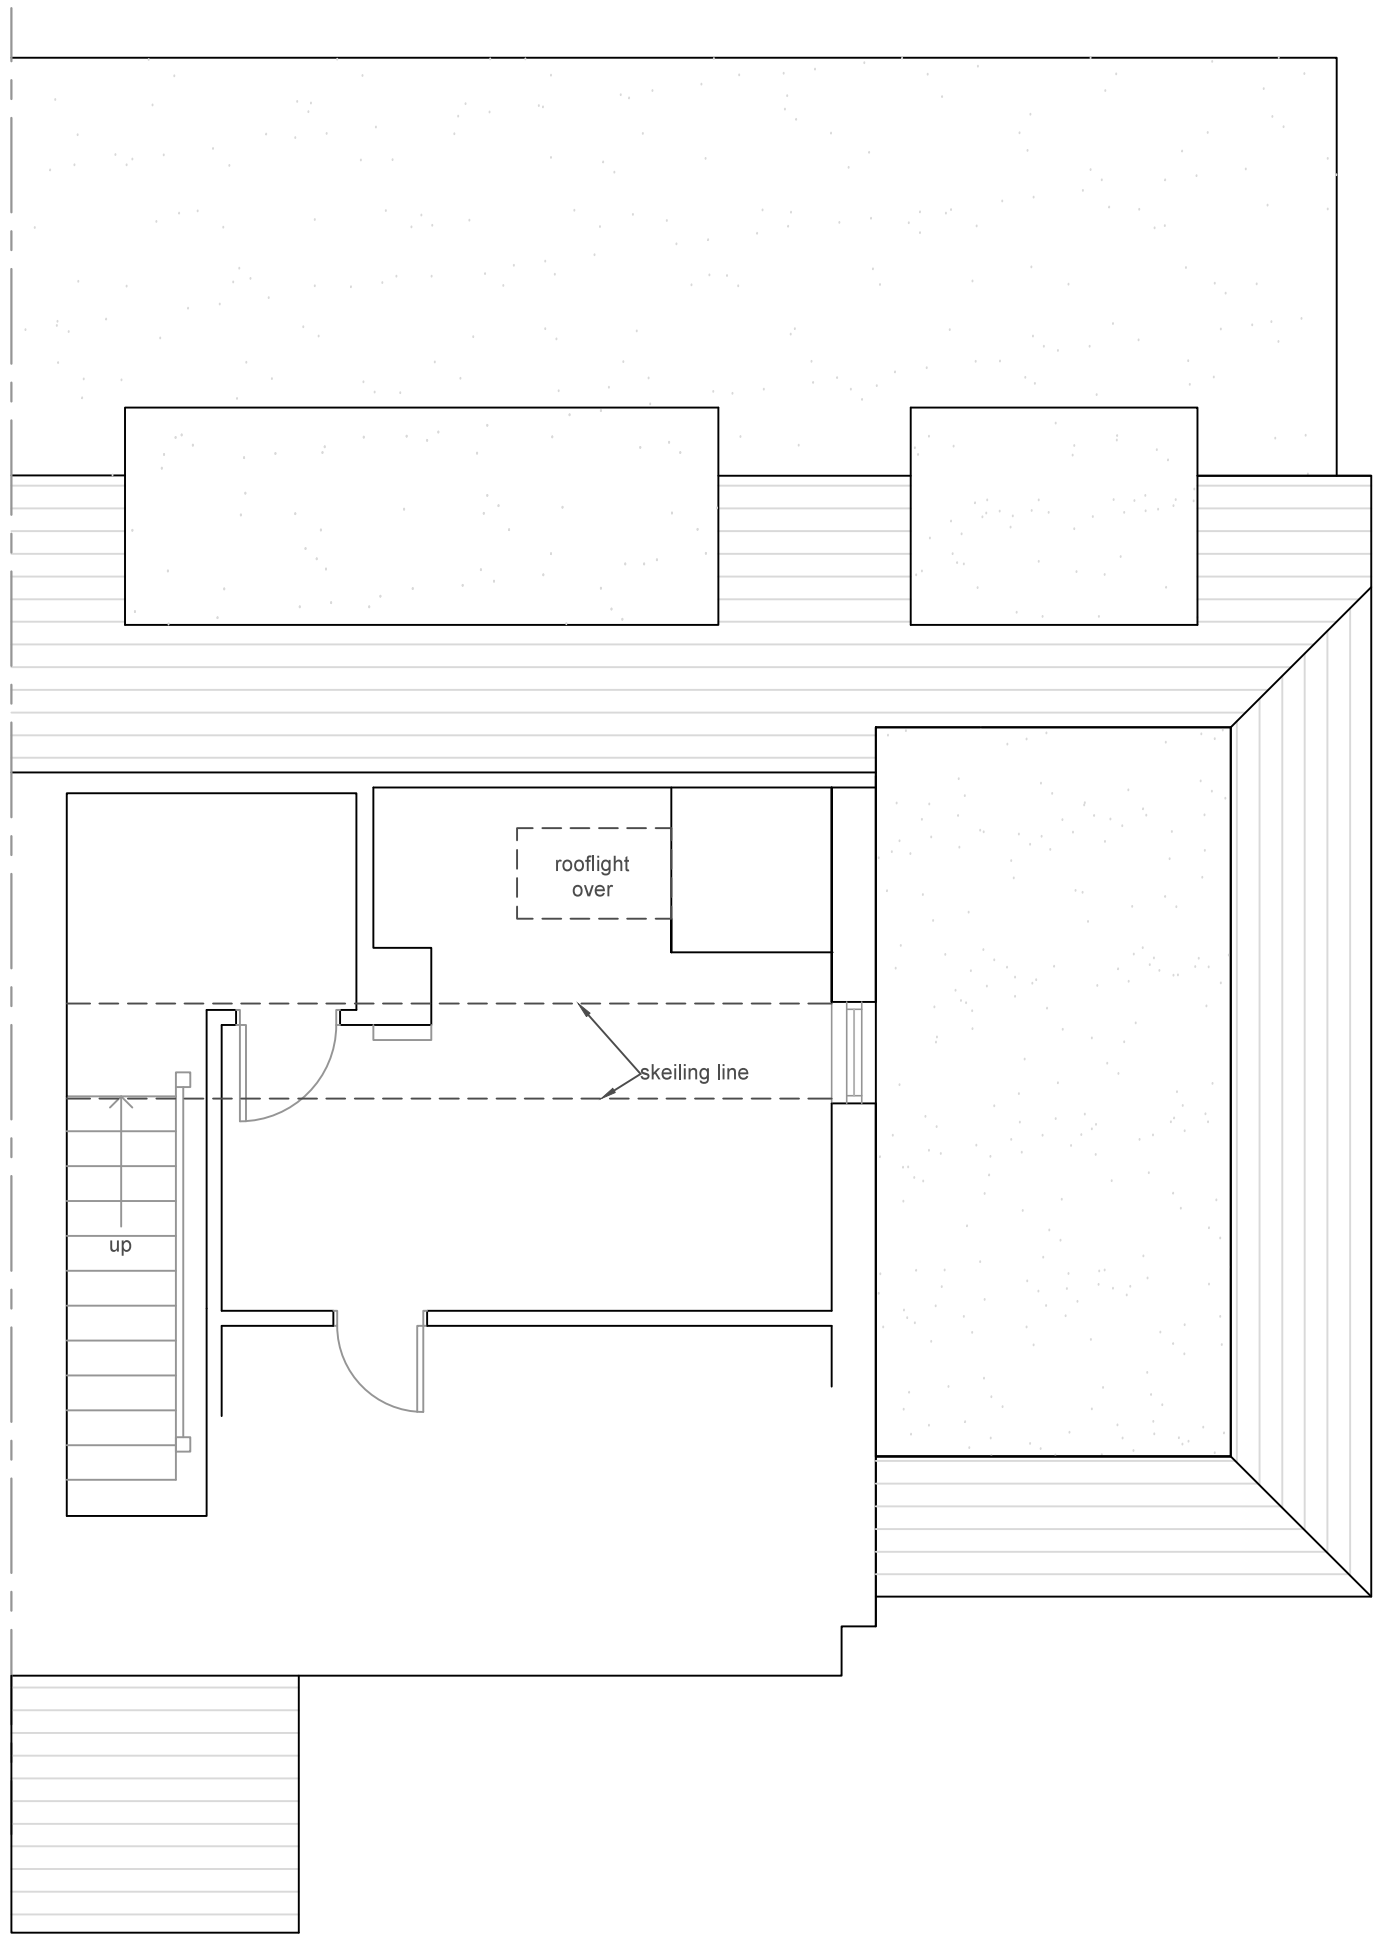


Second Floor Plan

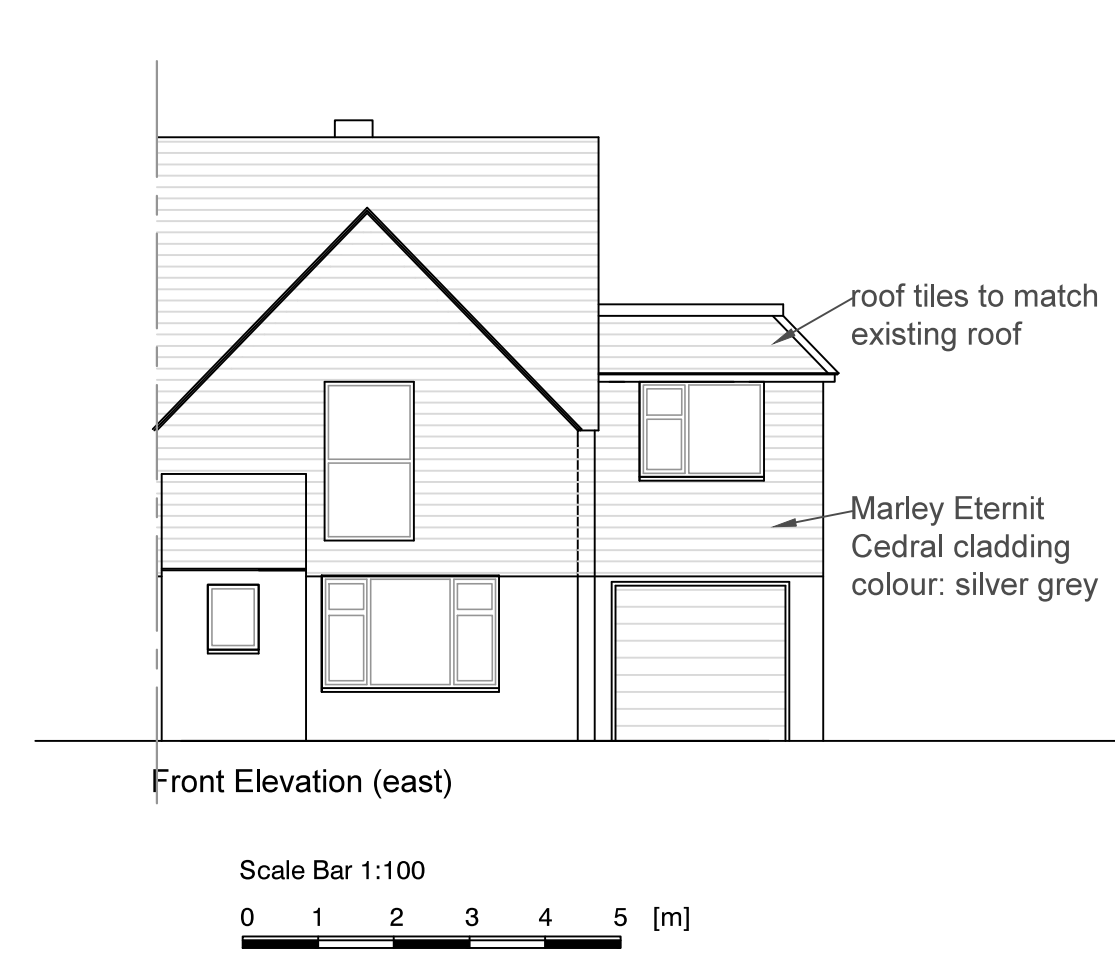


Front Elevation (east)

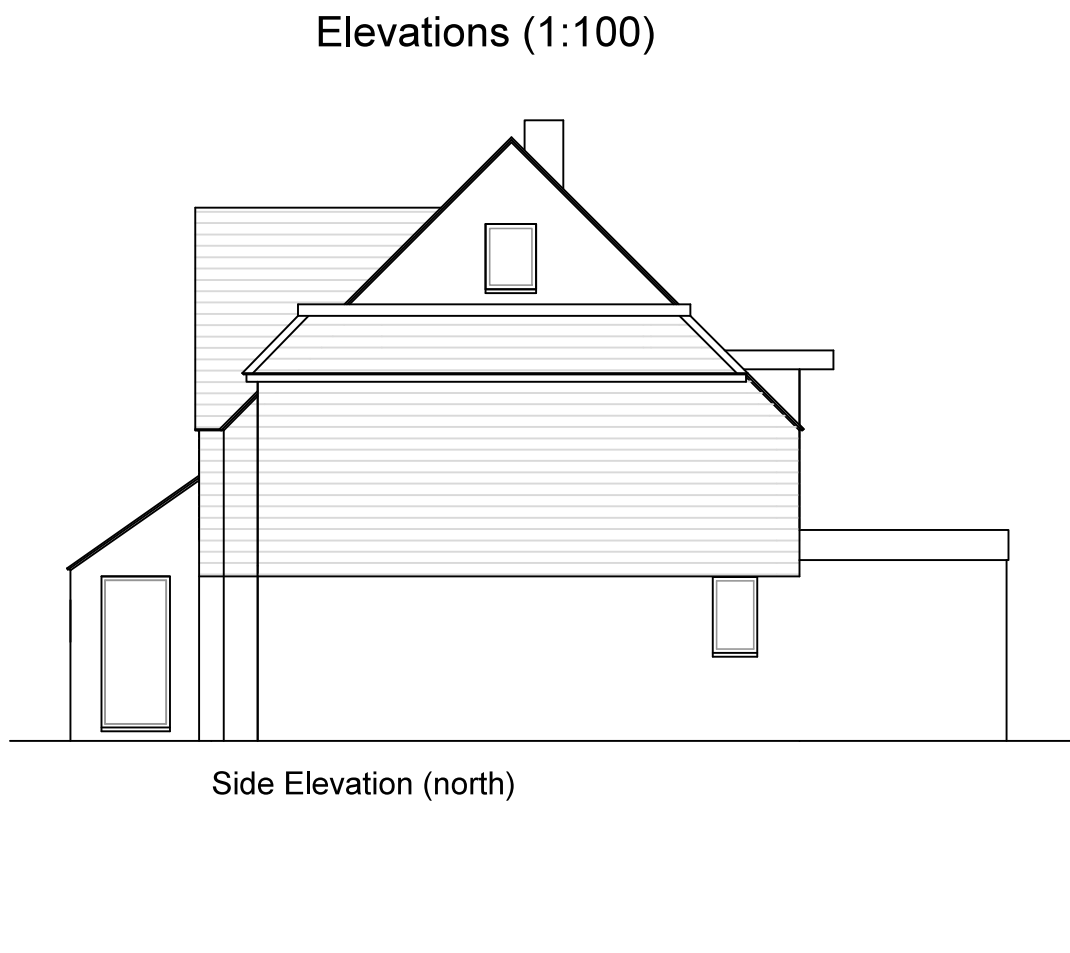


Side Elevation (north)

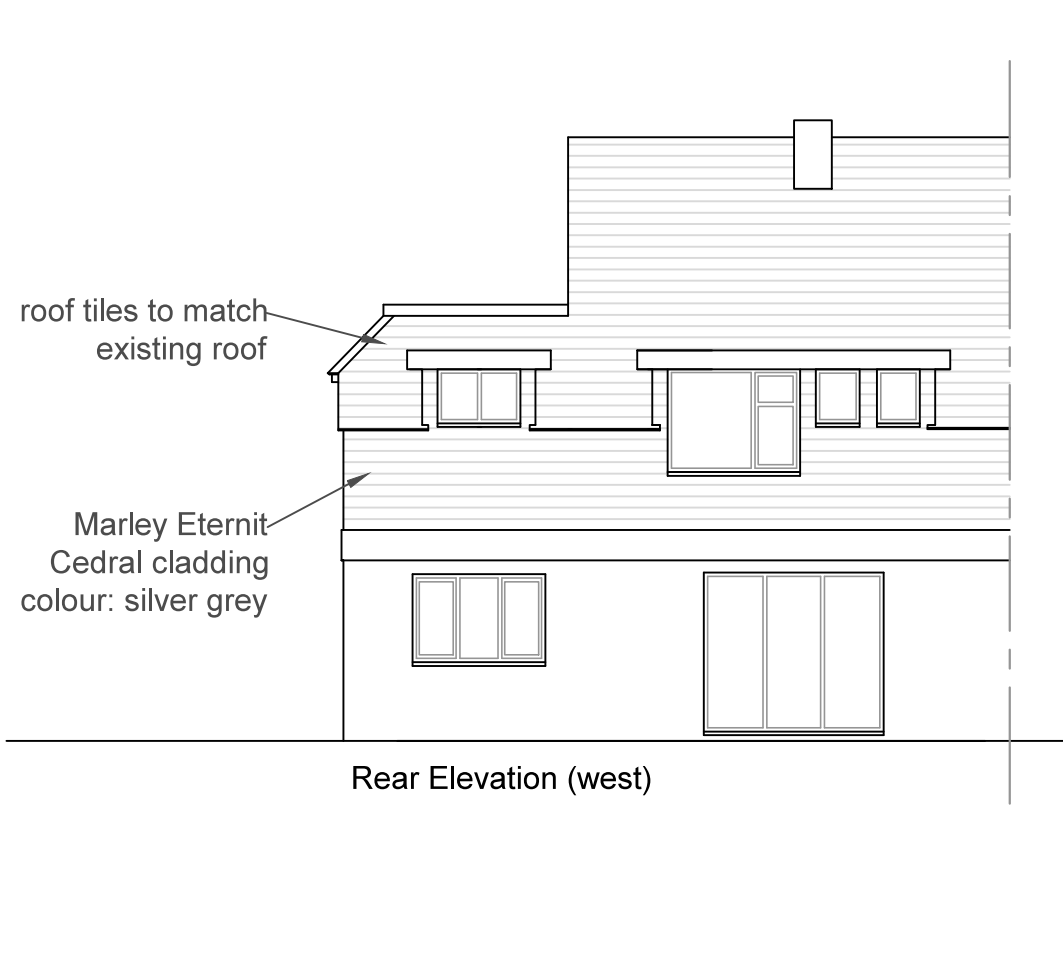

Rear Elevation (west)

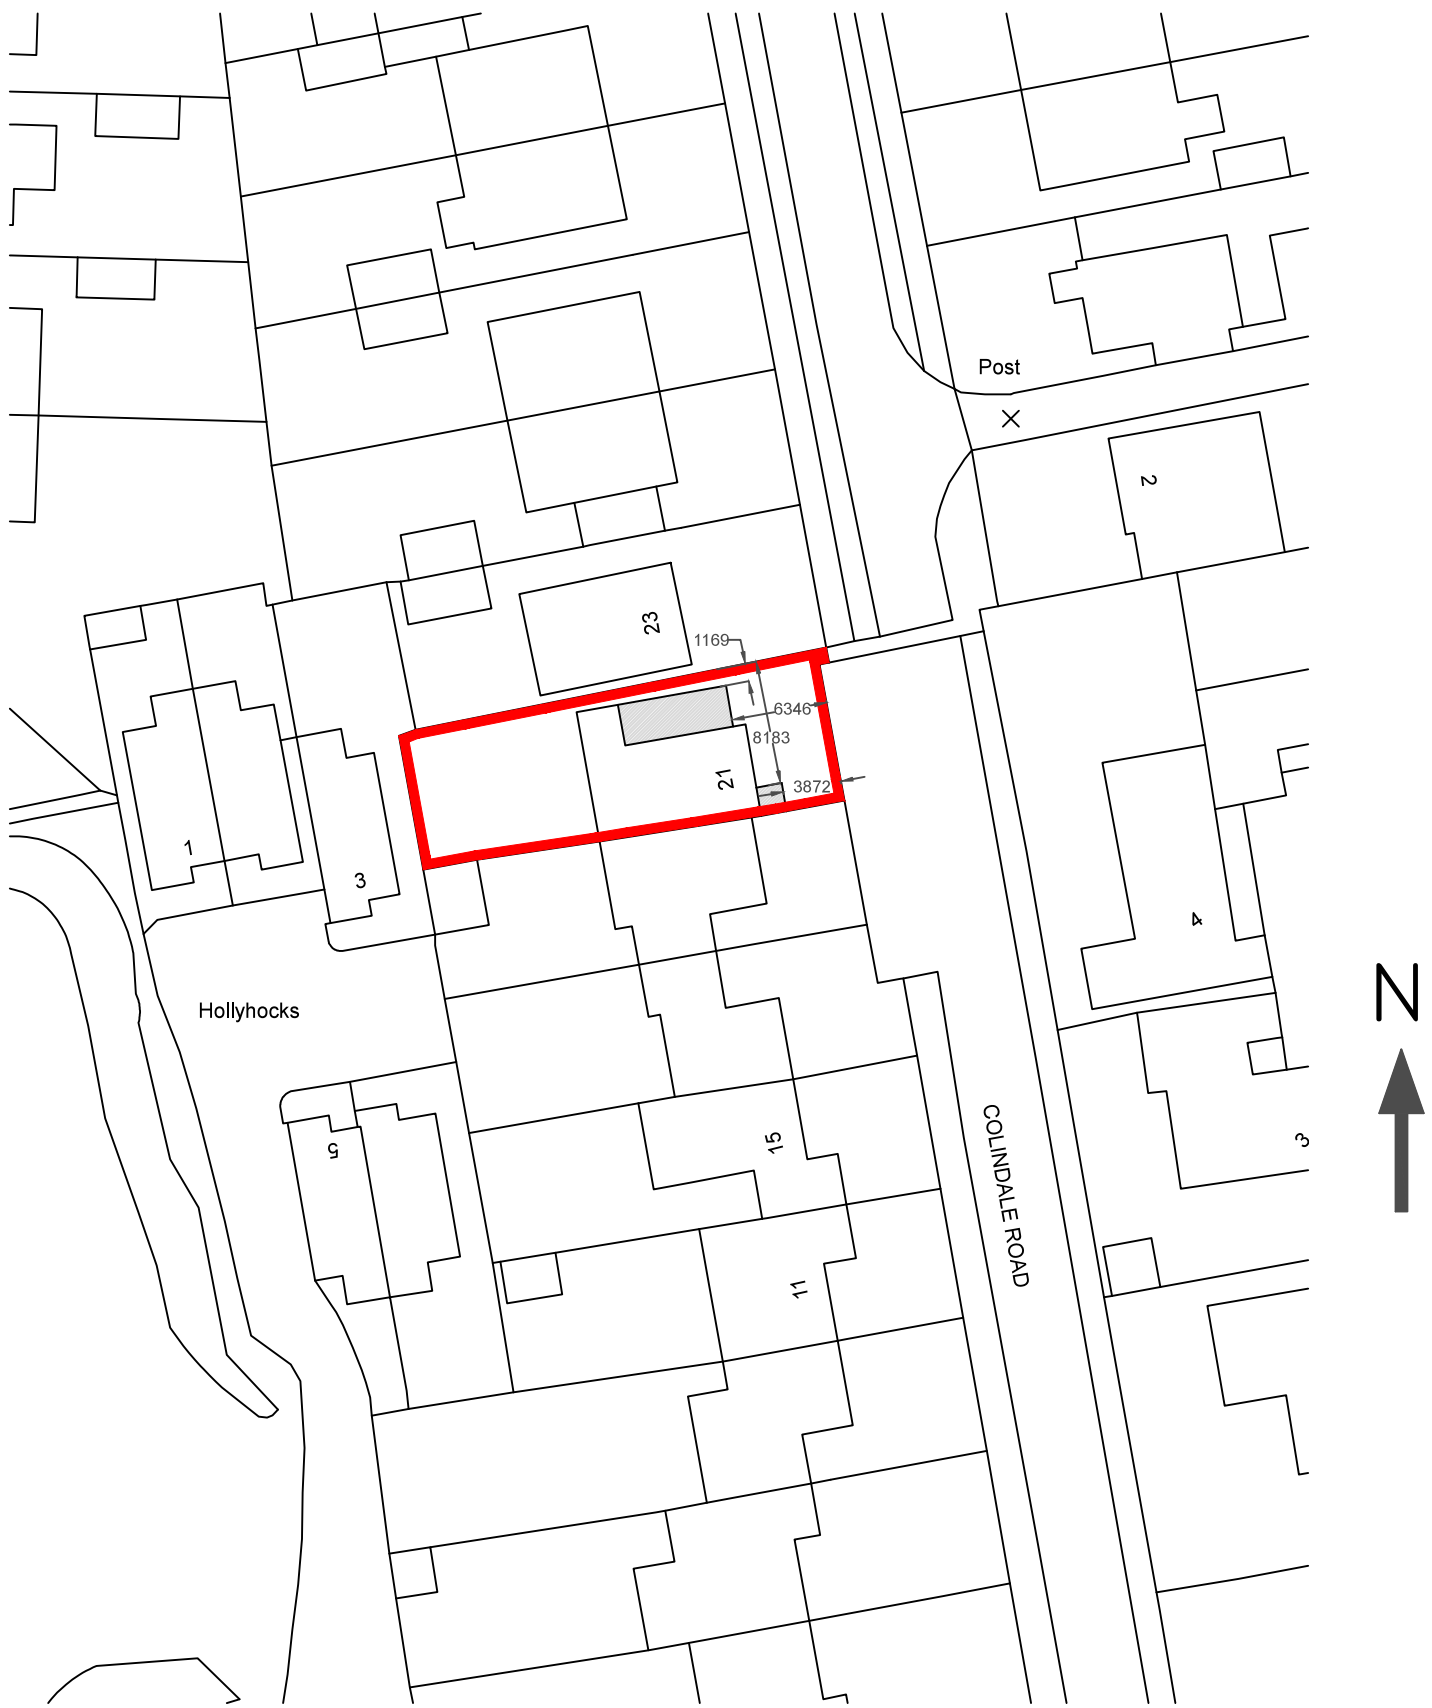

Site Block Plan (1:50)

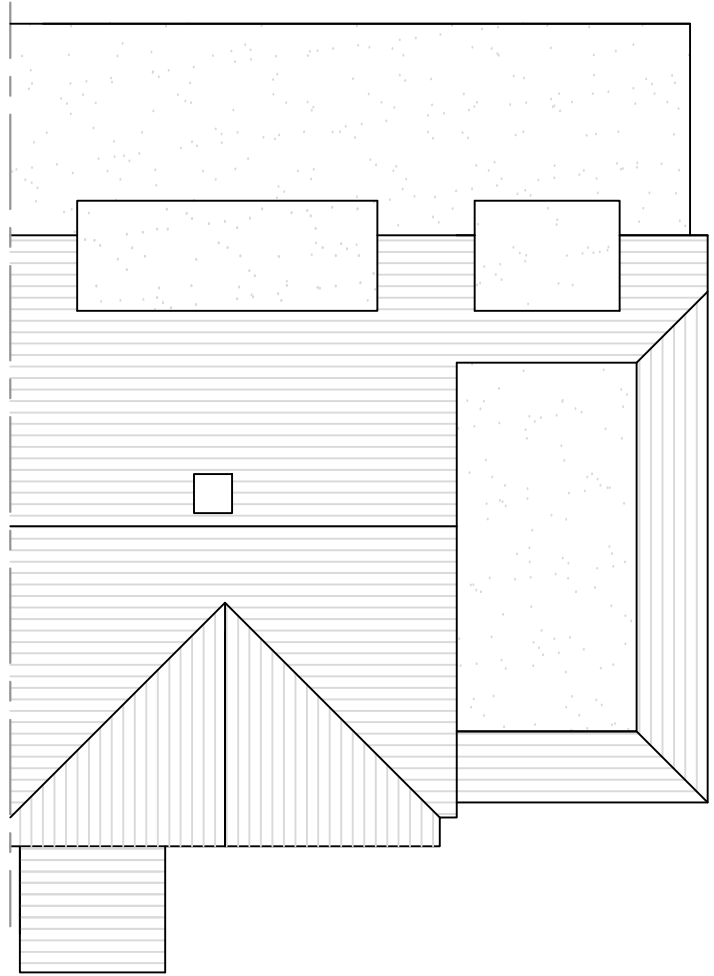

Roof Plan (1:100)

This drawing is the property of Inspired Design Studio Limited and must not be copied, reproduced or passed to a third party without their permission.

The Contractor is to verify all dimensions, alignment, levels and datums prior to commencement of work. Any discrepancies must be reported immediately to Inspired Design Studio Ltd for review.

Variations and modifications to the work shown on these drawings are not to be carried out without the prior approval from Inspired Design Studio Ltd

| Revisions   |                        |    |
|---|------------------------|----|
| Rev   | Description            | By |
| b   | Additional Information | LW |
| a   | Client Revisions       | LW |
| All dimensions to be checked on site prior to commencement of work, except for planning purposes. This drawing is the copyright of Inspired Design Studio Ltd. and may not be copied, altered or reproduced in any way without written authority. |                        |    |
| Client: Durkowski   |                        |    |
| Project Address: 21 Colindale Road Ferring Worthing BN12 5JF   |                        |    |
| Drawing Title: Proposed Plans, Elevations, Roof Plan and Site Block Plan   |                        |    |
| Drawing Number: 1160.02.b   |                        |    |
| Scale: As stated printed @ A1   |                        |    |
| Date: 04/04/2018   |                        |    |