


NOTES:
AMENDMENTS TO MATERIALS - SEE ELEVATIONS

THIS PLAN AMENDMENTS:
Window added to north side of existing dormer
Gable roof extended over terrace (see also roof plans submitted)
terrace doors re-sized

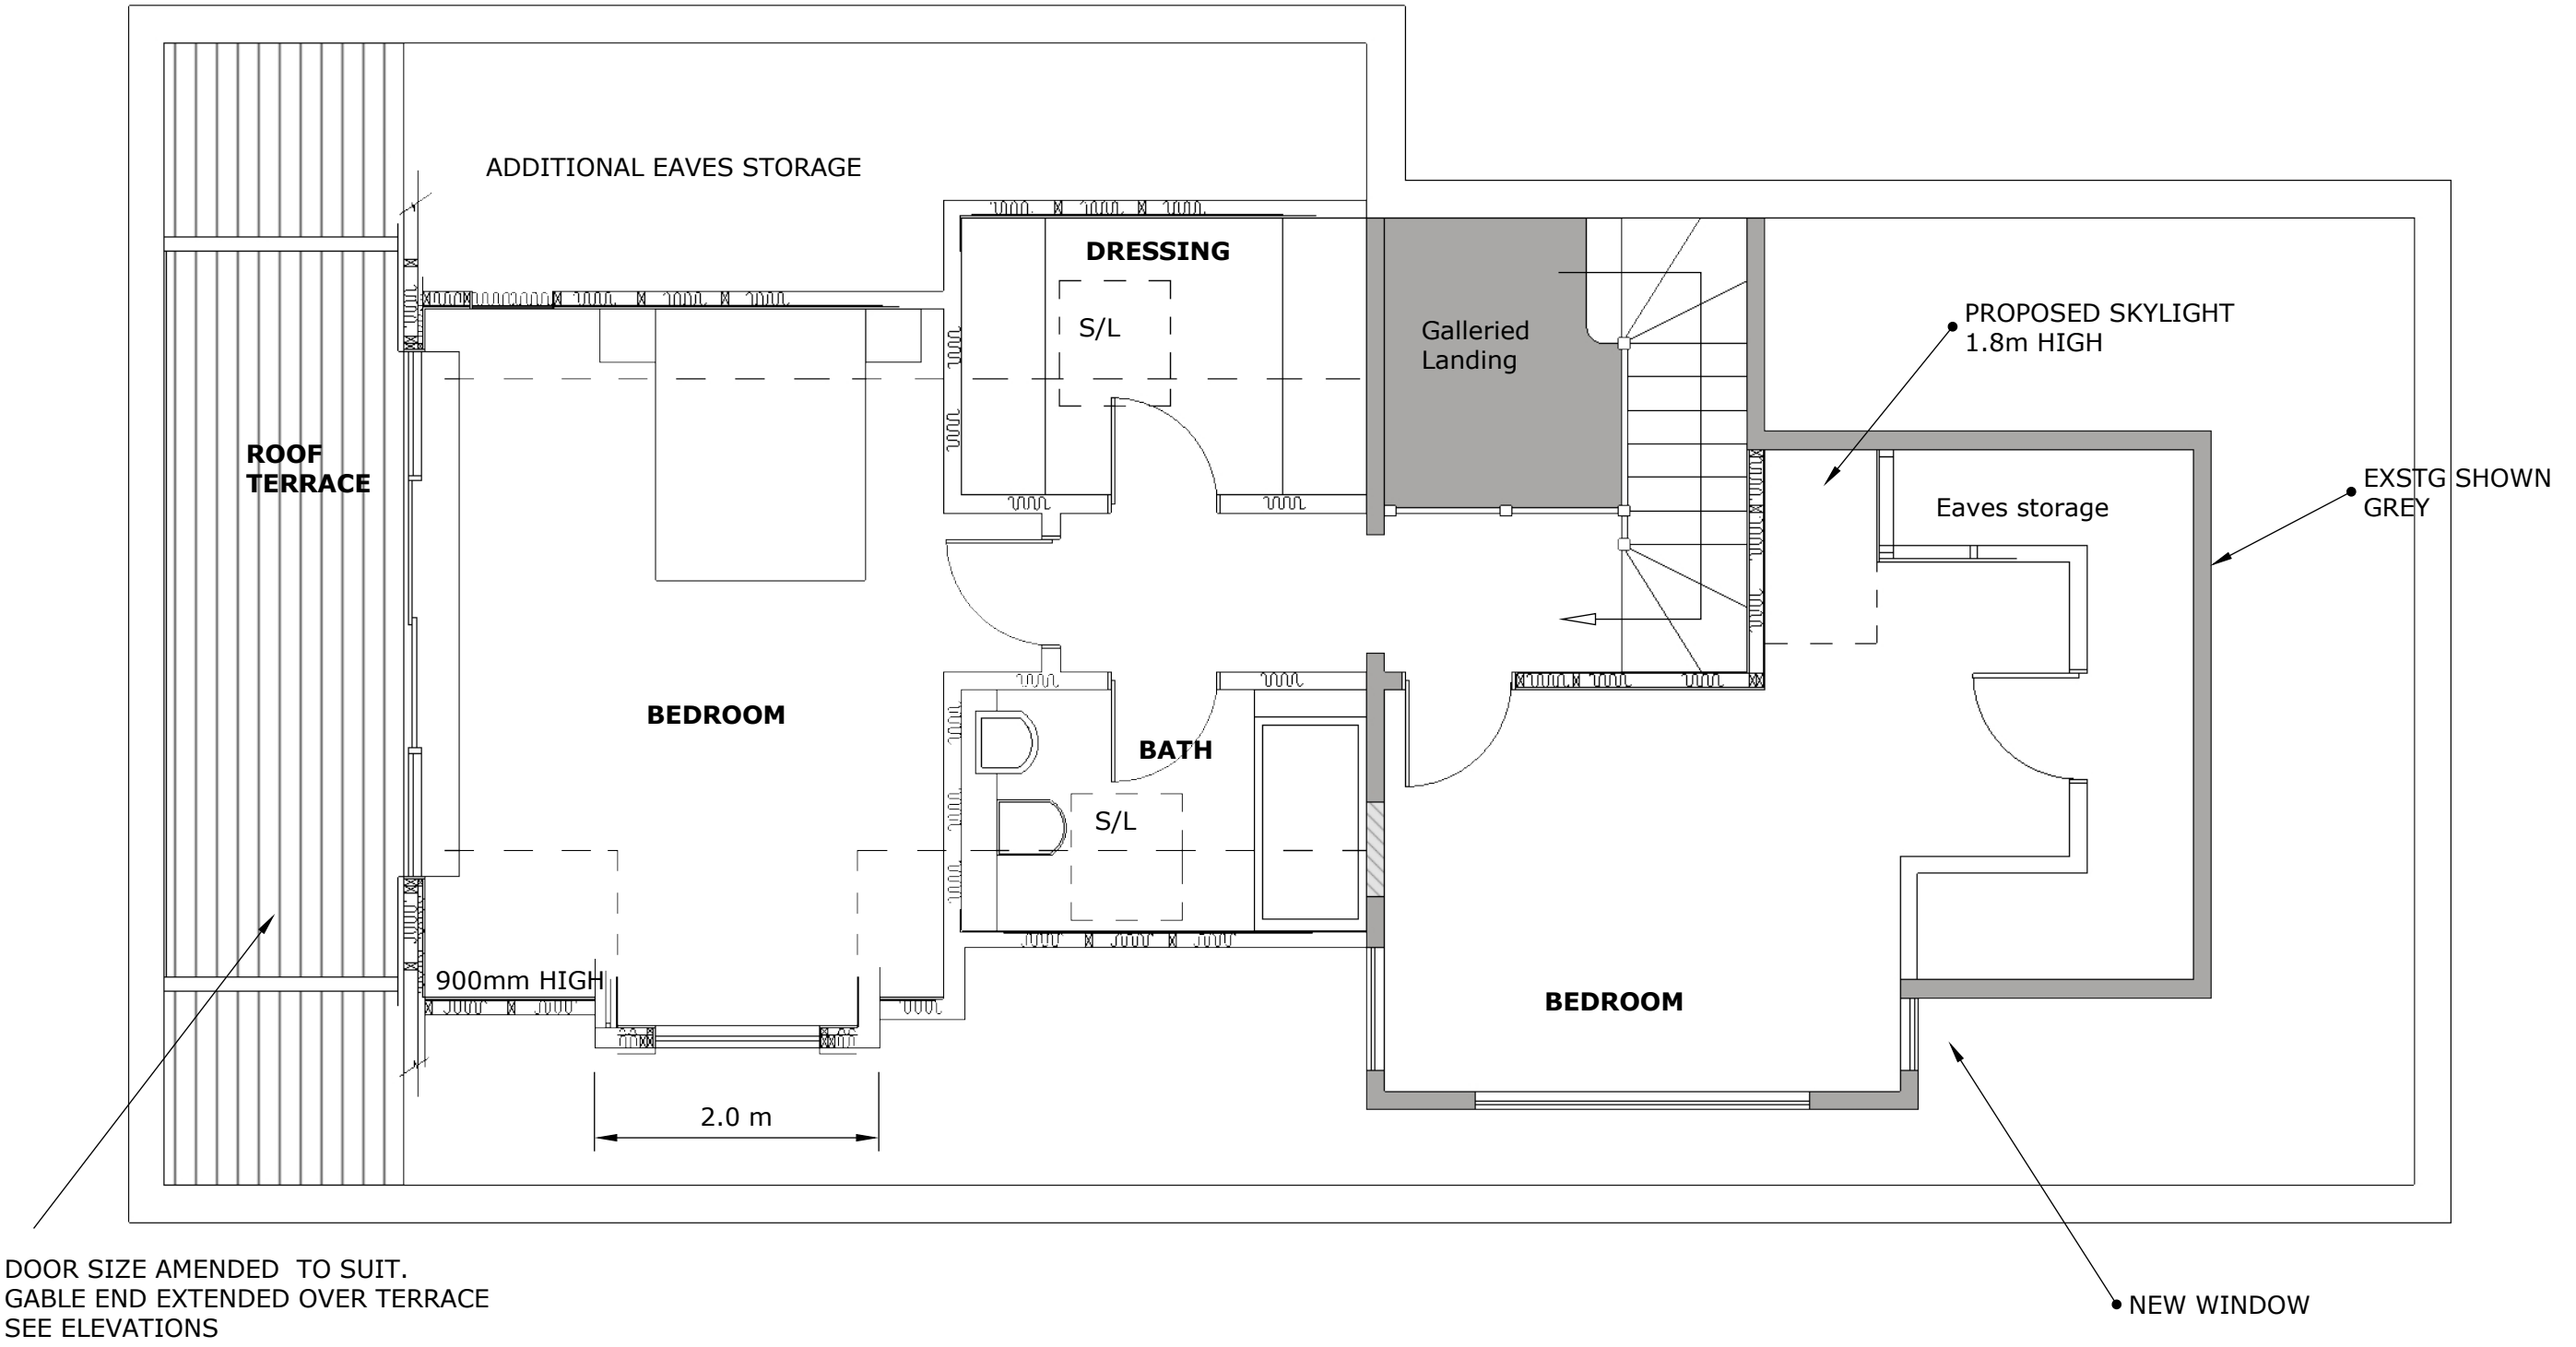

PROPOSED REAR EXTENSION AND RELATED WORKS: 3 Lamorna Gardens, Ferring, BN12 5QD

DRAWING: PROPOSED FIRST FLOOR PLAN - AMENDED **SCALE:** 1:50 @ A3 **DATE:** 04/08/2019 **DRAWING No:** DS/LAMORNA/04/rev2

