


AS PASSED ON FG/217/18/HH

NOTES:
Hatched walls = new (studwork)
Dashed lines = approx 1.8m head-height

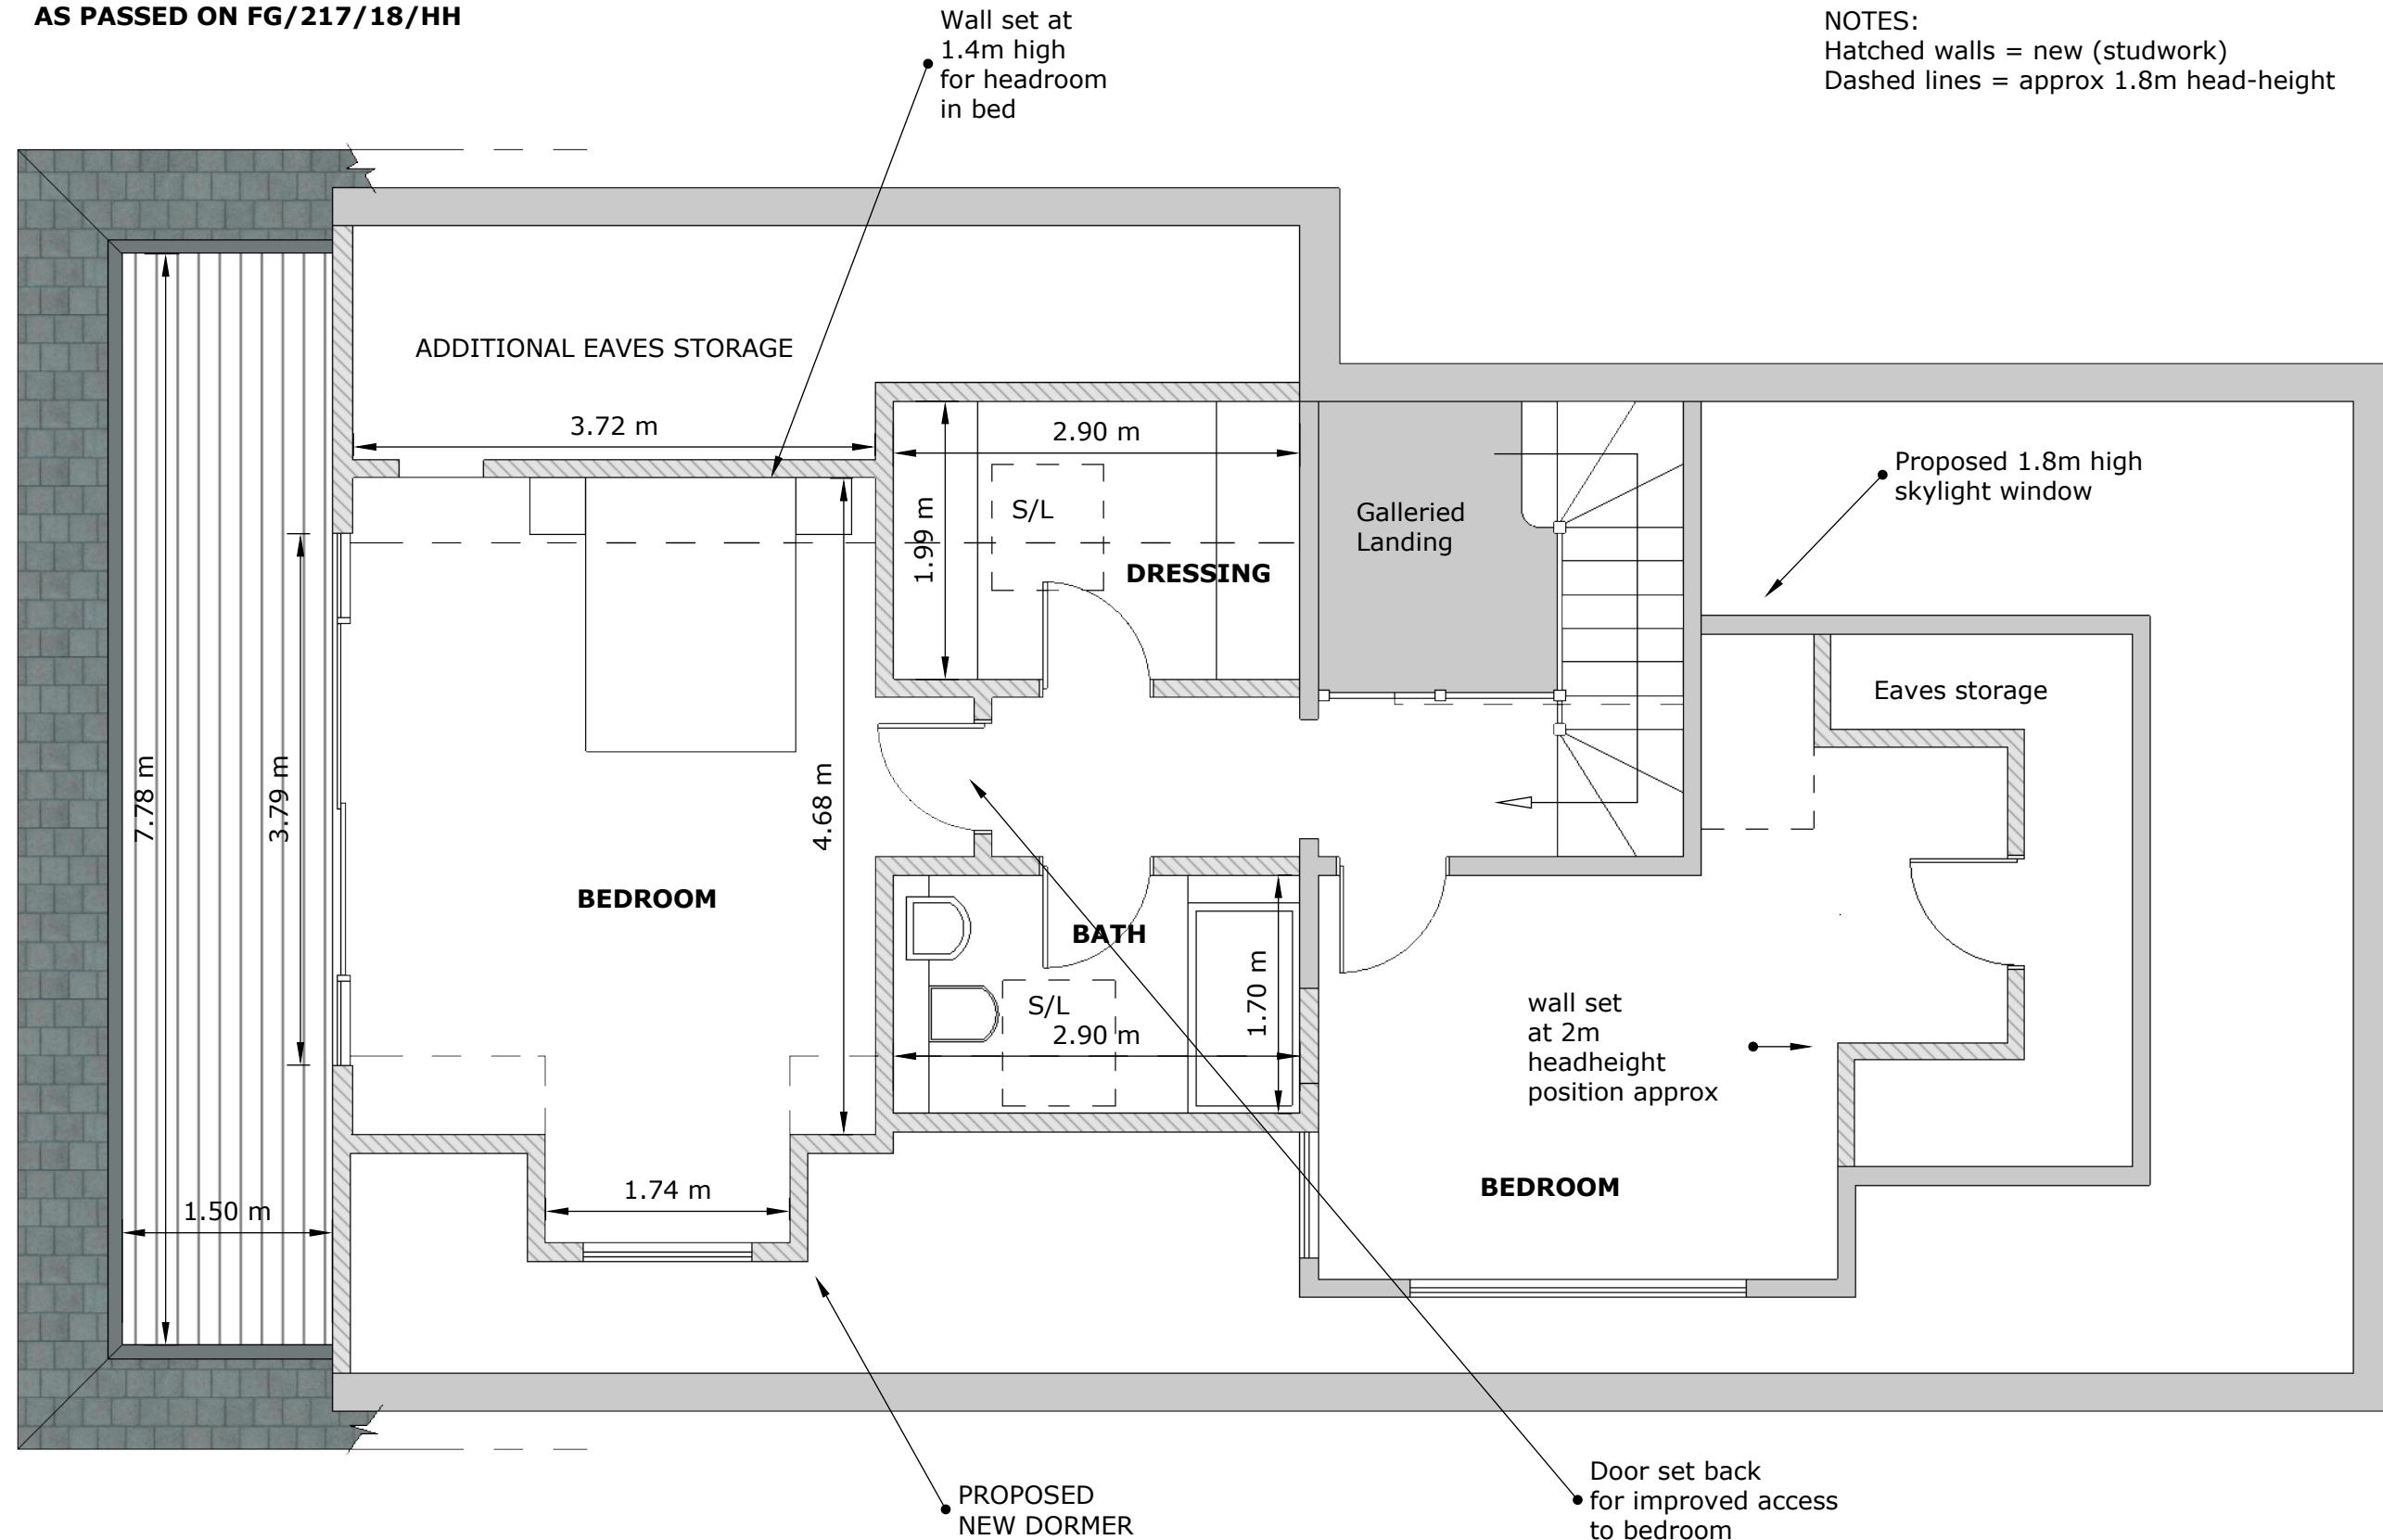

PROPOSED REAR EXTENSION AND RELATED WORKS: 3 Lamorna Gardens, Ferring, BN12 5QD

DRAWING: PROPOSED FIRST FLOOR PLAN AS PASSED ON FG/217/18/HH **SCALE:** 1:50 @ A3 **DATE:** 04/08/2019 **DRAWING No:** DS/LAMORNA/04/rev1

