


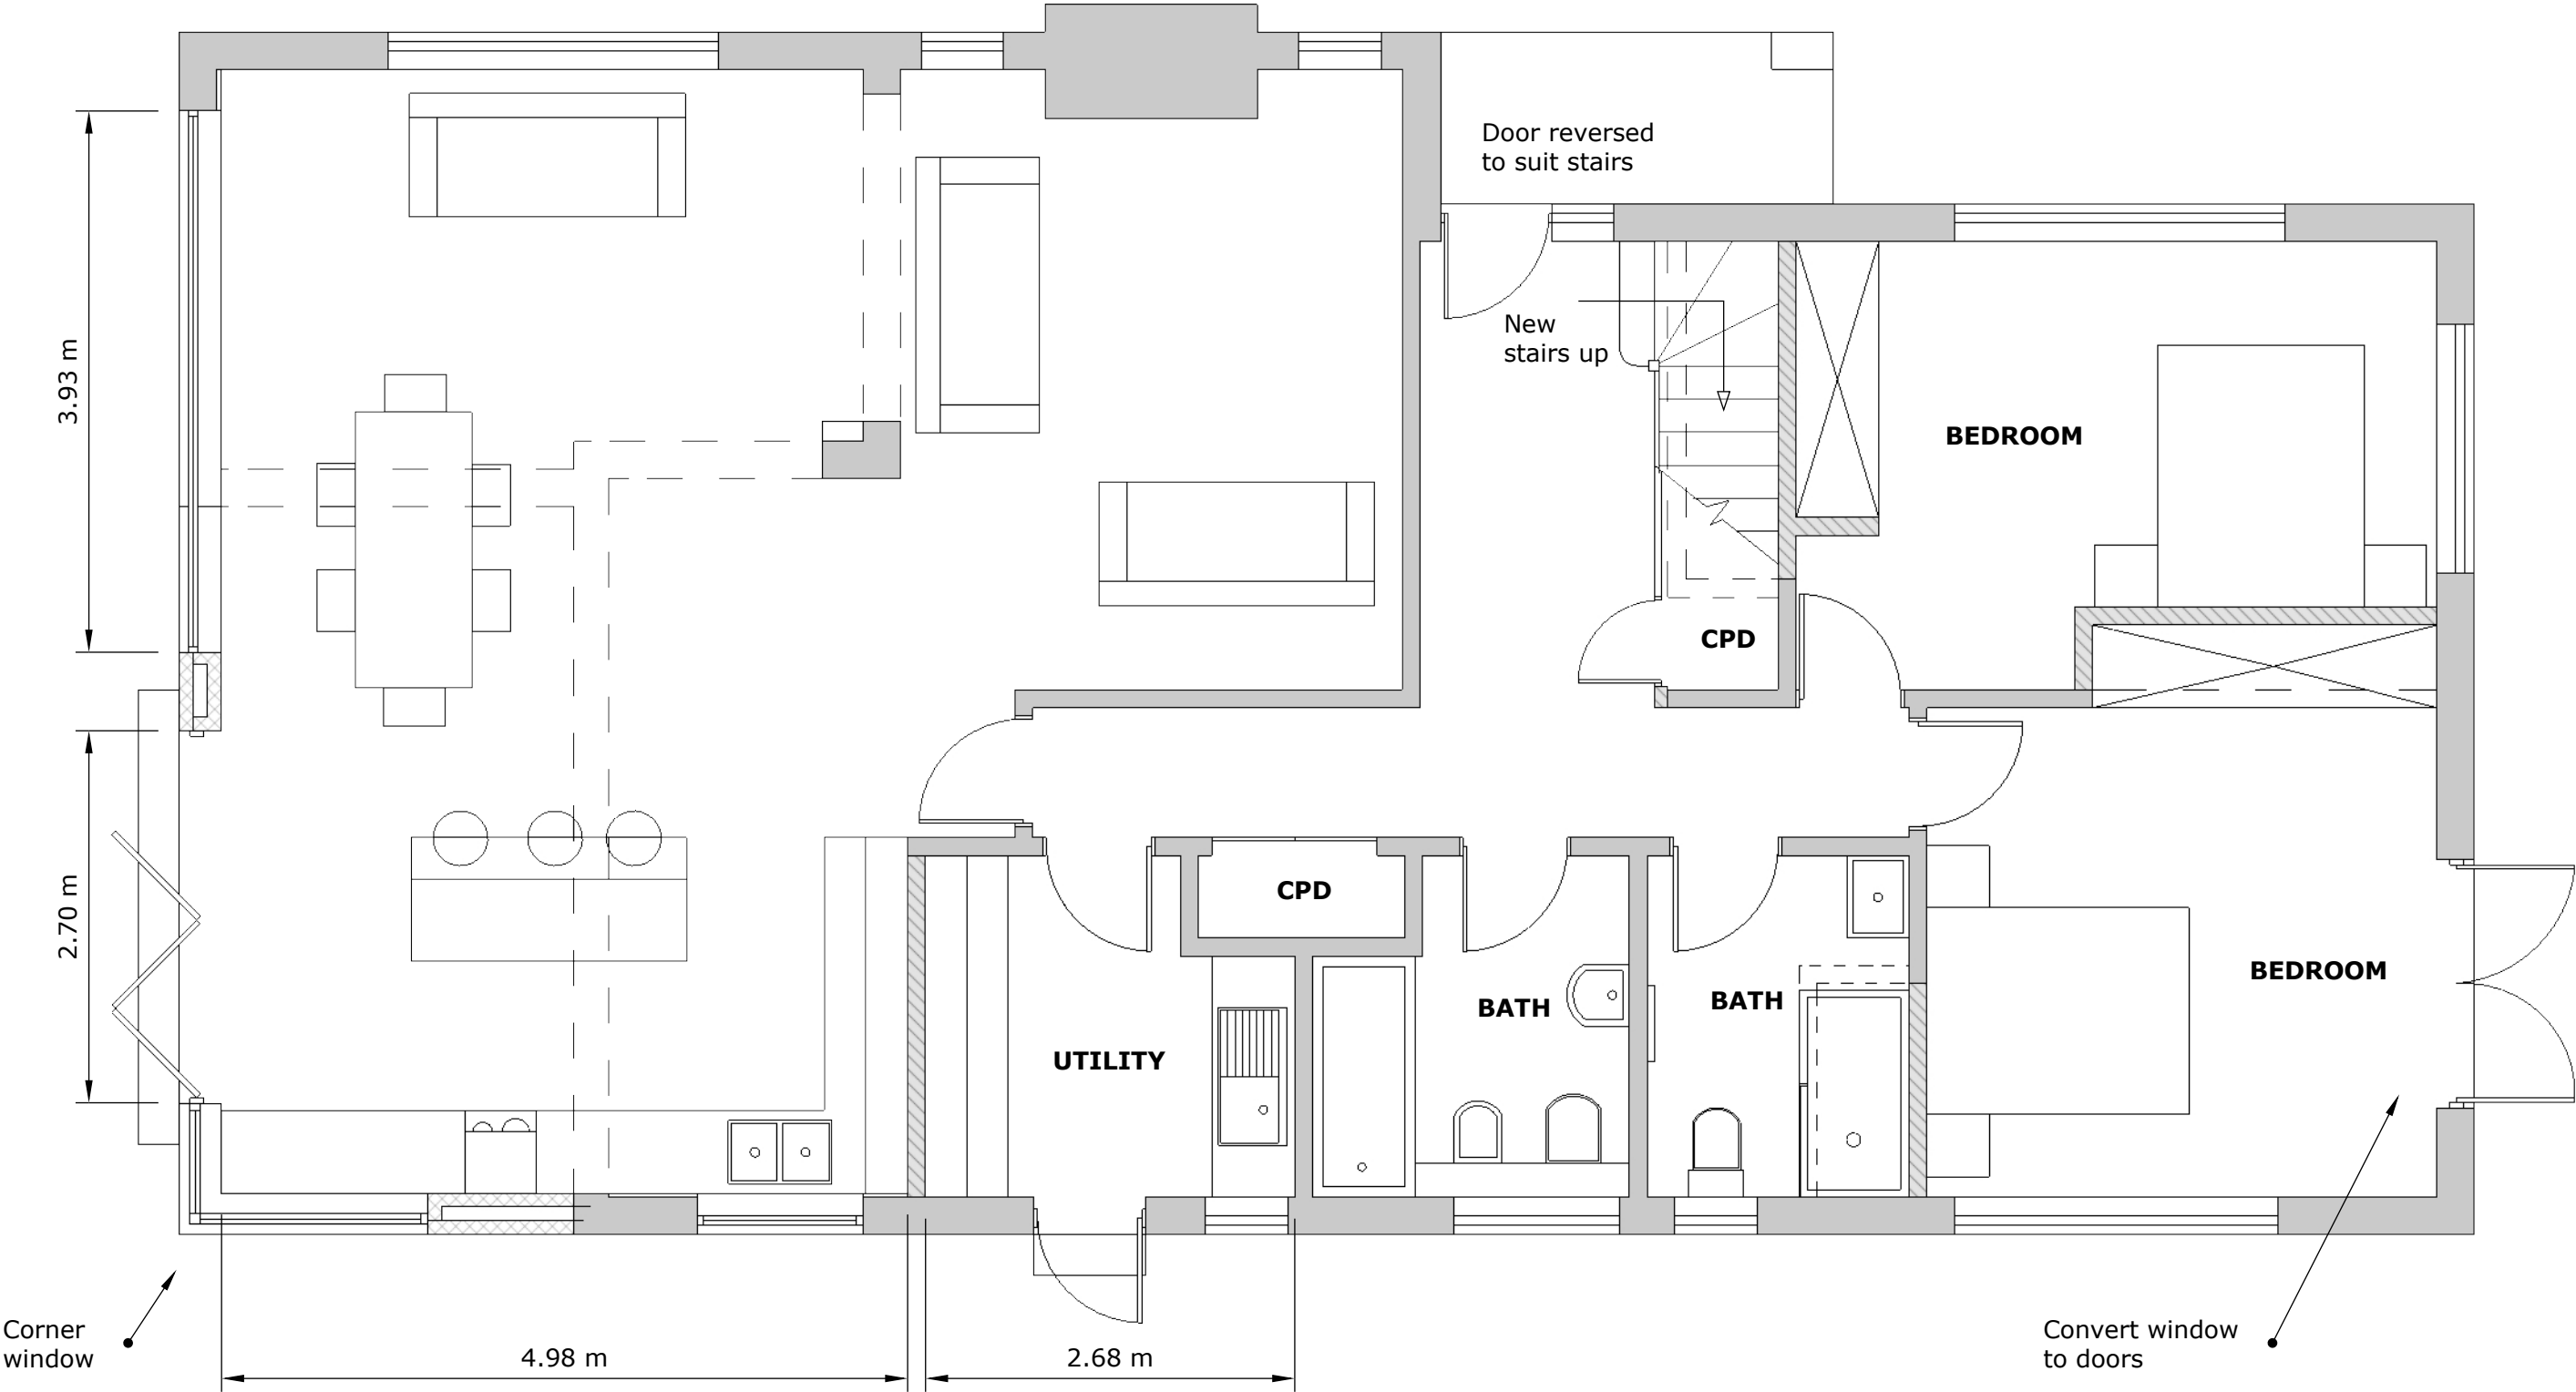

PROPOSED REAR EXTENSION AND RELATED WORKS: 3 Lamorna Gardens, Ferring, BN12 5QD

DRAWING: PROPOSED GROUND FLOOR PLAN AS PASSED ON FG/217/18/HH **SCALE:** 1:50 @ A3 **DATE:** 04/08/2019 **DRAWING No:** DS/LAMORNA/03

