



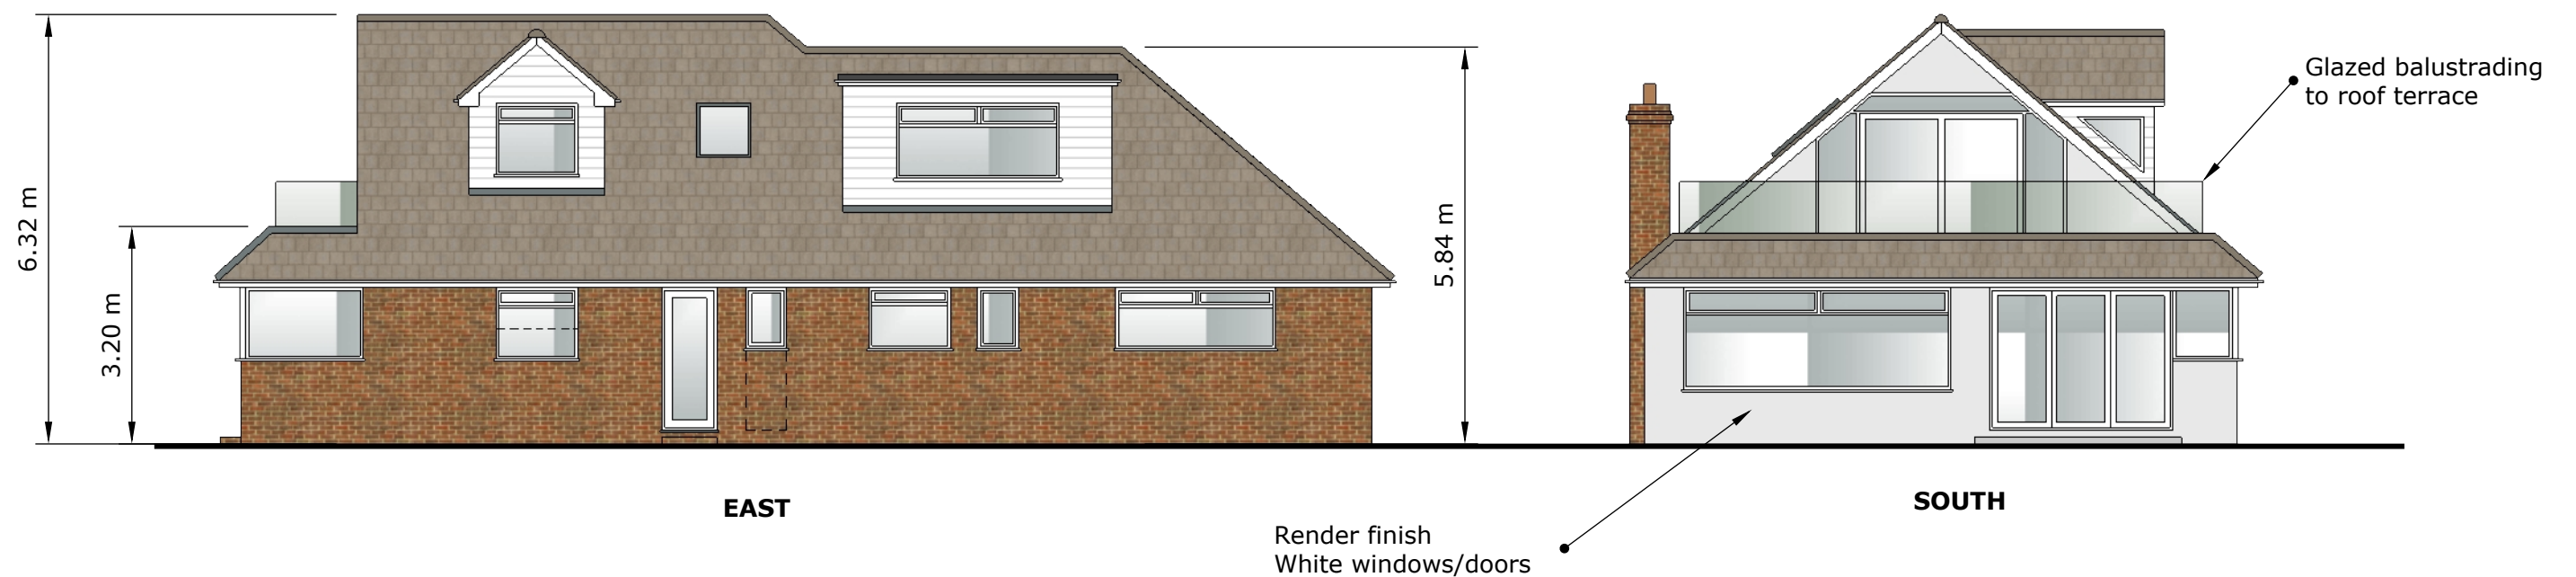

Revised to show second dormer on North elevation

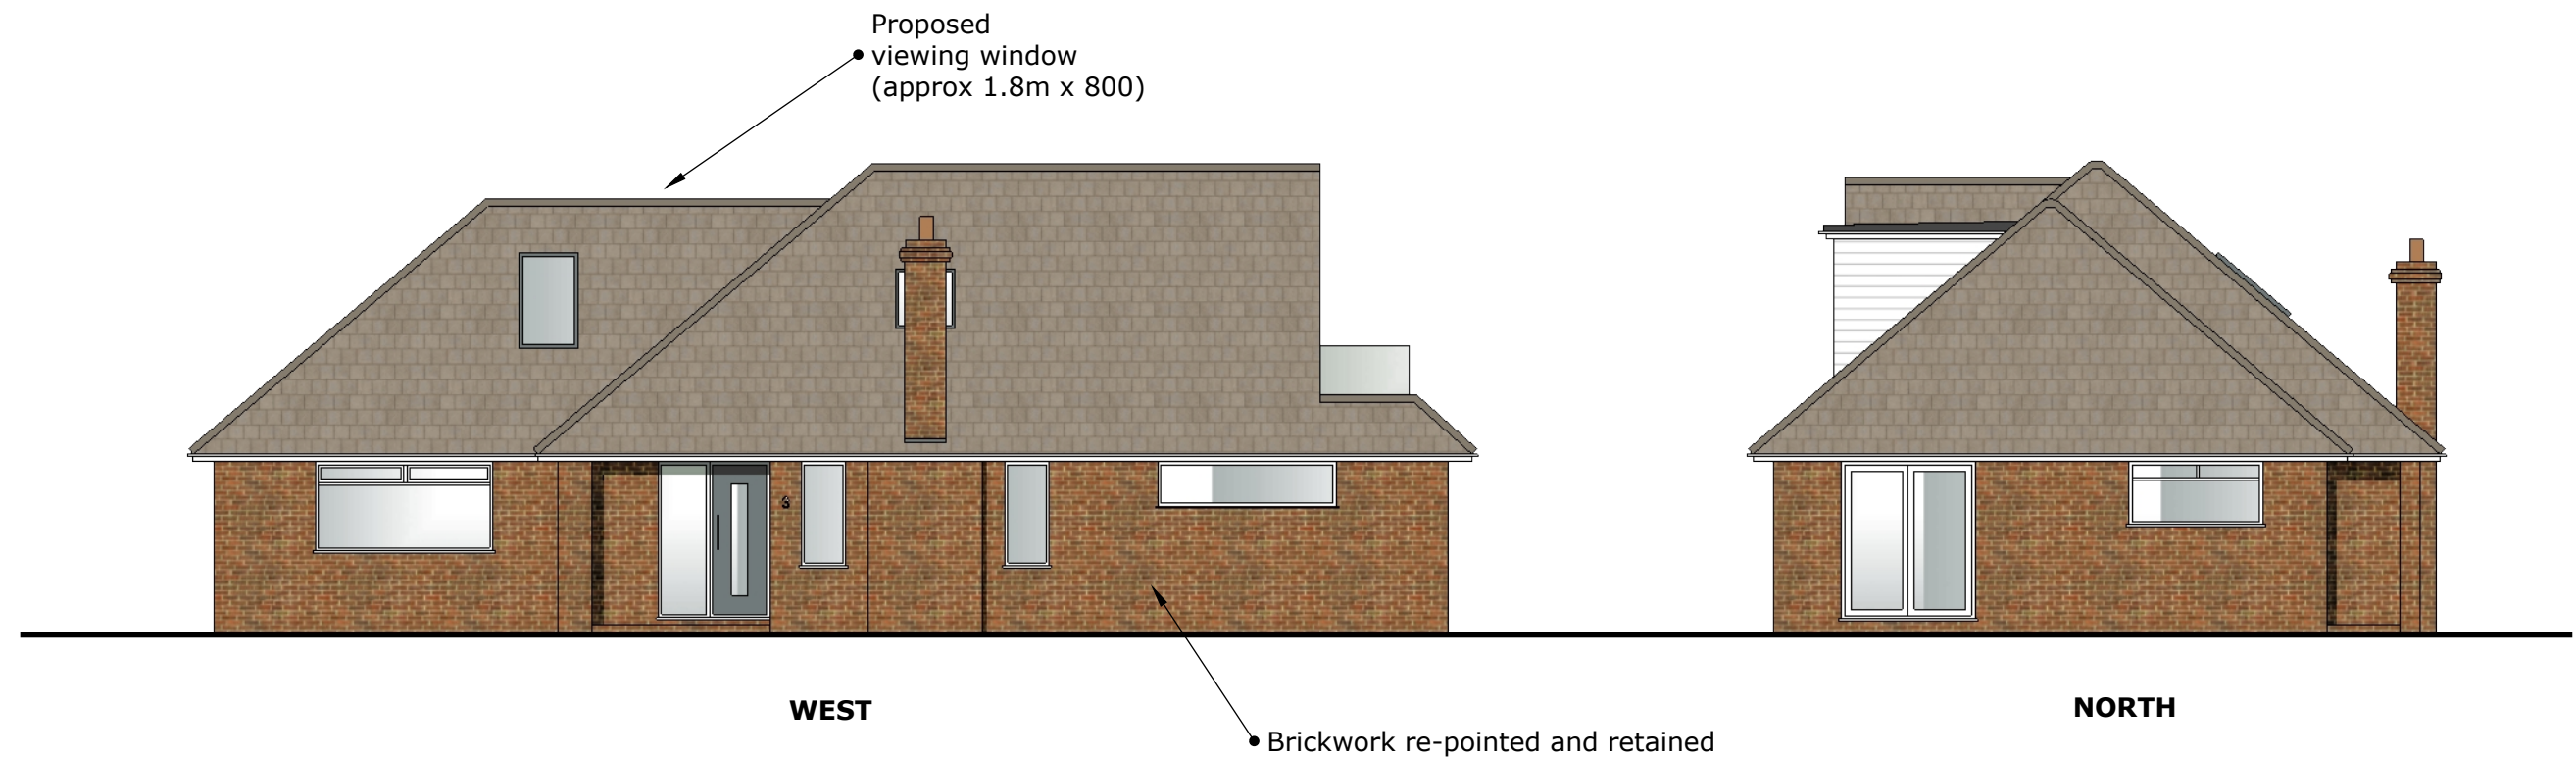

PROPOSED REAR EXTENSION AND RELATED WORKS: 3 Lamorna Gardens, Ferring, BN12 5QD

DRAWING: PROPOSED ELEVATIONS AS PASSED ON APP FG/217/18/HH **SCALE:** 1:100 @ A3 **DATE:** 04/08/2019 **DRAWING No:** DS/LAMORNA/05rev3

