

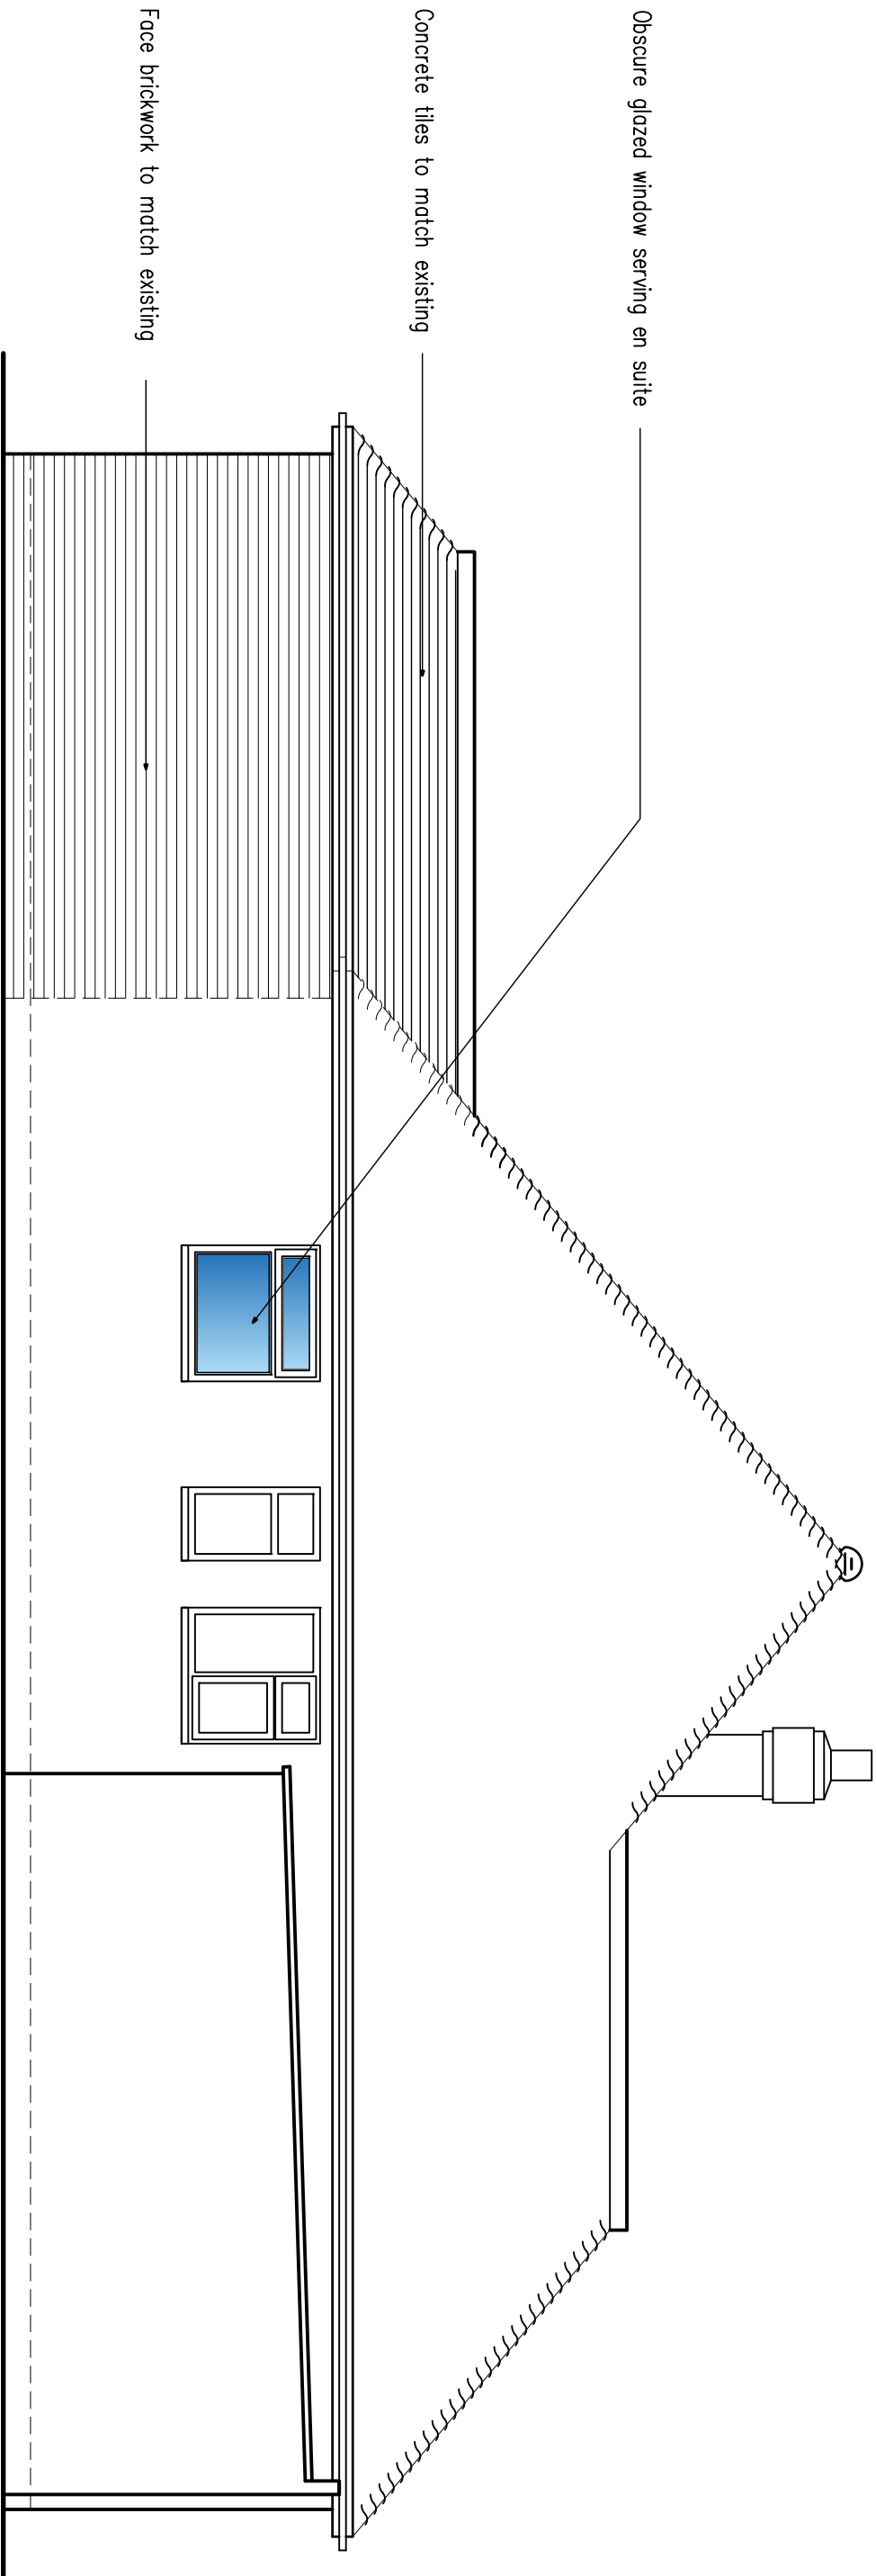
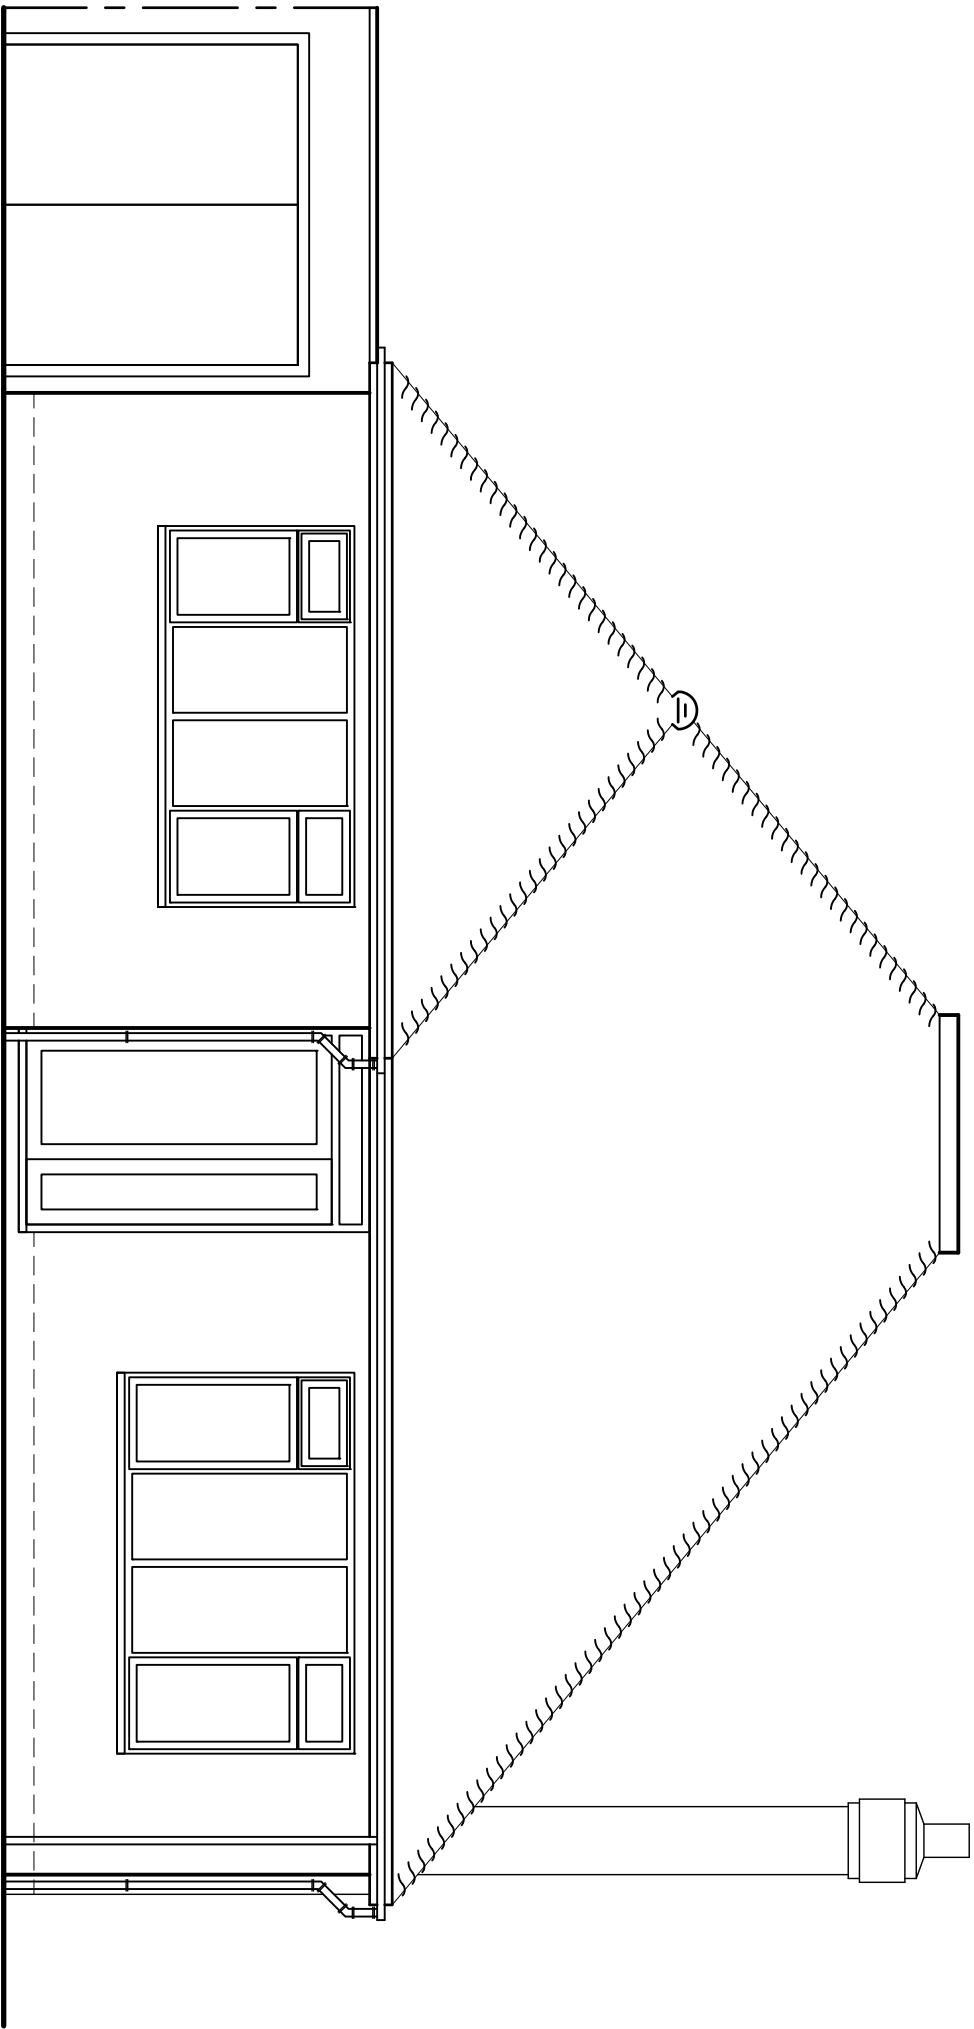


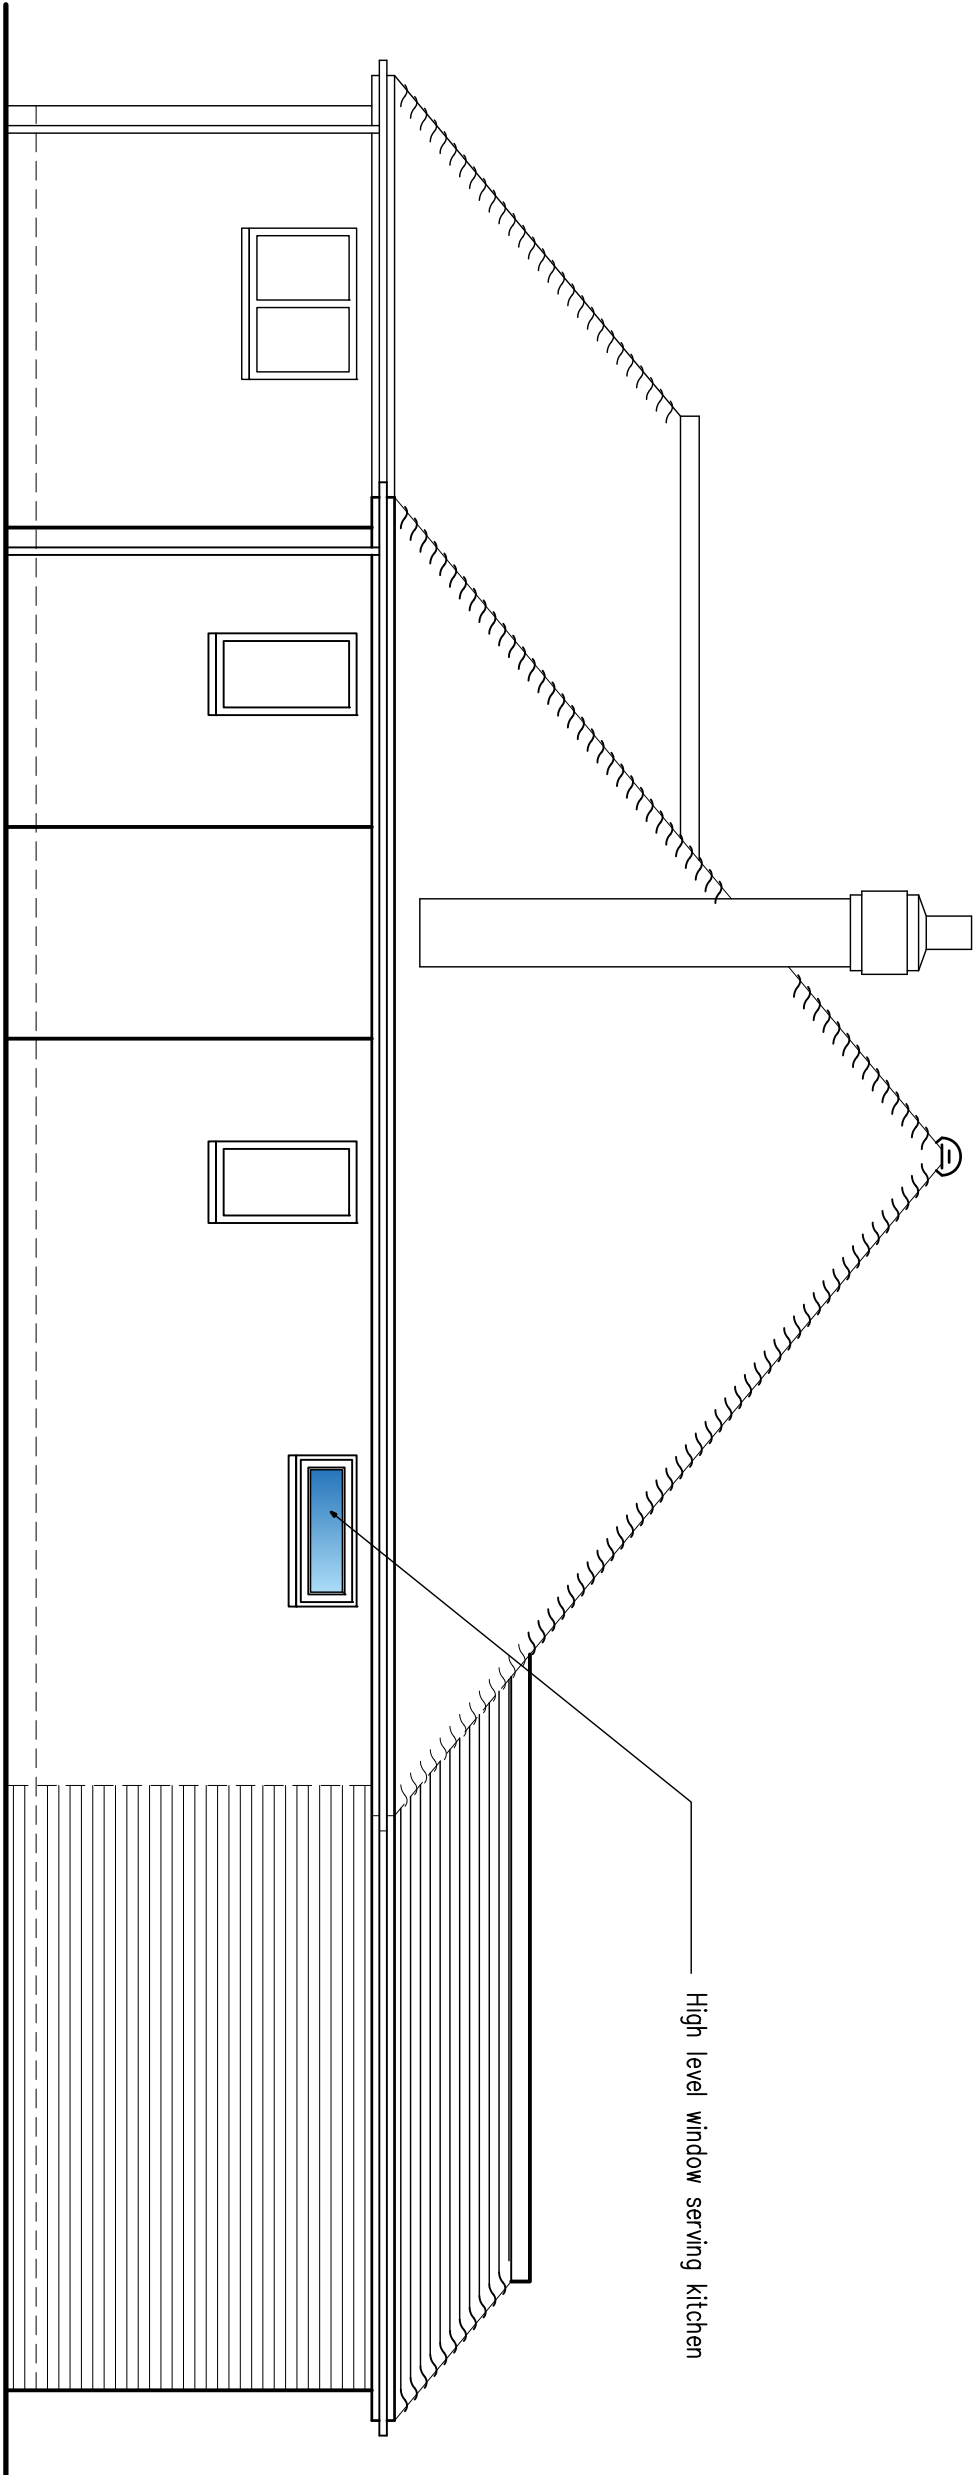


North Elevation

East Elevation

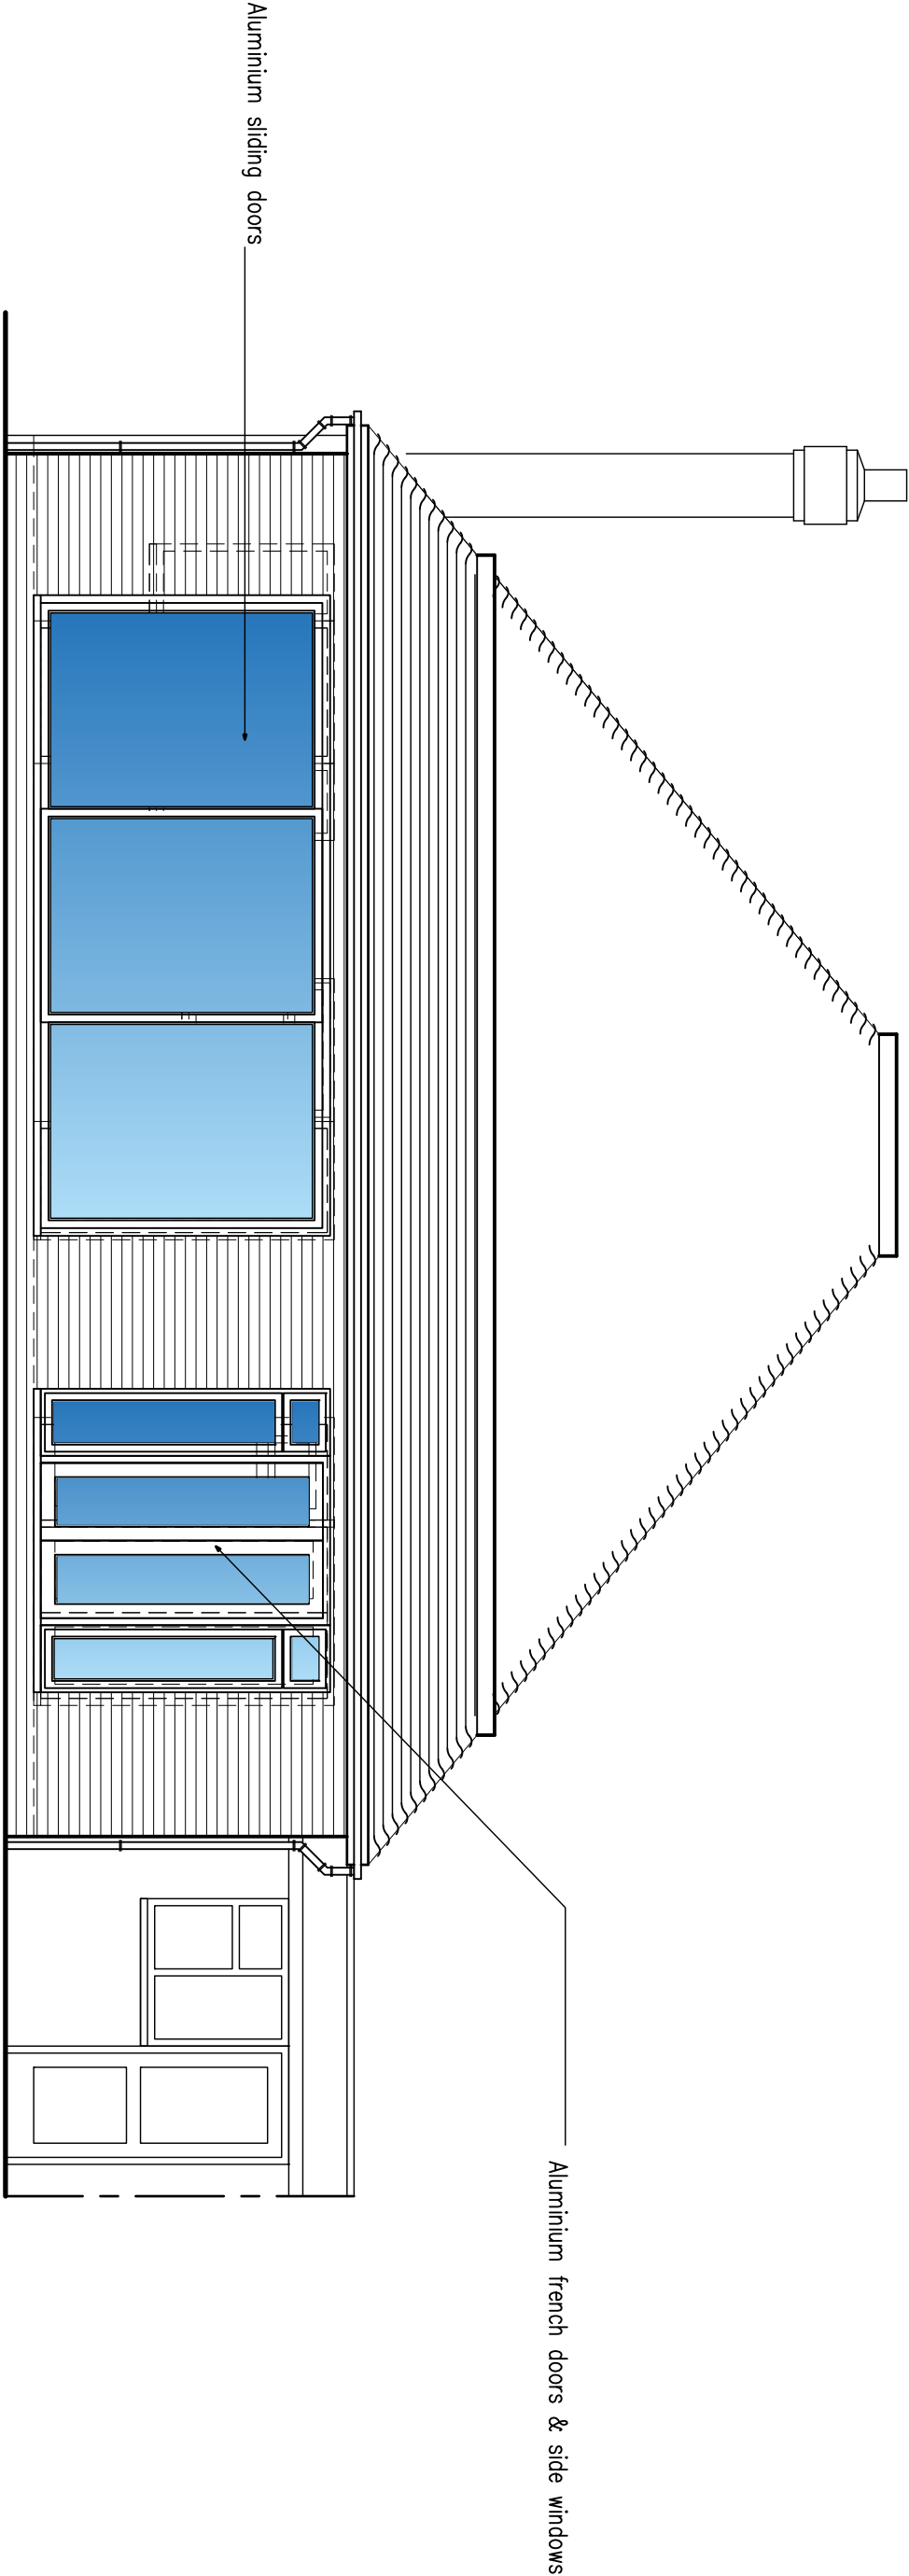

South Elevation


West Elevation

 

Proposed Single Storey Rear Extension & Internal Alterations at: 2 Sark Gardens, Ferring, West Sussex

Project		2 Sark Gardens, Ferring, West Sussex	
Drawing Title		Proposed Elevations	
Client		Mr and Mrs N. Penney	
DWG NO		21839-02	
Revision			
Scale		1:50 @ A1	
Date		13.05.21	
Drawn by		ex	

JPA Planning & Building Consultants Ltd.
1st Floor
10 High Street
Shoreham-by-Sea
West Sussex BN43 5QA
t: 01293 460297 mob: 07971 375739
e: rev@jpabc.co.uk web: www.jpabc.co.uk

 

Chartered Institute of
Architectural Technologists