



Services Key


- Denotes pull cord
- Denotes light switch (2 way)
- Denotes light switch (1 way)
- Denotes light switch (dimmer)
- Denotes light switch (intermediate)
- Denotes telephone
- Denotes Entry Phone
- Denotes television aerial points
- Denotes satellite point
- Denotes double socket
- Denotes double socket (floor level)
- Denotes cooker point
- Denotes Cat 6 point
- Denotes spur
- Denotes shower socket incorporating light
- Denotes external water tap
- Denotes ceiling rose
- Denotes low energy recessed spotlight
- Denotes fluorescent tube
- Denotes radiator
- Denotes PIR detector
- Denotes extractor fan
- Denotes smoke detector
- Denotes heat detector
- Denotes gas meter
- Denotes gas point
- Denotes alarm panel
- Denotes alarm key point
- Denotes alarm call point
- Denotes emergency lighting self contained
- Denotes door bell sounder
- Denotes door bell push
- Denotes thermostat
- Denotes speaker
- Denotes fire extinguisher

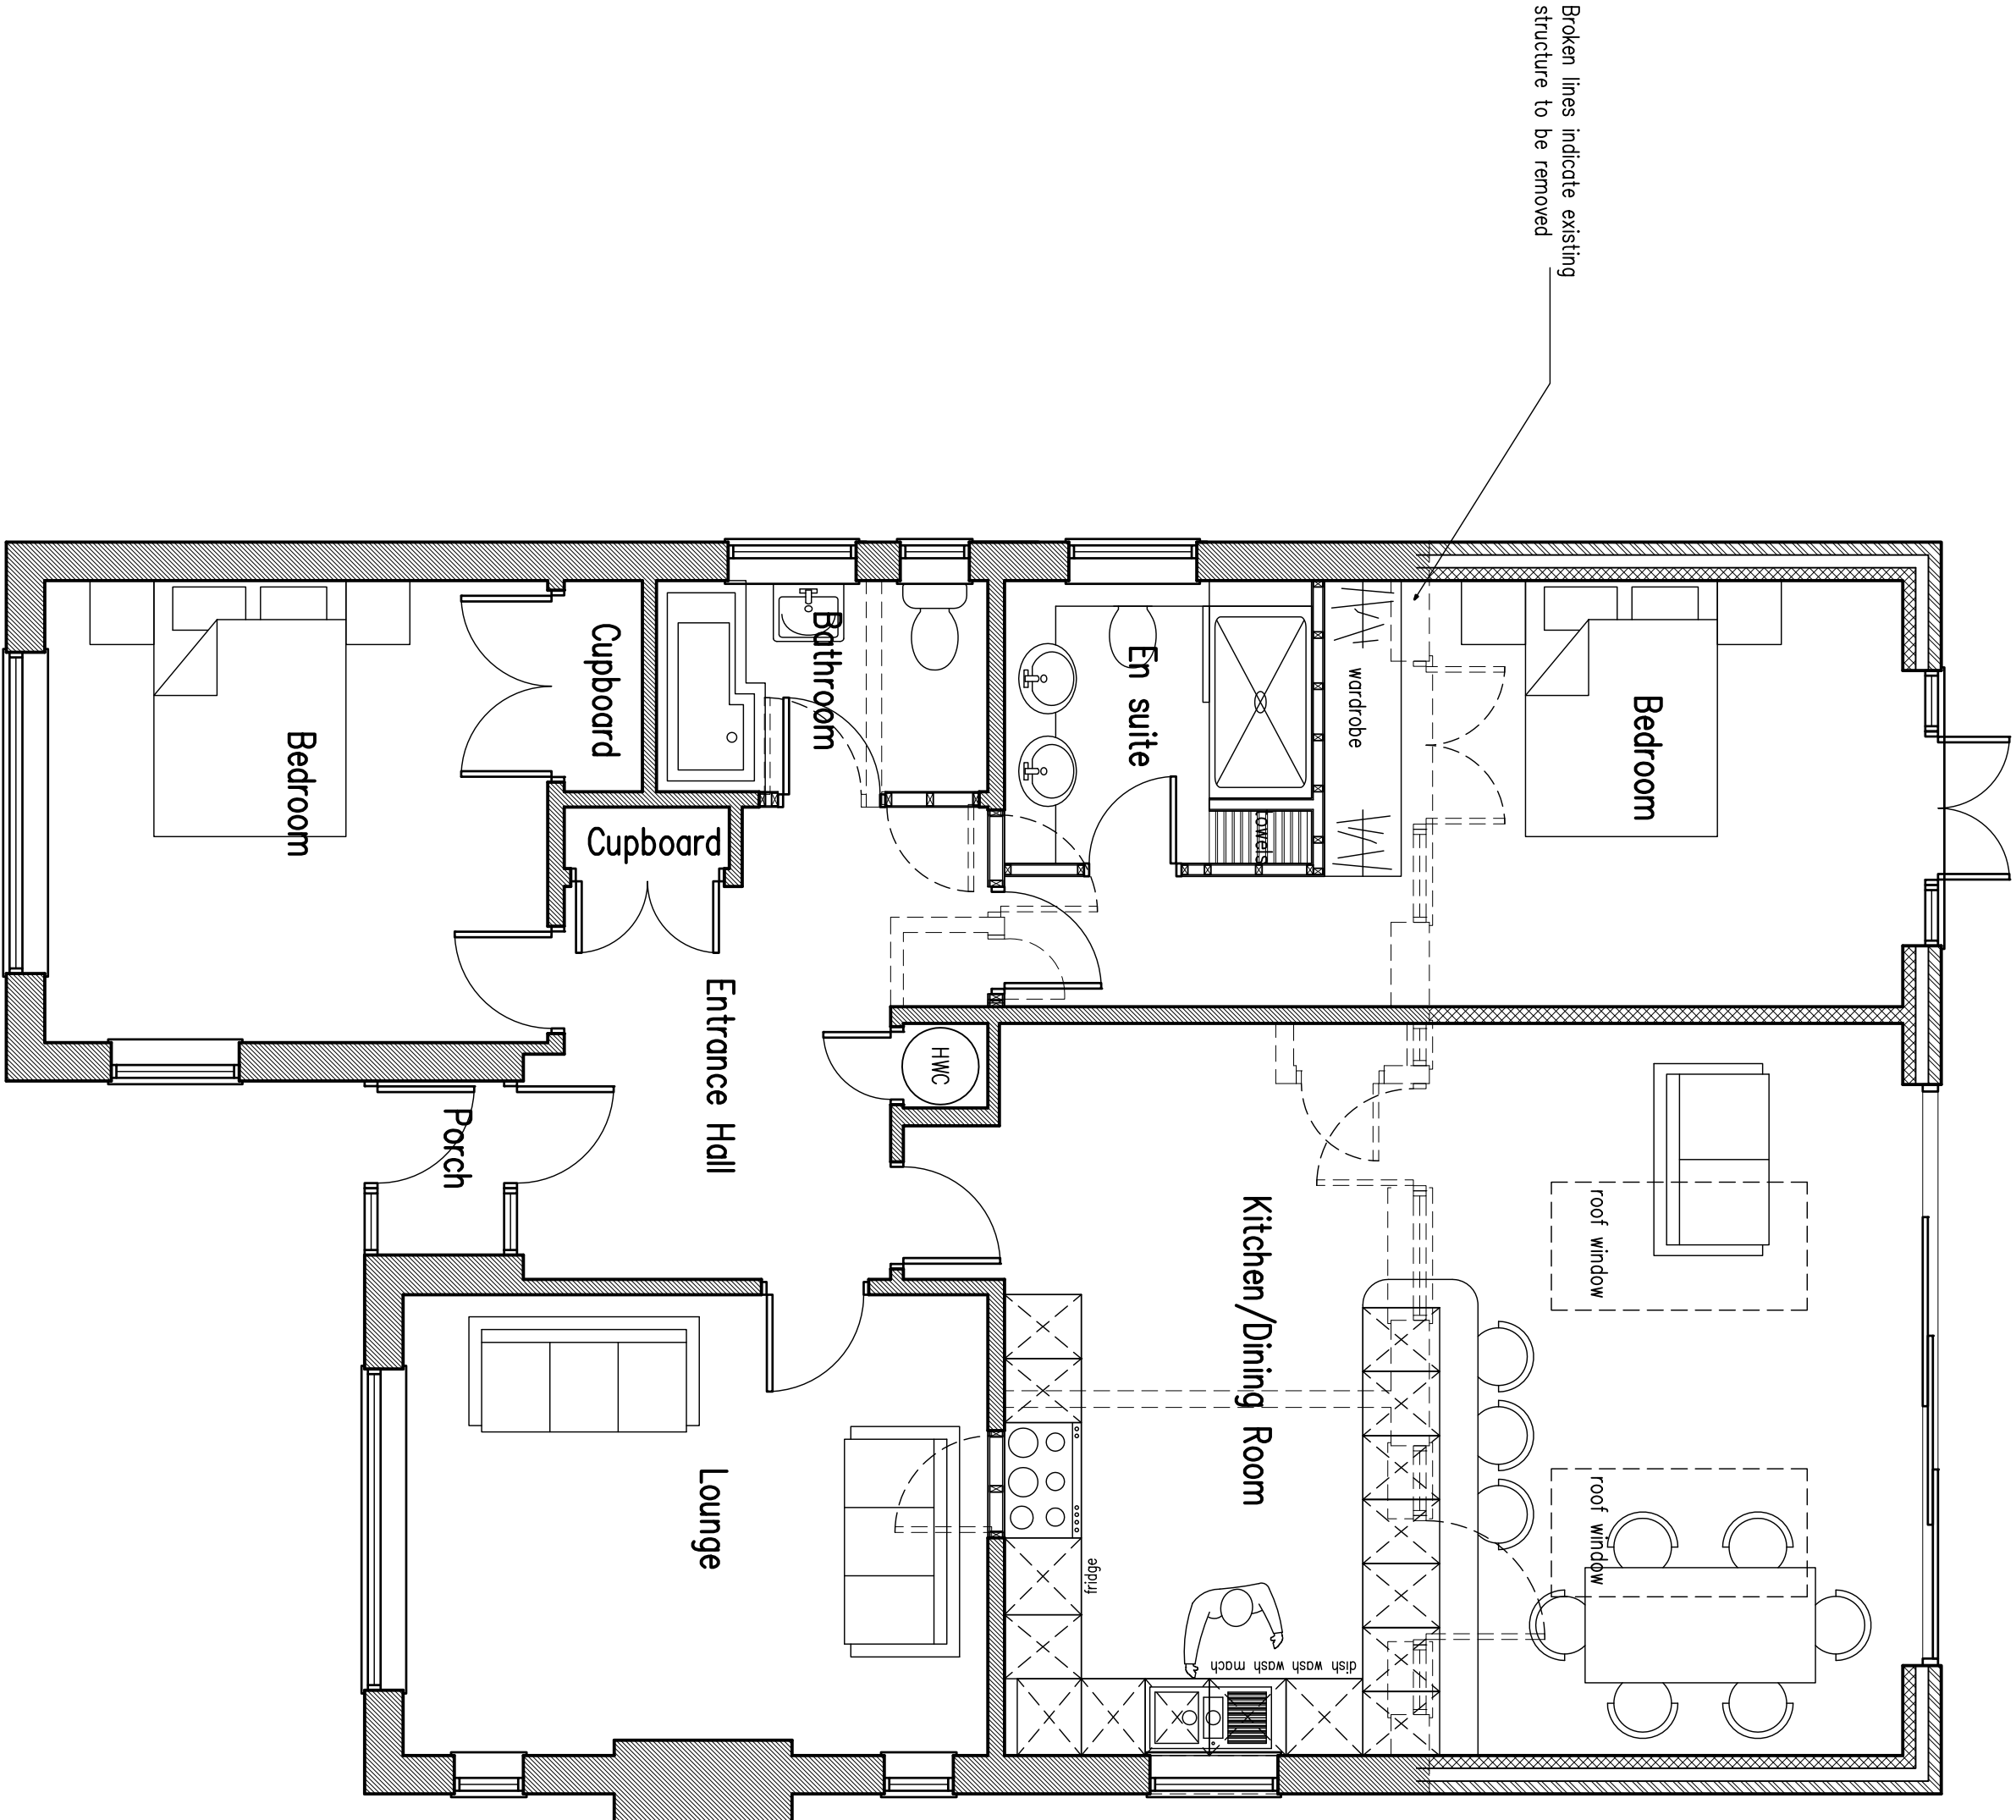

Ground Floor Plan

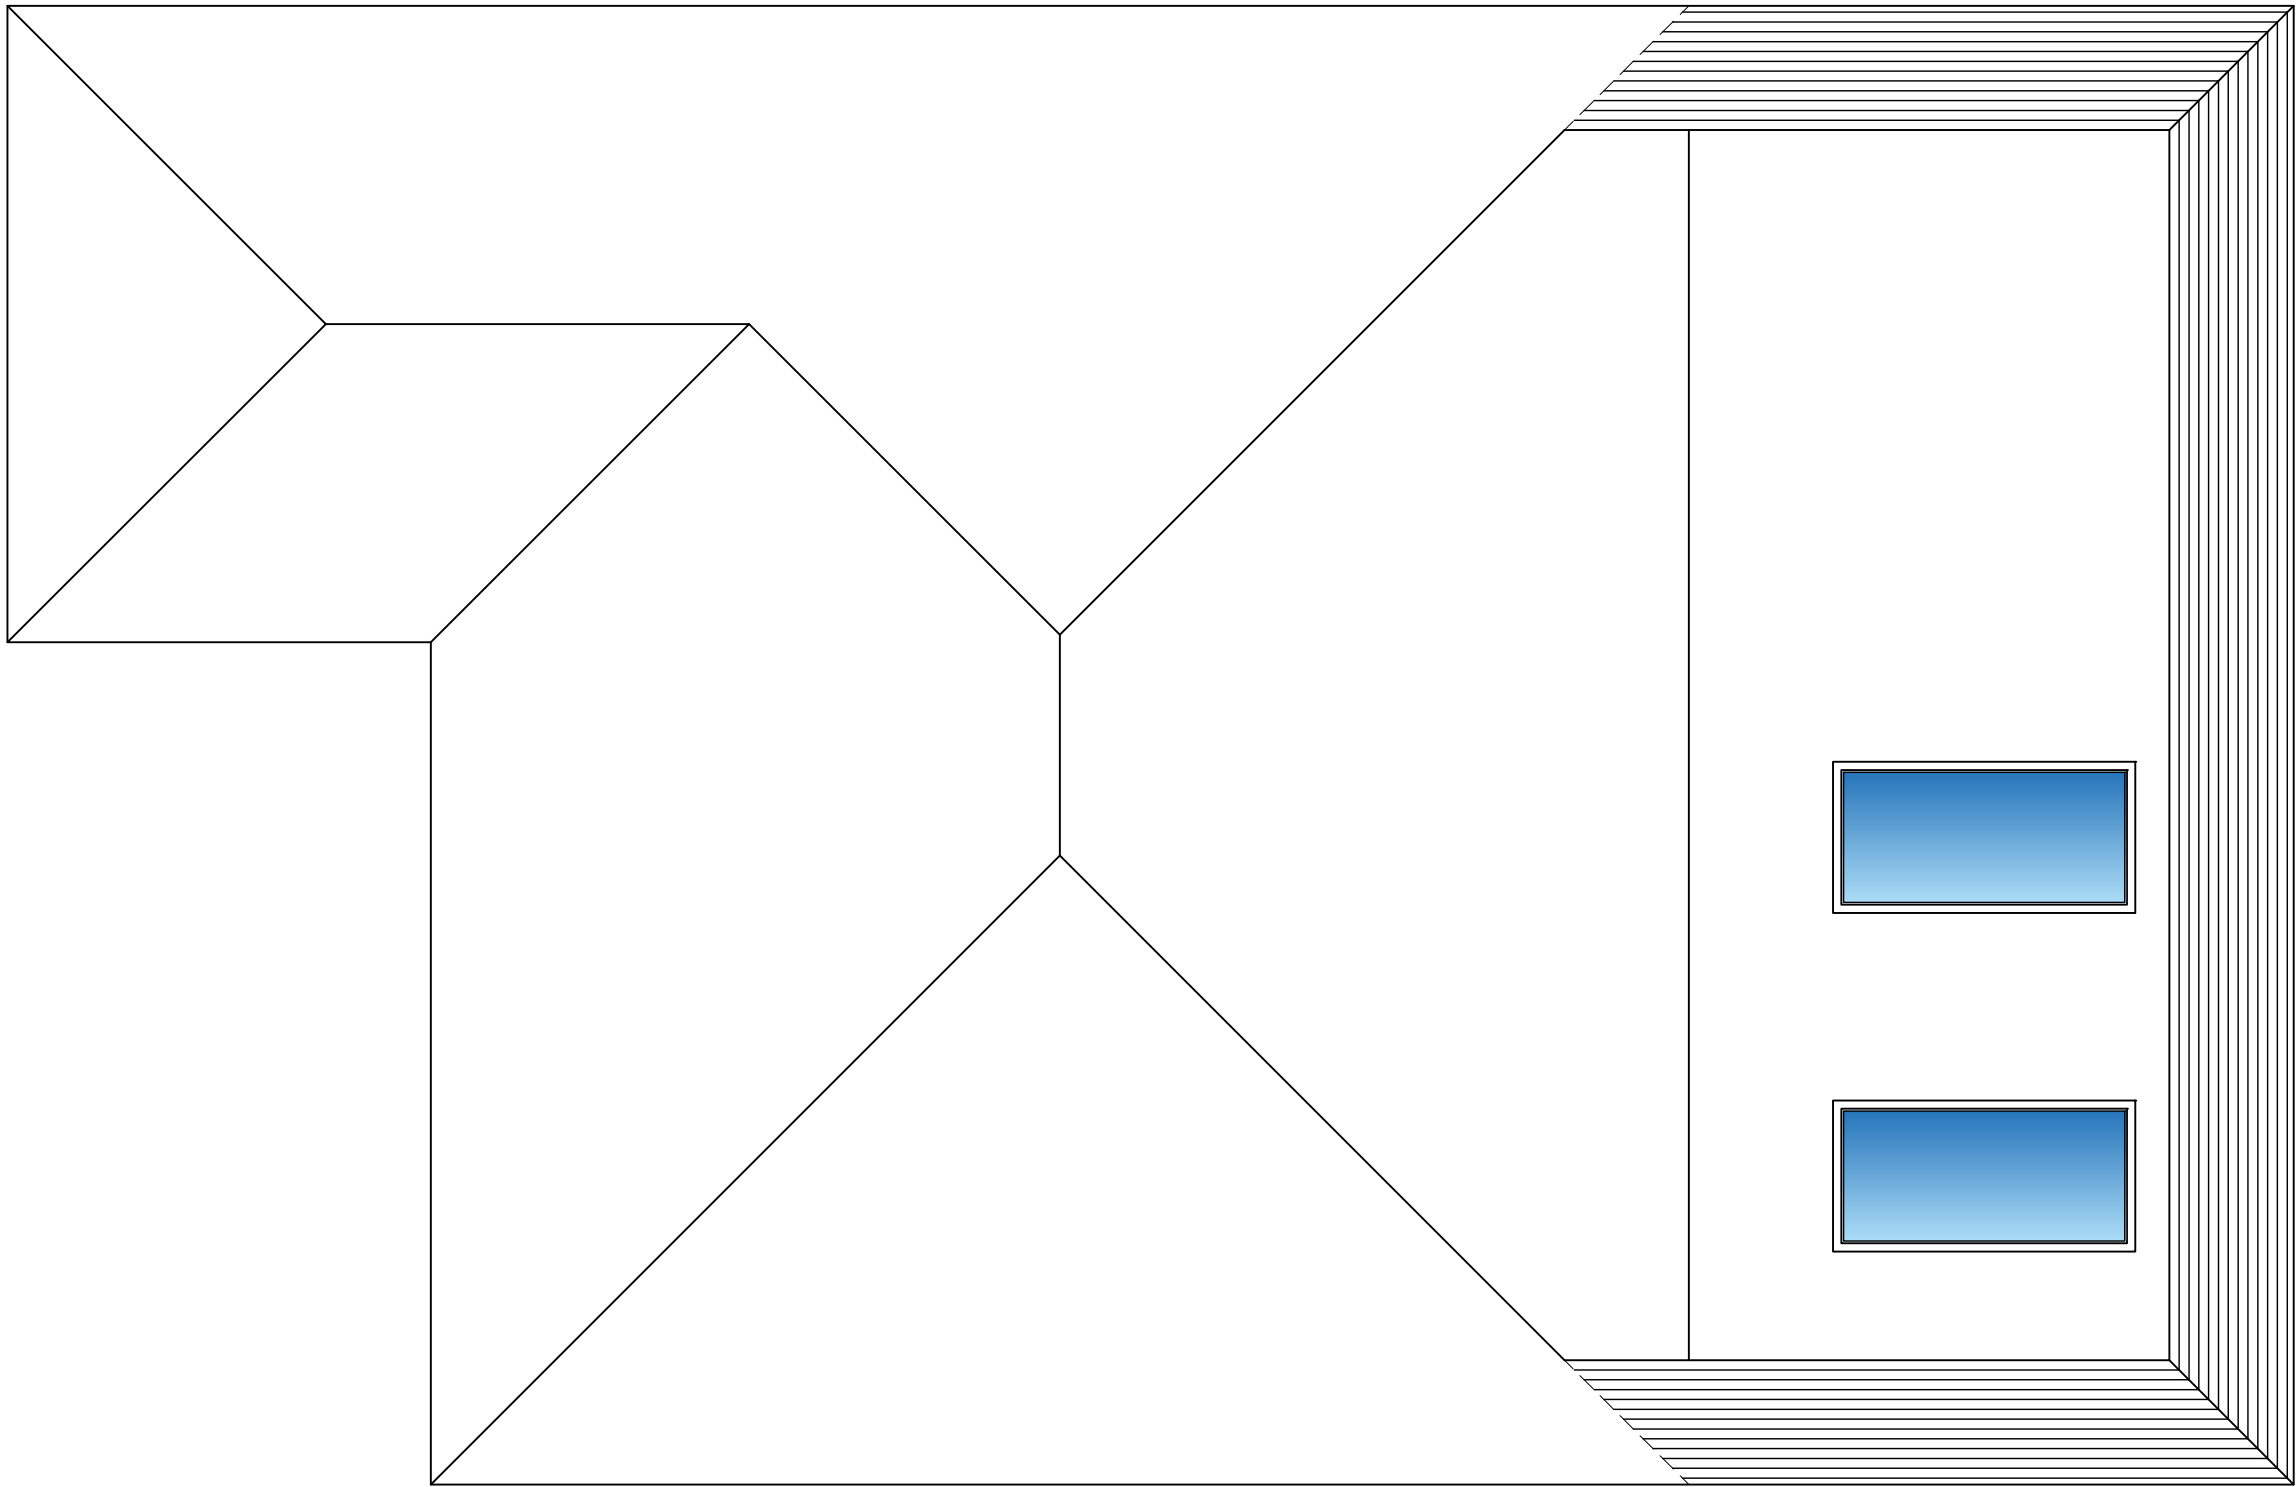


Roof Floor Plan

 

Proposed Single Storey Rear Extension & Internal Alterations at: 2 Sark Gardens, Ferring, West Sussex

JPS Planning & Building Consultants Ltd.
1st Floor
10 High Street
Shoreham-by-Sea
West Sussex BN43 5DA
t: 01273 467297 mob: 07971 375739
e: red@jpbcc.co.uk web: www.jpbcc.co.uk

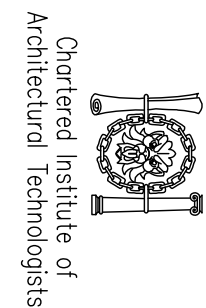

PROJECT: 2 Sark Gardens, Ferring, West Sussex
DRAWING TITLE: Proposed Floor Plans
CLIENT: Mr and Mrs N. Penney
DWG NO: 2/1839-01
REVISION: A
SCALE: 1:50 @ A1
DRAWN: ex

A1 14.05.21 Roof windows added