




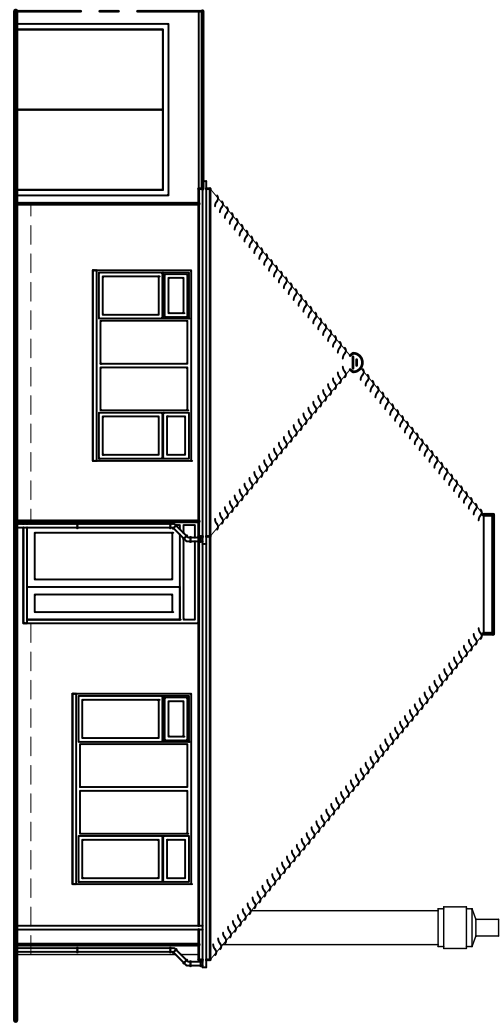


North Elevation

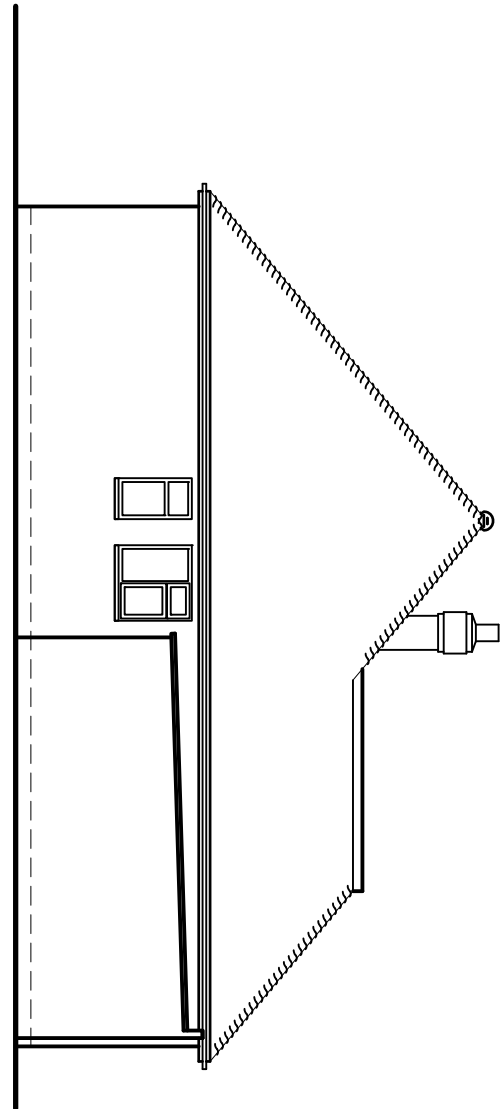







East Elevation

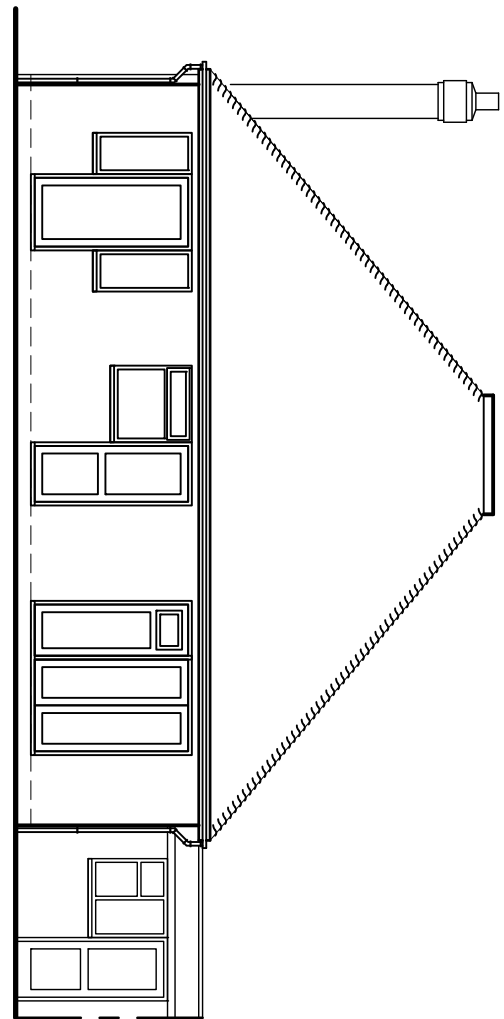


South Elevation

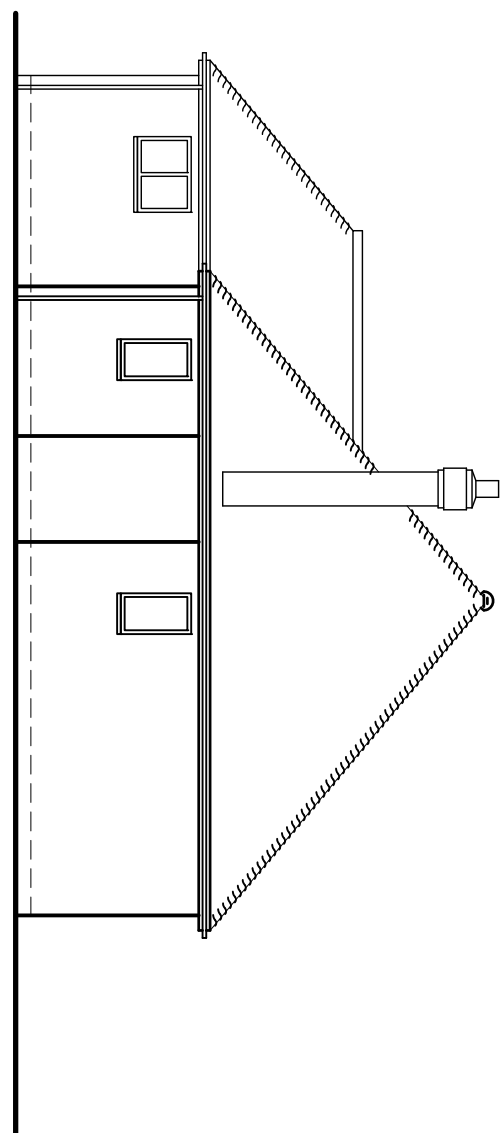


West Elevation

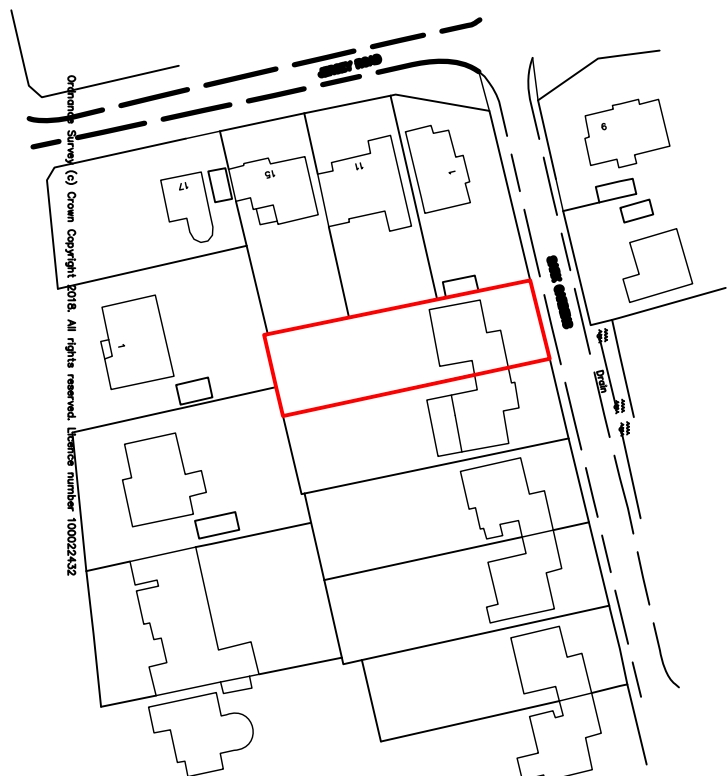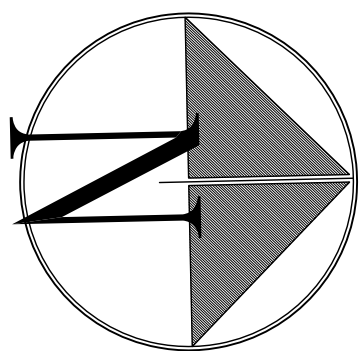    


Location Plan

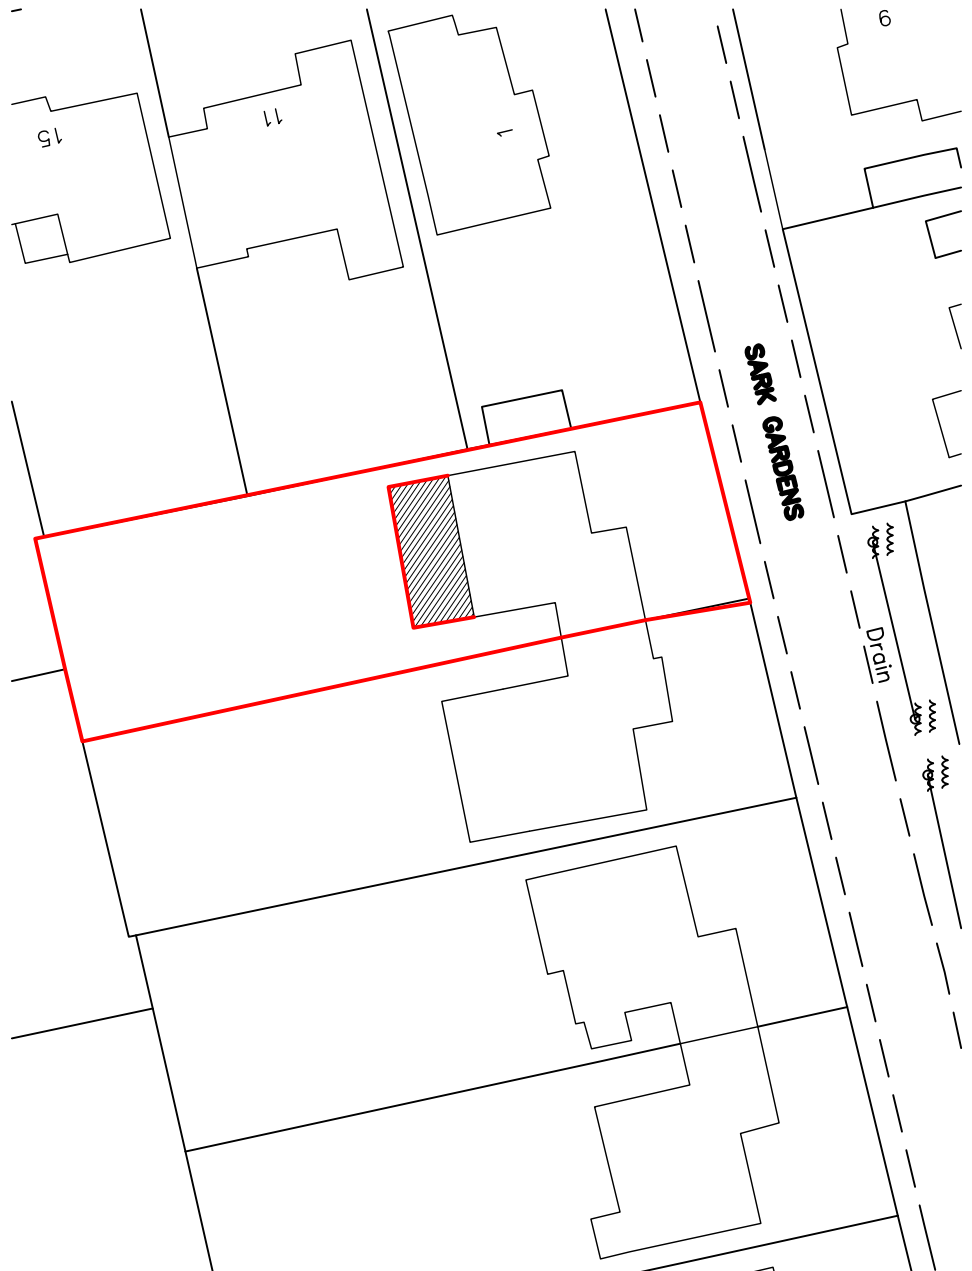

Block Plan

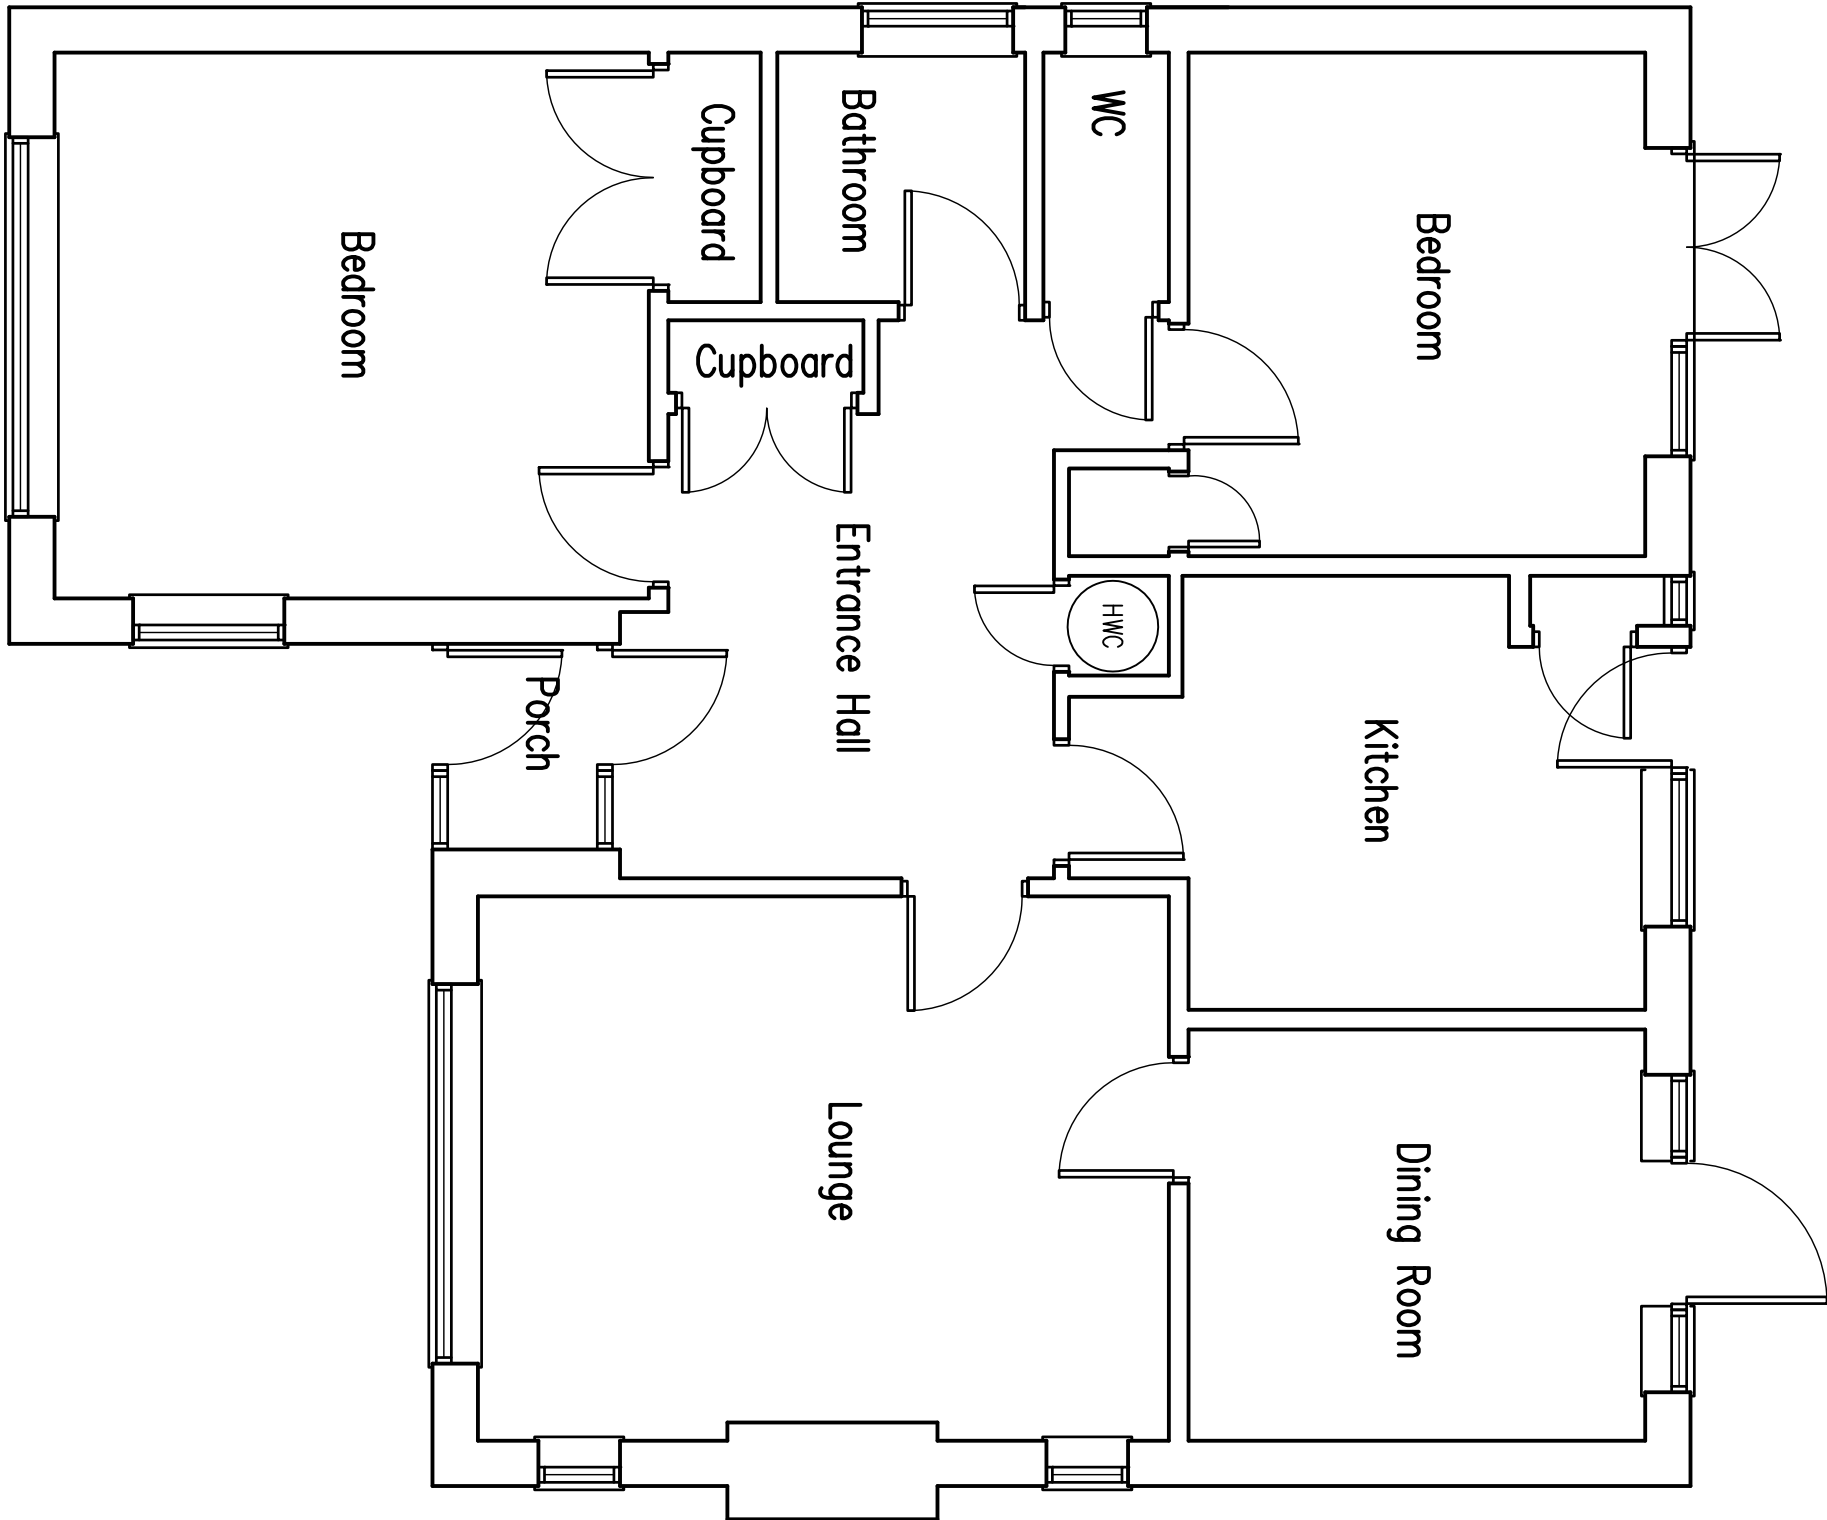


Ground Floor Plan

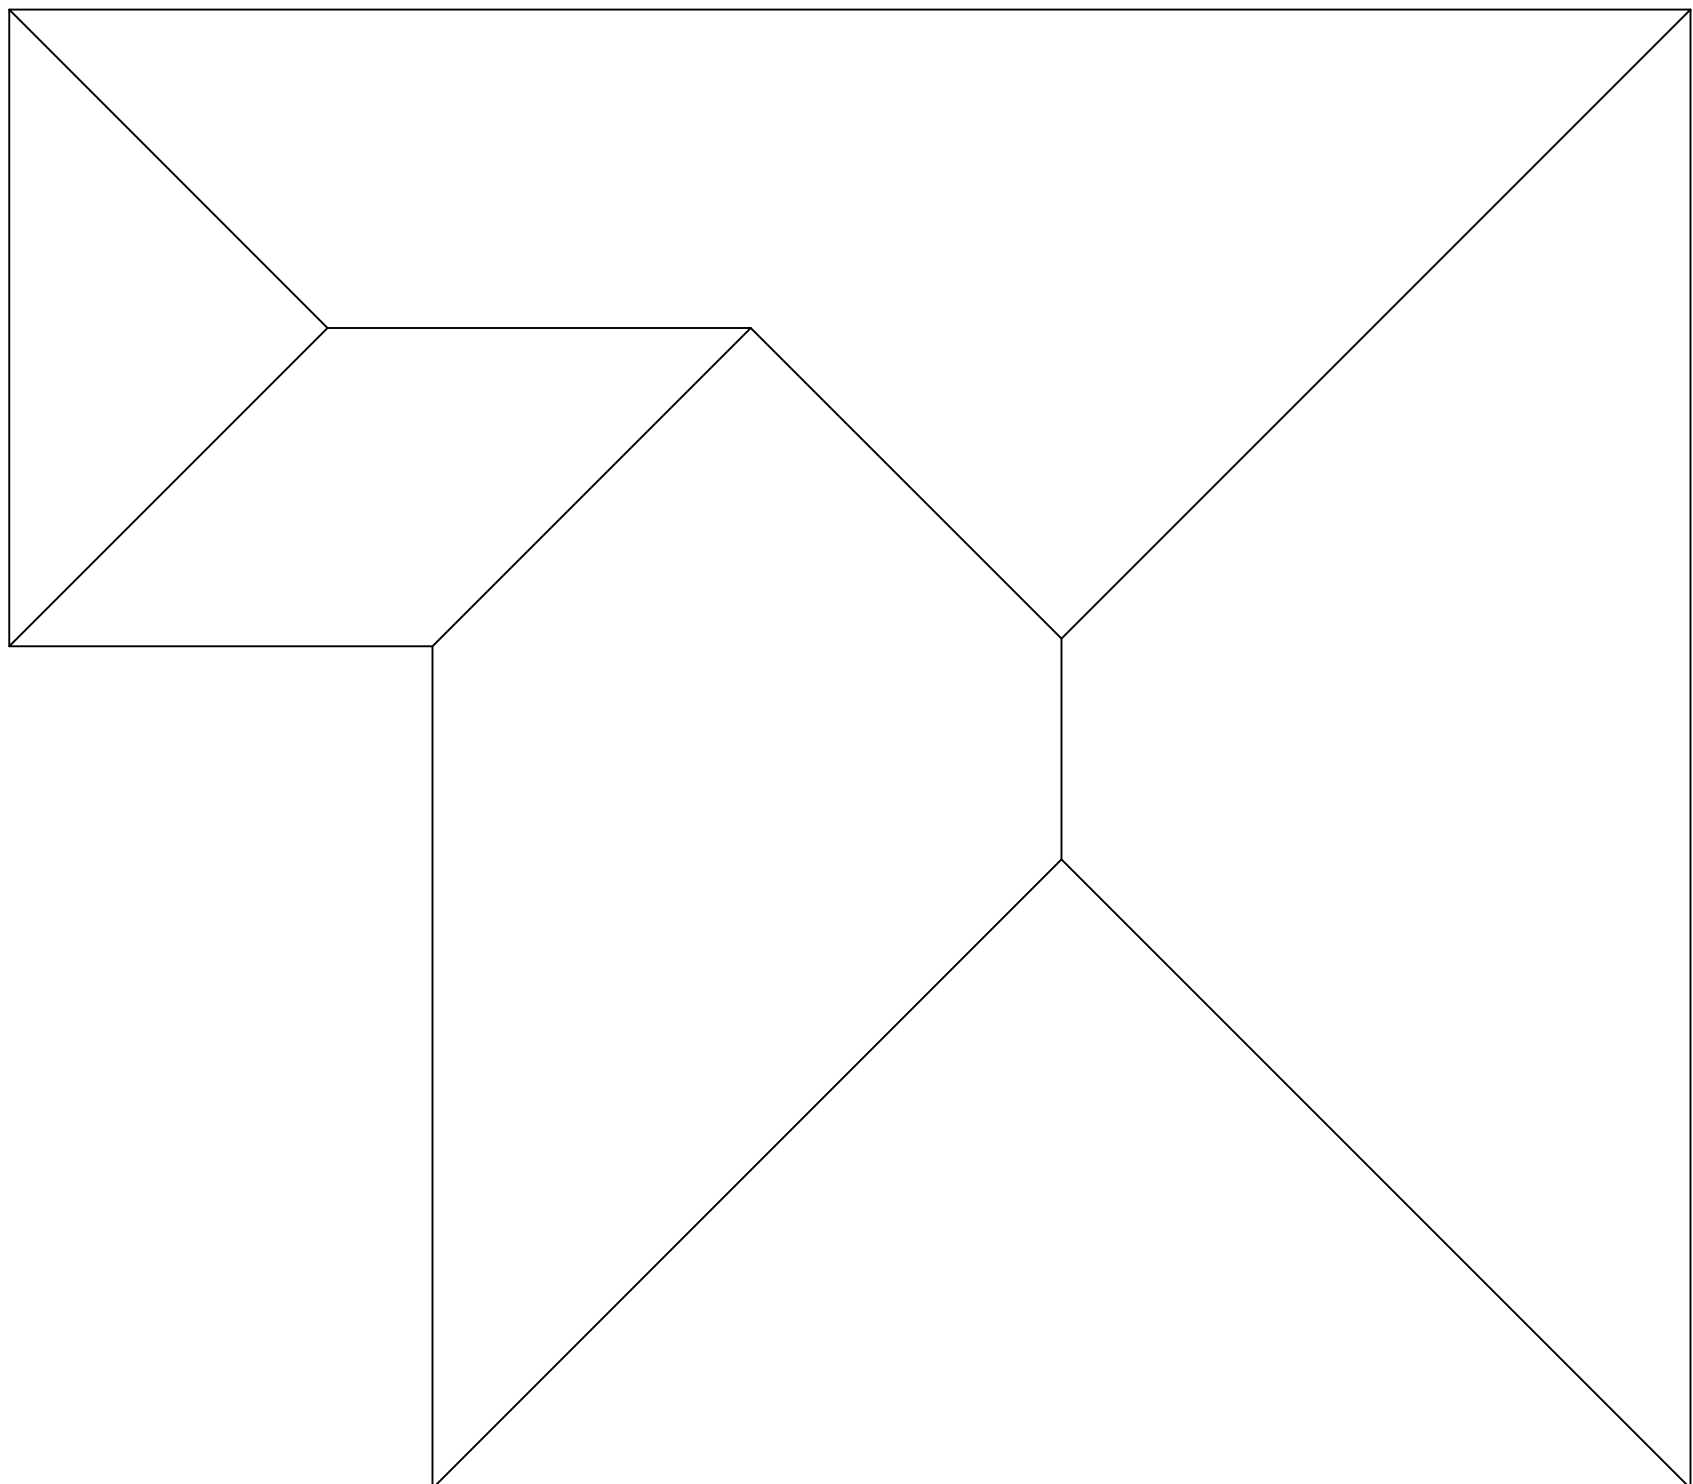

Roof Floor Plan

Proposed Single Storey Rear Extension & Internal Alterations at: 2 Sark Gardens, Ferring, West Sussex

JPS Planning & Building Consultants Ltd.
1st Floor
10 High Street
Sovereign-by-Sea
West Sussex BN43 5DA
t: 01273 467297 mob: 07973 375739
e: rex@jpbcc.co.uk web: www.jpbcc.co.uk

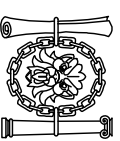

Chartered Institute of
Architectural Technologists

PROJECT: 2 Sark Gardens, Ferring, West Sussex
EXISTING TITLE: Existing Floor Plans & Elevations
CLIENT: Mr and Mrs N. Penney
DWG NO: 27639-03
DATE: 13.05.21
DRAWN: rex

SCALE: 1:50, 1:100 @ A1