


General Notes:


Do not scale dimensions from this drawing, unless for Planning purposes.

The Contractor is responsible for checking all dimensions on site prior to commencement of the works.

This drawing is to be read in conjunction with the specification.

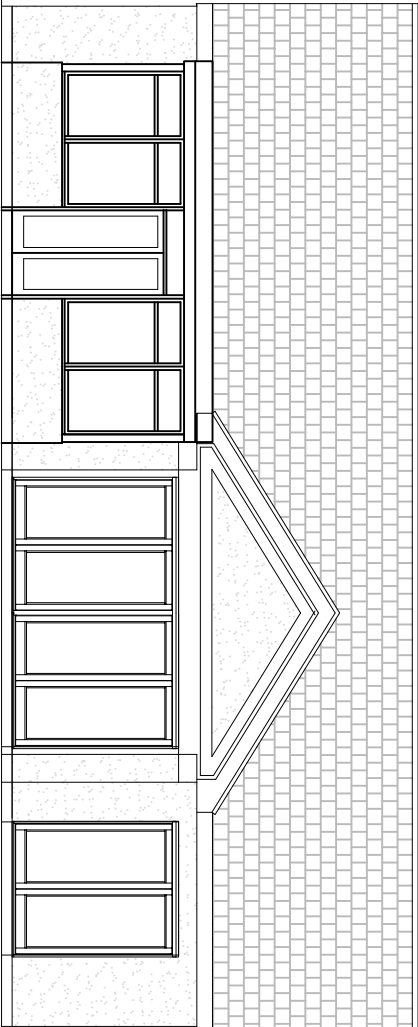


SOUTH ELEVATION

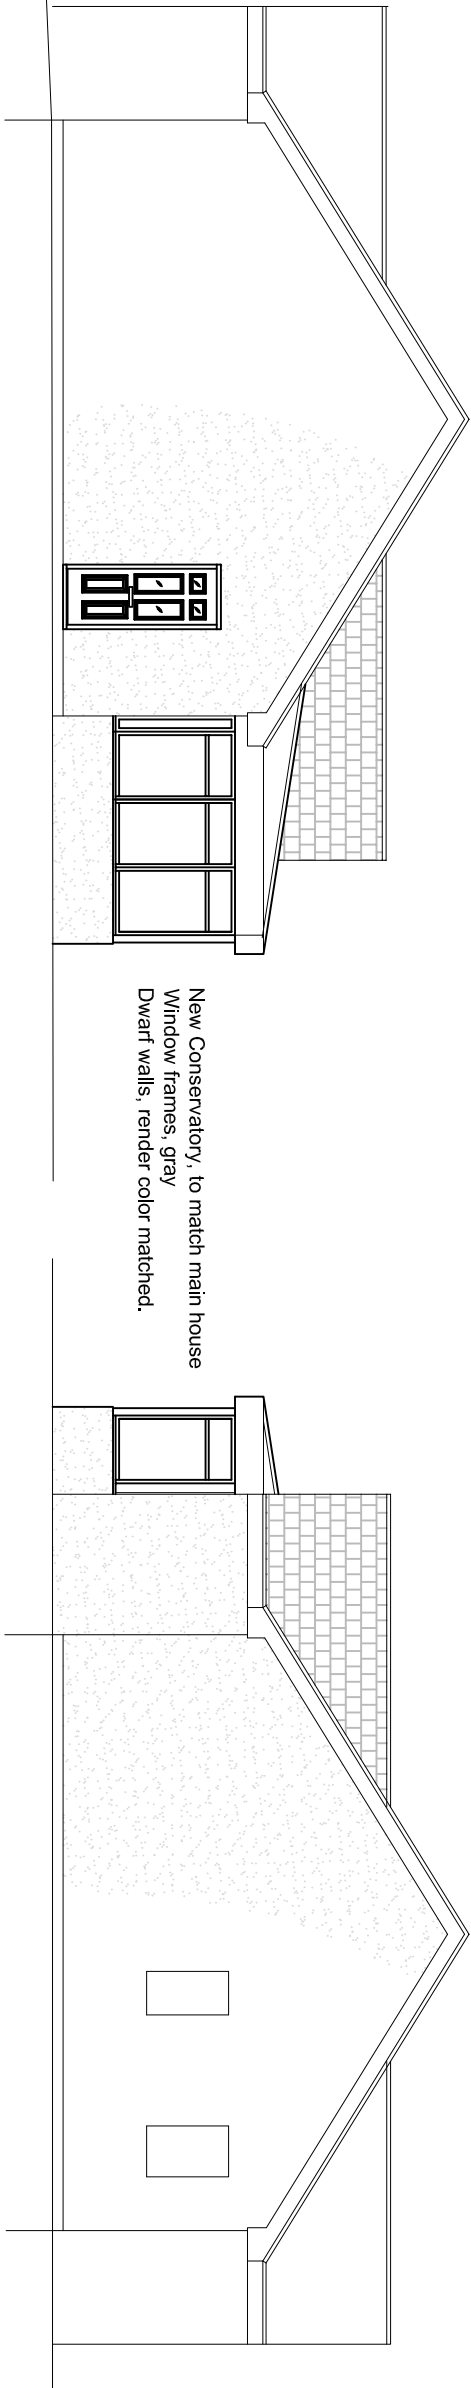

WEST ELEVATION

EAST ELEVATION

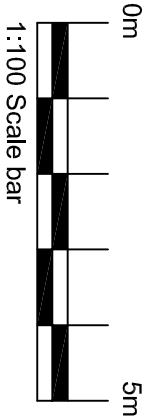

A 2-2-17 Headings

Revision	Date	Description
Client: Mrs C Kirkby, 2 Birch Place, Ferring Lane, BN12 6QT		
Project: Conservatory		
Drawing Title: Conservatory, Elevations		
Scale:	Date:	Drawn By:
1:100	24/05/2017	
Drawing Number:	Revision:	
1229/003	A	
Brian Elstone Surveying Services Ltd Brian Elstone, MCIOB, IMapS, MCABE Project Management Surveying Services Planning and Building Regulations Construction Health and Safety		
14 Sutton Avenue, Rustington, West Sussex, BN16 2ET Phone: 01903 784884, Mobile: 07710 593021, Email: brian@elstone.biz		