

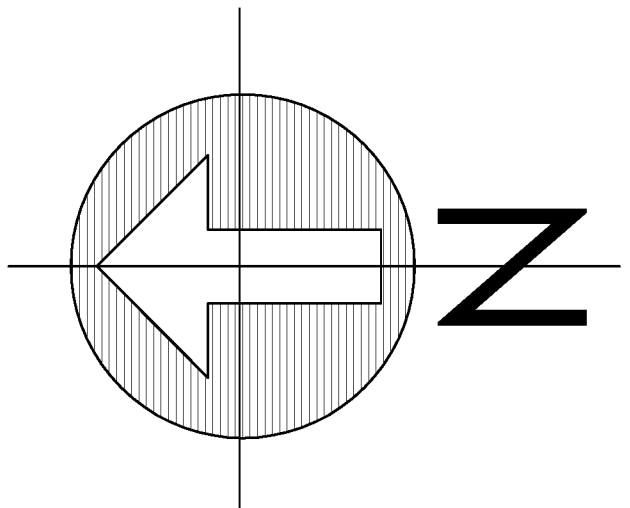


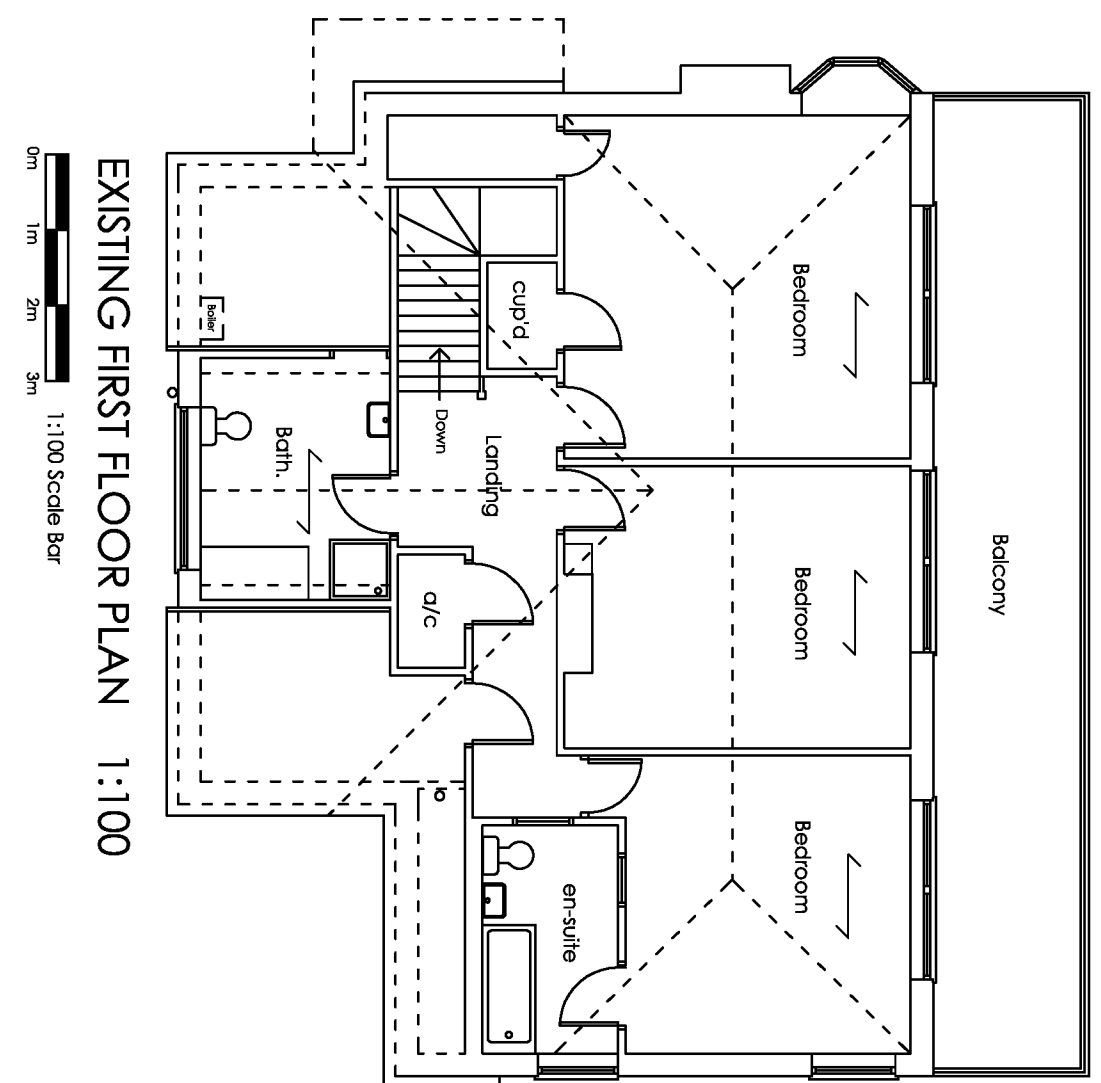

REVISIONS:
A - 24th May 2018 - Window added to east elevation

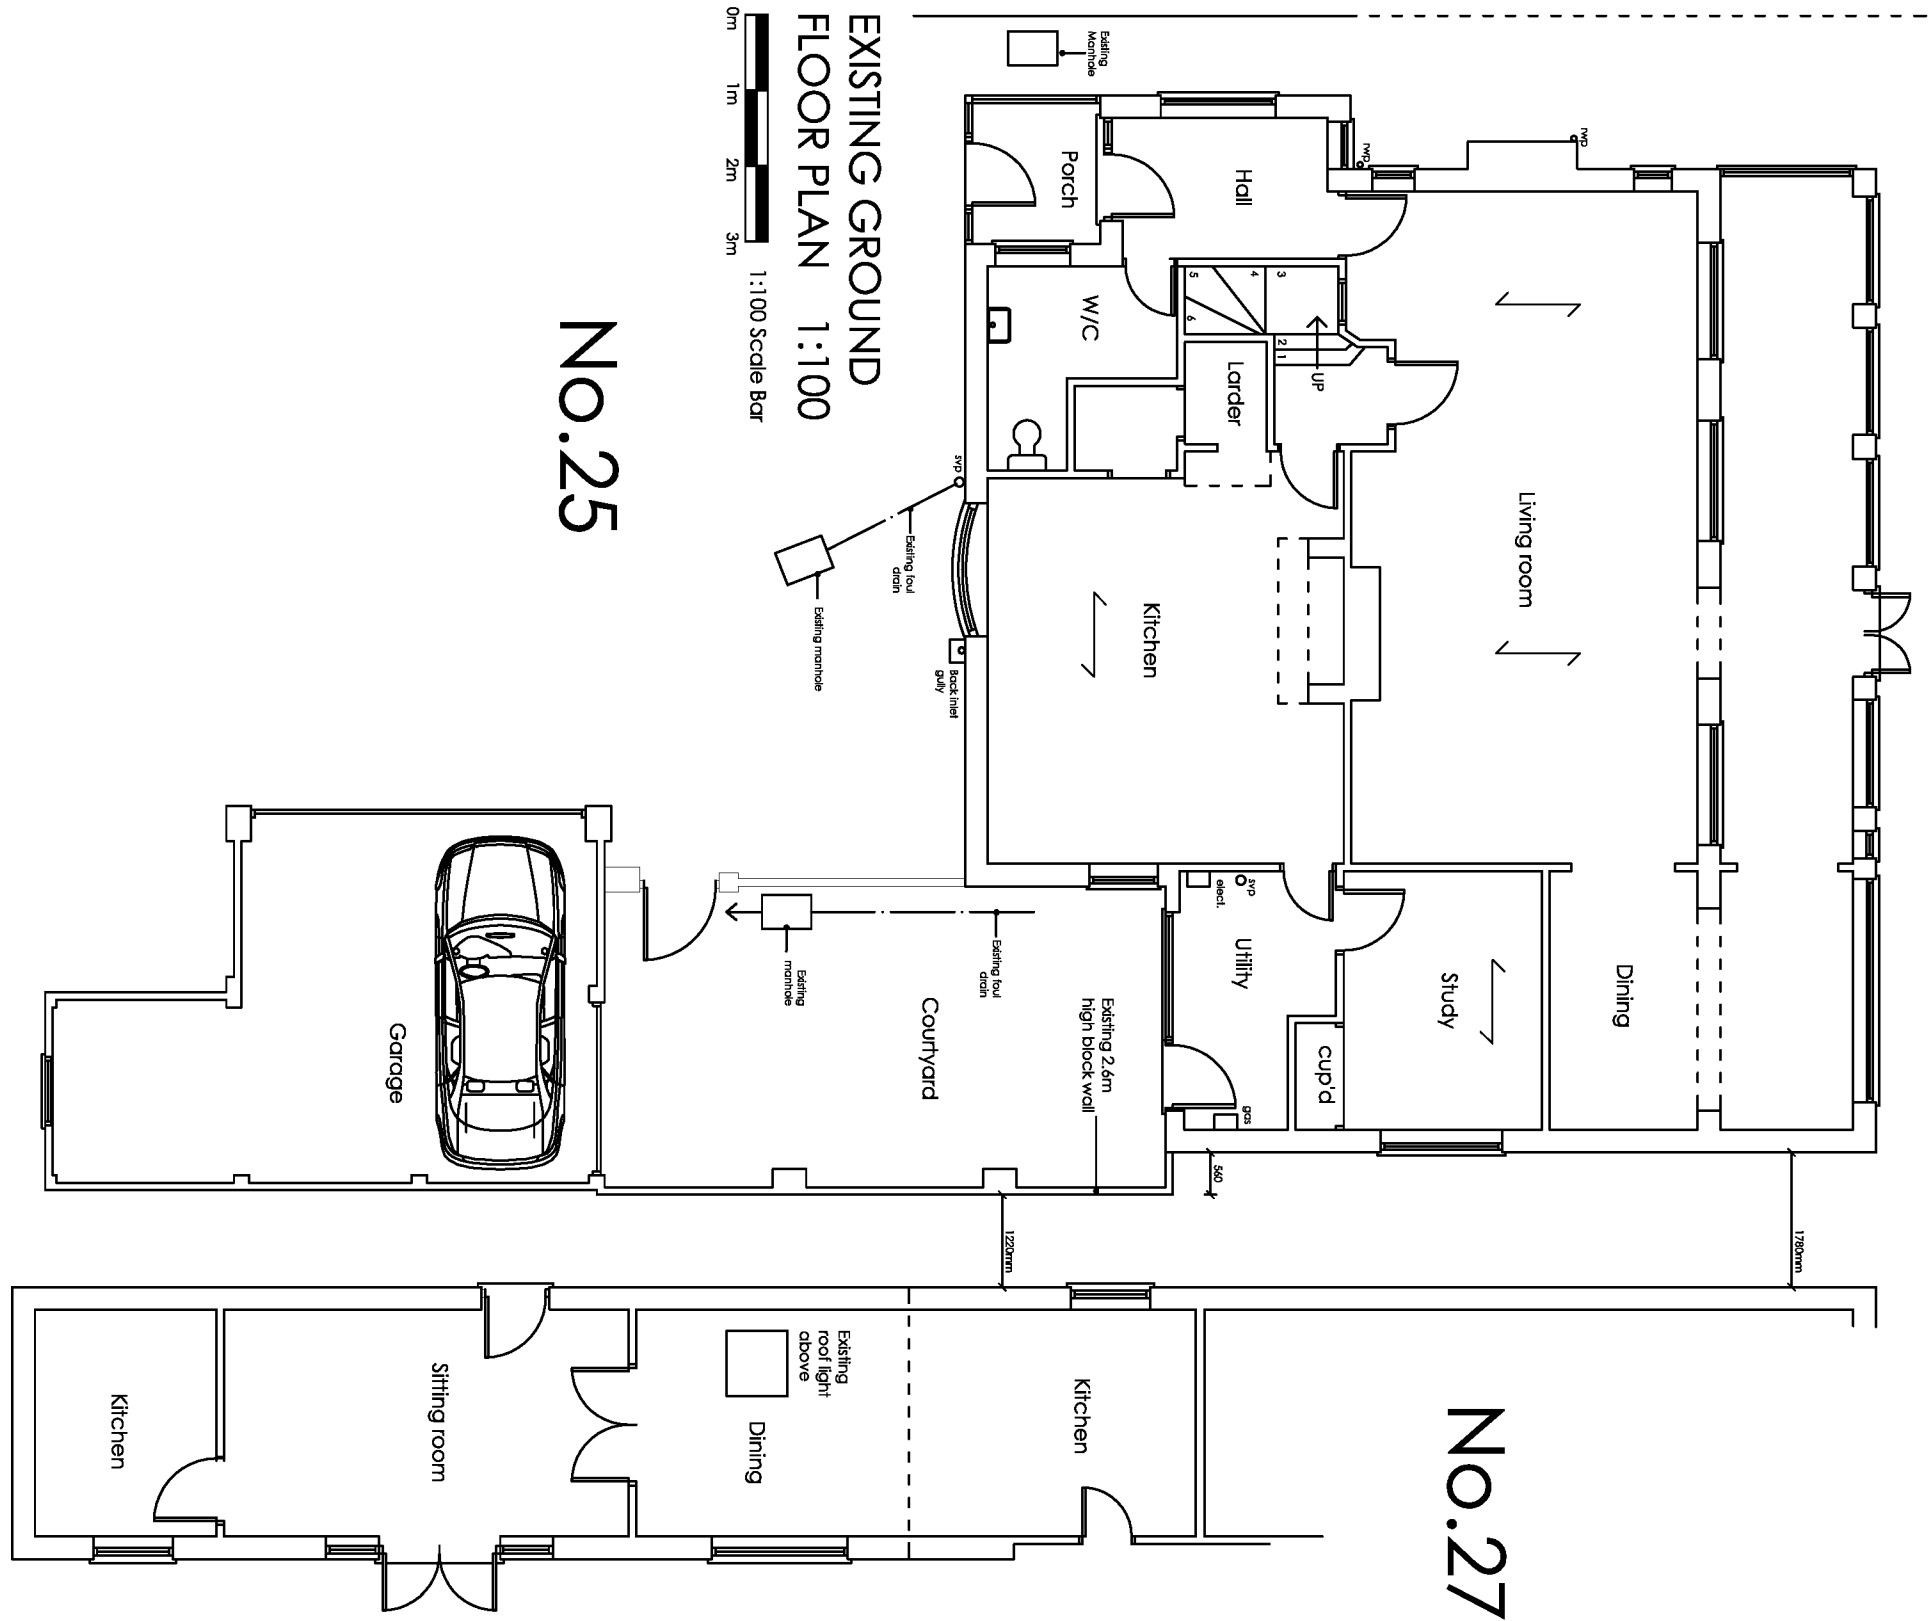

ama

architectural
& quantity
surveying
services

Unit 1 Gooling Croft
Business Park
Long Fulford
Cottingham, Welling
North Yorkshire YO21 3UT
01903 87113
cot@otterburymoore.co.uk

Address of works:

25 SOUTH DRIVE, FERRING

Drawing title:

Proposed Extensions and Alterations

Date:

April 2018

Scales:

As shown

Paper size:

A1

Dwg No:

AR-102-201/A

ARUN DISTRICT COUNCIL F/95/181H