

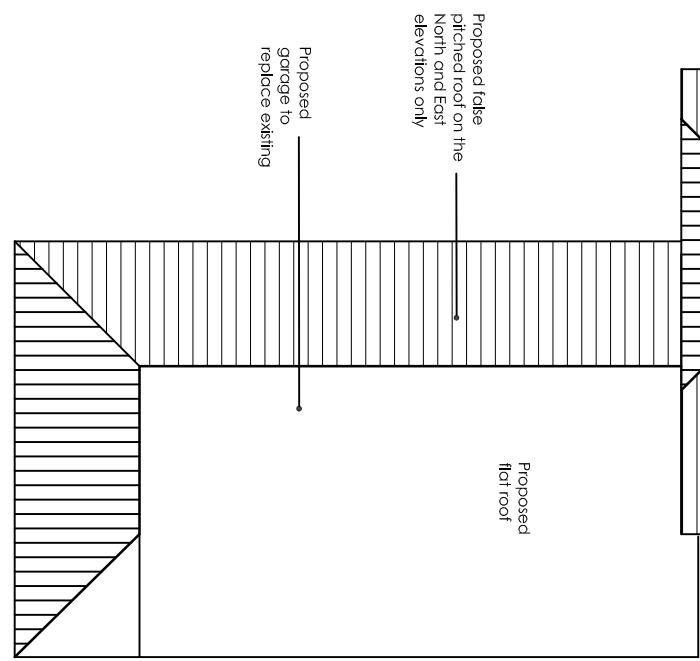
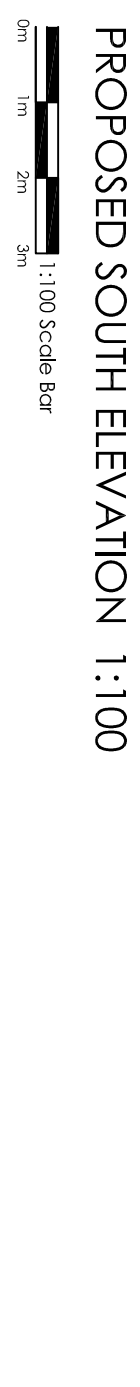
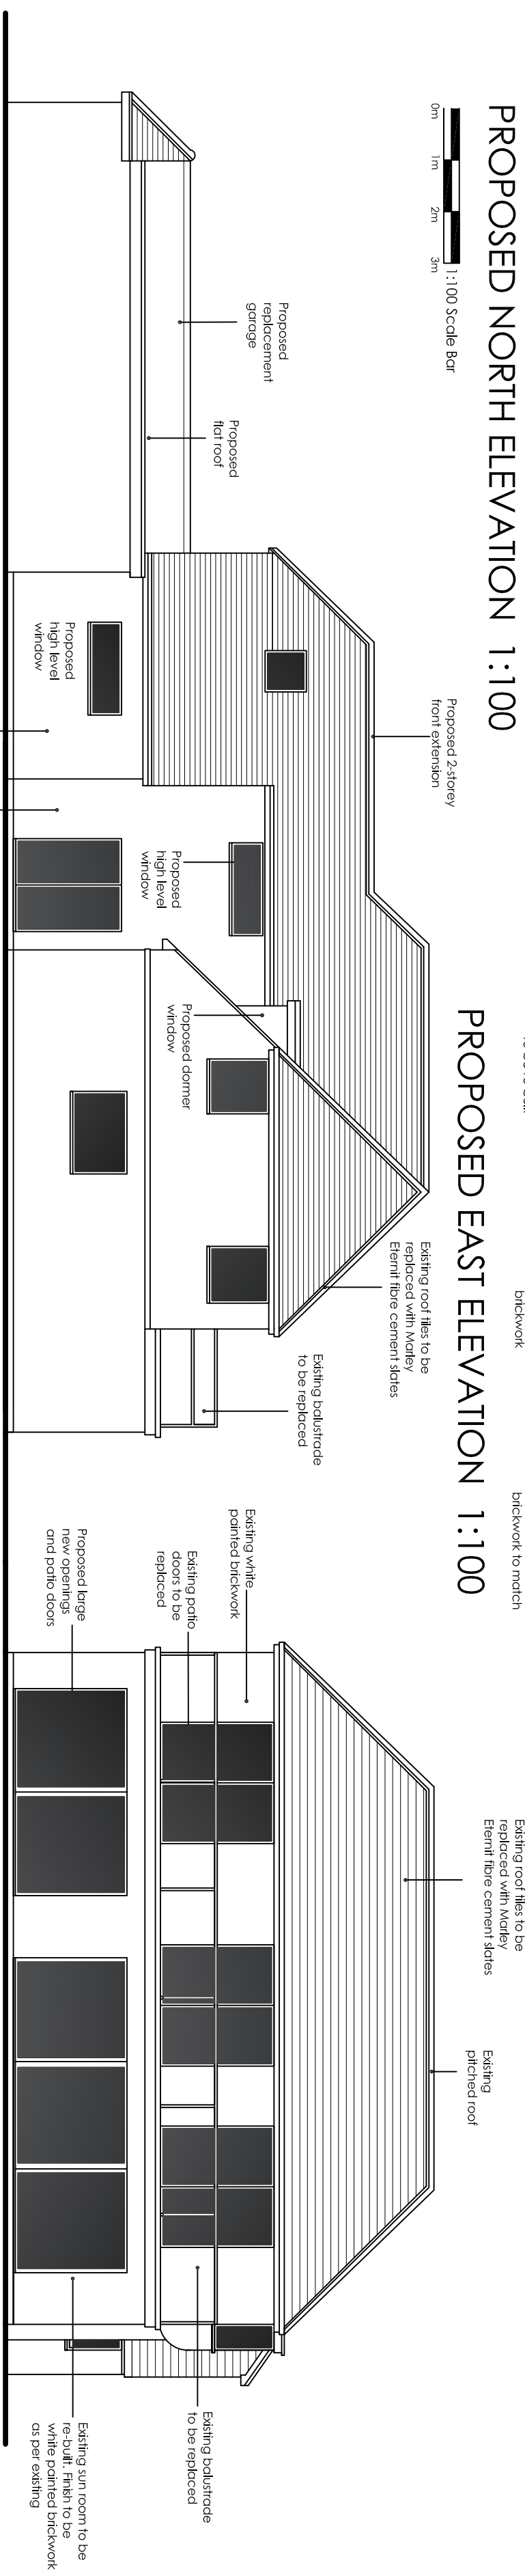
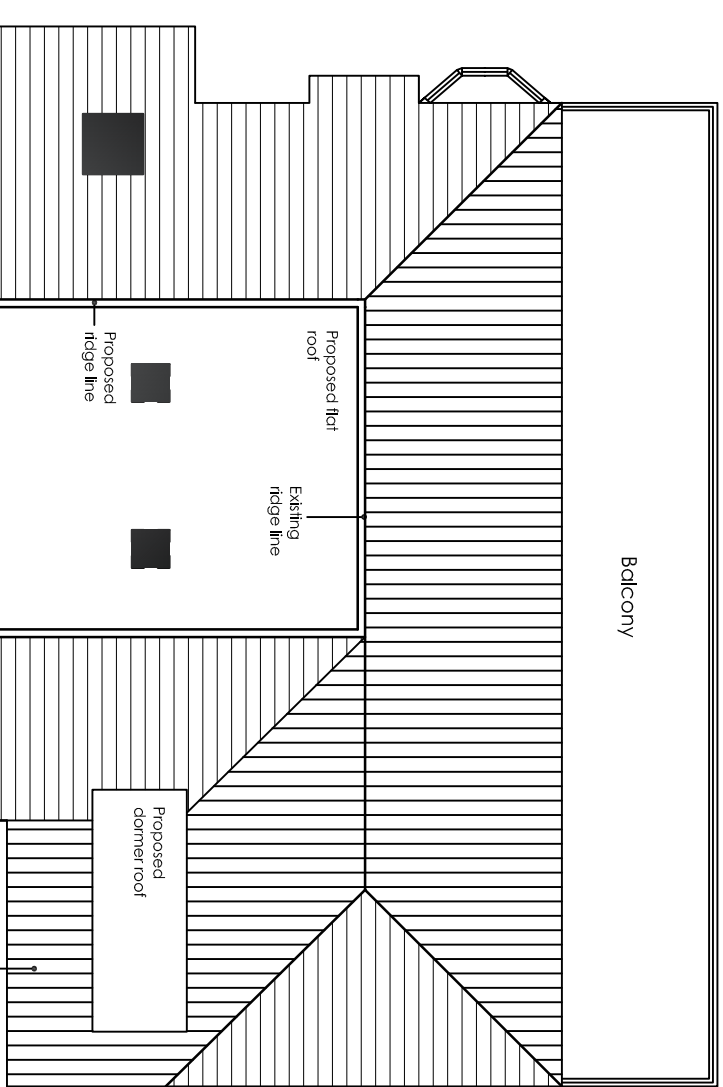
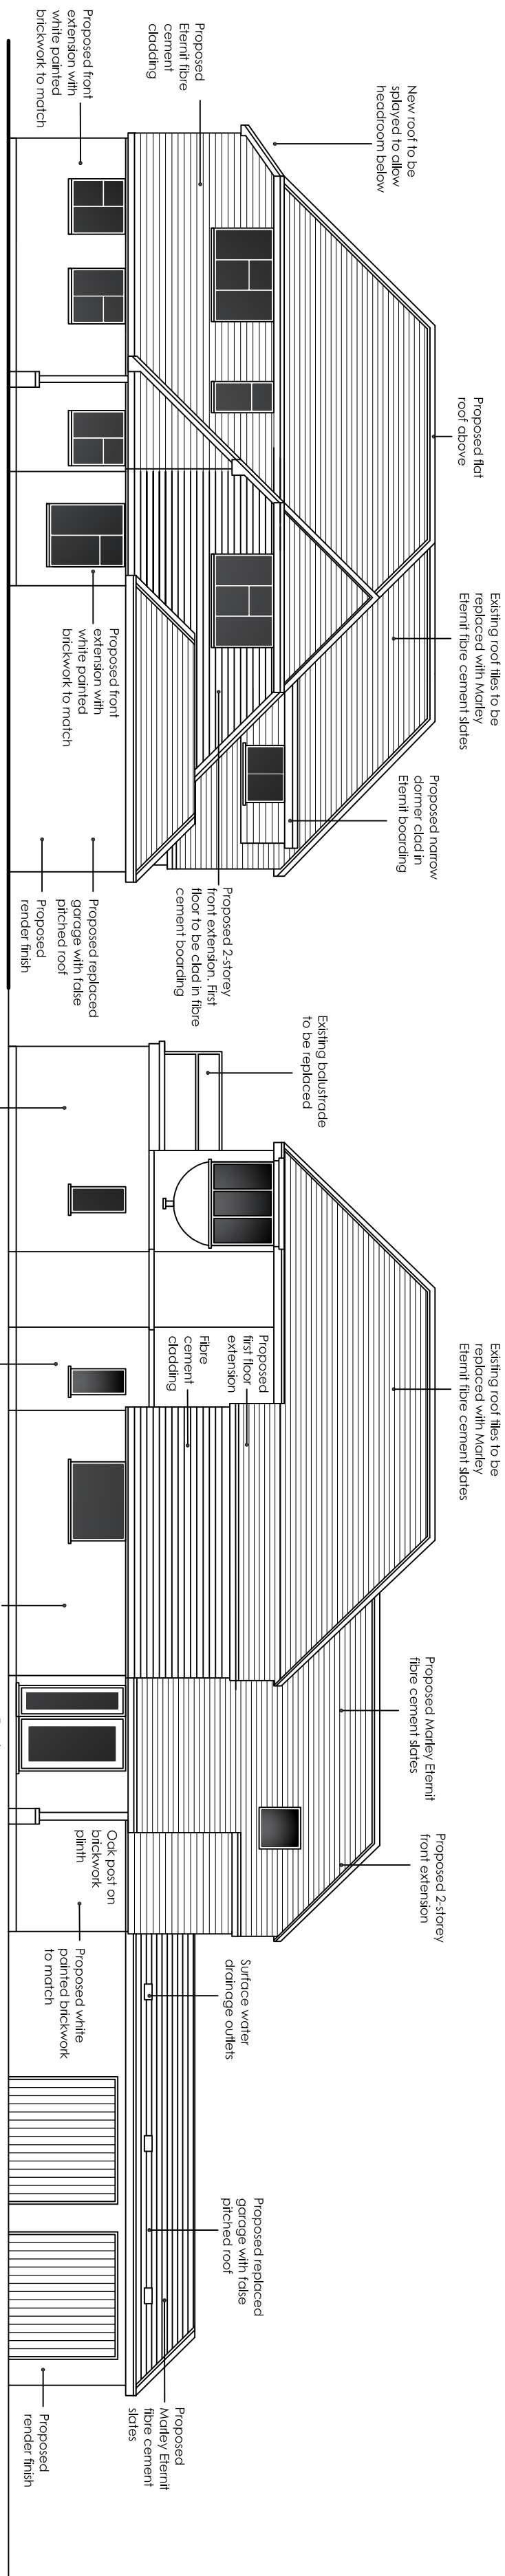
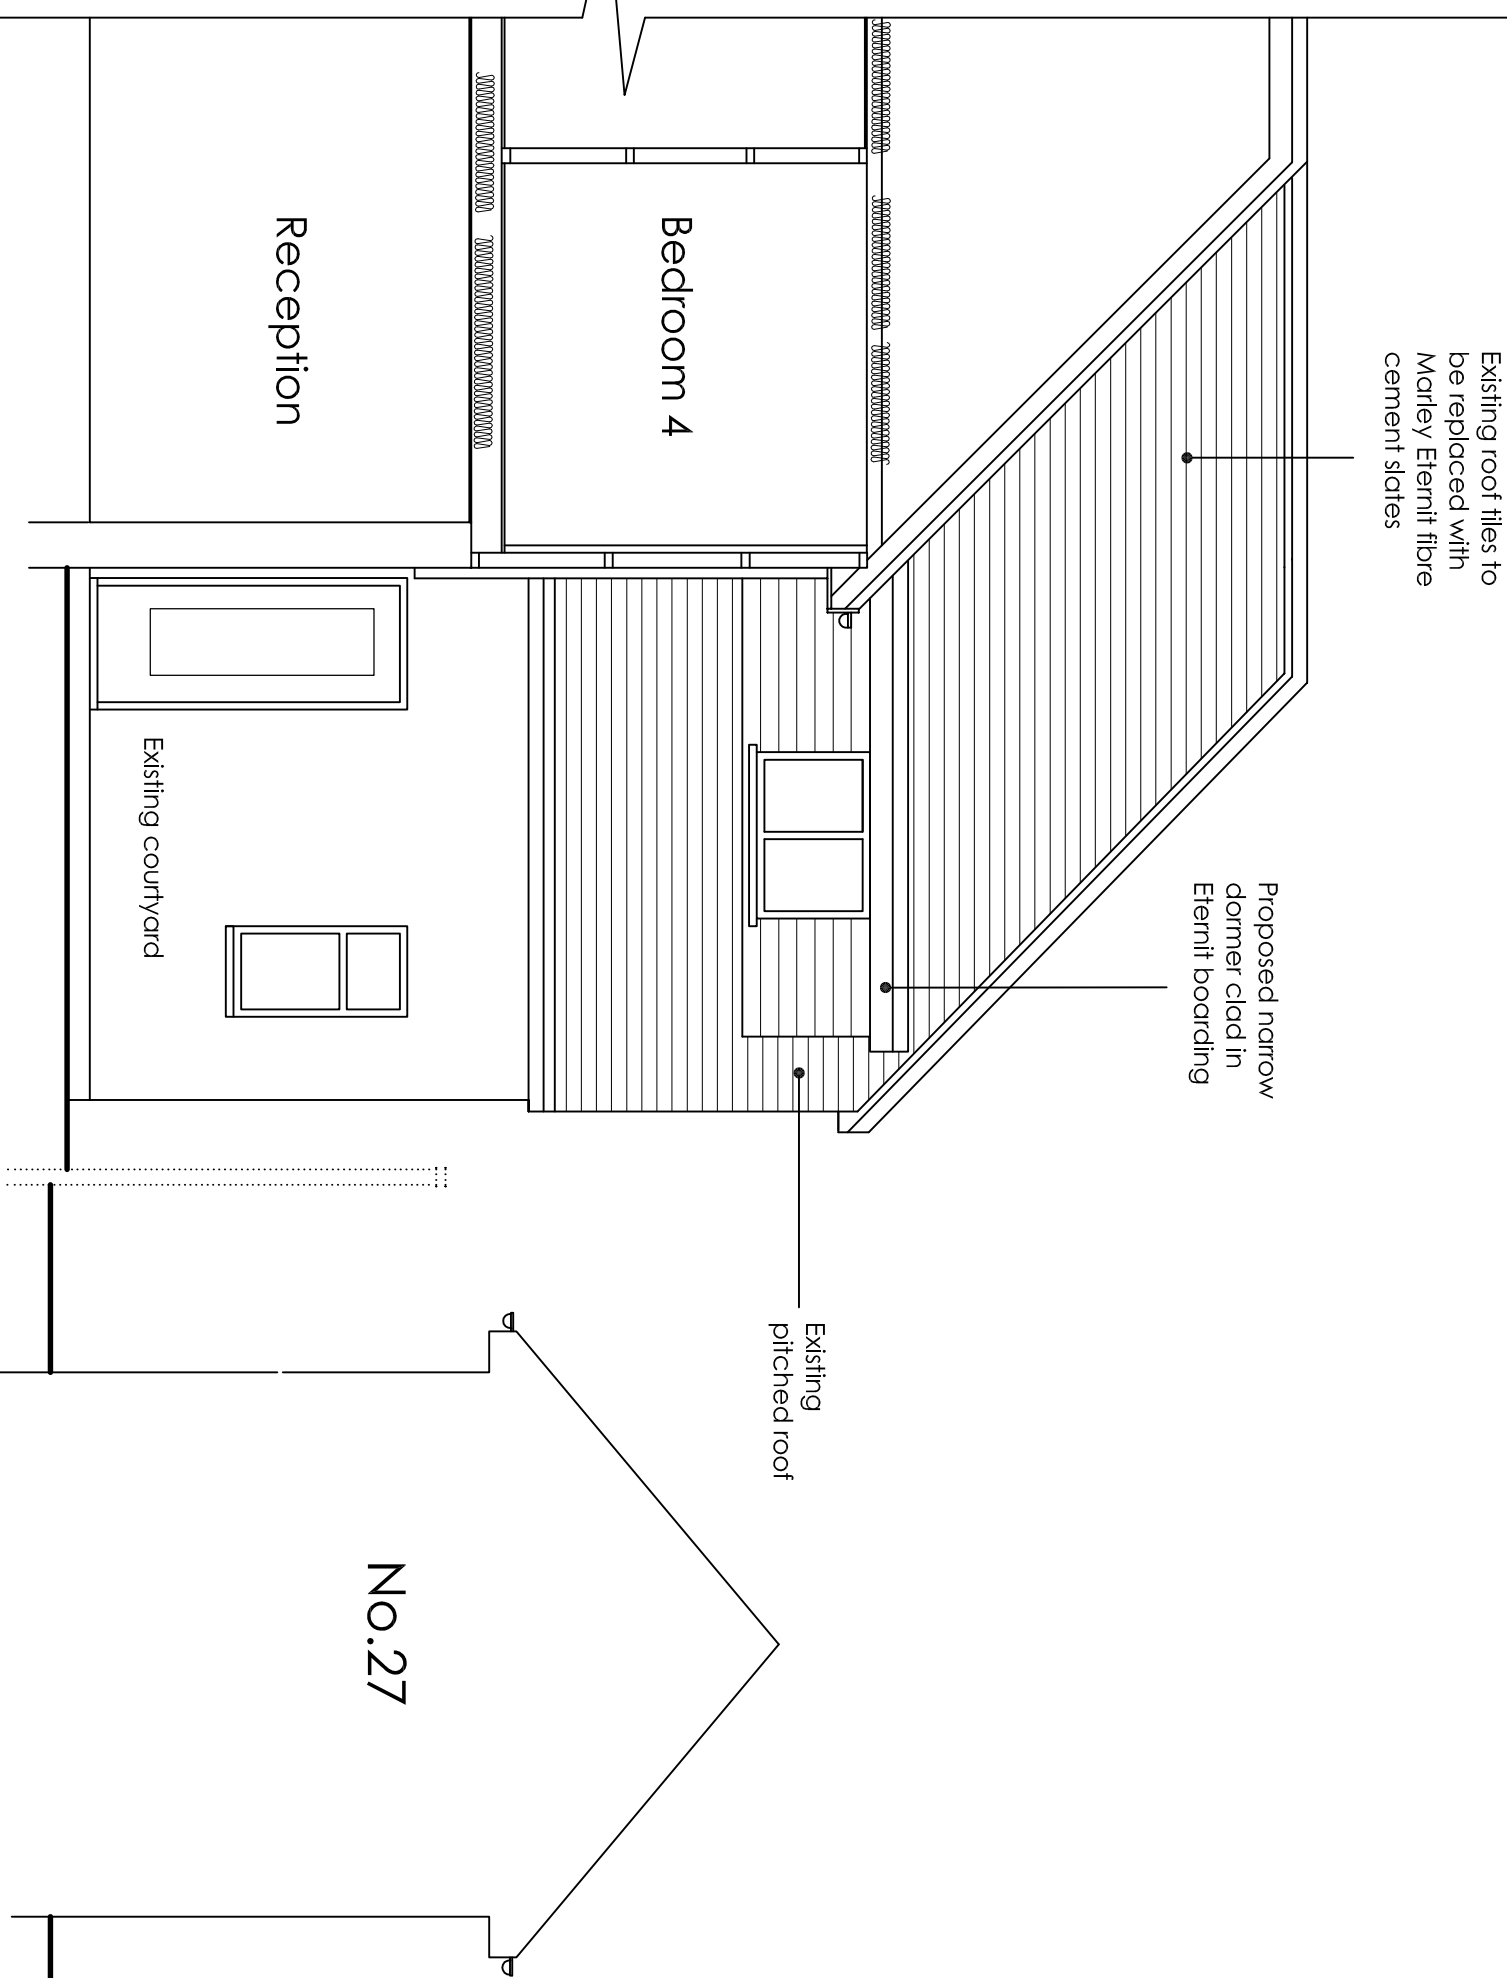


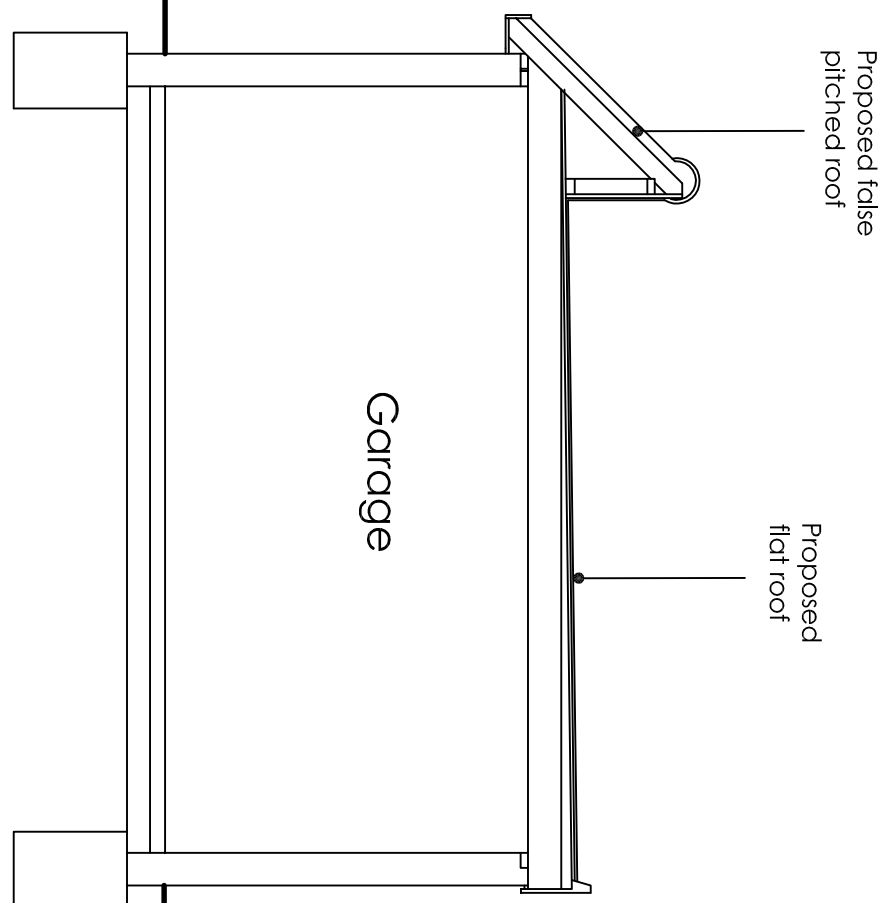

REVISIONS:

A - 24th May 2018 - Window added to east elevation

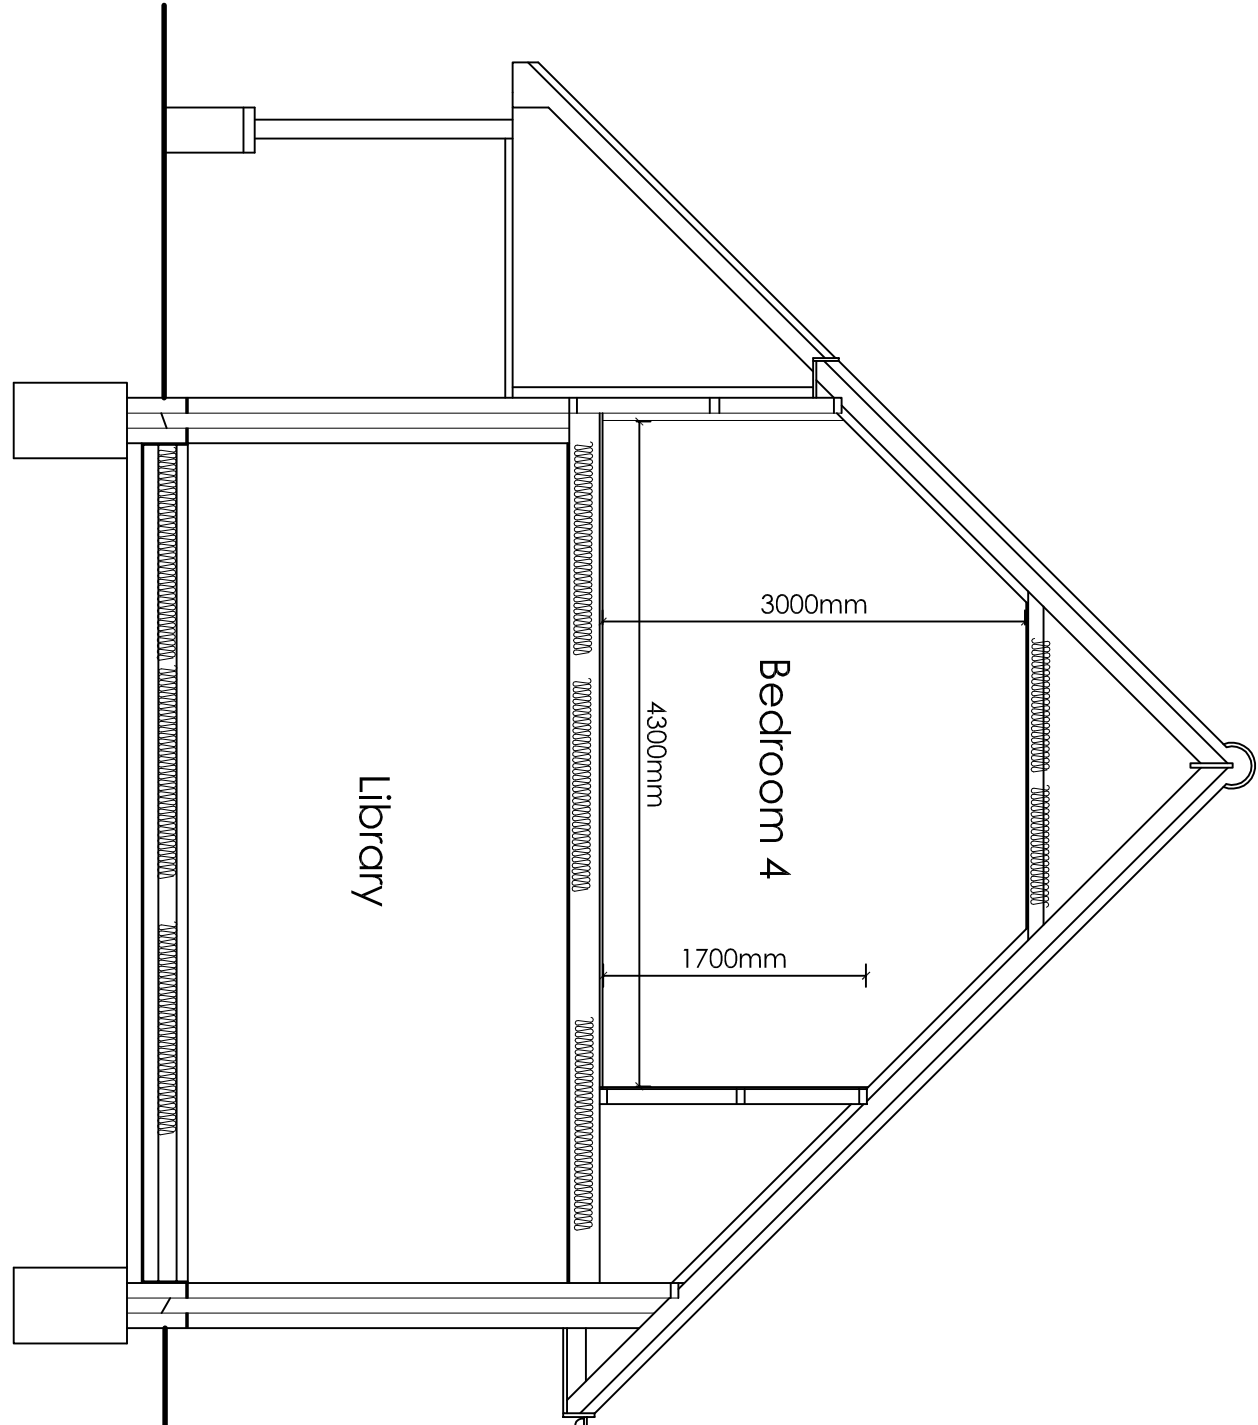

architectural
& quantity
surveying
services

amda

afterburn moore associates

Unit 1, Gearing Craft
Business Park
Long Erdington
Cleopatra, Wokingham
West Sussex GU24 3UT
01494 450000
info@afterburnmoore.co.uk

Address of works:

25 SOUTH DRIVE, FERRING

Proposed Extensions and Alterations

Date:	Scales:	Paper size:	Dwg No:
April 2018	As shown	A1	AR-102-203/A

Date: April 2018

As shown

Paper size:
A1

Dwg No:
AR-102-203/A