
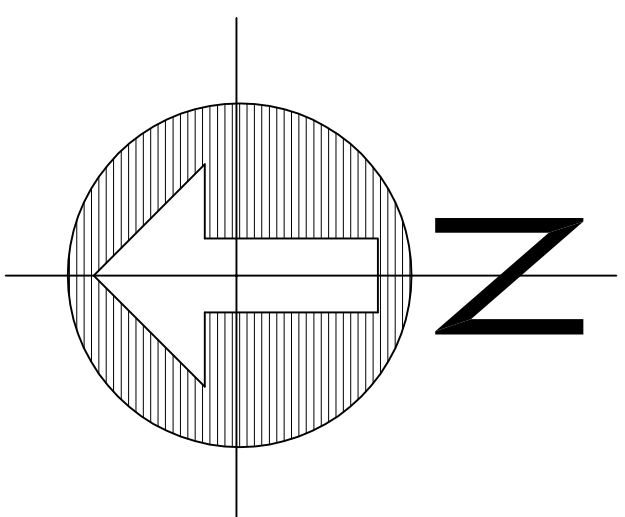
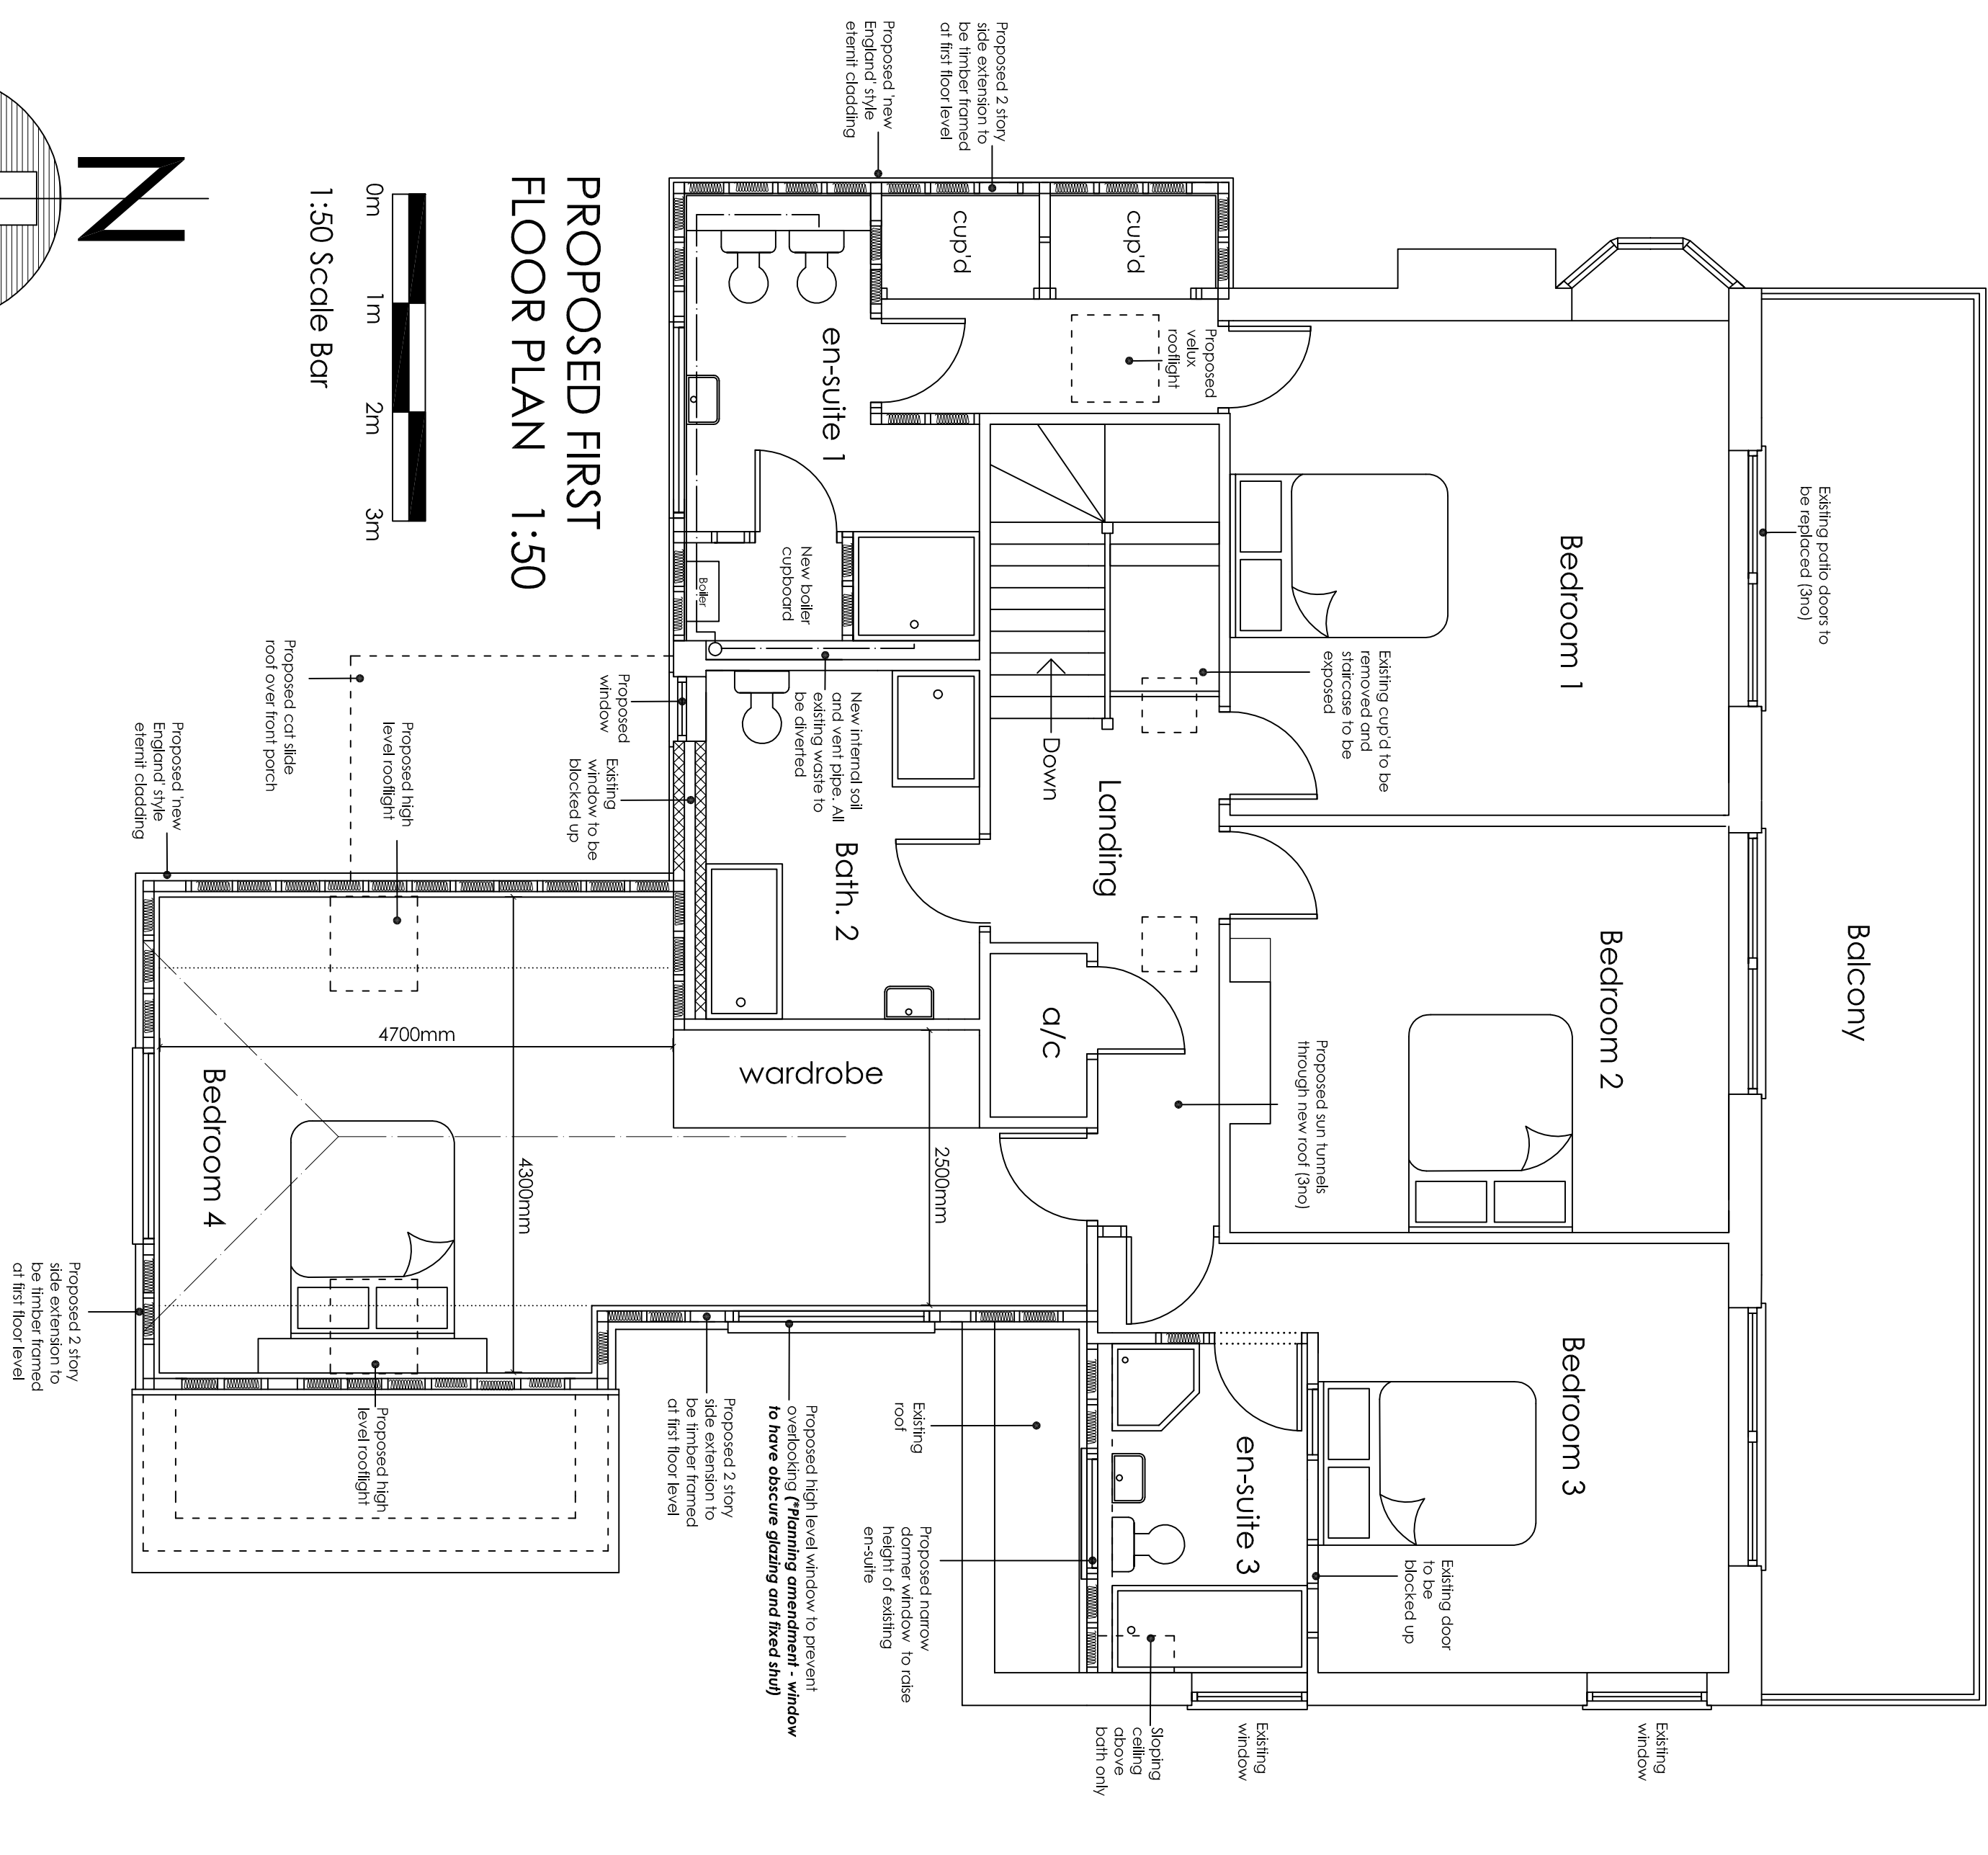
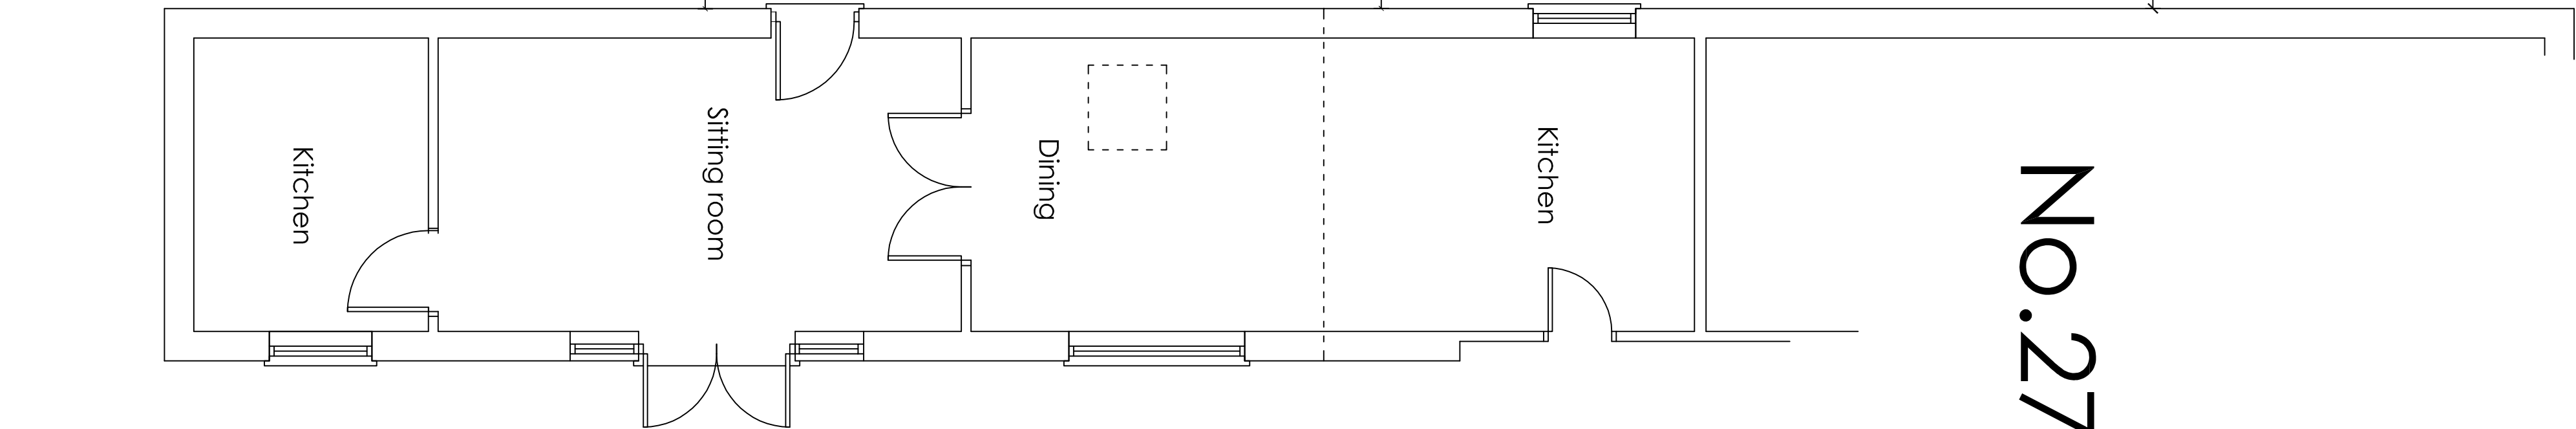


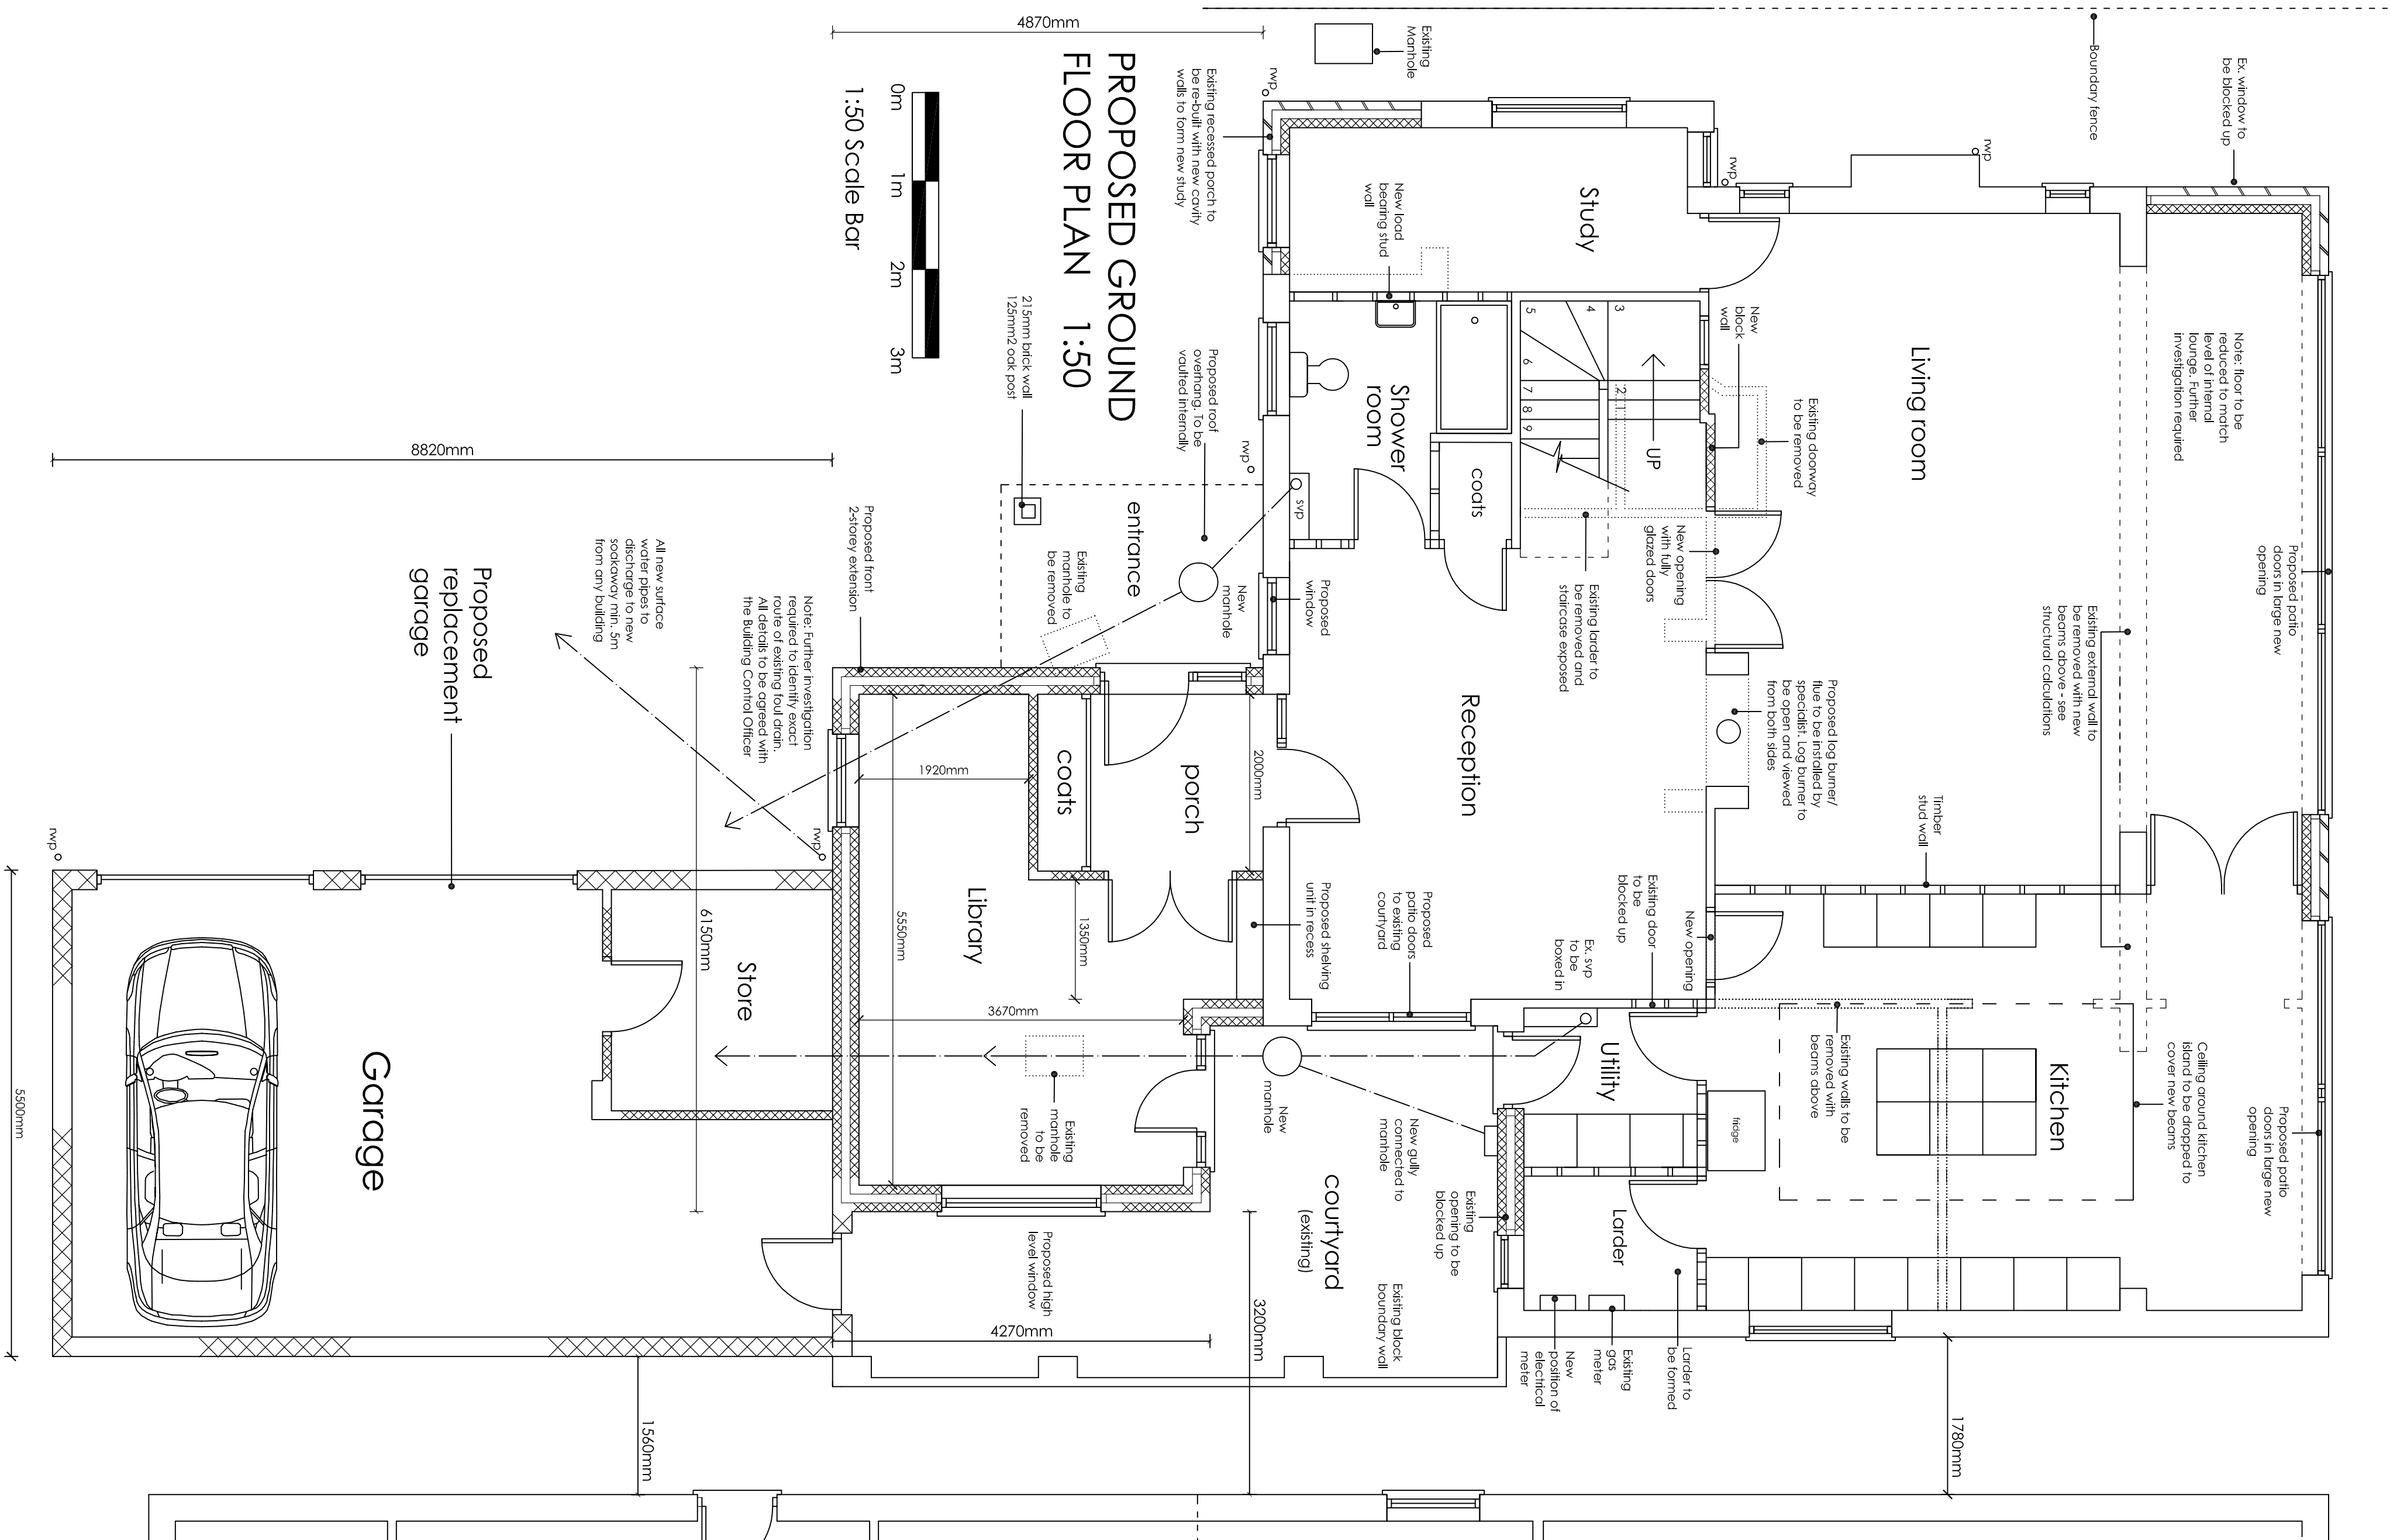

REVISIONS:
A - High level window on west elevation to have obscure glazing and to be fixed shut.

amq

architectural & quantity surveying services

Unit 1 Gosling Croft
Business Park
Long Fulking
Worthing
BN11 3UT
01903 87113
csl@otterburymoore.co.uk

Address of works:

25 SOUTH DRIVE, FERRING

Drawing title:

Proposed Extensions and Alterations

Date:

April 2018

Scales:

As shown

Paper size:

A1

Dwg No:

AR-102-202/A

ARUN DISTRICT COUNCIL F065/18184