


PROPOSED NORTH ELEVATION 1:100

0m 1m 2m 3m

PROPOSED EAST ELEVATION 1:100

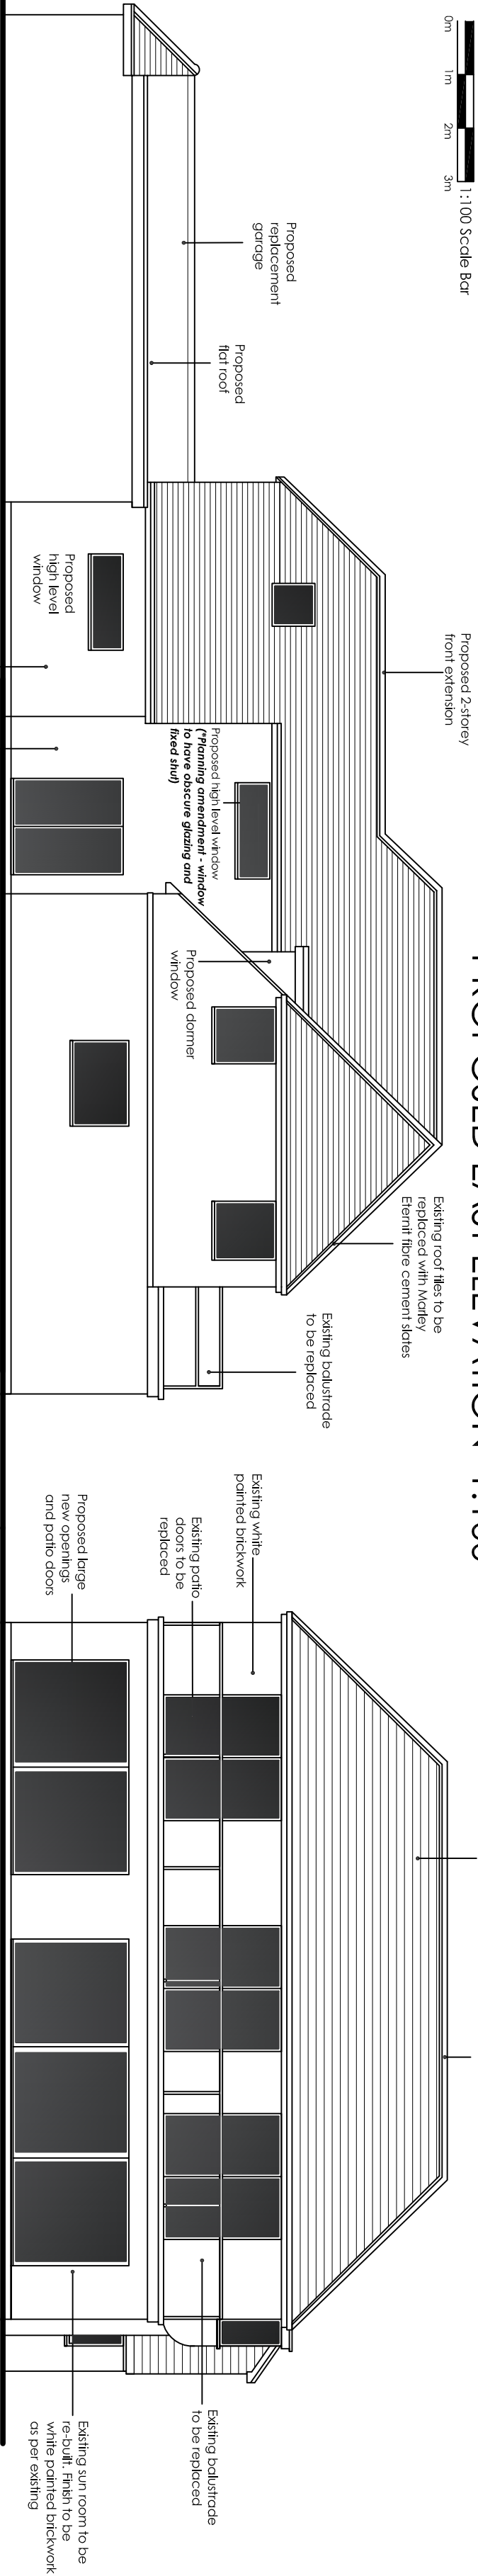


PROPOSED WEST ELEVATION 1:100

PROPOSED SOUTH ELEVATION 1:100

0m 1m 2m 3m


REVISIONS:

- A - 24th May 2018 - Window added to east elevation
- B - 20th June 2018 - High level window on west elevation to have obscure glazing and to be fixed shut.

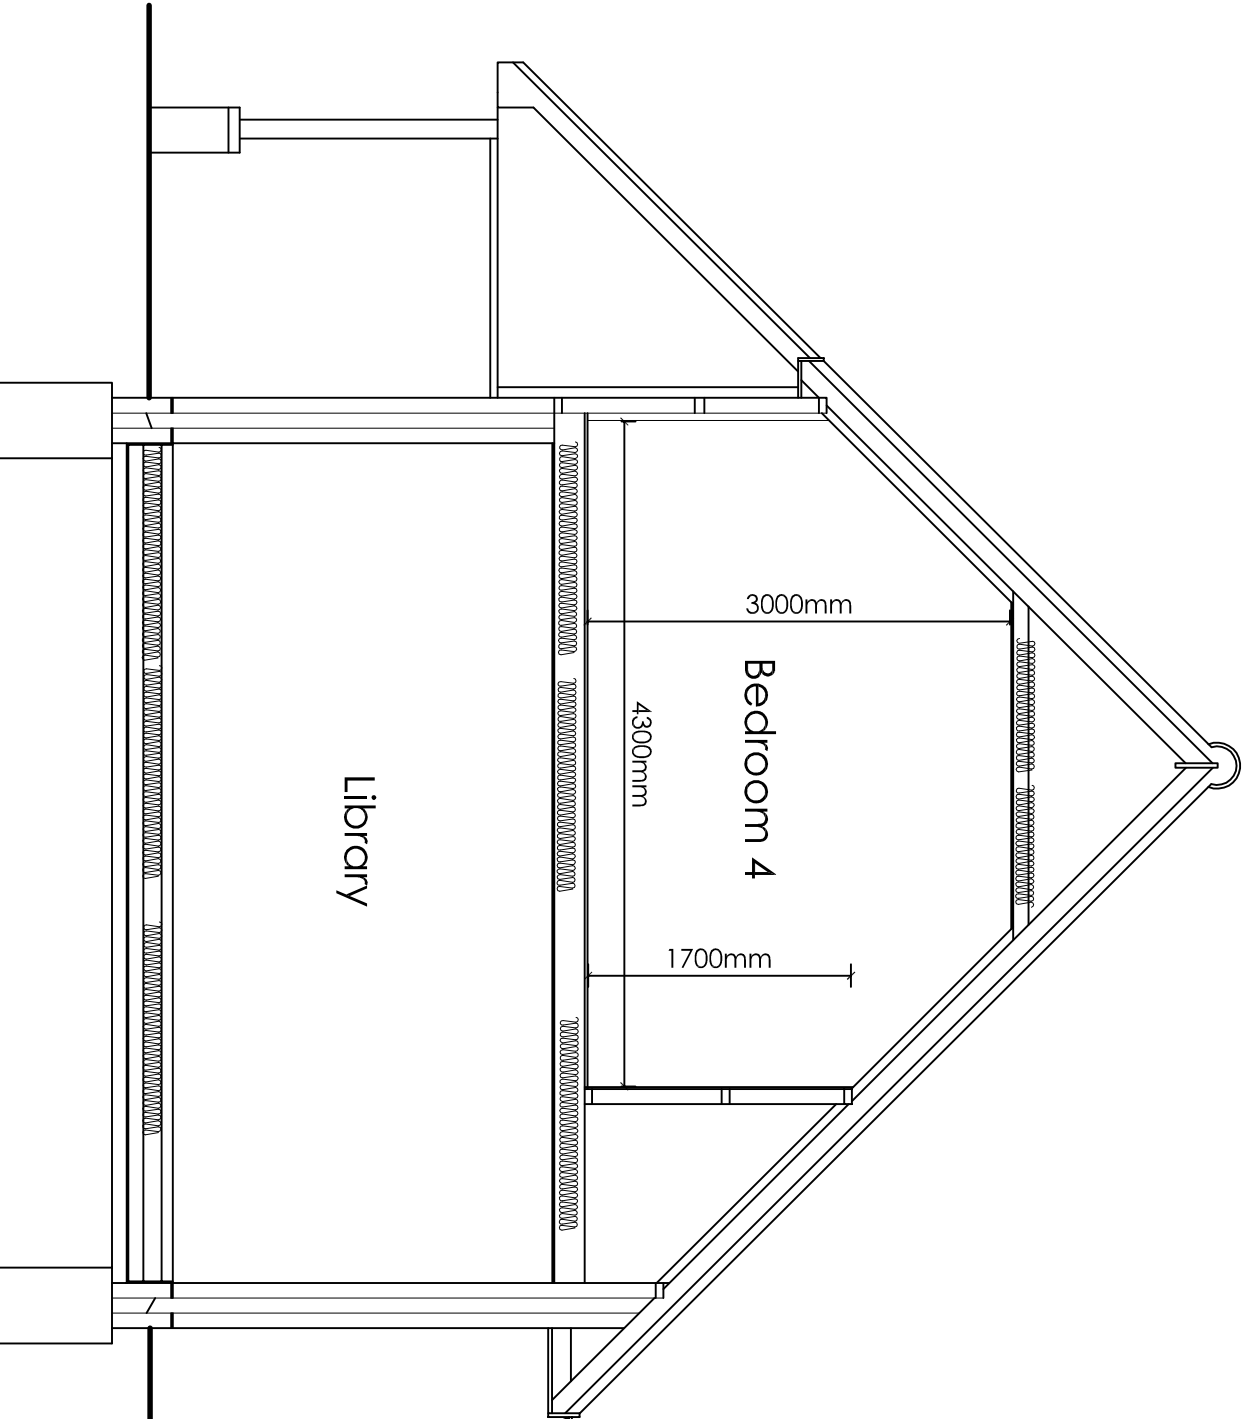


SECTION THROUGH FRONT EXTENSION 1:50


0m 1m 2m 3m

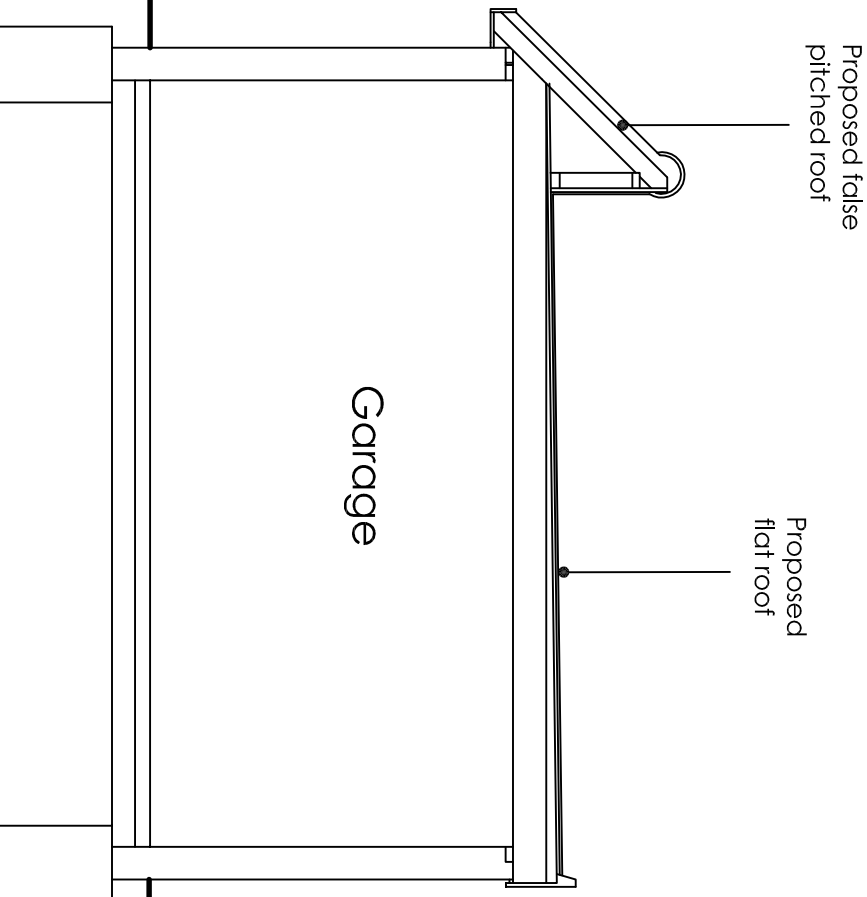

SECTION THROUGH GARAGE 1:50

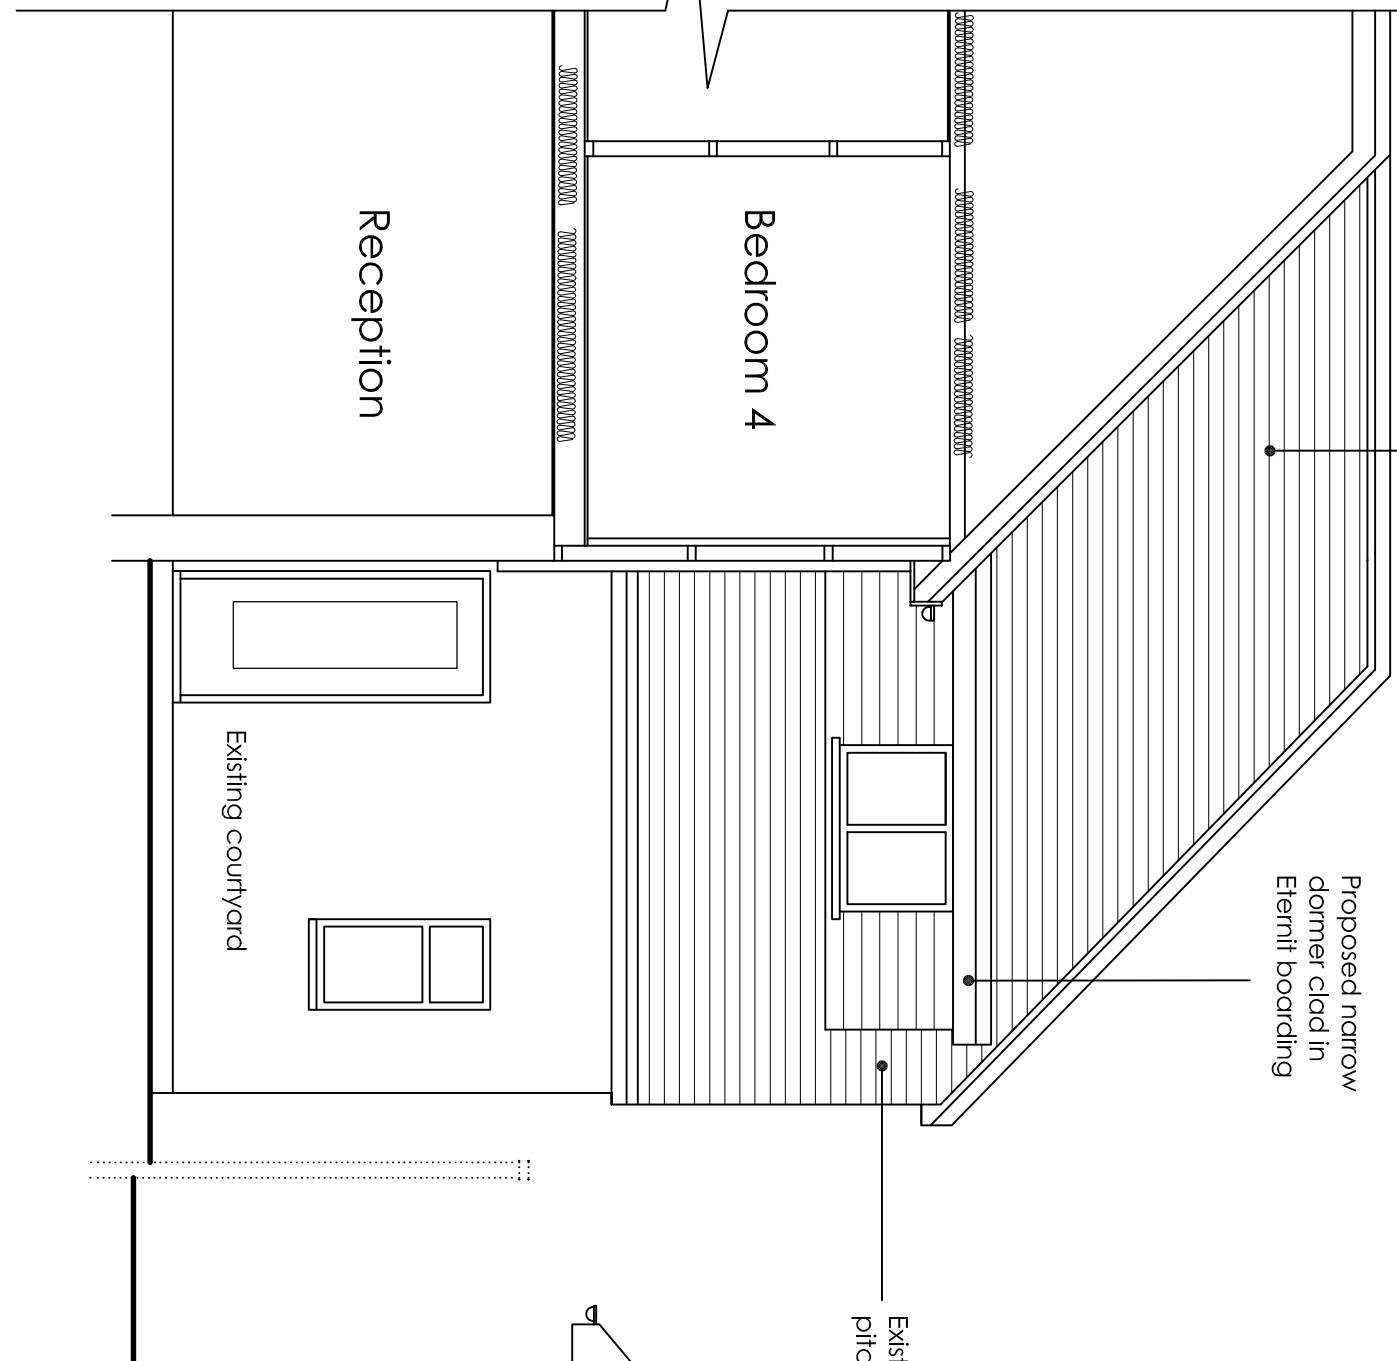

SECTION THROUGH COURTYARD 1:100

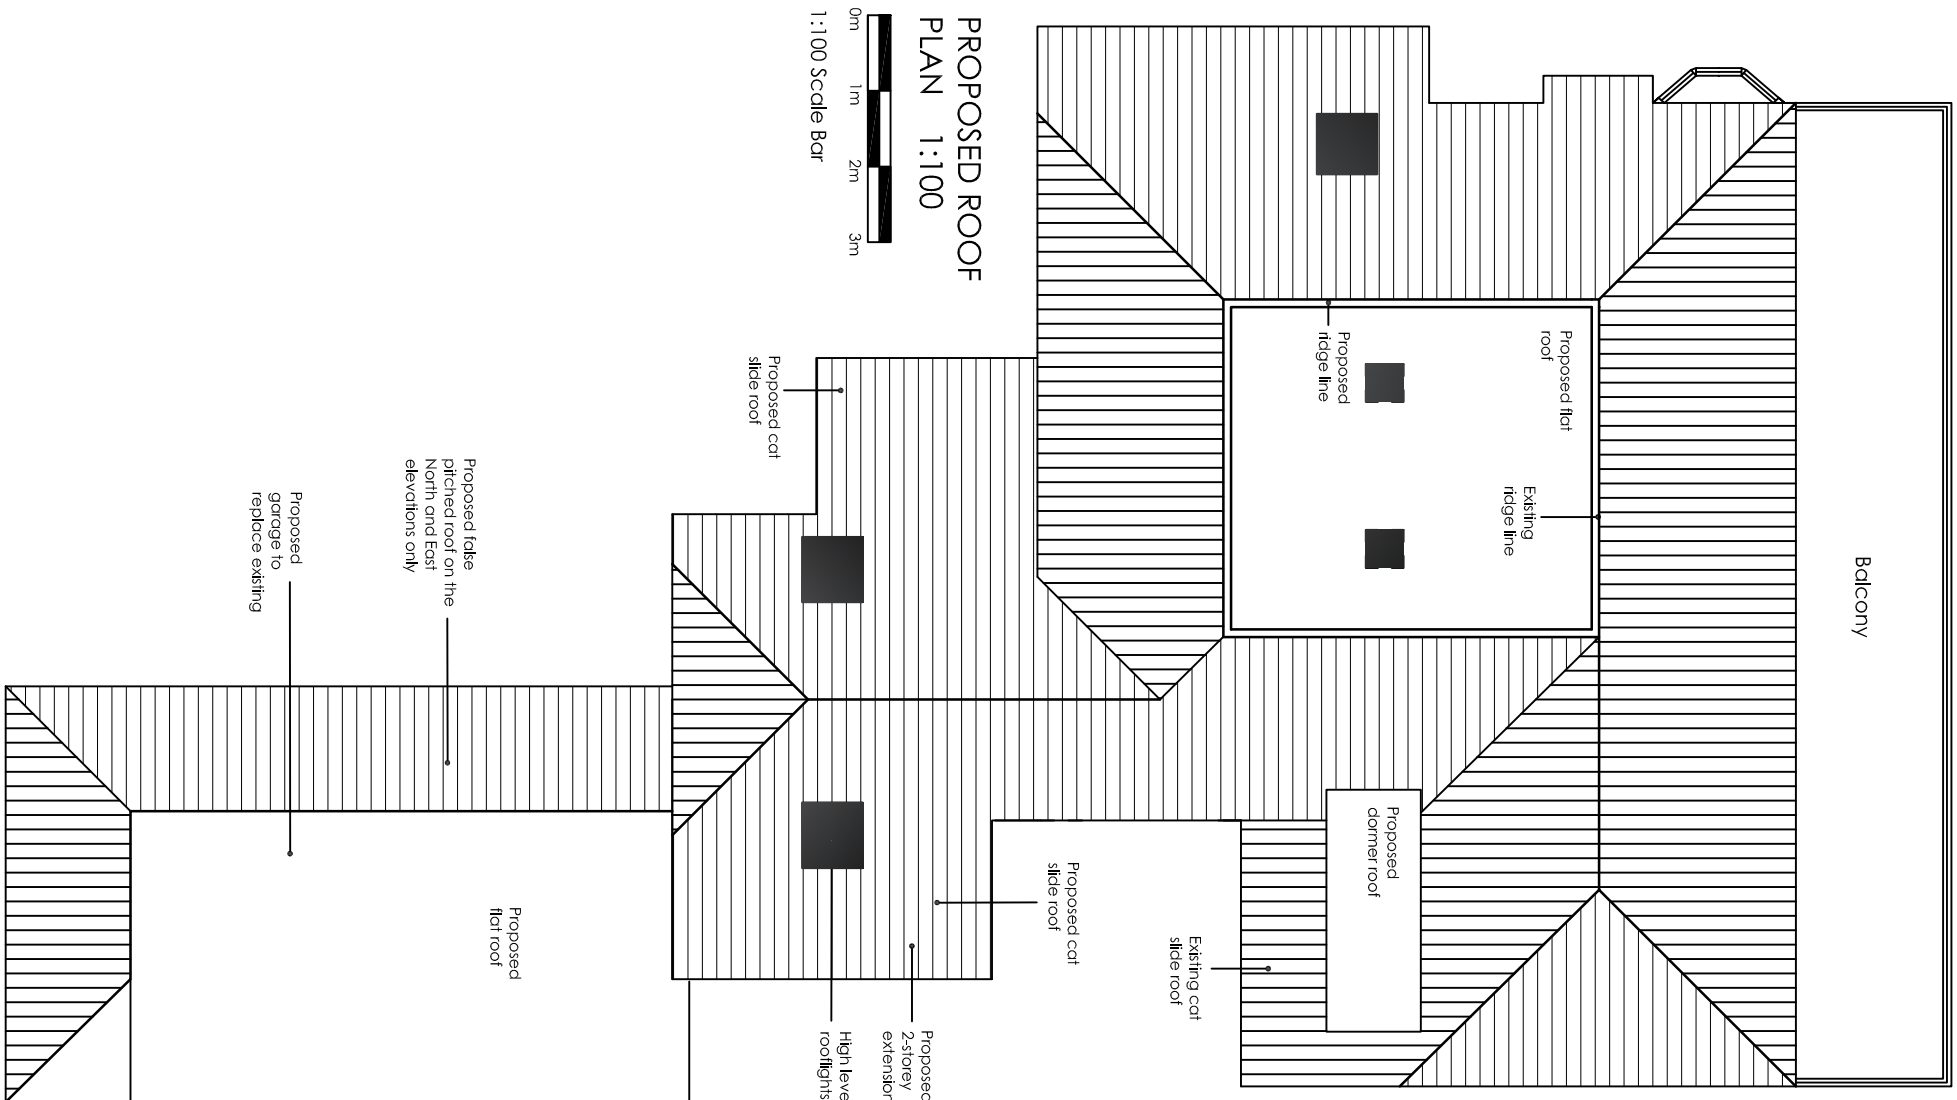

PROPOSED ROOF PLAN 1:100

0m 1m 2m 3m

address of works: **25 SOUTH DRIVE, FERRING**

ama architectural & quantity surveying services

Unit 1 Gooling Croft
Business Park
Long Furlong
Clapton, Wokingham
Wokingham, RG41 3 5UT
01903 87113
cra@attburymore.co.uk

Drawing title:	Proposed Extensions and Alterations		
Date:	April 2018	Scales:	As shown
Paper size:	A1	Dwg No:	AR-102-203/B