




VIEW OF REAR GARDEN BOUNDARY TO 78 SEA LANE



VIEW OF FRONT CORNER AND SIDE BOUNDARY TO SEA LANE



VIEW OF FRONT BOUNDARY TO TAMARISK WAY

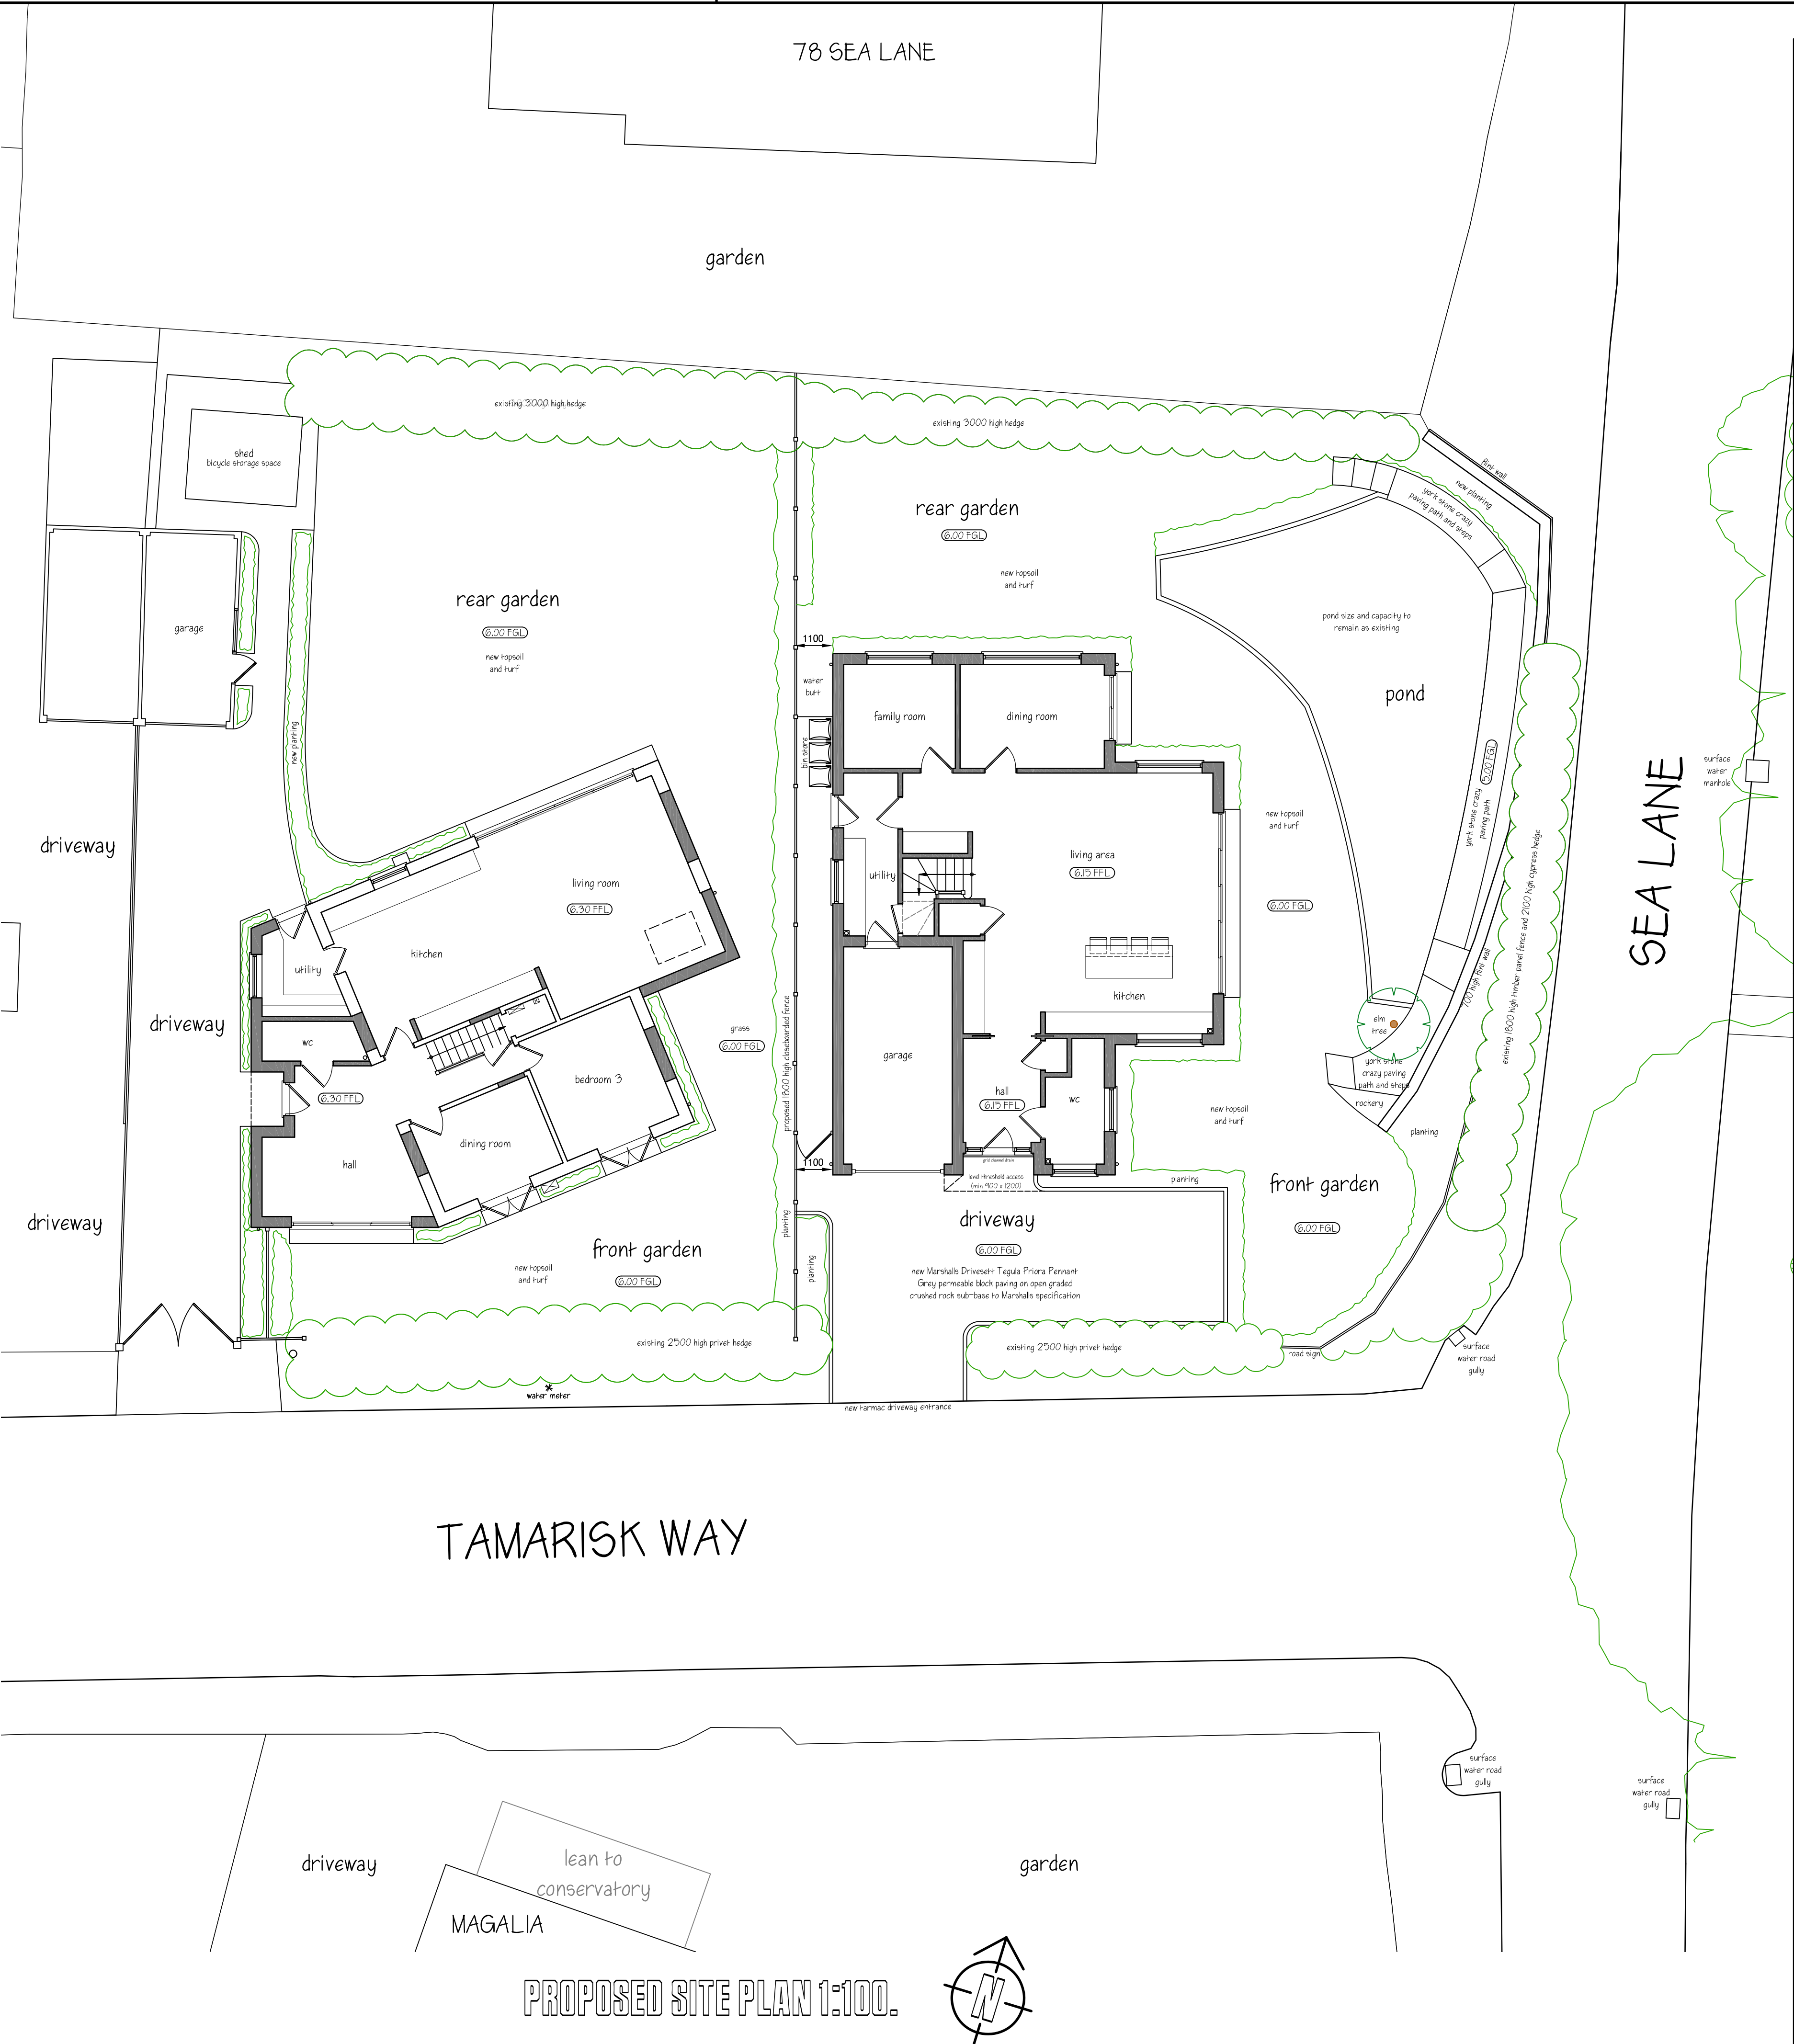

Contractor/Clients must verify all dimensions on site before setting out, commencing work or making any drawings. If in doubt, ask.

This drawing and design is copyright and should not be reproduced without consent.

© Copyright (Malcolm Jenkins Associates)

Notes

1. This drawing must be read in conjunction with all the relevant details for this project.
2. All work is to comply with the current requirements of the Building Regulations and allied legislation.
3. No work is to extend over adjoining properties without express instructions. Adjacent properties and boundaries are shown for indicative illustrative purposes only based on information provided by client and Ordnance Survey.
4. All contractors/sub-contractors must ensure that they have the latest issue drawings and details before commencing work on site.
5. Figured dimensions take preference over scaled drawings. Large scale drawings take preference over smaller scale drawings.
6. All materials are to be used and installed in strict compliance with manufacturers recommendations.
7. Ordnance Survey map reproduced under Crown Copyright Licence 100005774

Scale: 1:100

0 1m 2m 3m 4m 5m 6m 7m 8m

E	AUGUST 2020	PROPOSED LANDSCAPING DETAILS ADDED
D	AUGUST 2020	ADDITIONAL DRAINAGE INFORMATION ADDED
C	JULY 2020	STRUCTURAL CALCULATION INFORMATION ADDED
B	JUNE 2020	BUILDING REGULATION INFORMATION ADDED
A	NOVEMBER 2019	PEDESTRIAN INTER-VISIBILITY SPLAY ADDED
DATE	REVISIONS	

MALCOLM JENKINS ASSOCIATES

CHARTERED ARCHITECTS

96 - 98 HIGH STREET, SHEPPERTON, MIDDLESEX

TEL: 01932 225344 ■ TW17 9BB ■ FAX: 01932 232441

info@malcolmjenkins.co.uk

Client

MR & MRS M JENKINS

Job Title

**ELM LODGE
TAMARISK WAY
FERRING
WORTHING
WEST SUSSEX
BN12 5ER**

Drawing Title

PROPOSED SITE PLAN

Scale: 1:100.

At: AI

Date: NOVEMBER 2019

Drawn By: CMJ.

Drawing Number

706/04.

Revision

E