



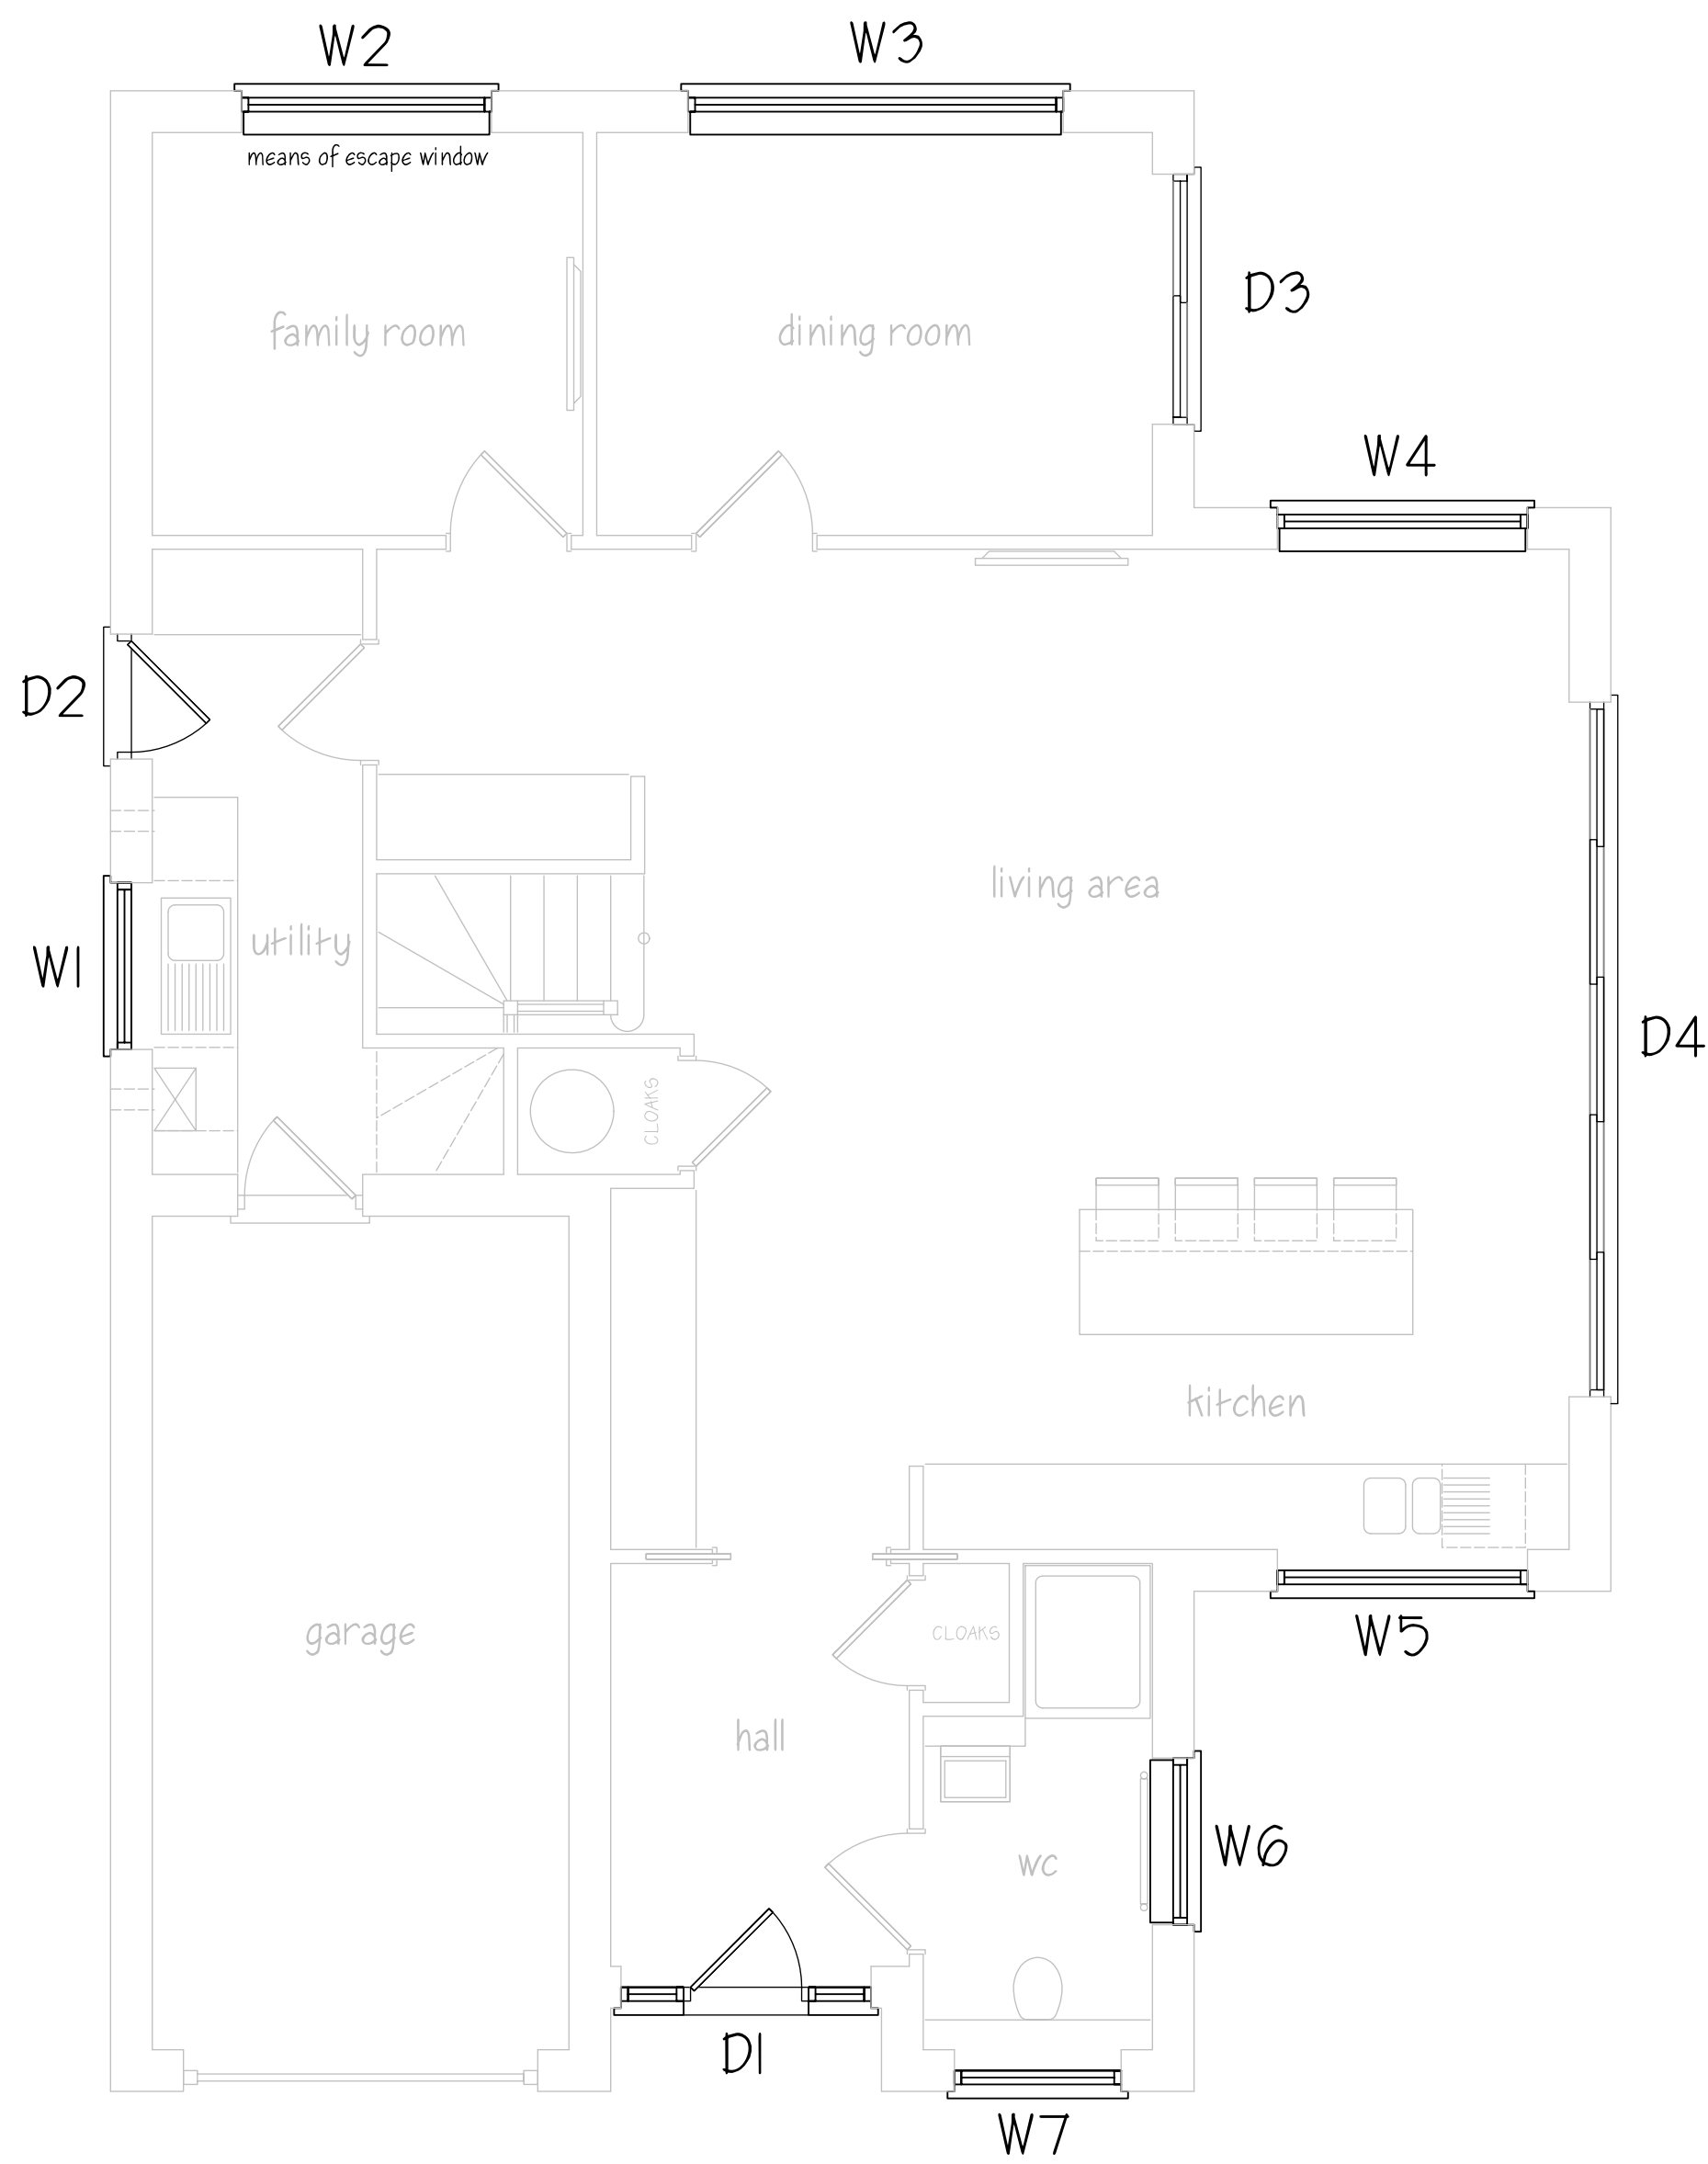


PROPOSED GROUND FLOOR PLAN 1:50.

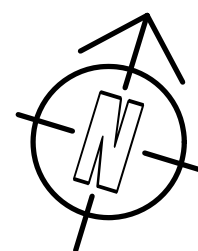


DOOR SCHEDULE					
DOOR NO.	LOCATION	SIZE	TYPE	EXTERNAL COLOUR	INTERNAL COLOUR
D1	FRONT ENTRY	1800 x 2100	FRONT DOOR & SIDELIGHTS	ANTHRACITE GREY	WHITE
D2	UTILITY	900 x 2100	HALF GLAZED	ANTHRACITE GREY	WHITE
D3	DINING ROOM	1800 x 2100	GLAZED SLIDING	ANTHRACITE GREY	WHITE
D4	LIVING ROOM	5000 x 2100	GLAZED SLIDING BIFOLD	ANTHRACITE GREY	WHITE
D5	MASTER BEDROOM	1800 x 2100	GLAZED SLIDING	ANTHRACITE GREY	WHITE

WINDOW SCHEDULE					
WINDOW NO.	LOCATION	SIZE	TYPE	EXTERNAL COLOUR	INTERNAL COLOUR
W1	UTILITY	1200 x 1200	CASEMENT	ANTHRACITE GREY	WHITE
W2	FAMILY ROOM	1800 x 1200	CASEMENT	ANTHRACITE GREY	WHITE
W3	DINING ROOM	2700 x 1200	CASEMENT	ANTHRACITE GREY	WHITE
W4	LIVING ROOM	1800 x 1200	CASEMENT	ANTHRACITE GREY	WHITE
W5	KITCHEN	1800 x 1200	CASEMENT	ANTHRACITE GREY	WHITE
W6	WC	1200 x 1200	CASEMENT	ANTHRACITE GREY	WHITE
W7	WC	1200 x 1200	CASEMENT	ANTHRACITE GREY	WHITE
W8	BEDROOM 3 ENSUITE	1350 x 1350	CASEMENT	ANTHRACITE GREY	WHITE
W9	BEDROOM 2	1350 x 1350	CASEMENT	ANTHRACITE GREY	WHITE
W10	MASTER ENSUITE	1350 x 1350	CASEMENT	ANTHRACITE GREY	WHITE

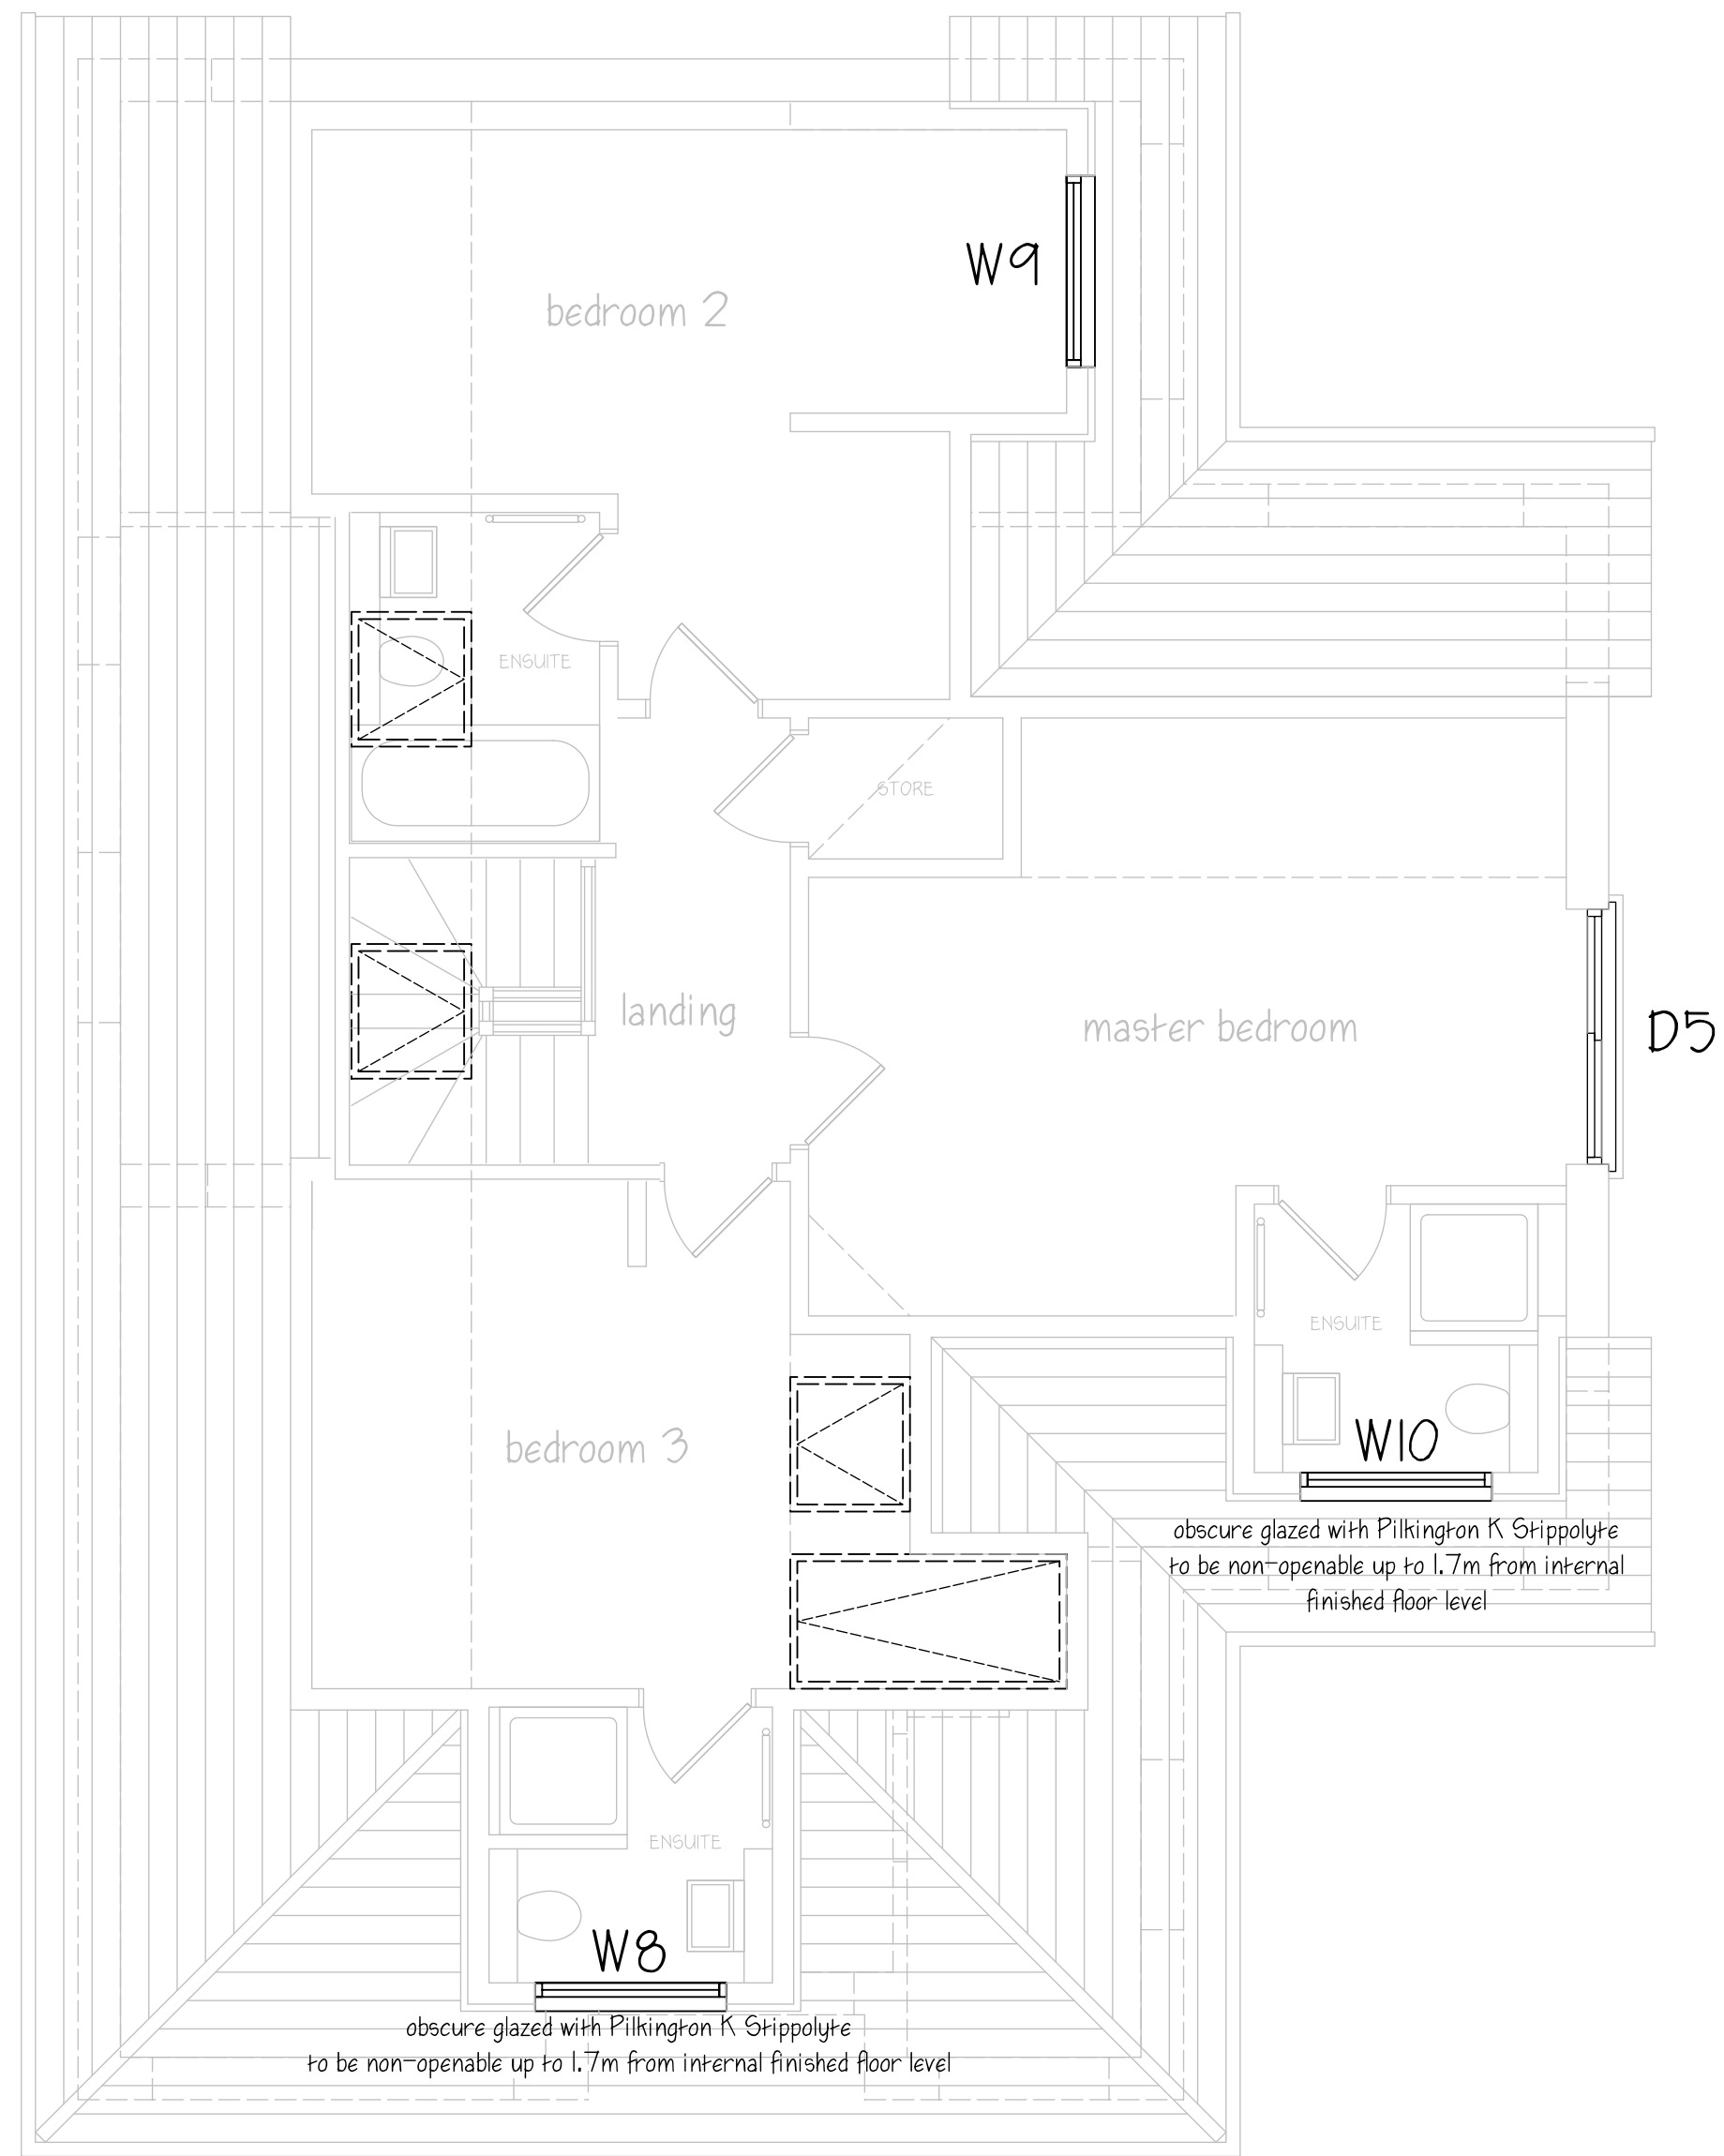

PROPOSED FIRST FLOOR PLAN 1:50.

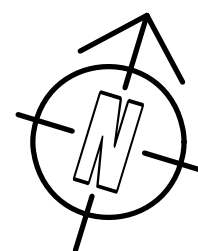

Contractor/Clients must verify all dimensions on site before setting out, commencing work or making any drawings. If in doubt, ask.

This drawing and design is copyright and should not be reproduced without consent.

© Copyright (Malcolm Jenkins Associates)

Notes

- This drawing must be read in conjunction with all the relevant details for this project.
- All work is to comply with the current requirements of the Building Regulations and allied legislation.
- No work is to extend over adjoining properties without express instructions. Adjacent properties and boundaries are shown for indicative illustrative purposes only based on information provided by client and Ordnance Survey.
- All contractors/sub-contractors must ensure that they have the latest issue drawings and details before commencing work on site.
- Figured dimensions take preference over scaled drawings. Large scale drawings take preference over smaller scale drawings.
- All materials are to be used and installed in strict compliance with manufacturers recommendations.
- Ordnance Survey map reproduced under Crown Copyright Licence 100005774

Scale: 1:50

DATE	REVISIONS

MALCOLM JENKINS ASSOCIATES

CHARTERED ARCHITECTS

96 - 98 HIGH STREET, SHEPPERTON, MIDDLESEX
TEL: 01932 225344 ■ TW17 9BB ■ FAX: 01932 232441
info@malcolmjenkins.co.uk

Client MR & MRS M JENKINS

Job Title ELM LODGE
TAMARISK WAY
FERRING
WORTHING
WEST SUSSEX
BN12 5ER

Drawing Title

PROPOSED GROUND AND
FIRST FLOOR DOOR AND
WINDOW PLANS

Scale 1:50. At AI

Date JULY 2020 Drawn By CMJ.

Drawing Number 706/DW1. Revision