




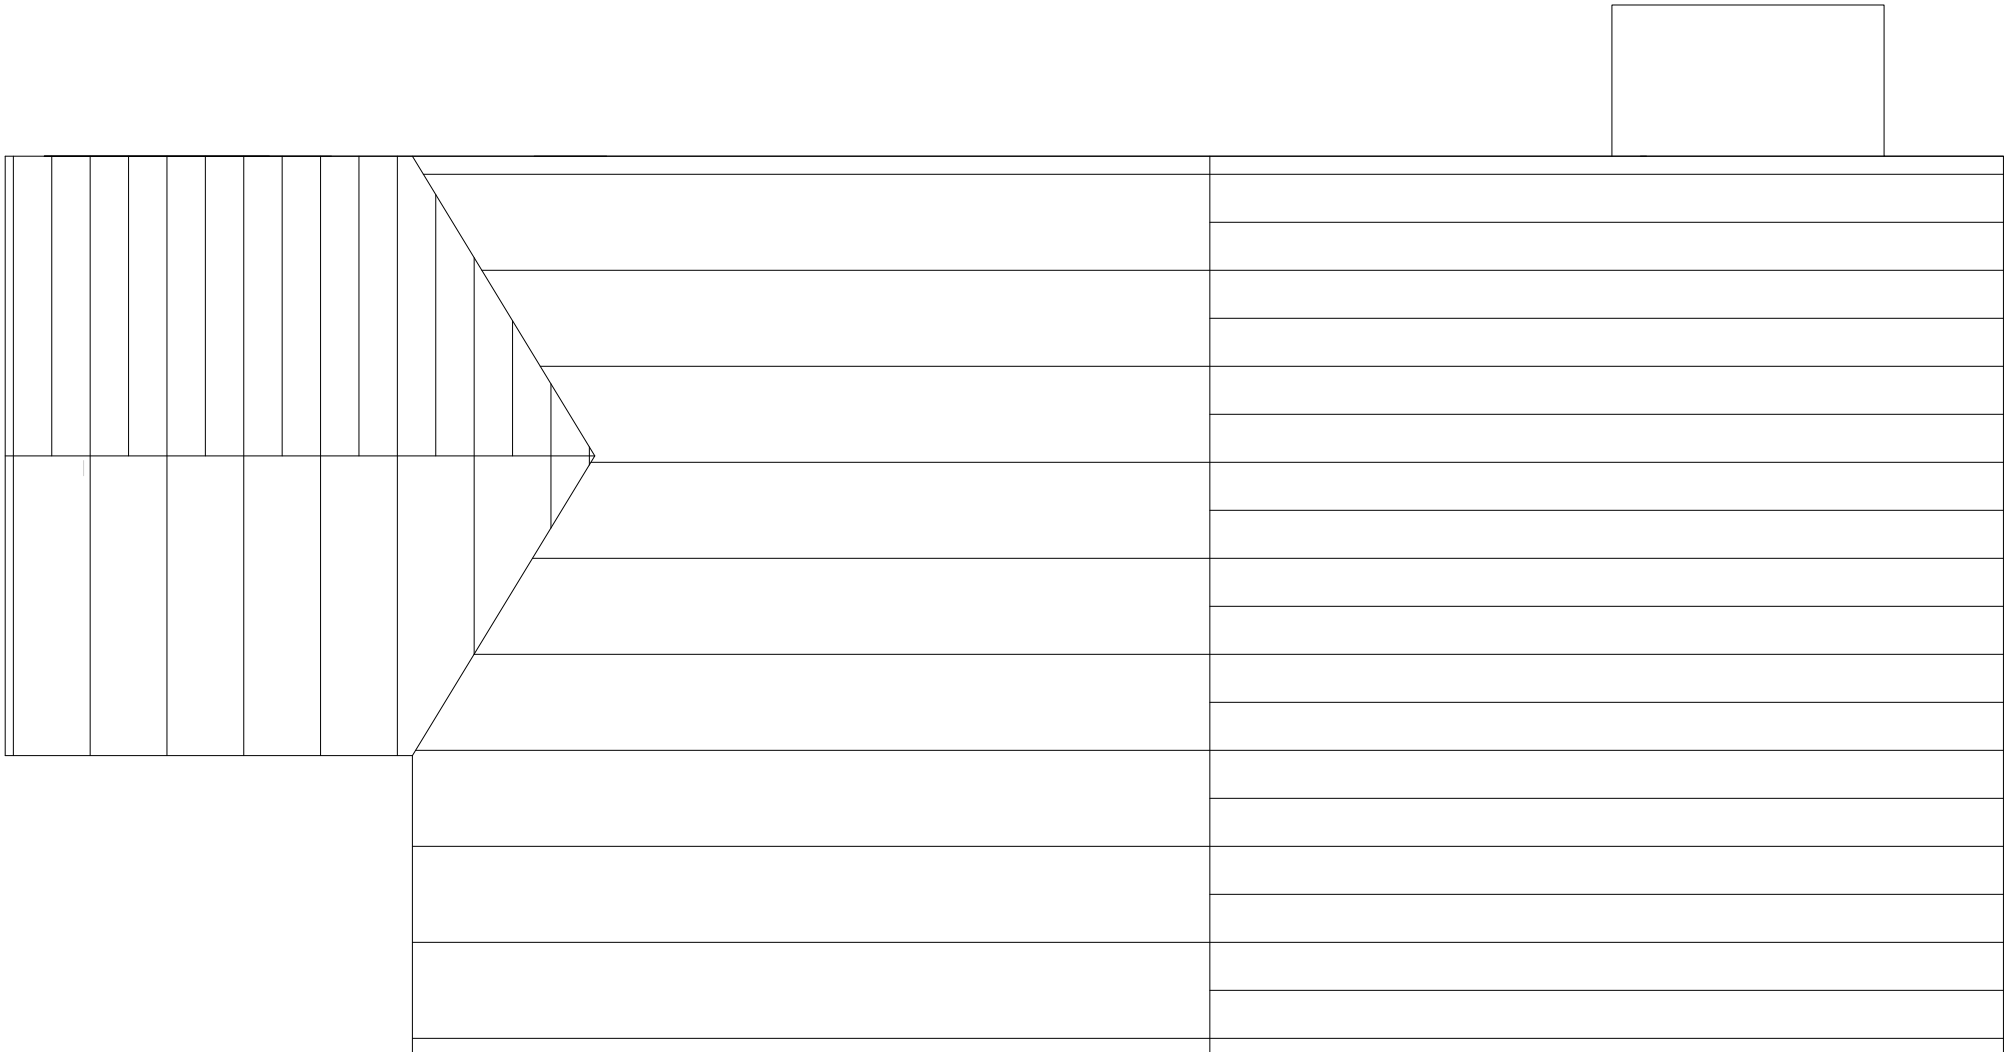

Existing roof plan Scale 1:50

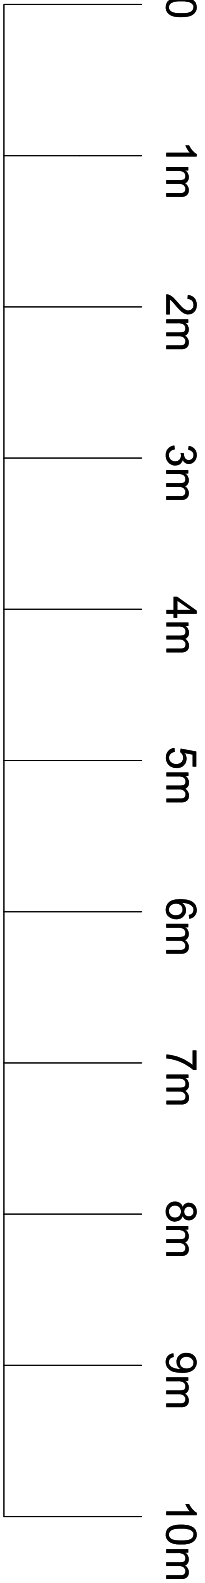

scale 1:50

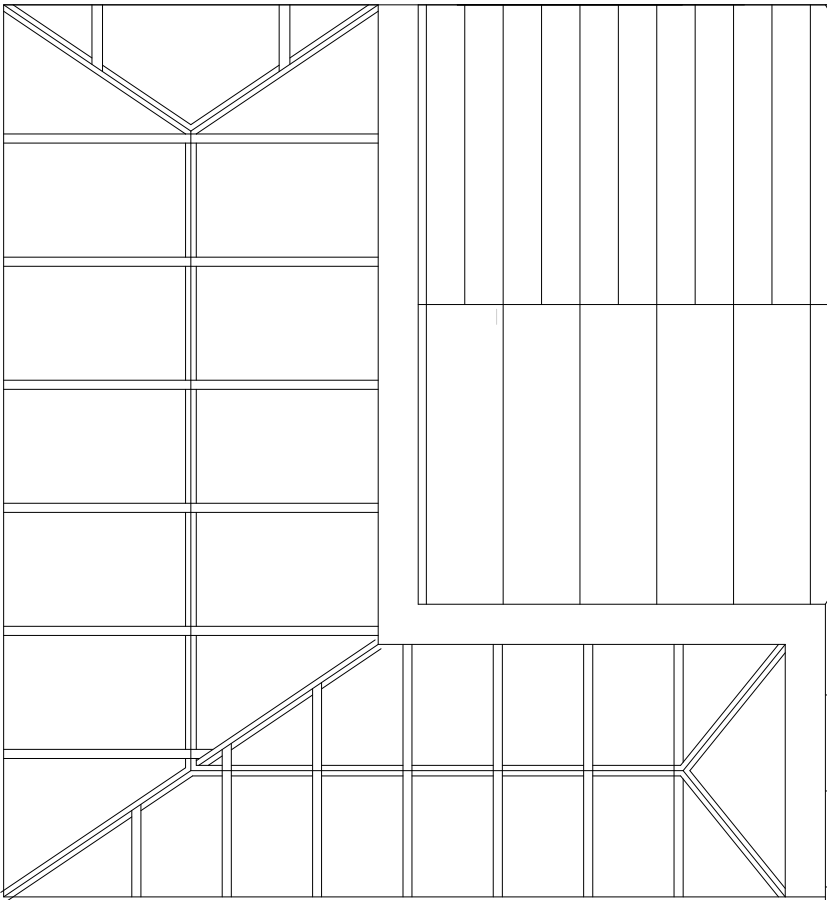

Proposed roof plan Scale 1:50

Barnard Prop 1B

Ext and Prop roof plans.

Mr Barnard,
5 Glenbarrie,
Ferring,
West Sussex,
BN12 6PY.

Scale : 1:50,@A2

Date 15th September 2026