




EXISTING SITE PLAN SCALE 1:1250




PROPOSED SITE PLAN SCALE 1:1250




EXISTING BLOCK PLAN SCALE 1:500

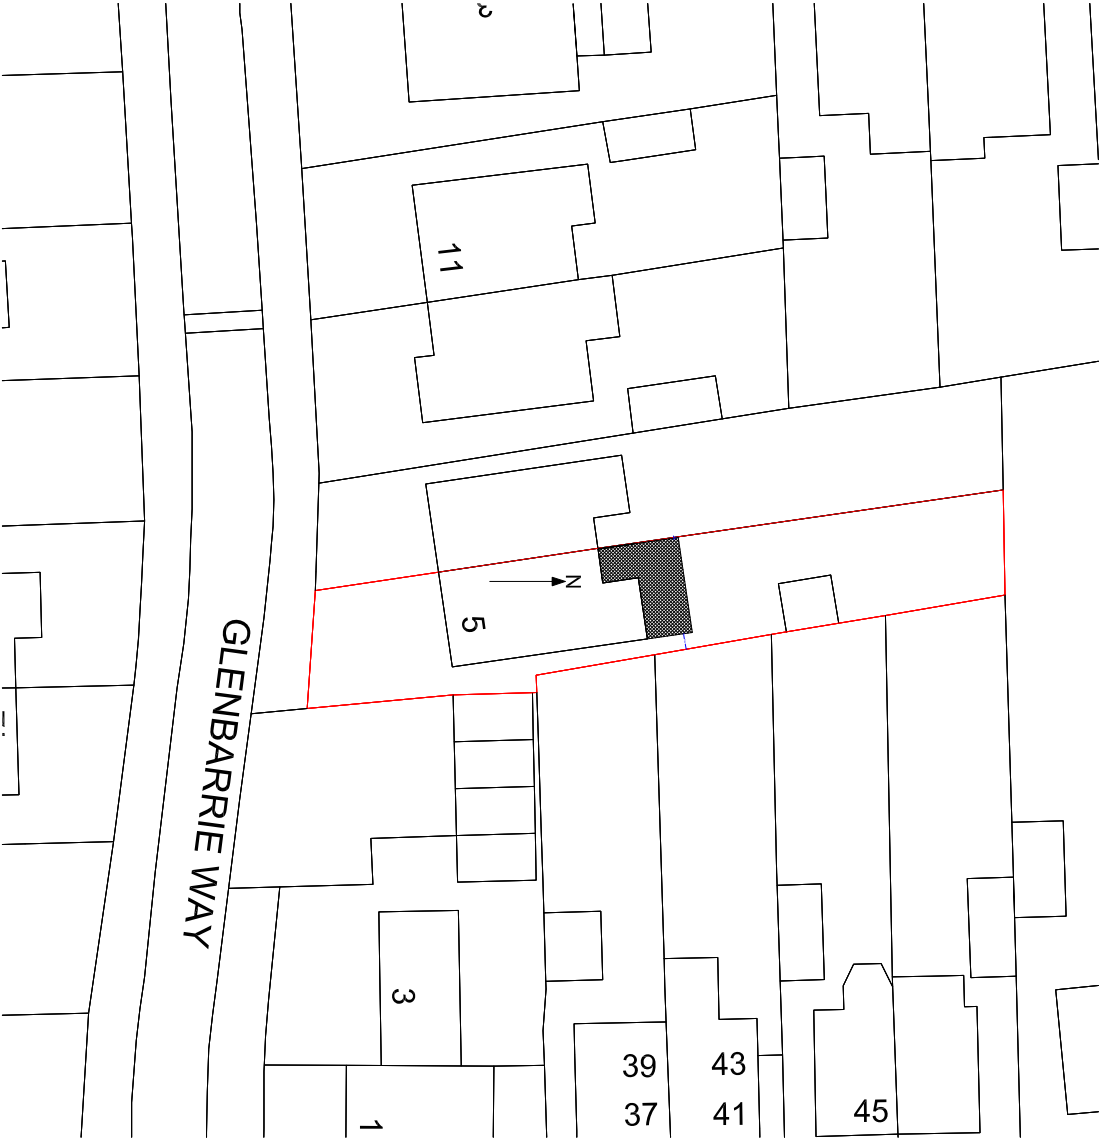


PROPOSED BLOCK PLAN SCALE 1:500

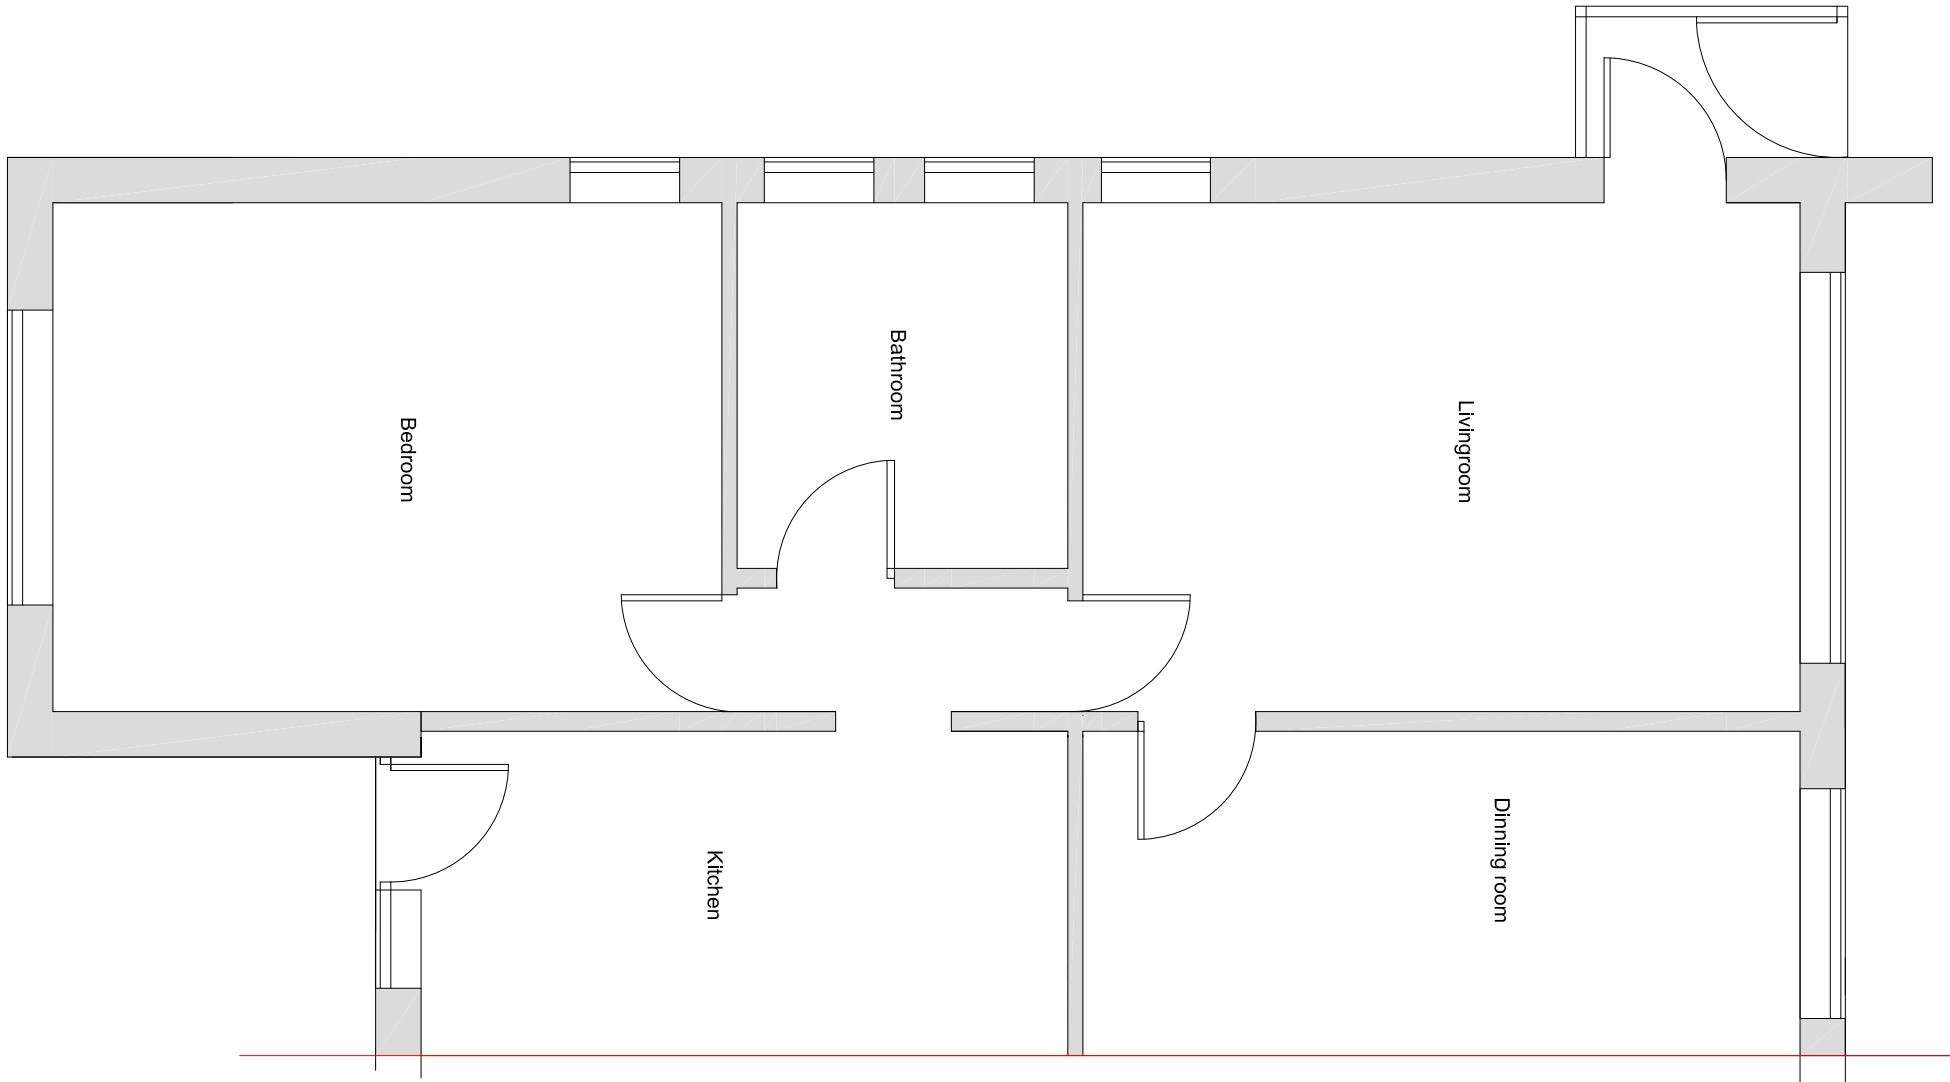


EXISTING GROUND FLOOR PLAN SCALE 1:50

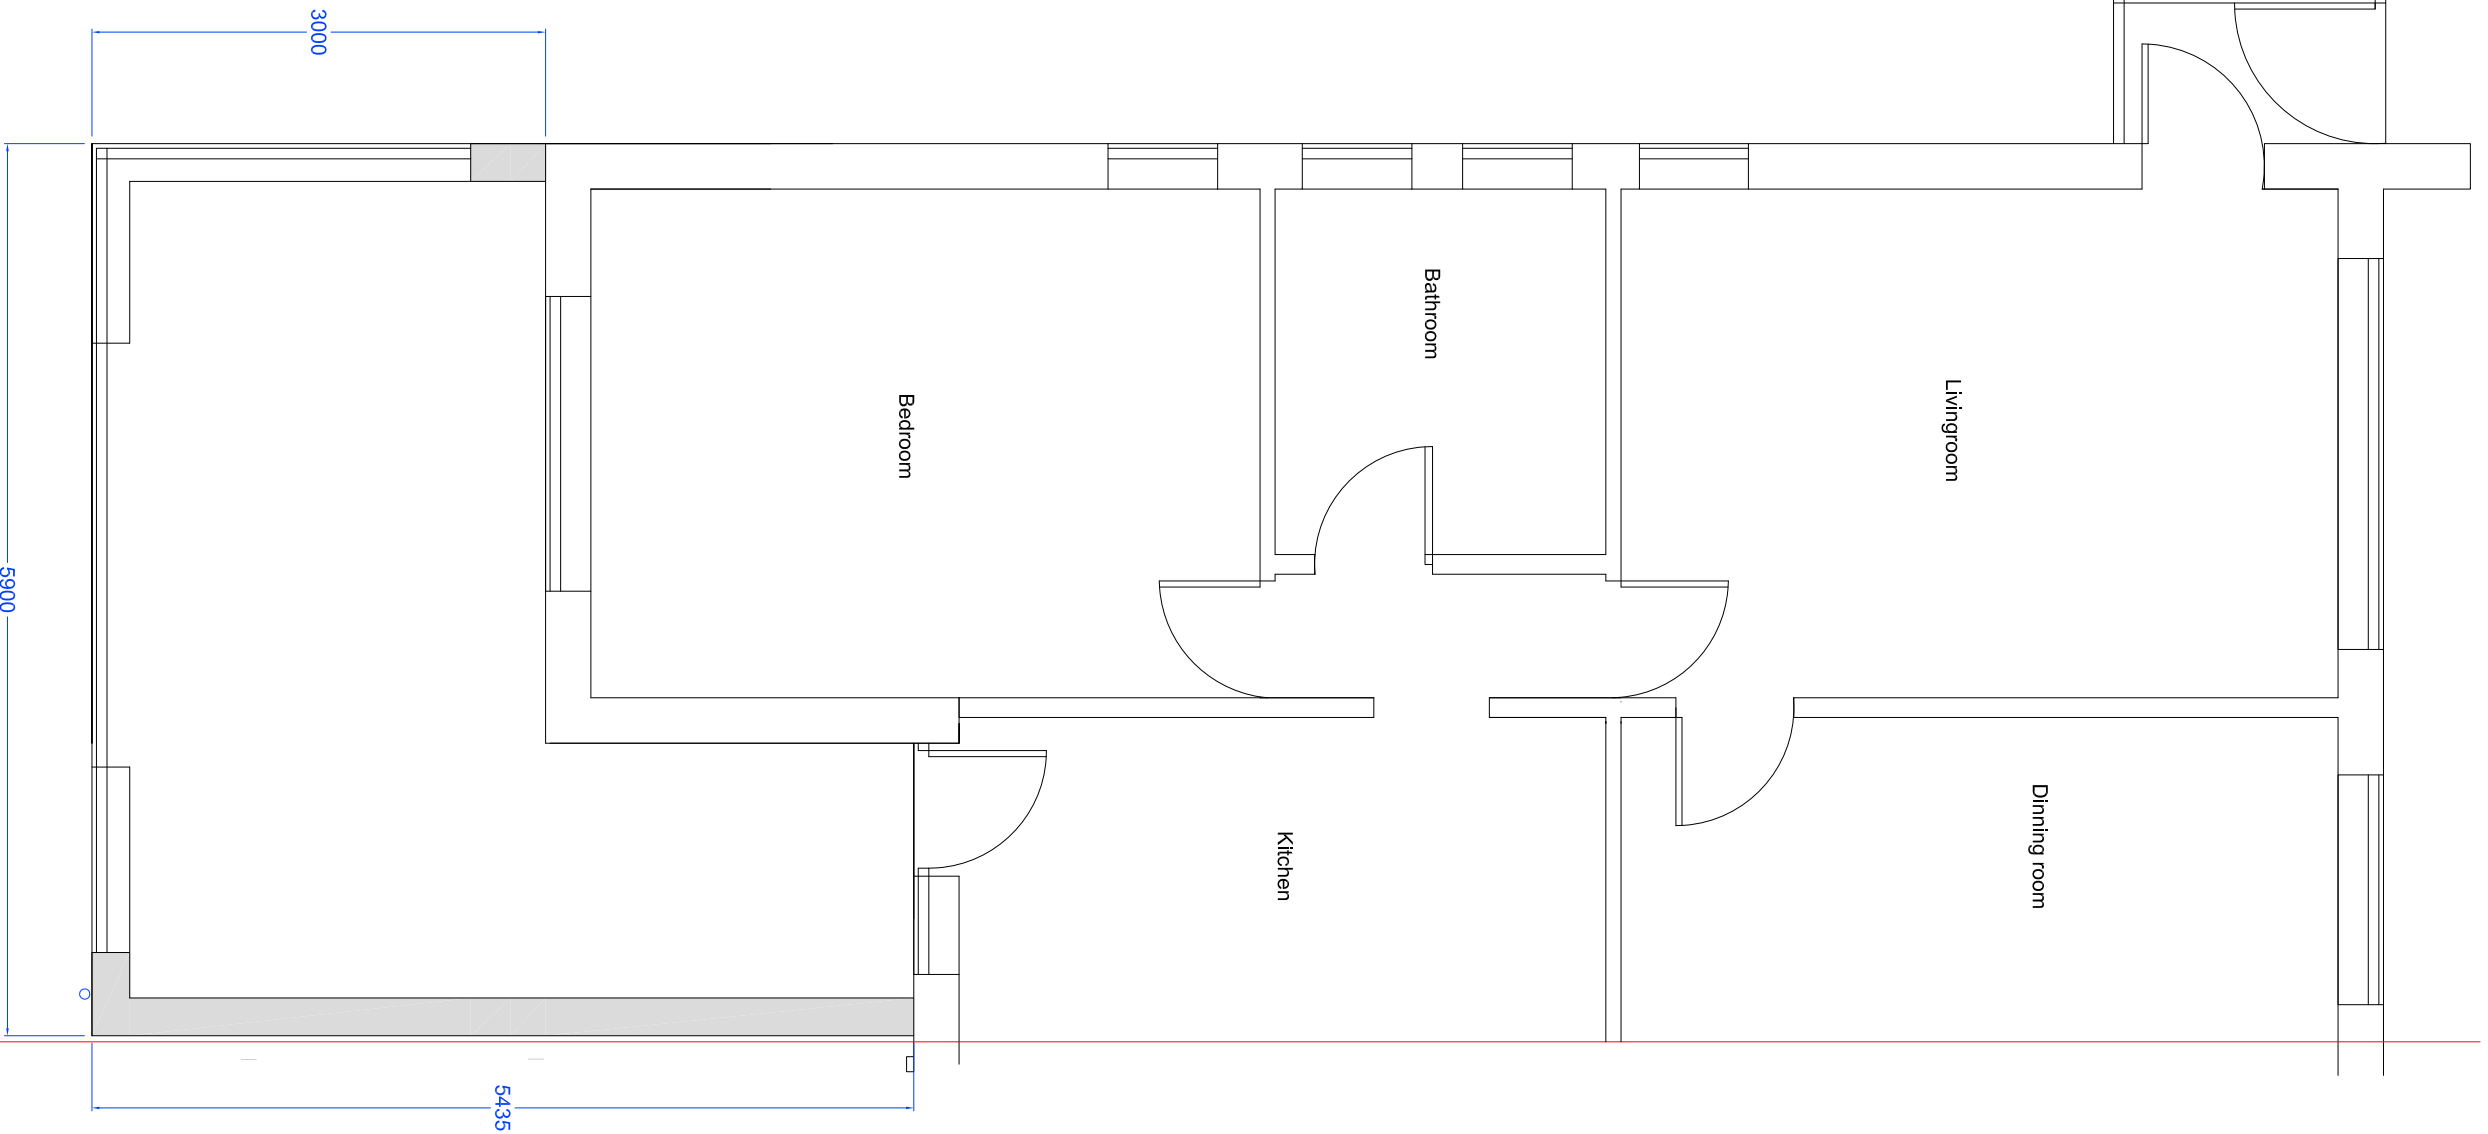


PROPOSED GROUND FLOOR PLAN SCALE 1:50

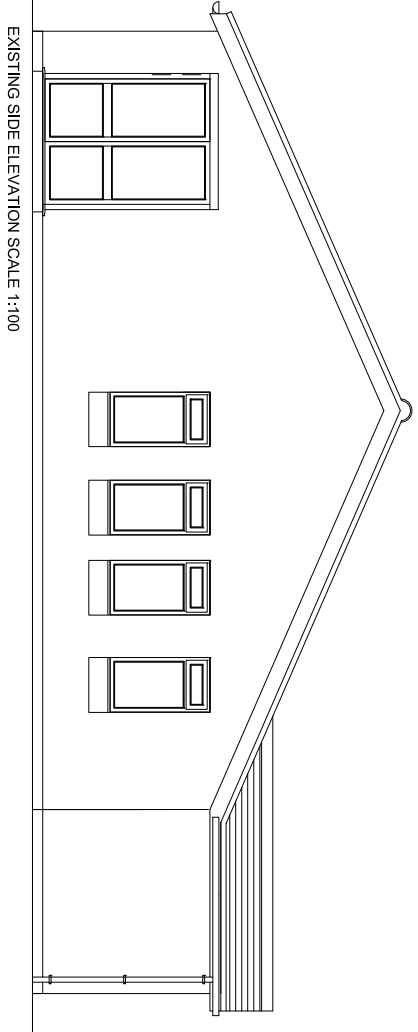


EXISTING SIDE ELEVATION SCALE 1:100

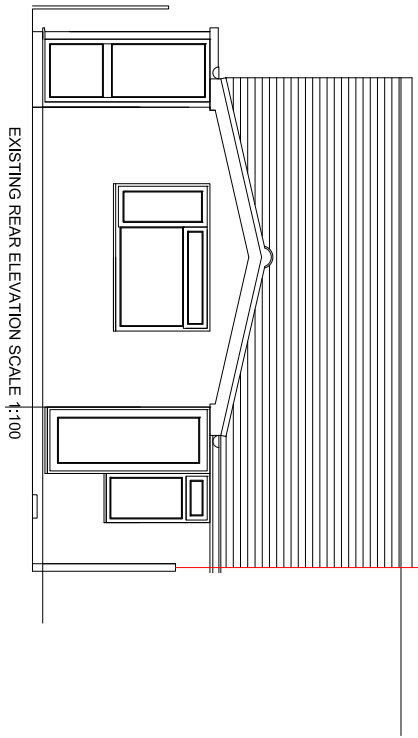


EXISTING REAR ELEVATION SCALE 1:100

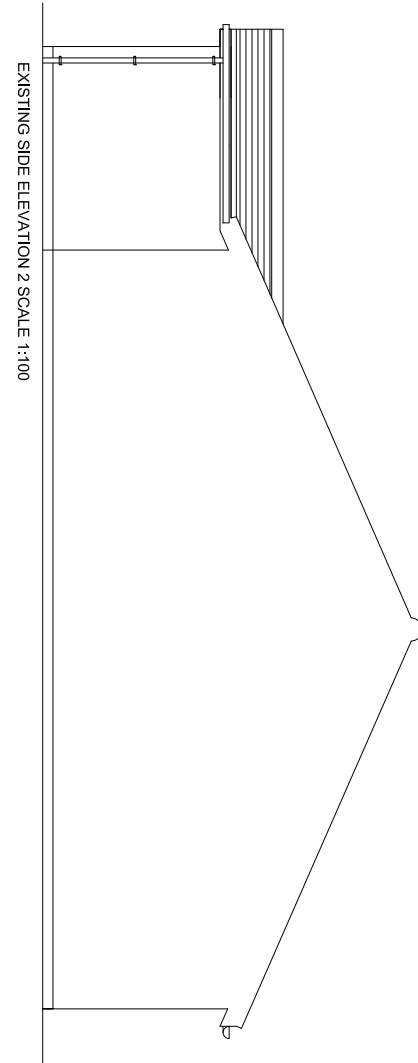


EXISTING SIDE ELEVATION 2 SCALE 1:100

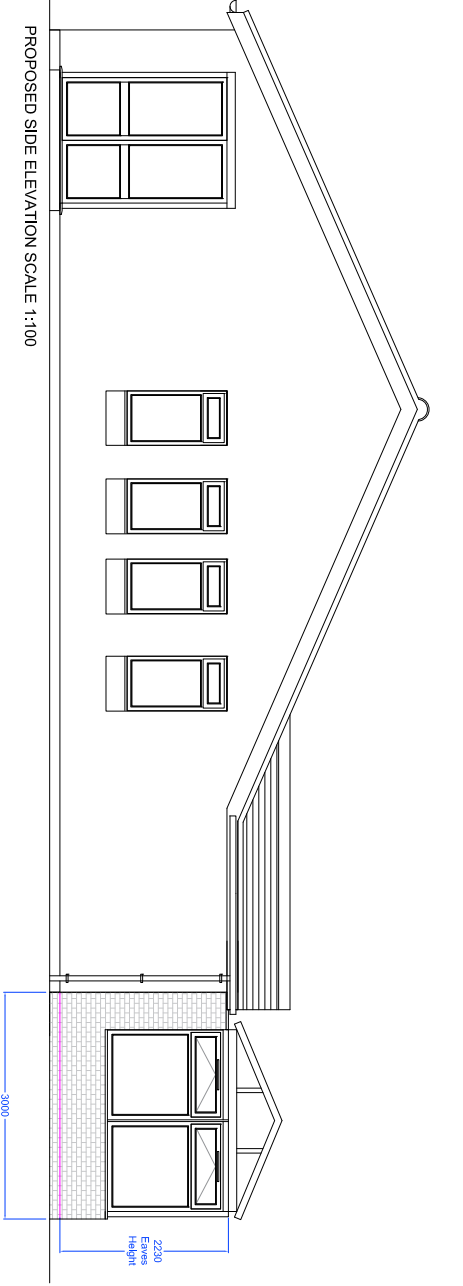



PROPOSED SIDE ELEVATION SCALE 1:100

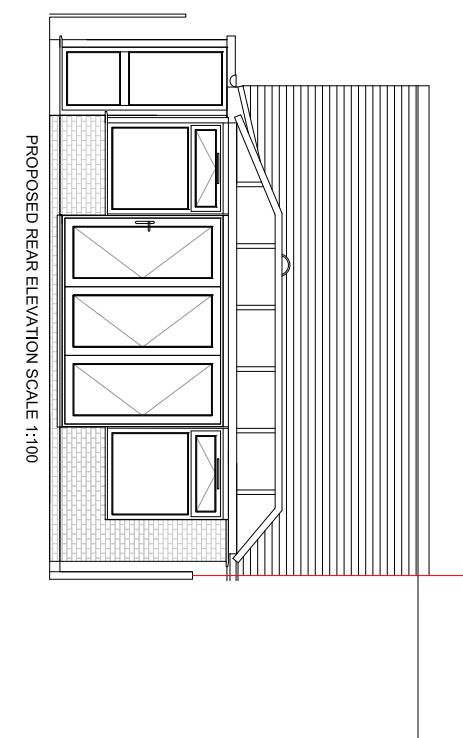

PROPOSED REAR ELEVATION SCALE 1:100

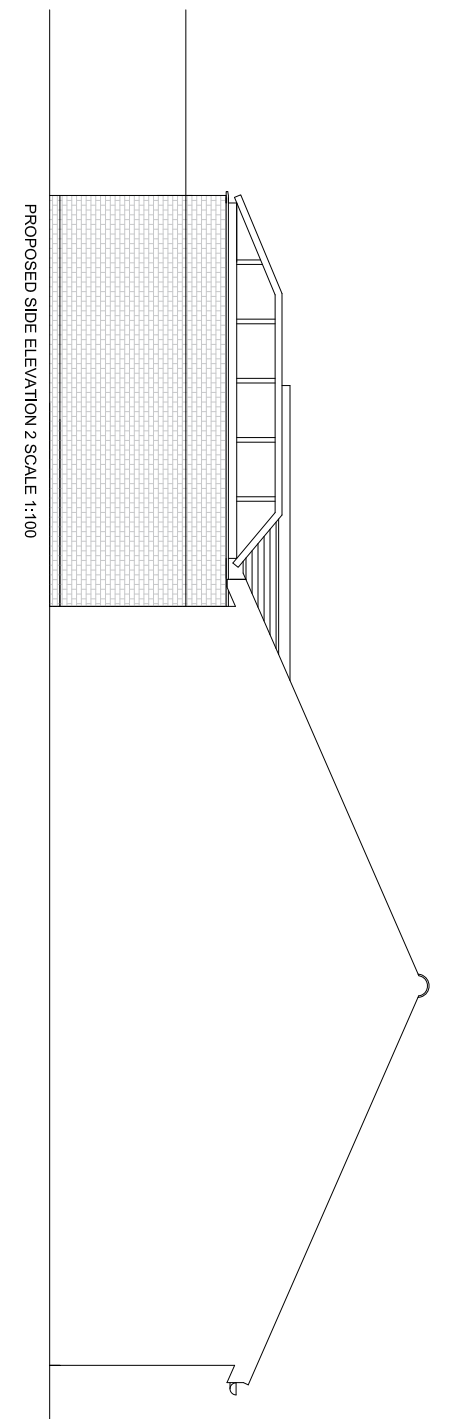

PROPOSED SIDE ELEVATION 2 SCALE 1:100

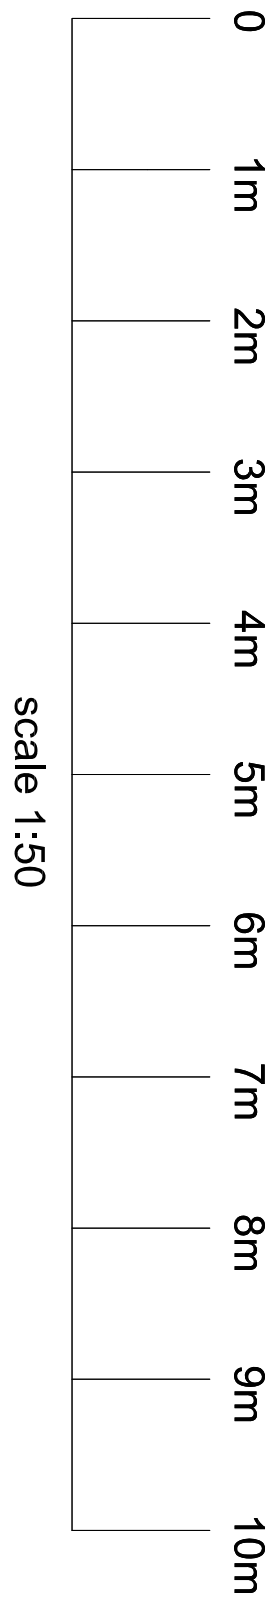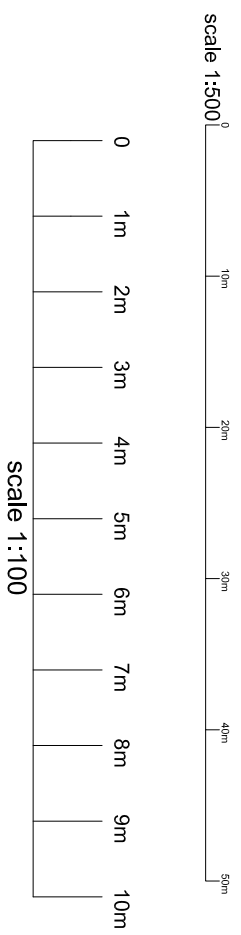

Barnard Prop 1B
Ext and Prop plans.
Mr Barnard, 5 Glenbarrie, Ferring, West Sussex, BN12 6PY.
Scale : 1:50, 1:100, 1:500, 1:1250
Date 15th September 2026