


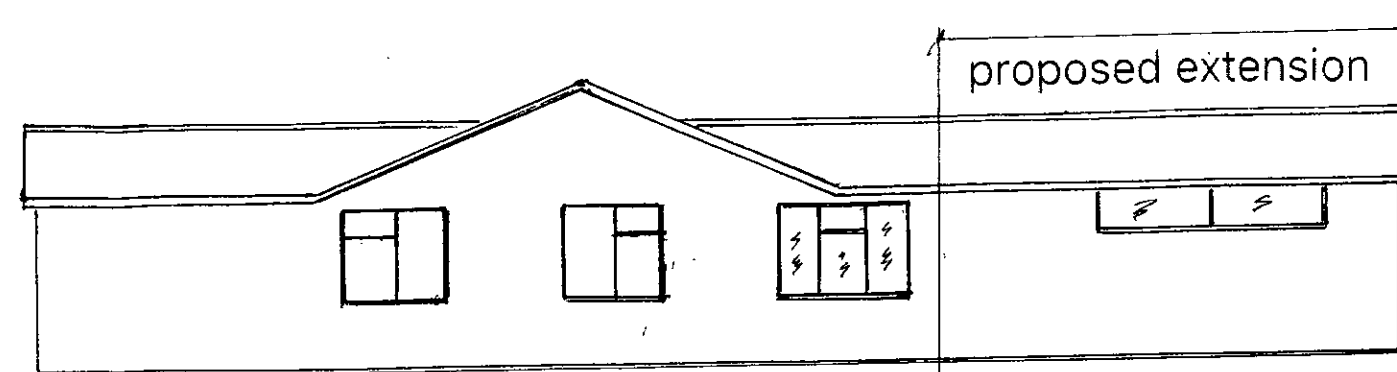


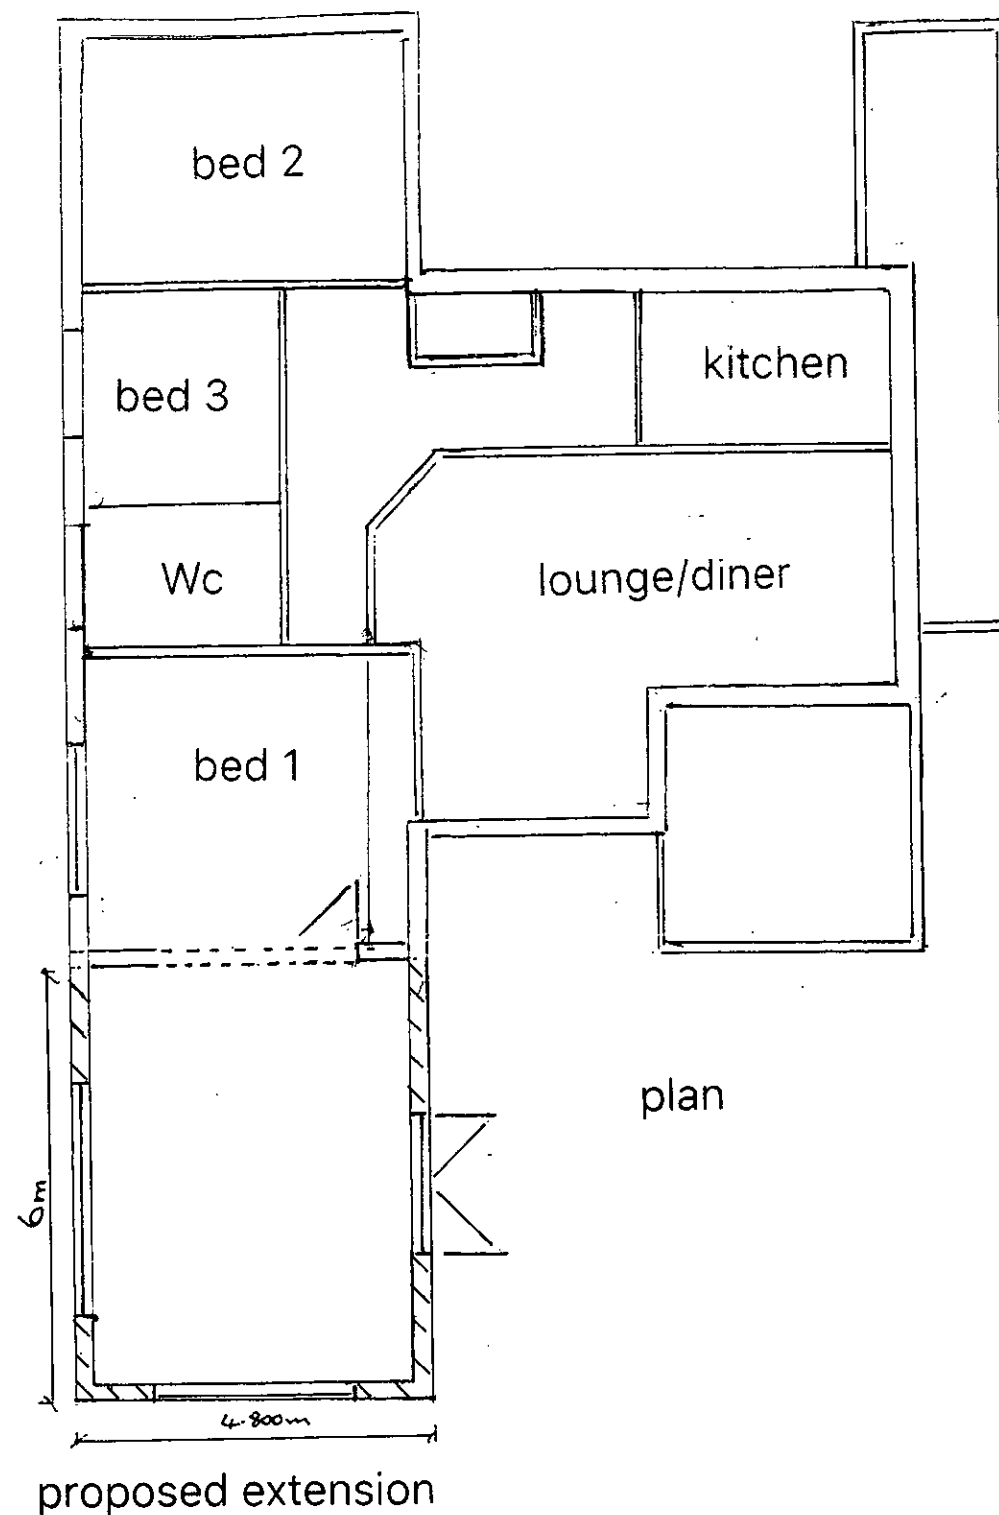

west elevation

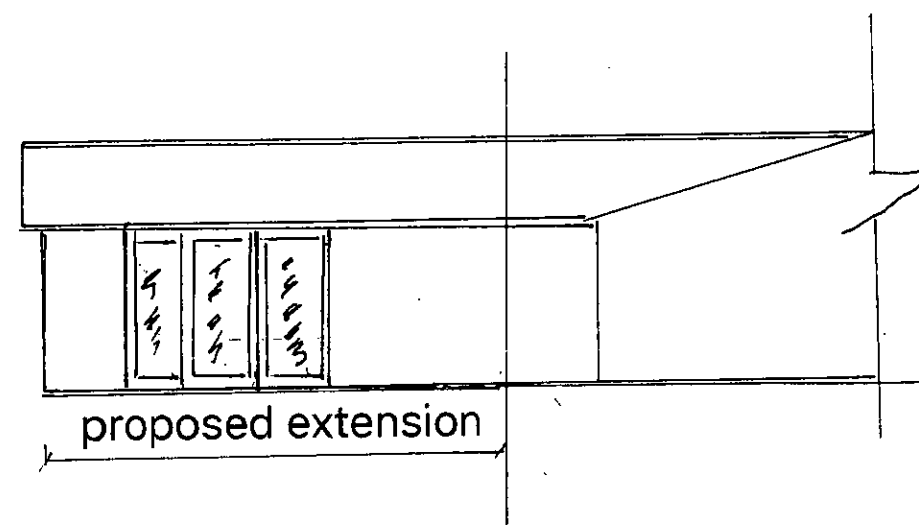

Roof tiles to match existing.
External walls rendered to match existing.
Windows & doors upvc double glazed.
New window to bed 1

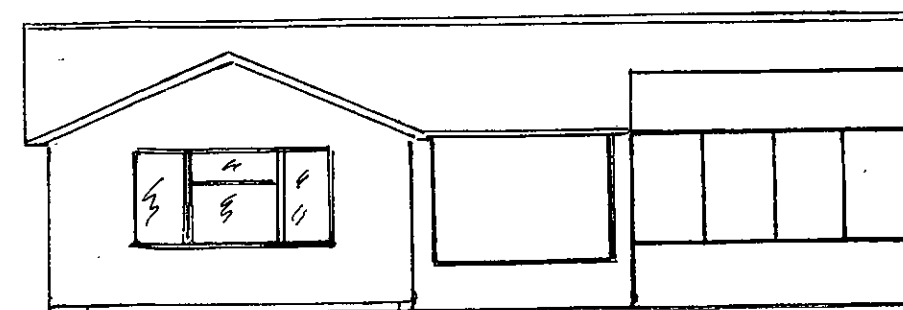

rear elevation

PROPOSED EXTENSION

30 Ferring Lane

Ferring

For Mr & Mrs Beales

Scale 1-100

May 2018 Drawing no. 001