






FRONT EAST ELEVATION
PROPOSED ELEVATIONS
Scale 1:100

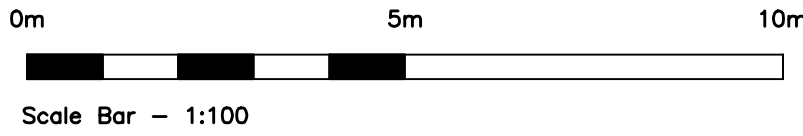

Scale Bar - 1:100

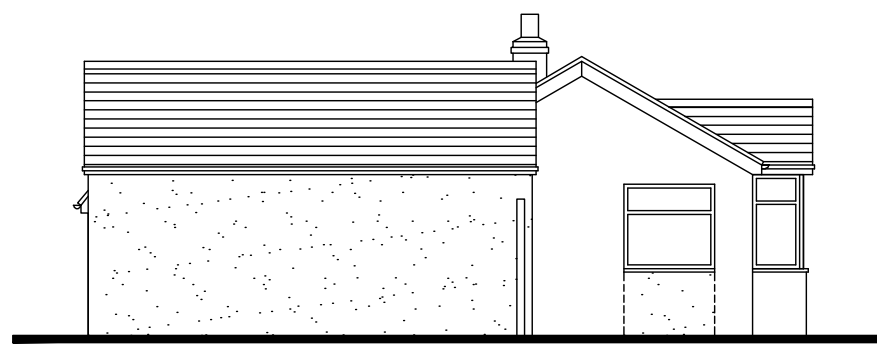


SIDE SOUTH ELEVATION

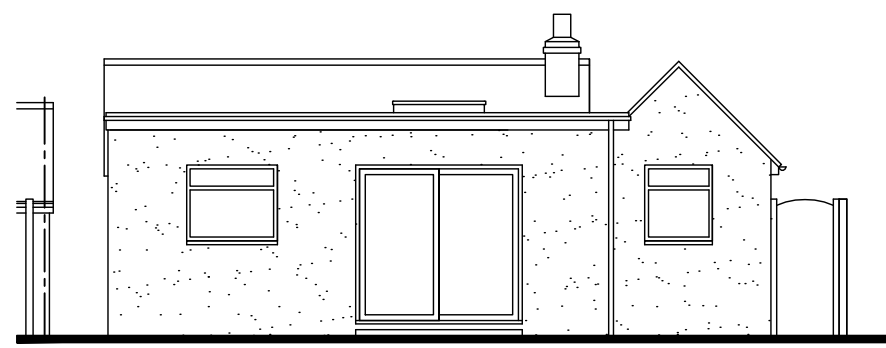

REAR WEST ELEVATION


SCHEDULE OF MATERIALS
WALLS - SMOOTH RENDER COLOUR WHITE
ROOF - PLAIN CONCRETE ROOF TILES TO MATCH EXISTING
ROOF - NEW FLAT ROOF
WINDOWS - NEW PVCu WINDOW COLOUR WHITE
EXTERNAL DOORS - NEW ALUMINIUM COLOUR WHITE
RAINWATER GOODS - NEW PVCu COLOUR WHITE

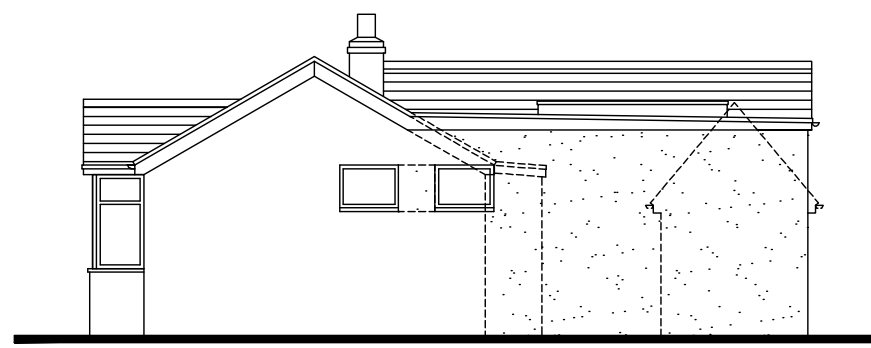


SIDE NORTH ELEVATION

No dimensions to be scaled from drawing except for planning purposes.
The contractor should check all dimensions on site.
It is the contractors responsibility to ensure compliance with Building Regulations.
C.D.M. Regs. 2015. The Client is advised of his responsibilities to appoint a Planning Supervisor under these Regs.
All works to comply with the C.D.M. Regs. 2015.
The Party Wall Act. 1996 The property owner is advised of the requirements of the Act, & the requirement to serve a Party Wall Notice on any adjoining owners as required under the act.



REVISIONS:
A. 09.09.26 Amended in accordance with client's comments.
B. 14.09.26 Amended in accordance with client's comments.
C. 14.09.26 Amended in accordance with client's comments.
D. 16.09.26 Amended in accordance with planner's comments dated 16.09.26.

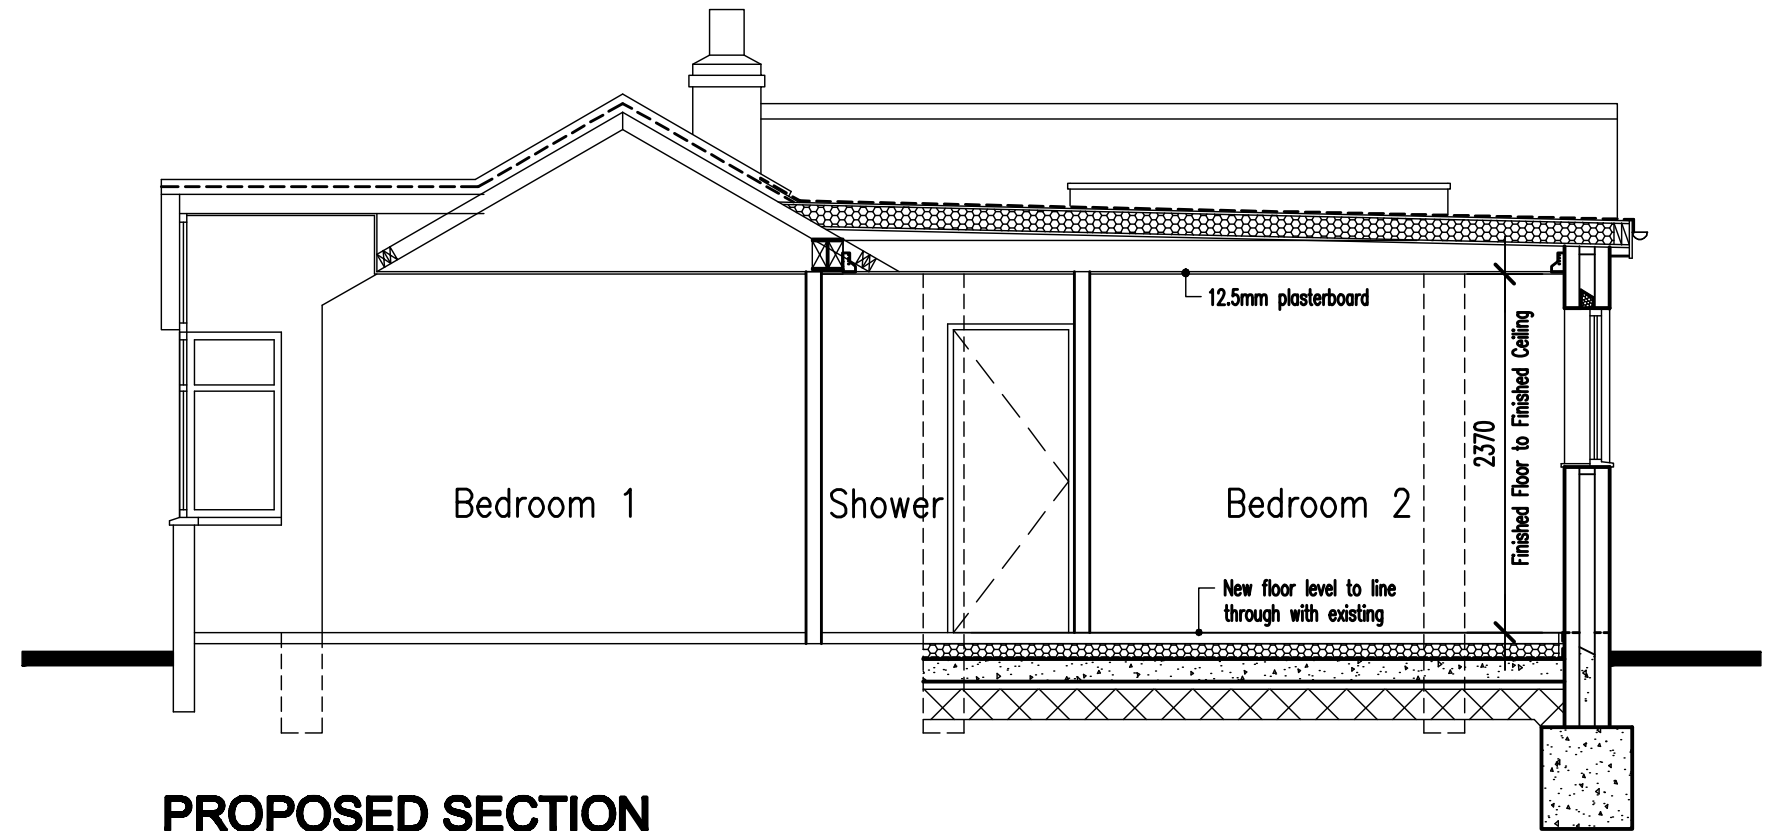

PROPOSED SECTION
Scale 1:50

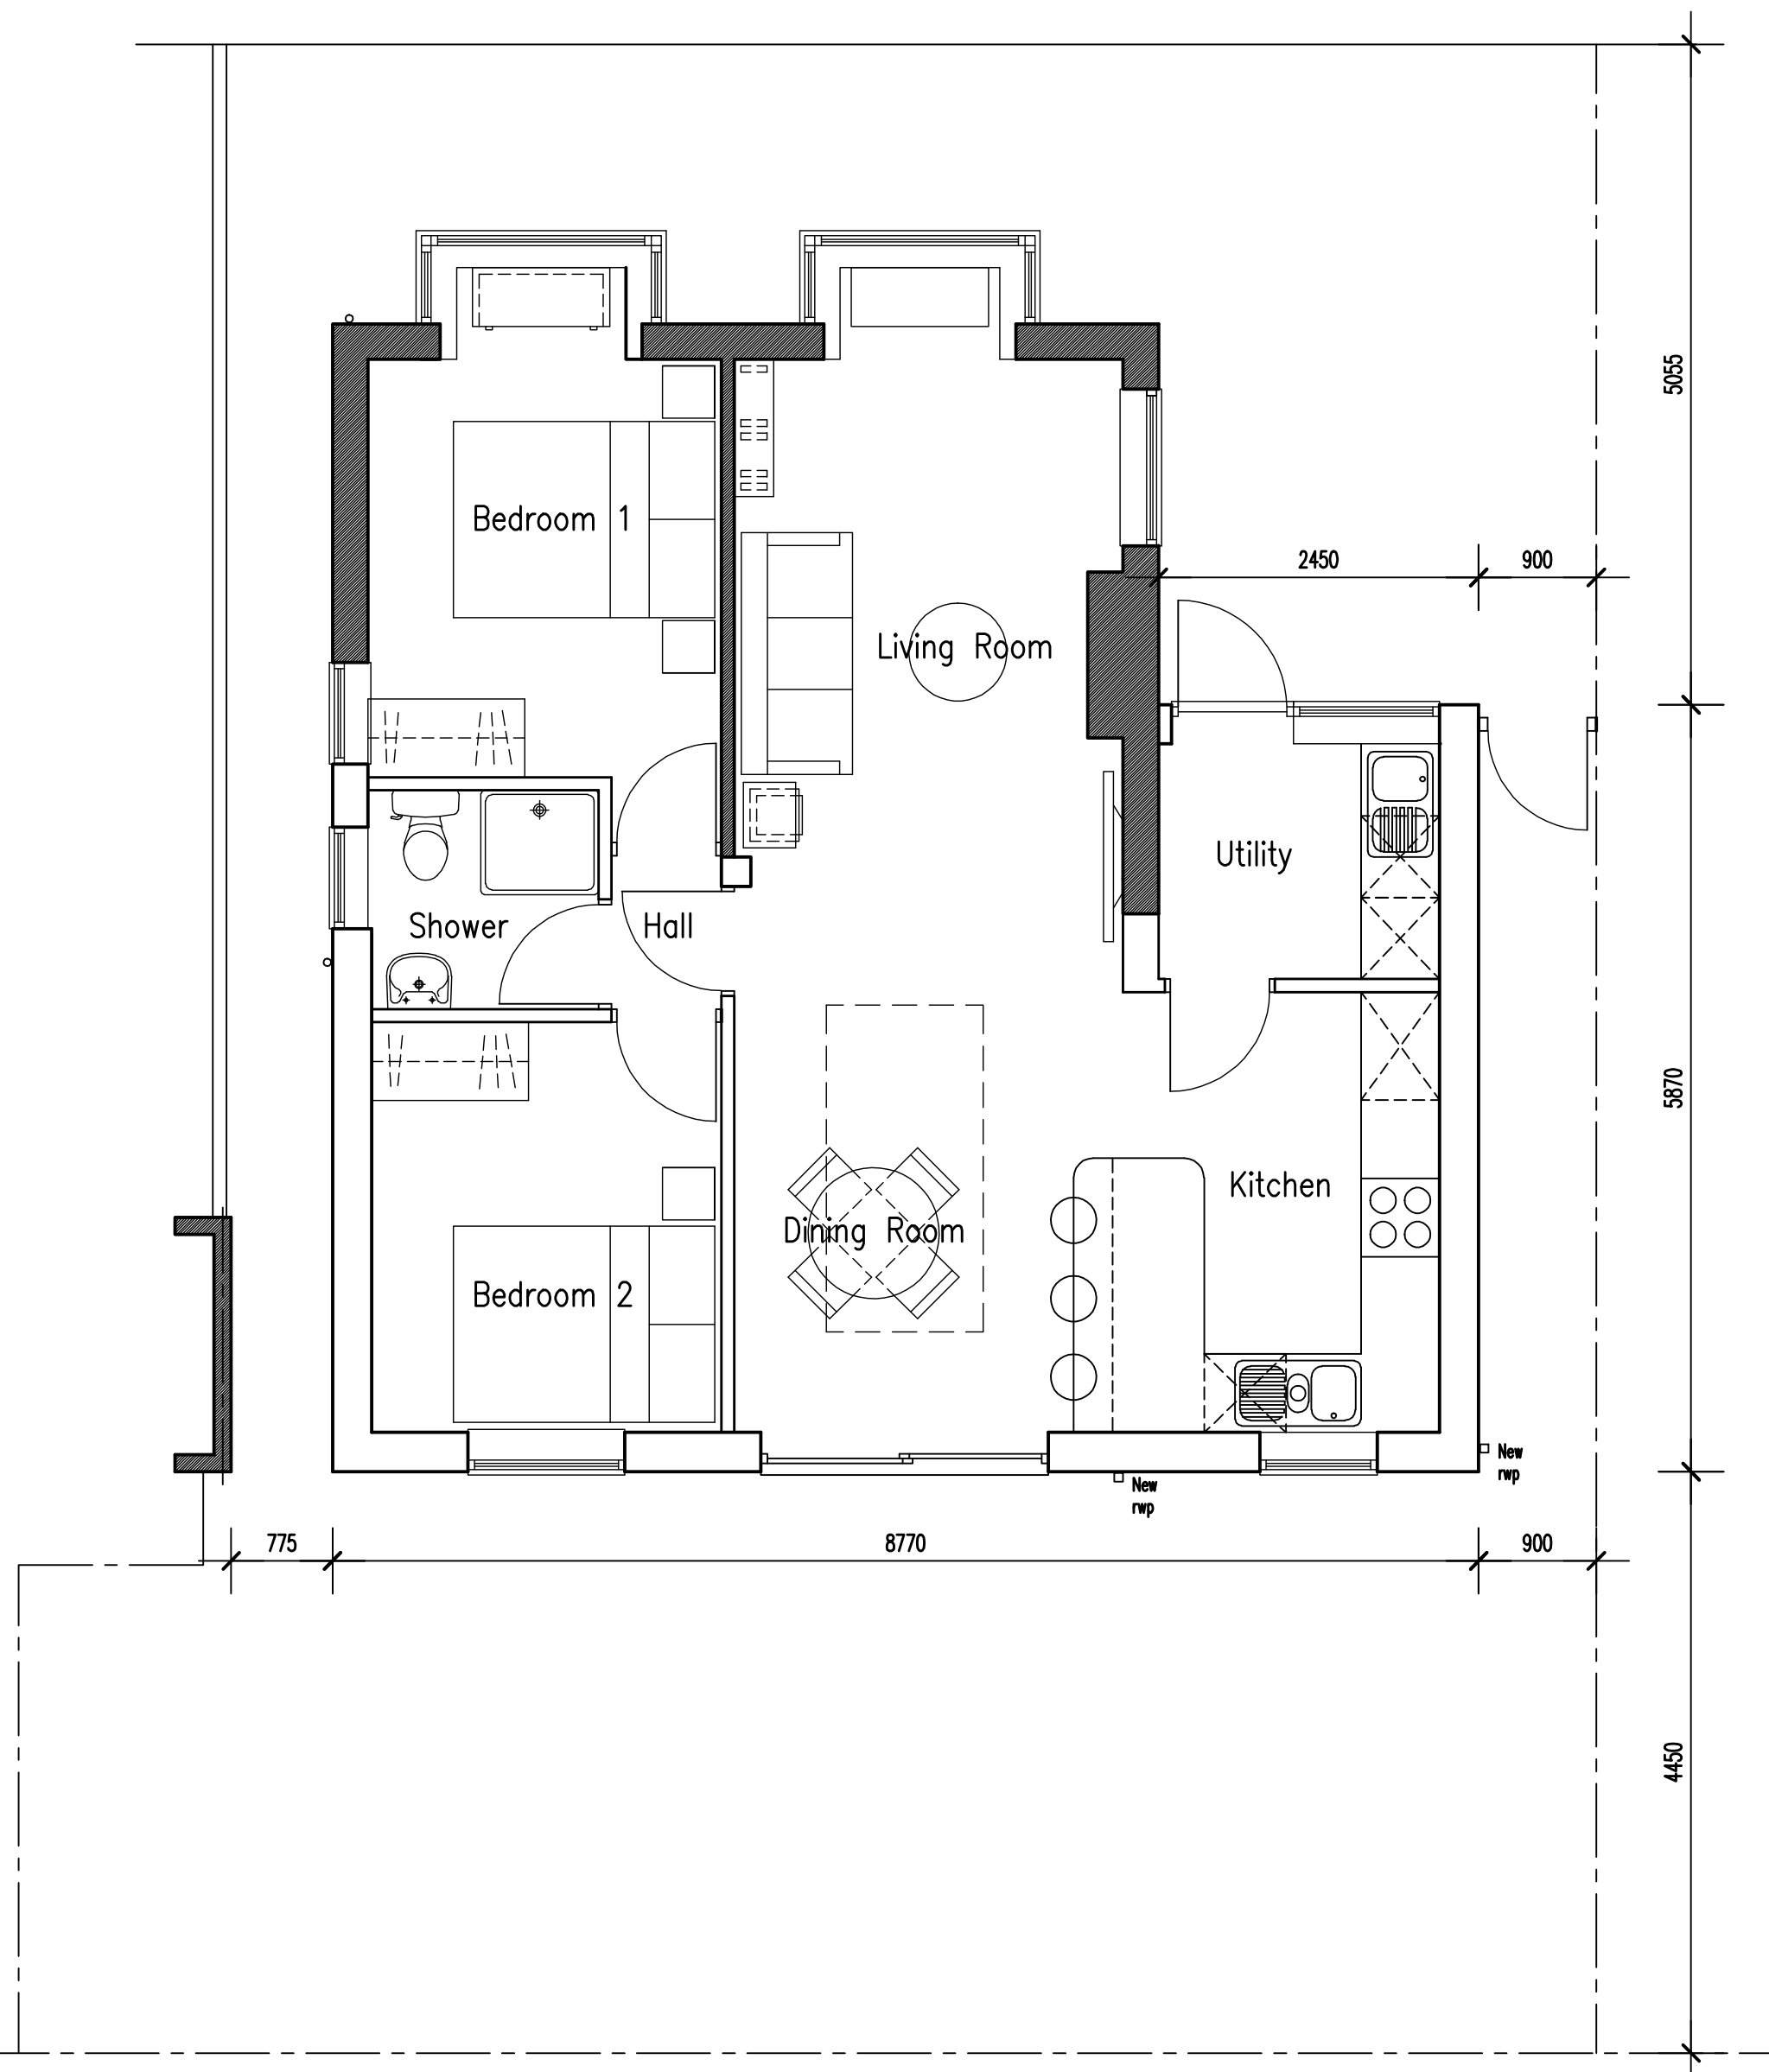


PROPOSED GROUND FLOOR PLAN
Scale 1:50

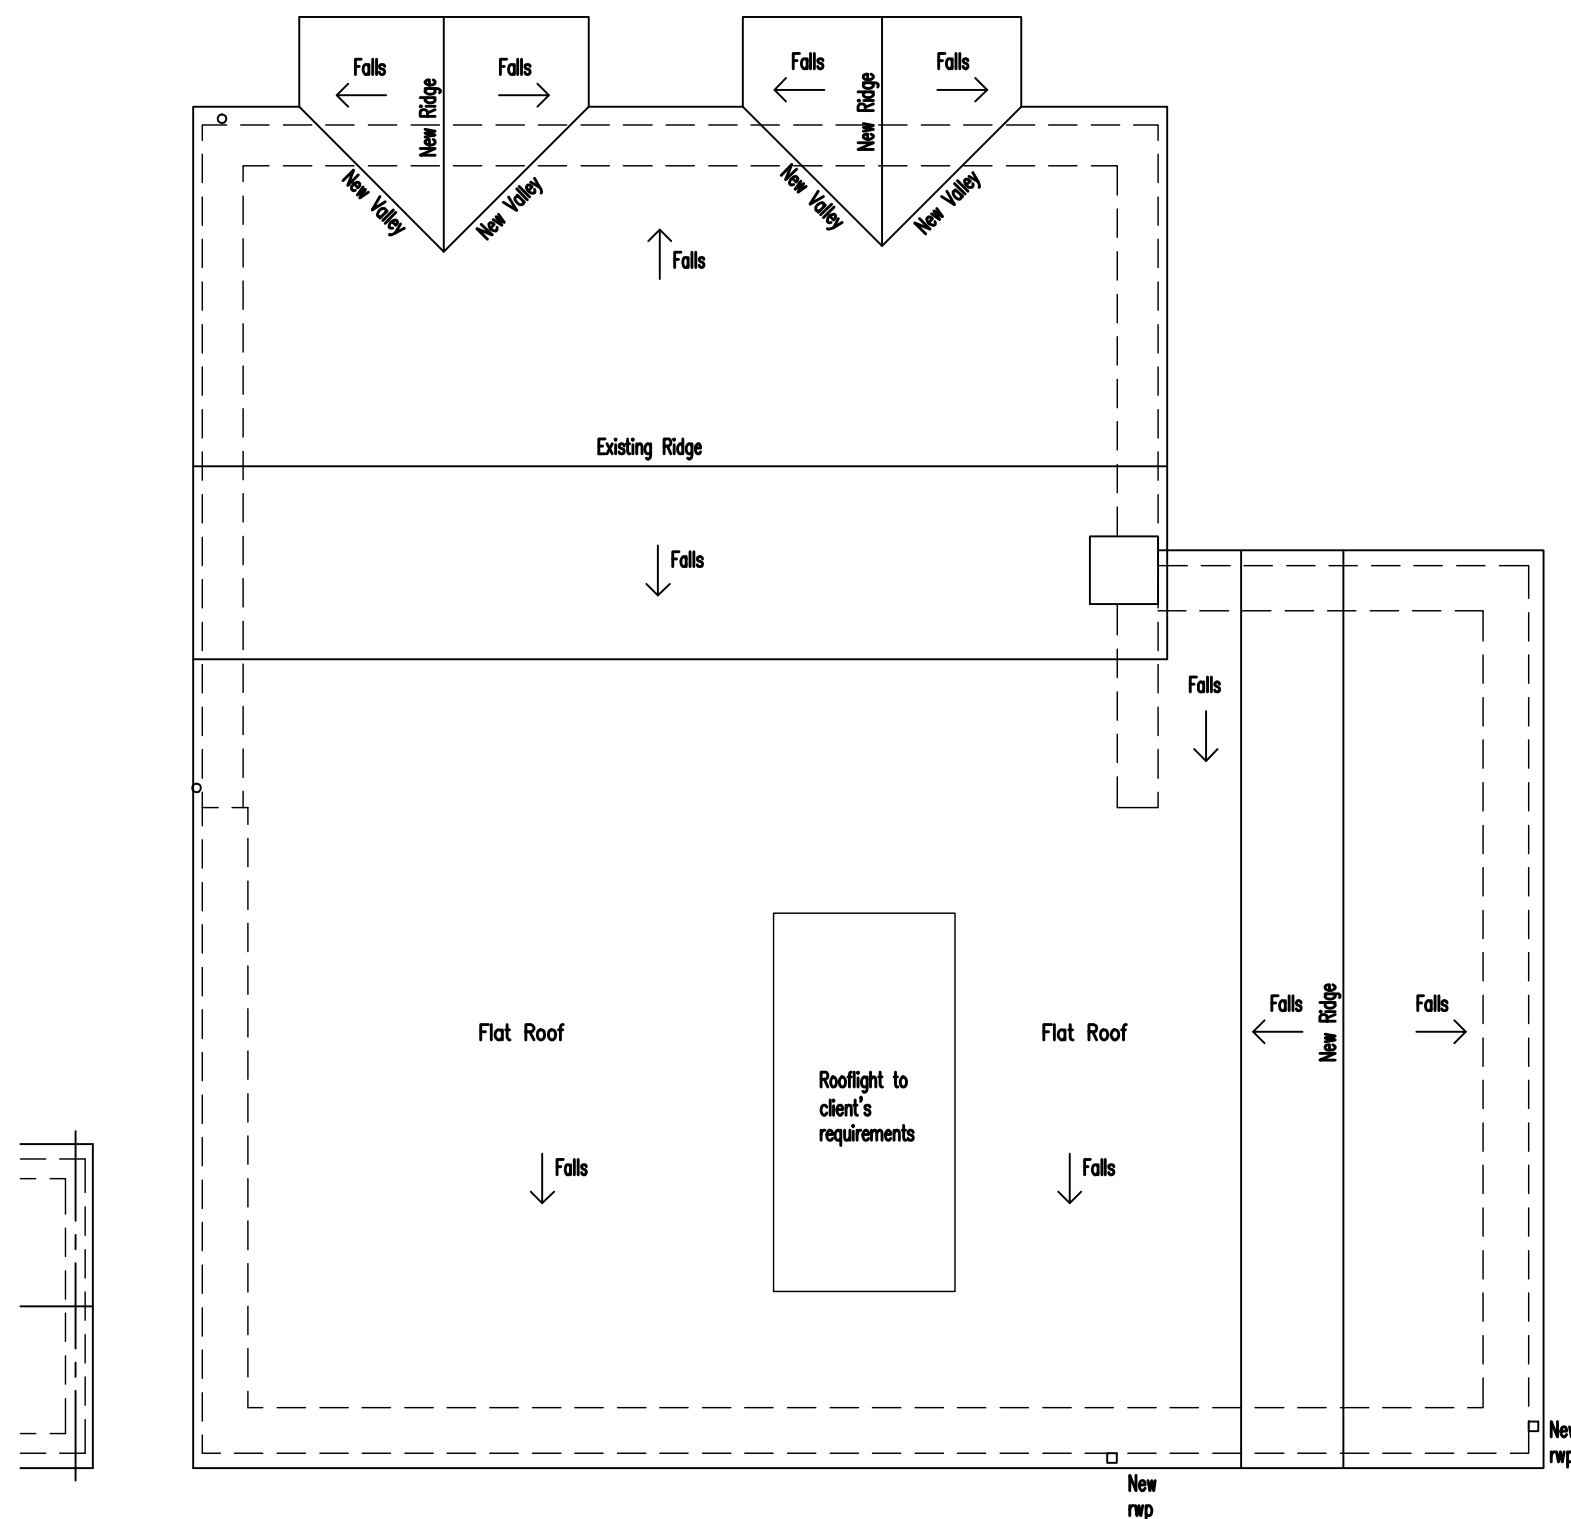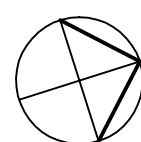

PROPOSED ROOF PLAN
Scale 1:50



Scale Bar - 1:50

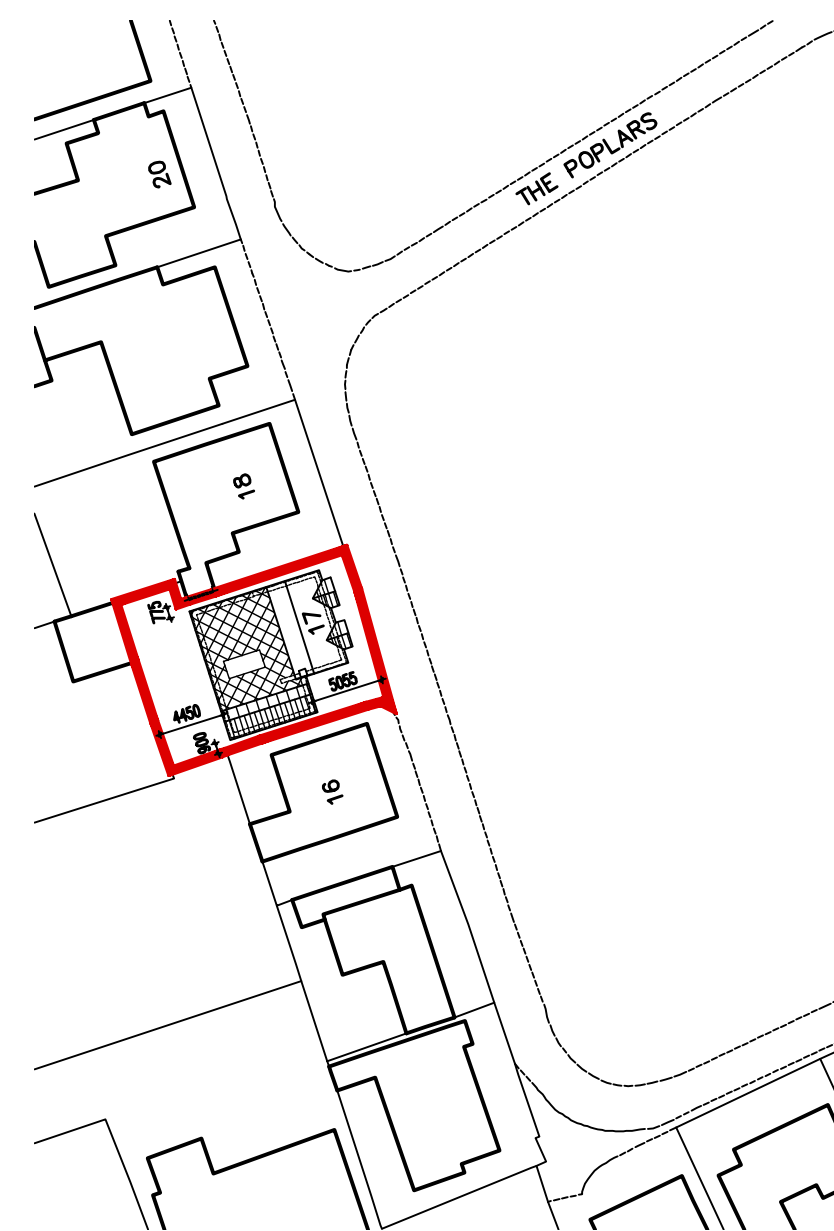

BLOCK PLAN
Scale 1:500



Information supplied based on Promap.
All dimensions and distances subject to an accurate site survey being undertaken.

ADCS
Architectural Design
Computer Services
30 Foxley Lane
Worthing
West Sussex
BN13 3AD
Tel: 01903 280701
E-mail: adcs@sky.com

Client
MR D. WRIGHT

Project
PROPOSED SIDE & REAR EXTENSIONS
17 THE POPLARS
FERRING
WEST SUSSEX BN12 5QL

Drawing
PROPOSED FLOOR PLANS & ELEVATIONS

Scale
1:50 & 1:100 @ A1

Date
21.08.26

Drawn
TP

Drawing No.
1677/P02

Revision
D