



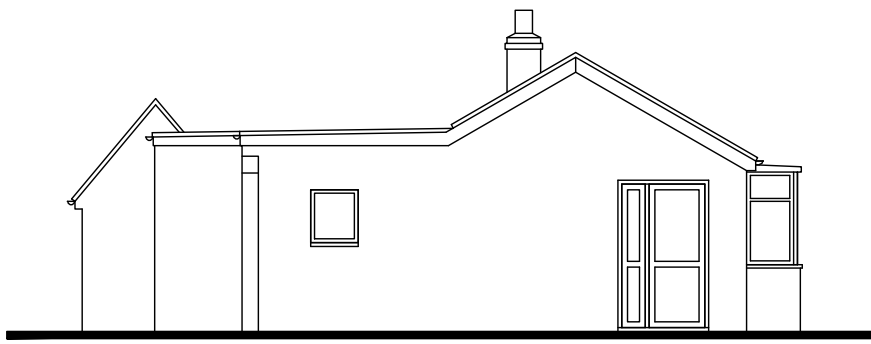


FRONT EAST ELEVATION
EXISTING ELEVATIONS
Scale 1:100

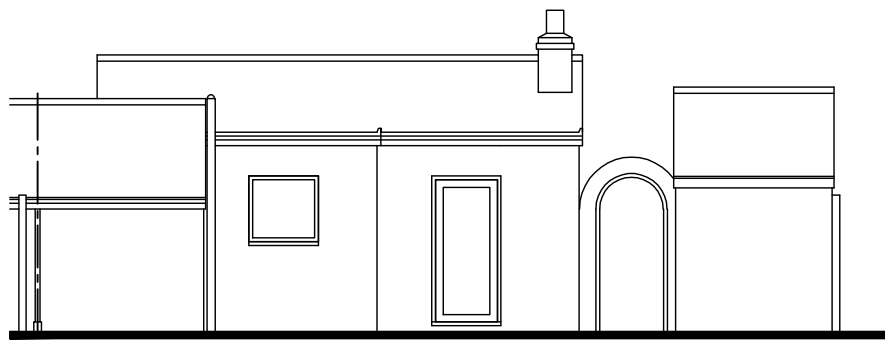

SIDE SOUTH ELEVATION



REAR WEST ELEVATION

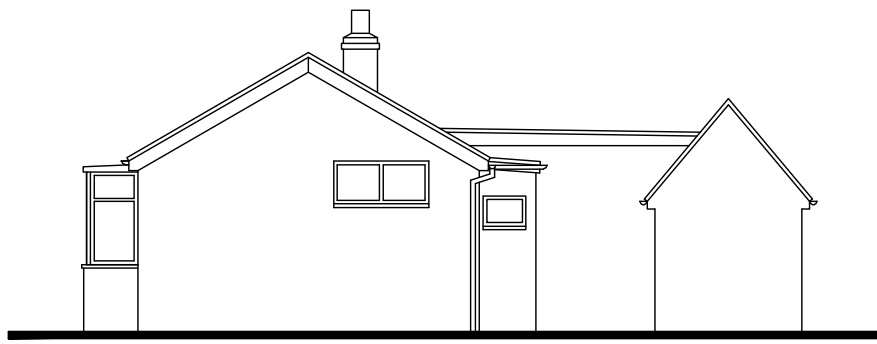


SIDE NORTH ELEVATION



No dimensions to be scaled from drawing except for planning purposes.
The contractor should check all dimensions on site.
It is the contractors responsibility to ensure compliance with Building Regulations.
C.D.M. Regs. 2015. The Client is advised of his responsibilities to appoint a Planning Supervisor under these Regs.
All works to comply with the C.D.M. Regs. 2015.
The Party Wall Act. 1996 The property owner is advised of the requirements of the Act, & the requirement to serve a Party Wall Notice on any adjoining owners as required under the act.

REVISIONS:

.

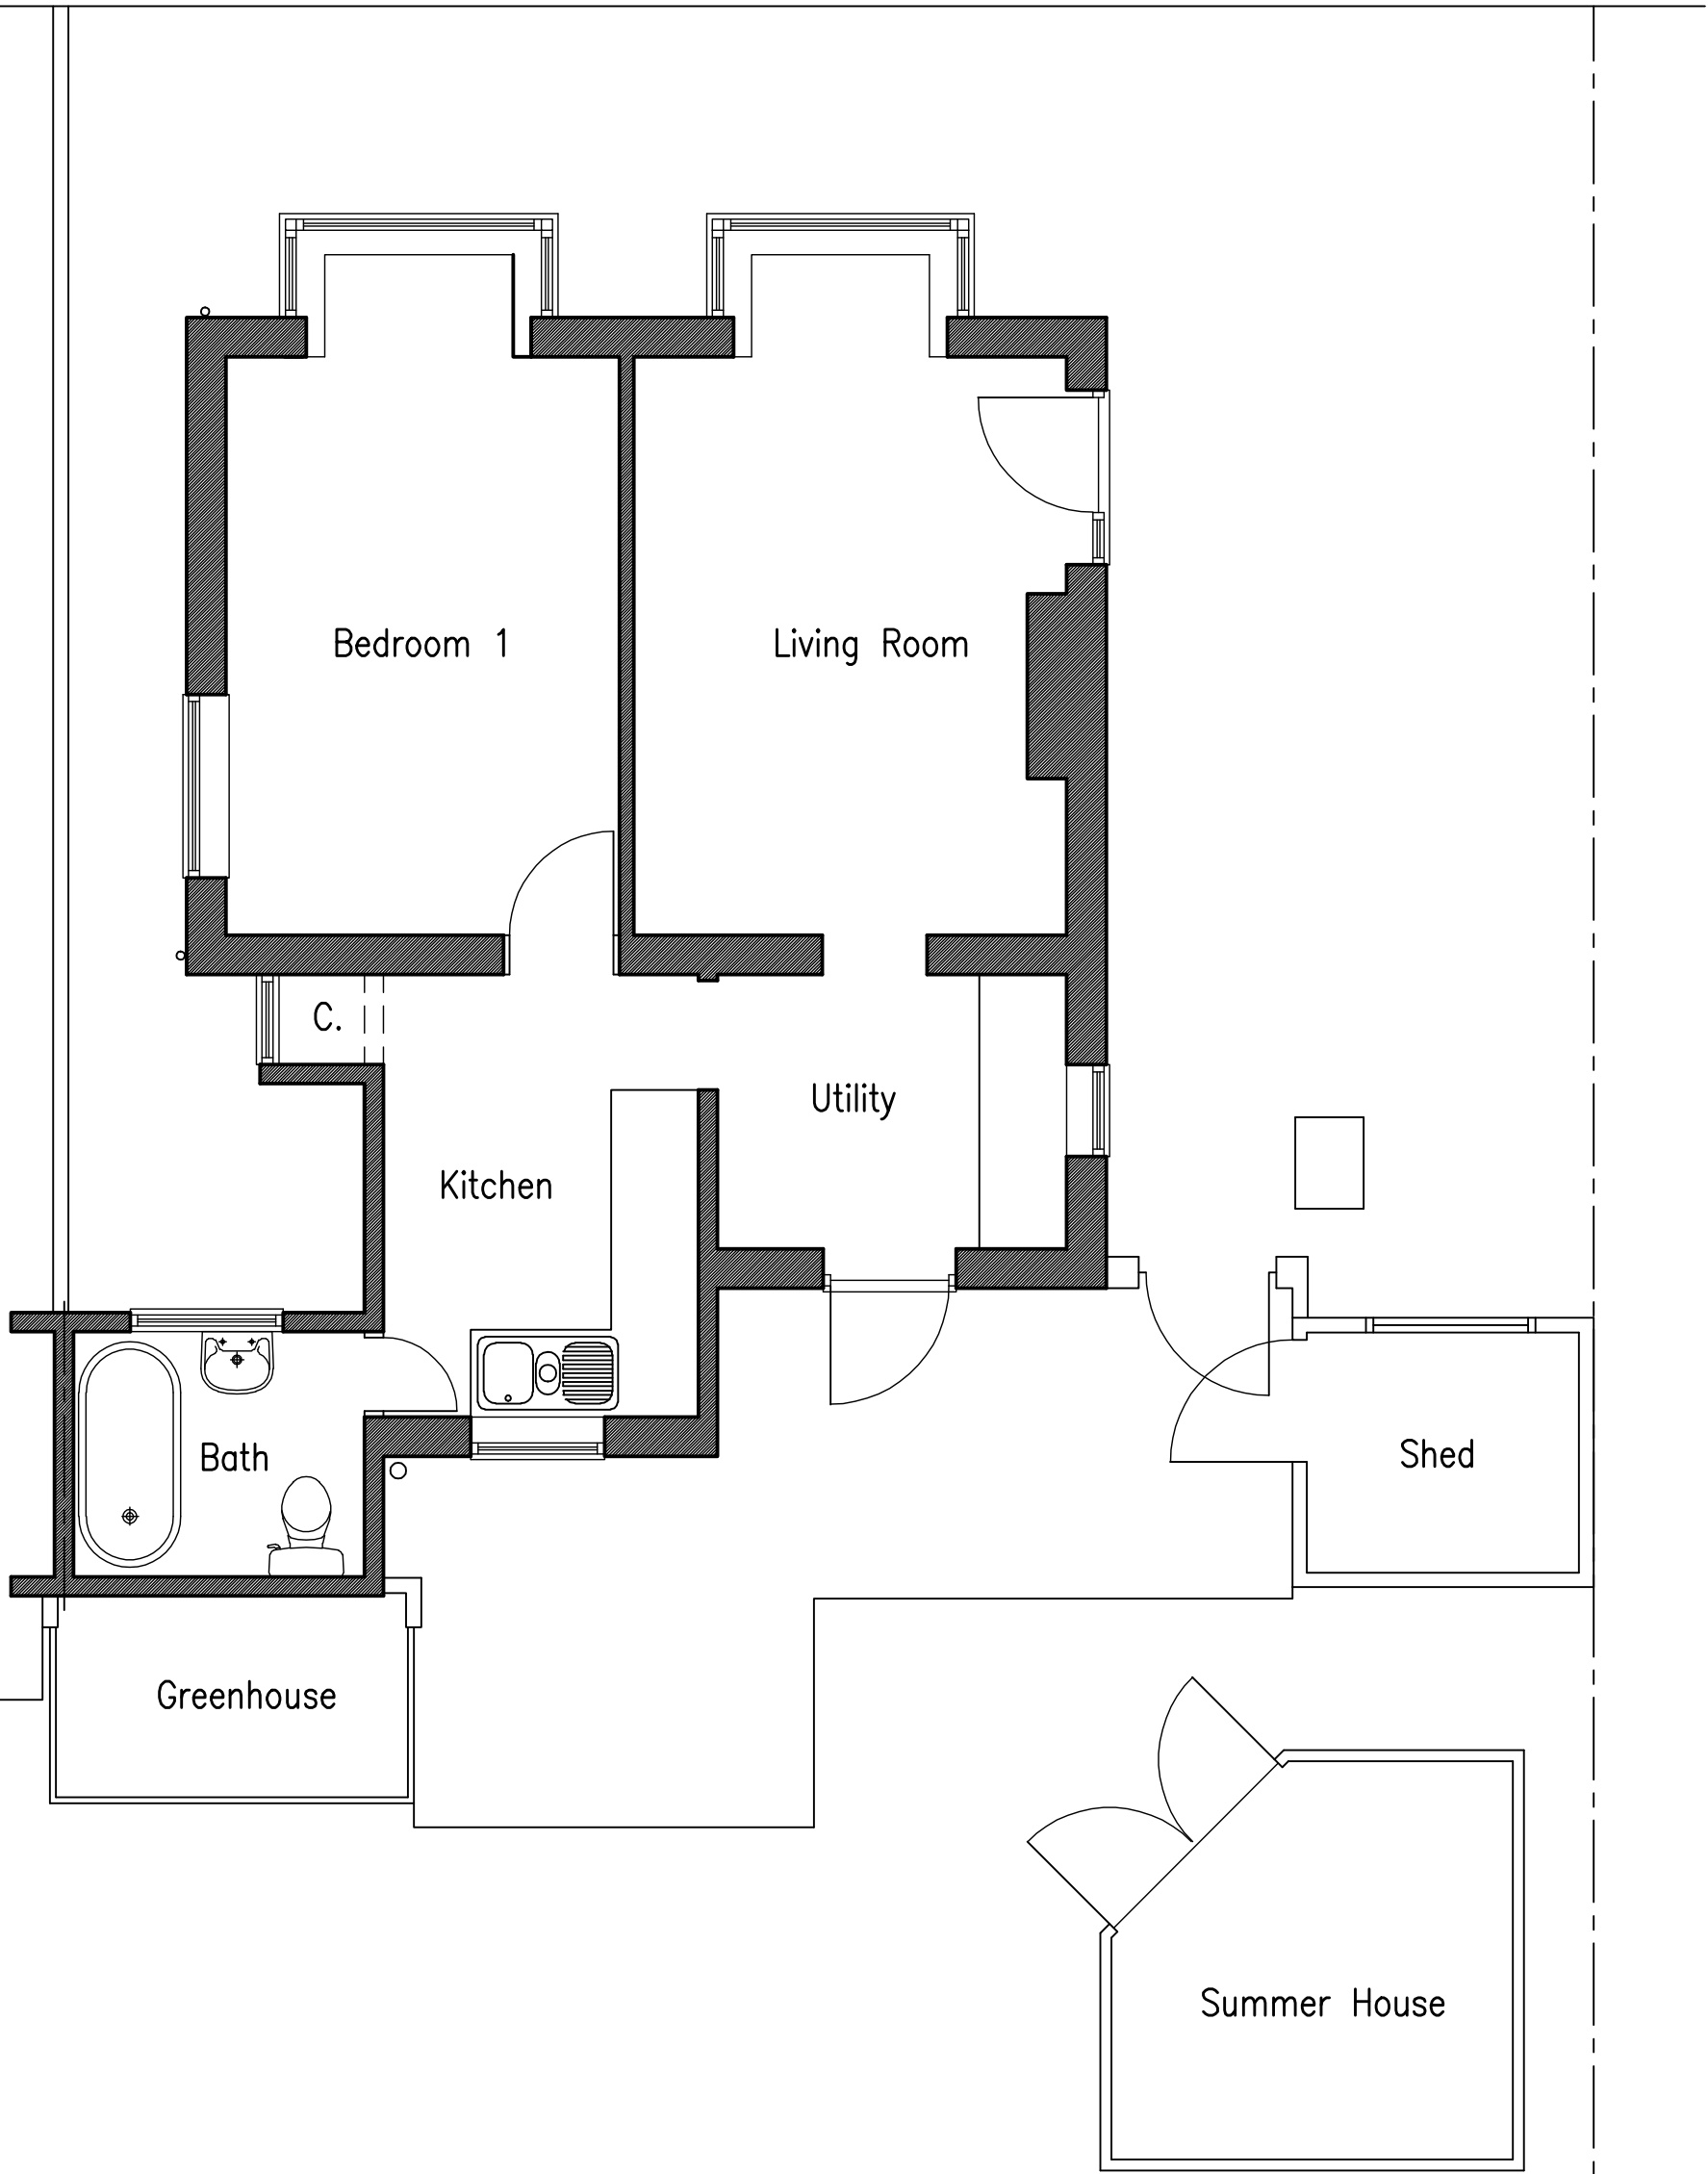

EXISTING GROUND FLOOR PLAN
Scale 1:50

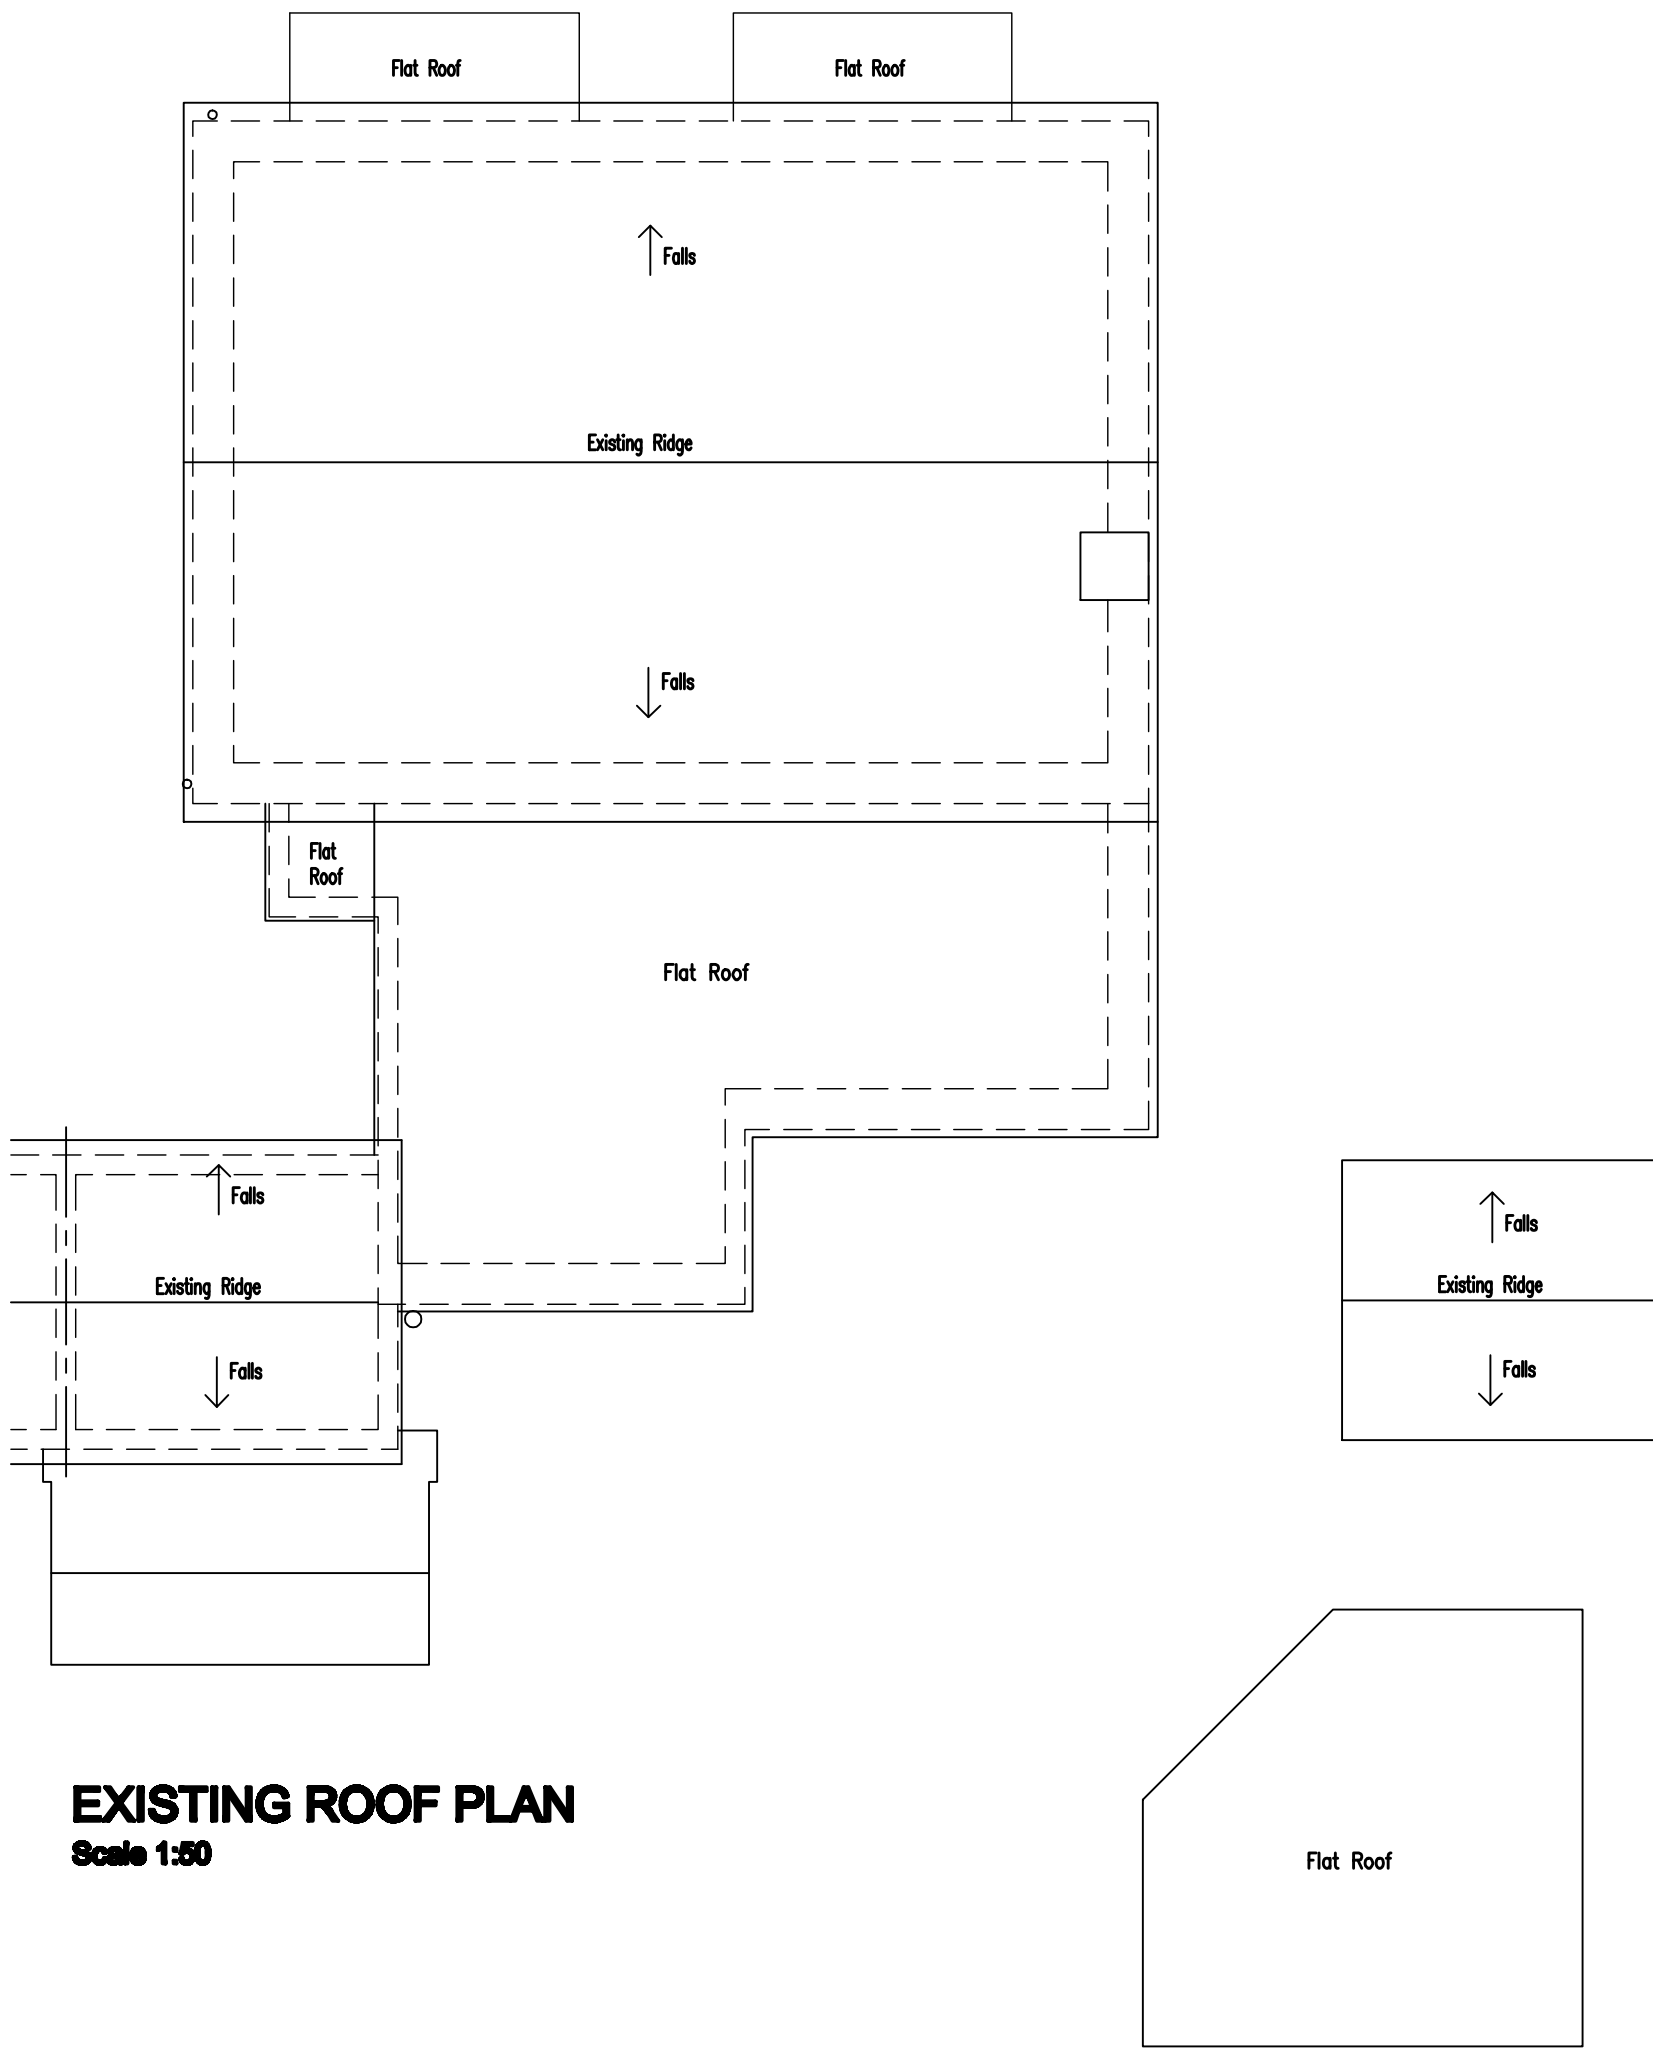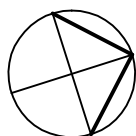

EXISTING ROOF PLAN
Scale 1:50

ADCS

Architectural Design

Computer Services

30 Foxley Lane
Worthing
West Sussex
BN13 3AD
Tel: 01903 280701
E-mail:
adcs@sky.com

Client	MR D. WRIGHT		
Project	PROPOSED SIDE & REAR EXTENSIONS 17 THE POPLARS FERRING WEST SUSSEX BN12 5QL		
Drawing	EXISTING FLOOR PLANS & ELEVATIONS		
Scale	Date	Drawn	
1:50 & 1:100 @ A1	21.08.26	TP	
Drawing No.	Revision		