




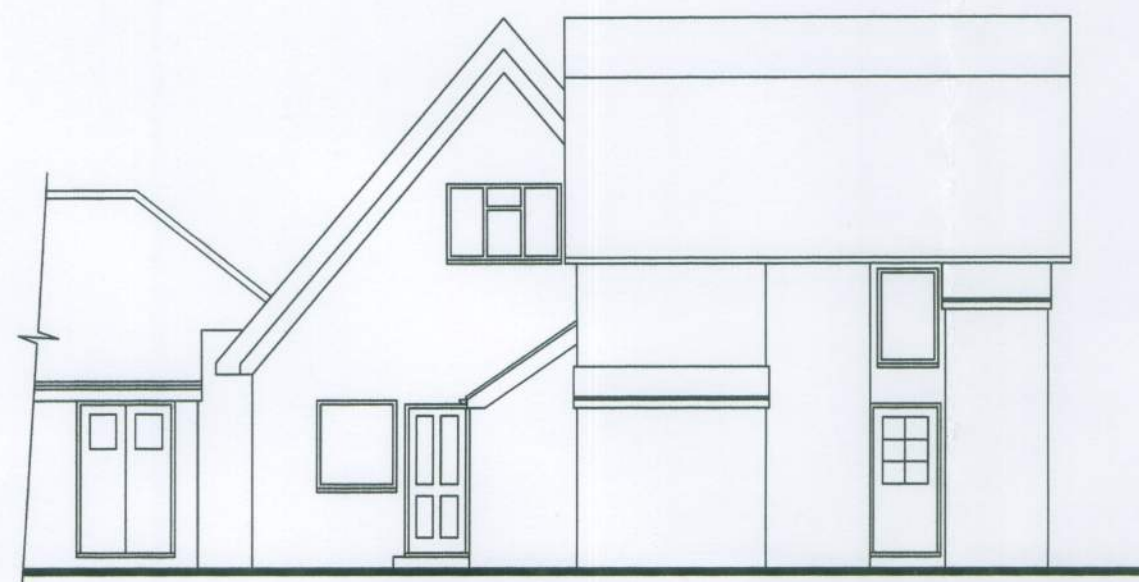

REAR
EXISTING ELEVATIONS
Scale 1:100

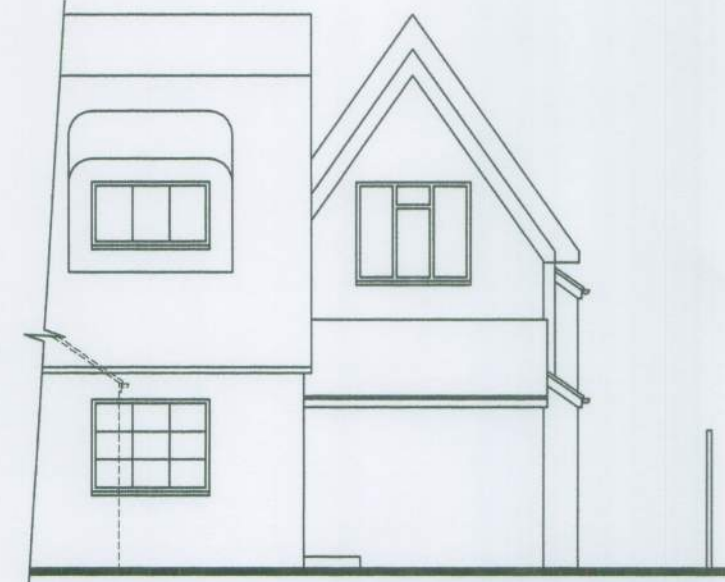

SIDE

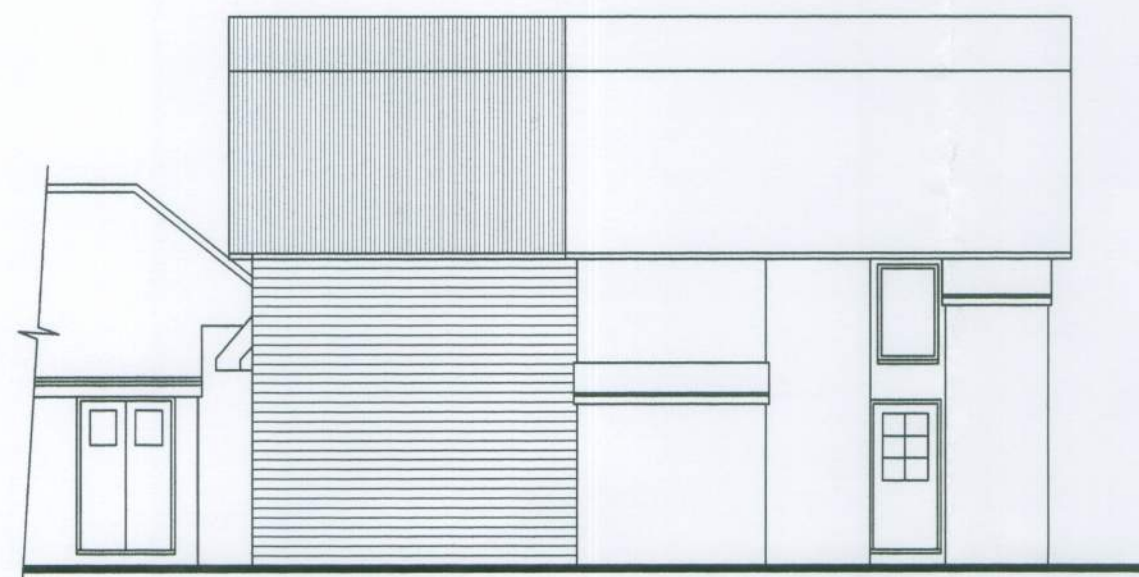


REAR
PROPOSED ELEVATIONS
Scale 1:100




SIDE

SCHEDULE OF MATERIALS
WALLS - NEW TIMBER SHIPLAP BOARDING COLOUR WHITE TO GROUND FLOOR
& NATURAL STAIN TO FIRST FLOOR ONLY.
ROOF - THATCHED ROOF TO MATCH EXISTING
WINDOWS & DOORS - METAL WINDOWS TO MATCH COLOUR WHITE
RAINWATER GOODS - PVCu COLOUR BLACK

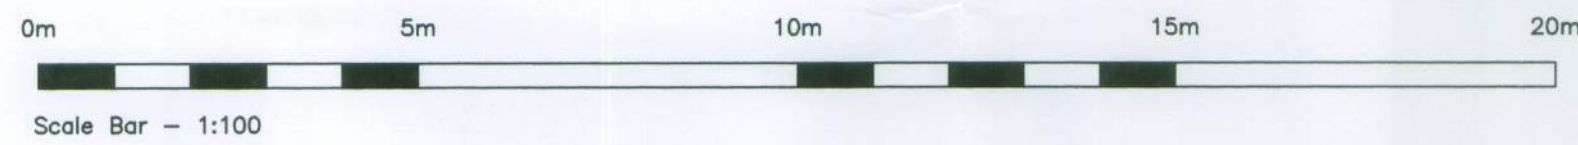


LOCATION PLAN

Scale 1:1250


 


Information supplied based on Promap.
All dimensions and distances subject to
an accurate site survey being undertaken.

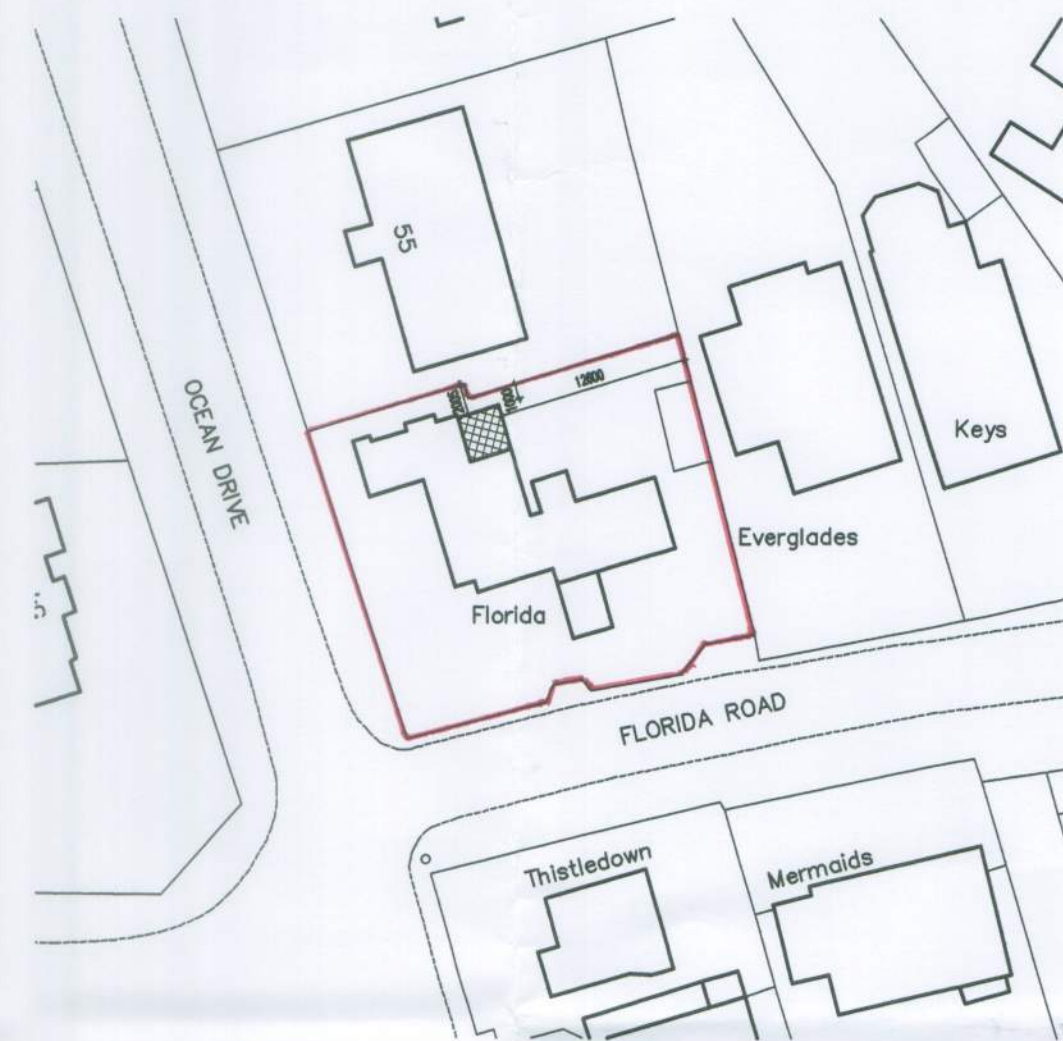


BLOCK PLAN


Scale 1:500

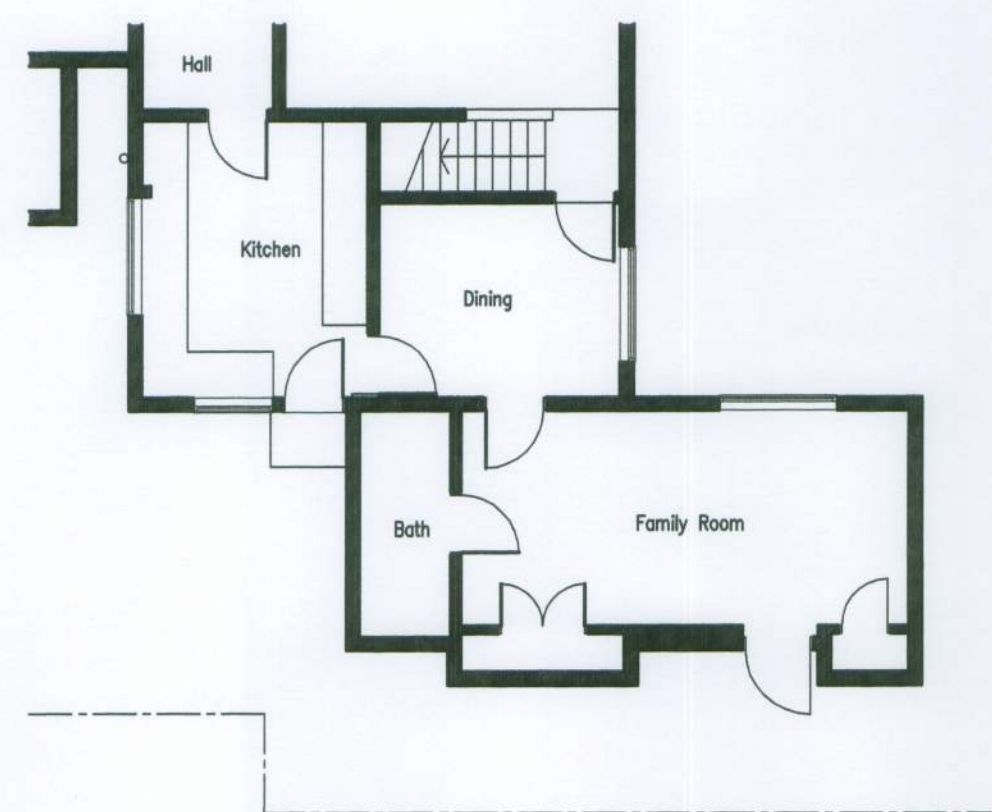 


GROUND
EXISTING FLOOR PLANS
Scale 1:00

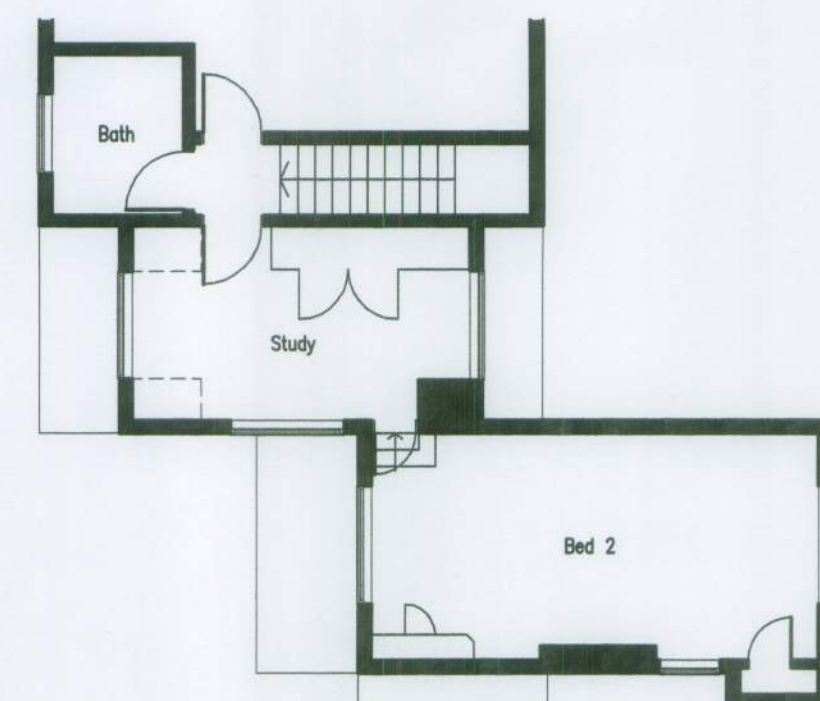

FIRST

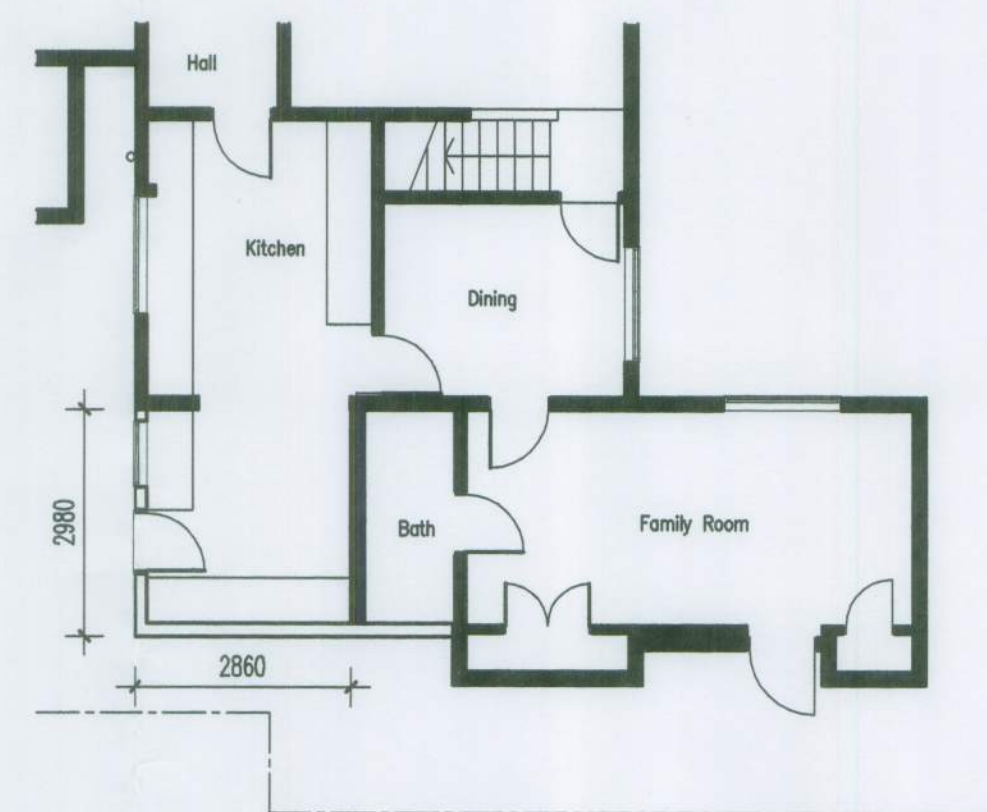

GROUND
PROPOSED FLOOR PLANS
Scale 1:00

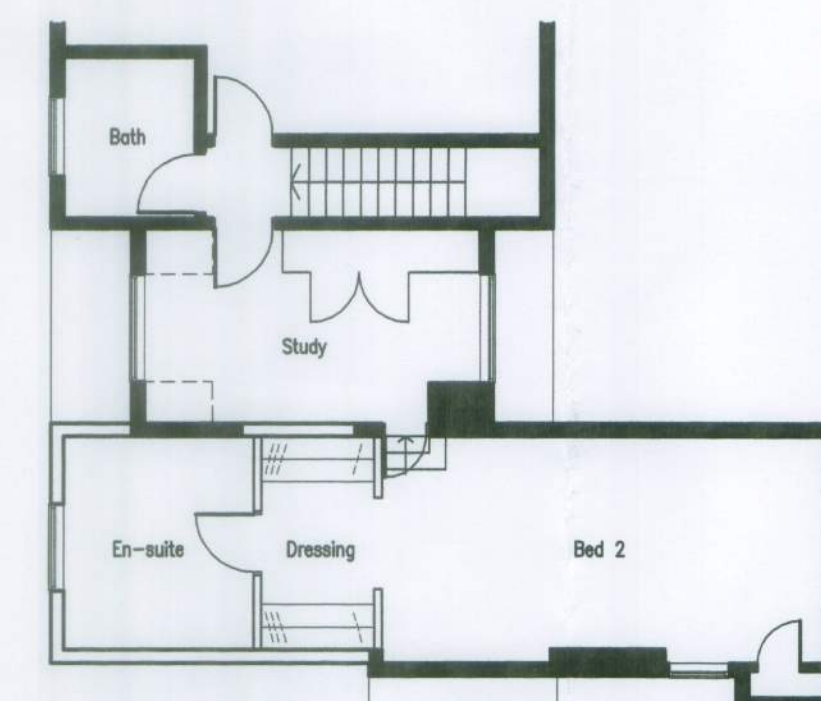

FIRST

ADCS

Computer Services

30 Foxley Lane
Worthing
West Sussex
BN13 3AD
Tel: 01903 260701
E-mail:
adcs@sky.com

Client
MR G. COOPER

Project PROPOSED TWO STOREY REAR EXTENSION
FLORIDA, FLORIDA ROAD
FERRING
WEST SUSSEX BN12 5PE

Drawing
EXISTING AND PROPOSED
FLOOR PLANS & ELEVATIONS

Scale 1:50 & 1:100 @ A1
Date 27.05.15
Drawn TP

Drawing No. Revision

1305/P010 A

No dimensions to be scaled from drawing except for planning purposes.
The contractor should check all dimensions on site.
It is the contractors responsibility to ensure compliance with
Building Regulations.
C.D.M. Regs. 2007. The Client is advised of his responsibilities
to appoint a Planning Supervisor under these Regs.
All works to comply with the C.D.M. Regs. 2007
The Party Wall Act 1999 The property owner is advised of the
requirements of the Act, & the requirement to serve a Party Wall
Notice on any adjoining owners as required under the act.

REVISIONS:
A. 02.06.15 Elevations amended.