



1 Existing Ground Floor FFL
1 : 50

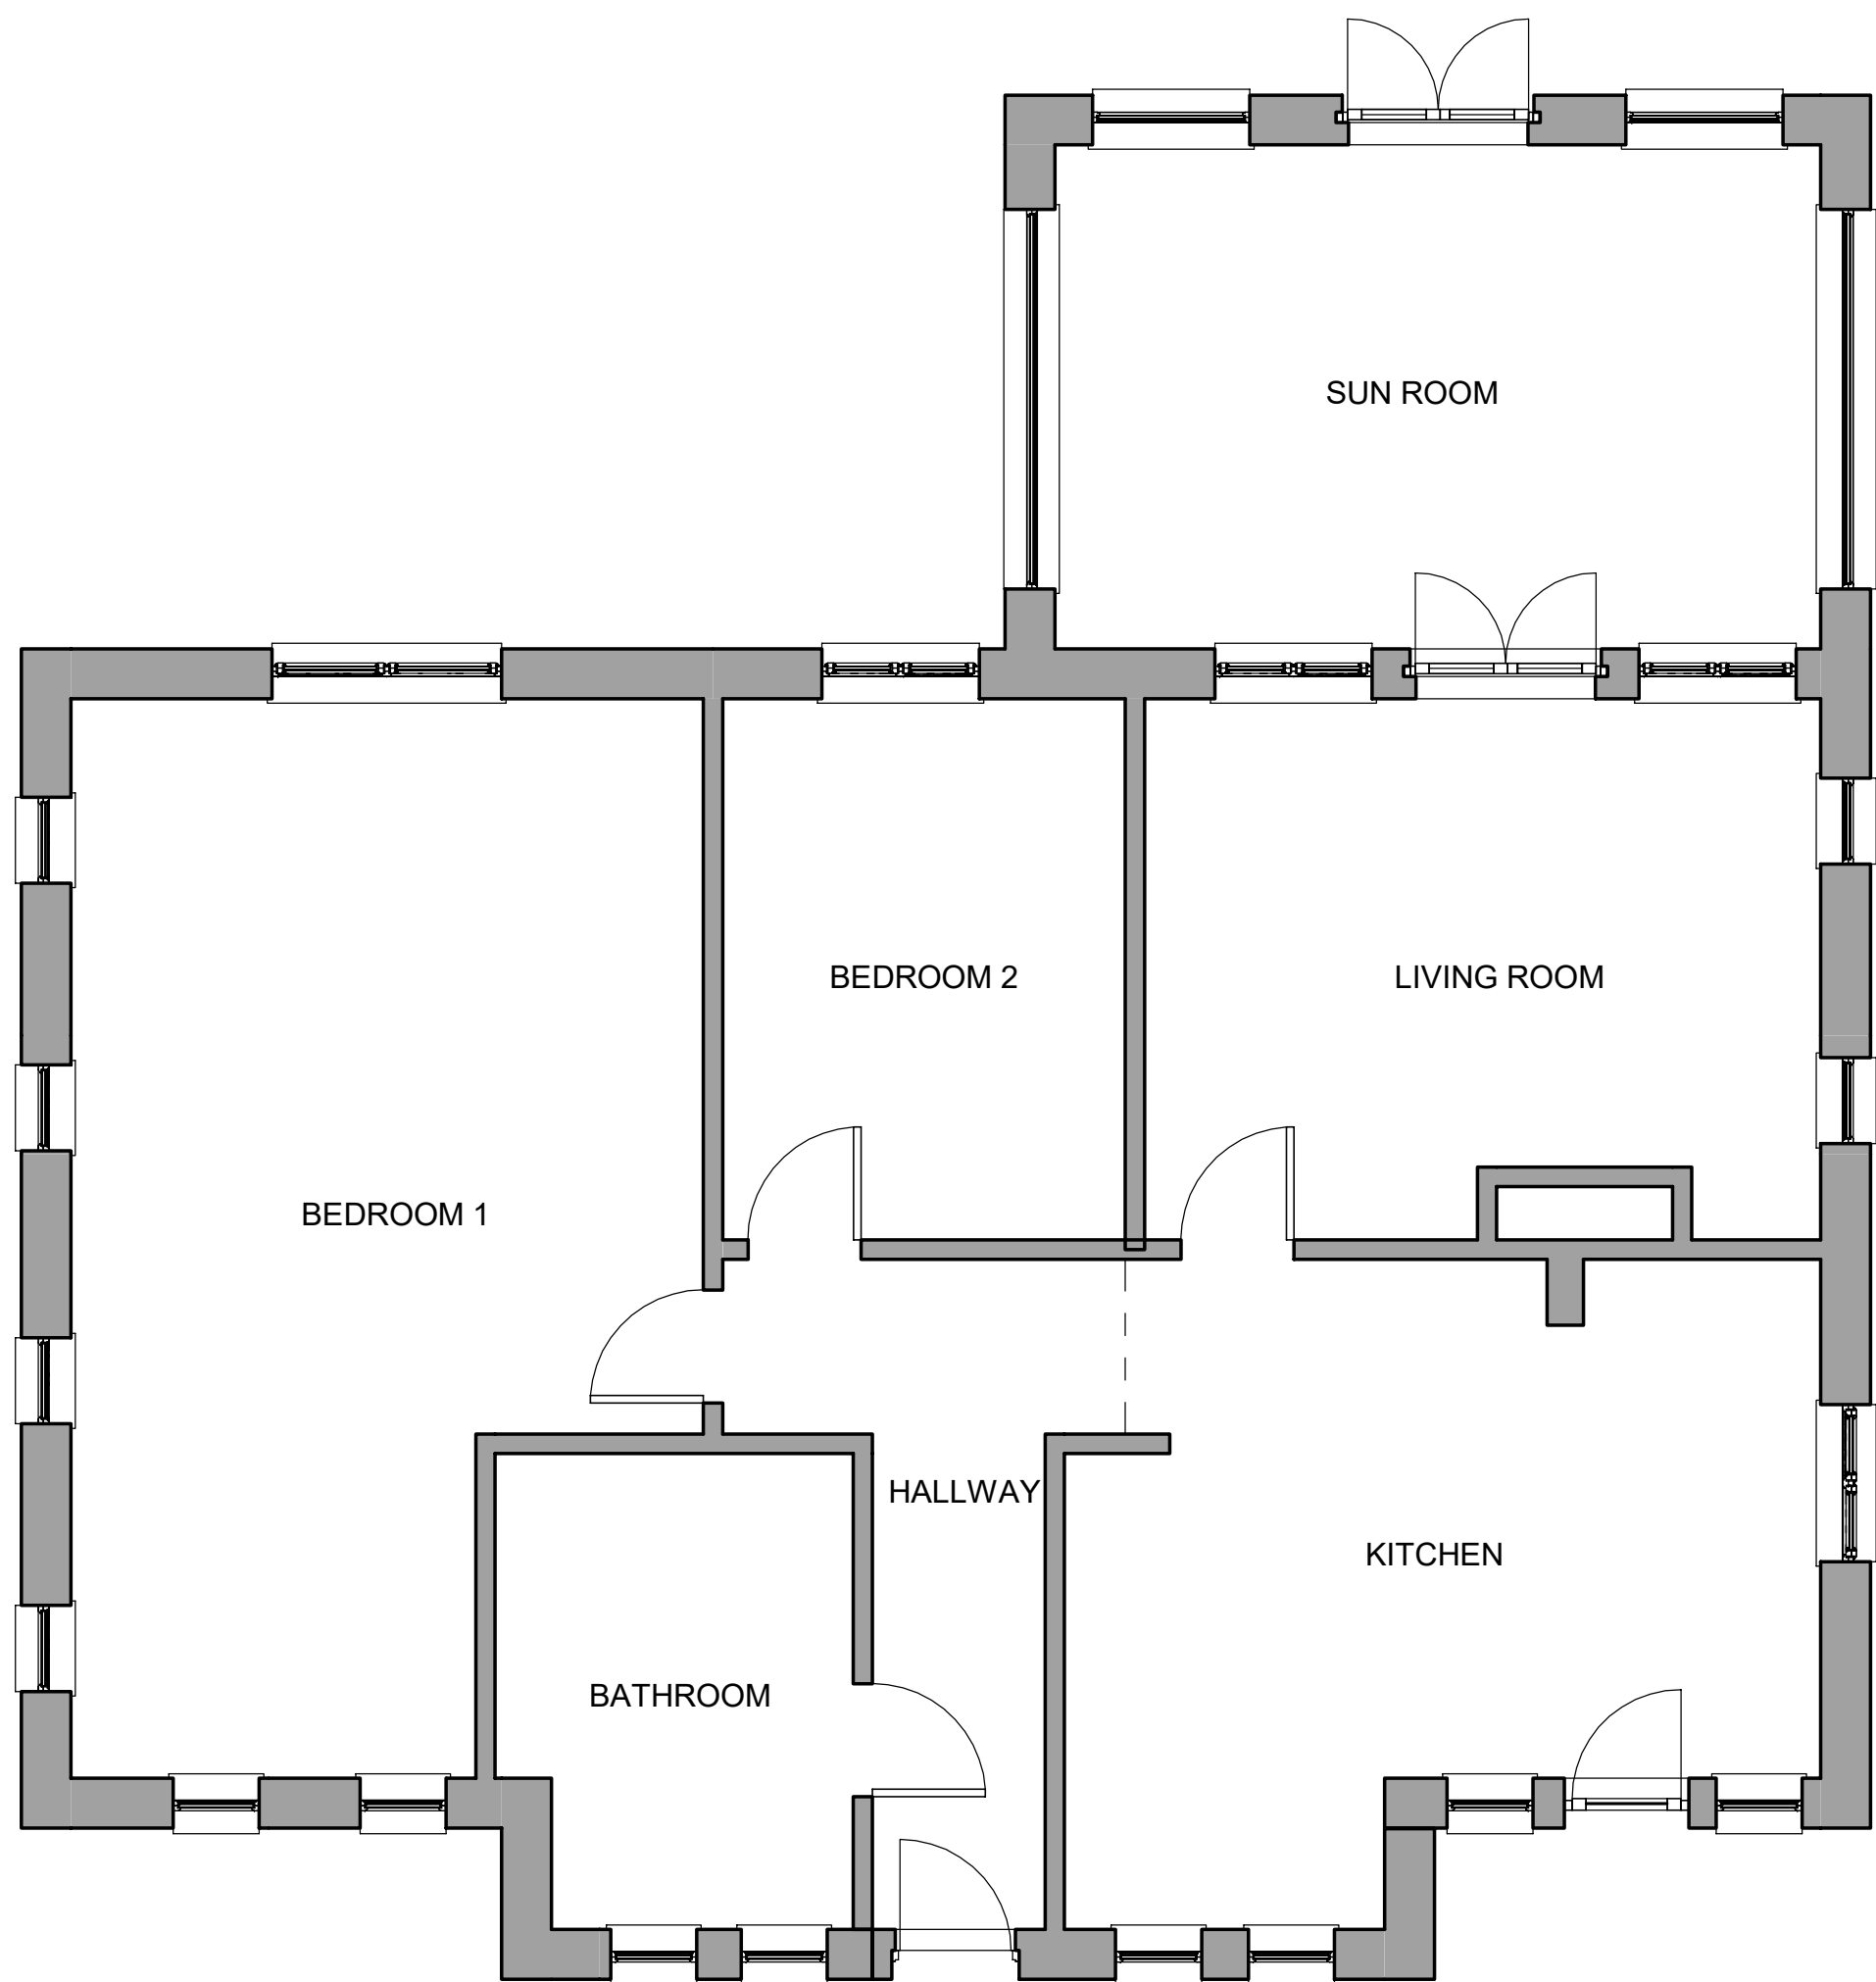

2 Existing North
1 : 100

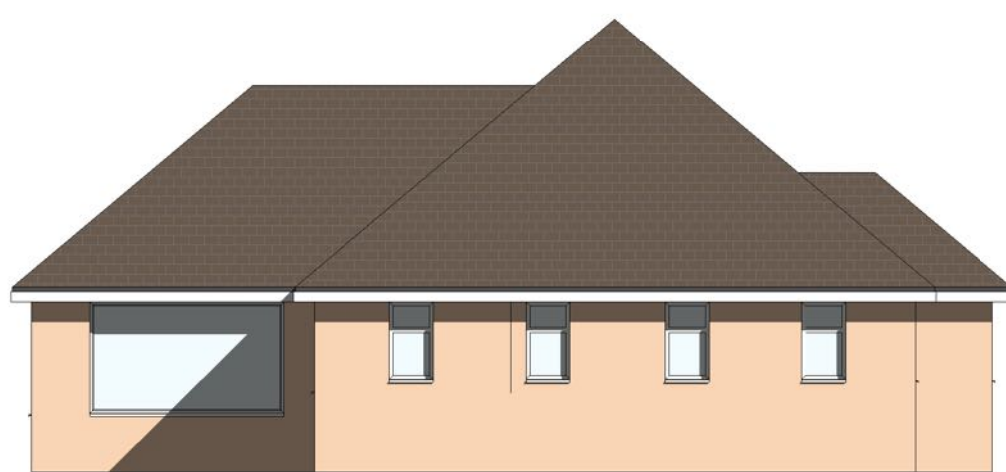



3 Existing East
1 : 100




4 Existing South
1 : 100



5 Existing West
1 : 100

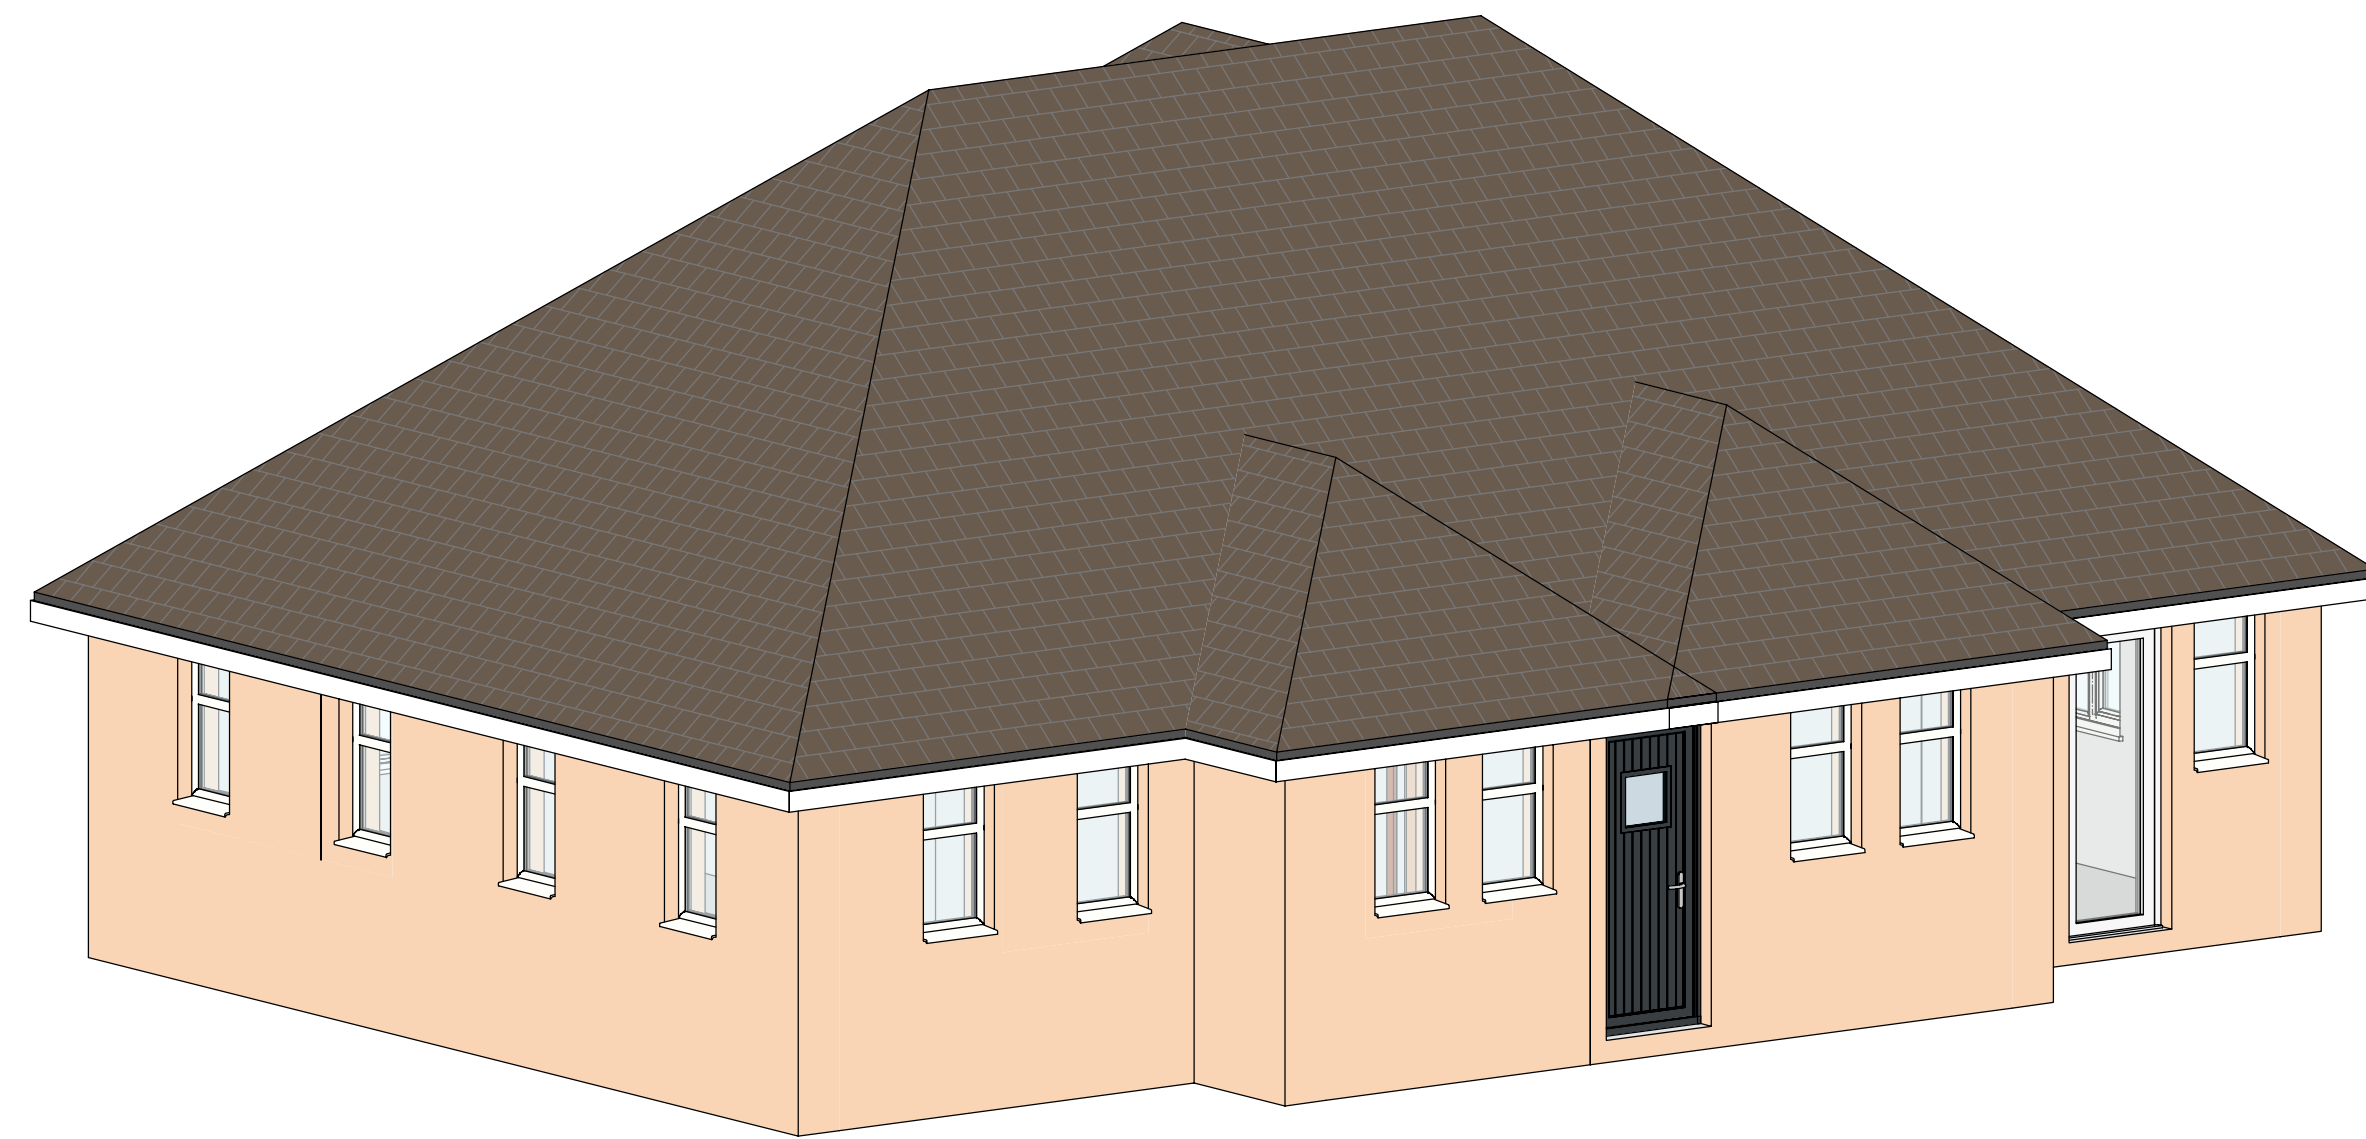 

6 Existing Front View

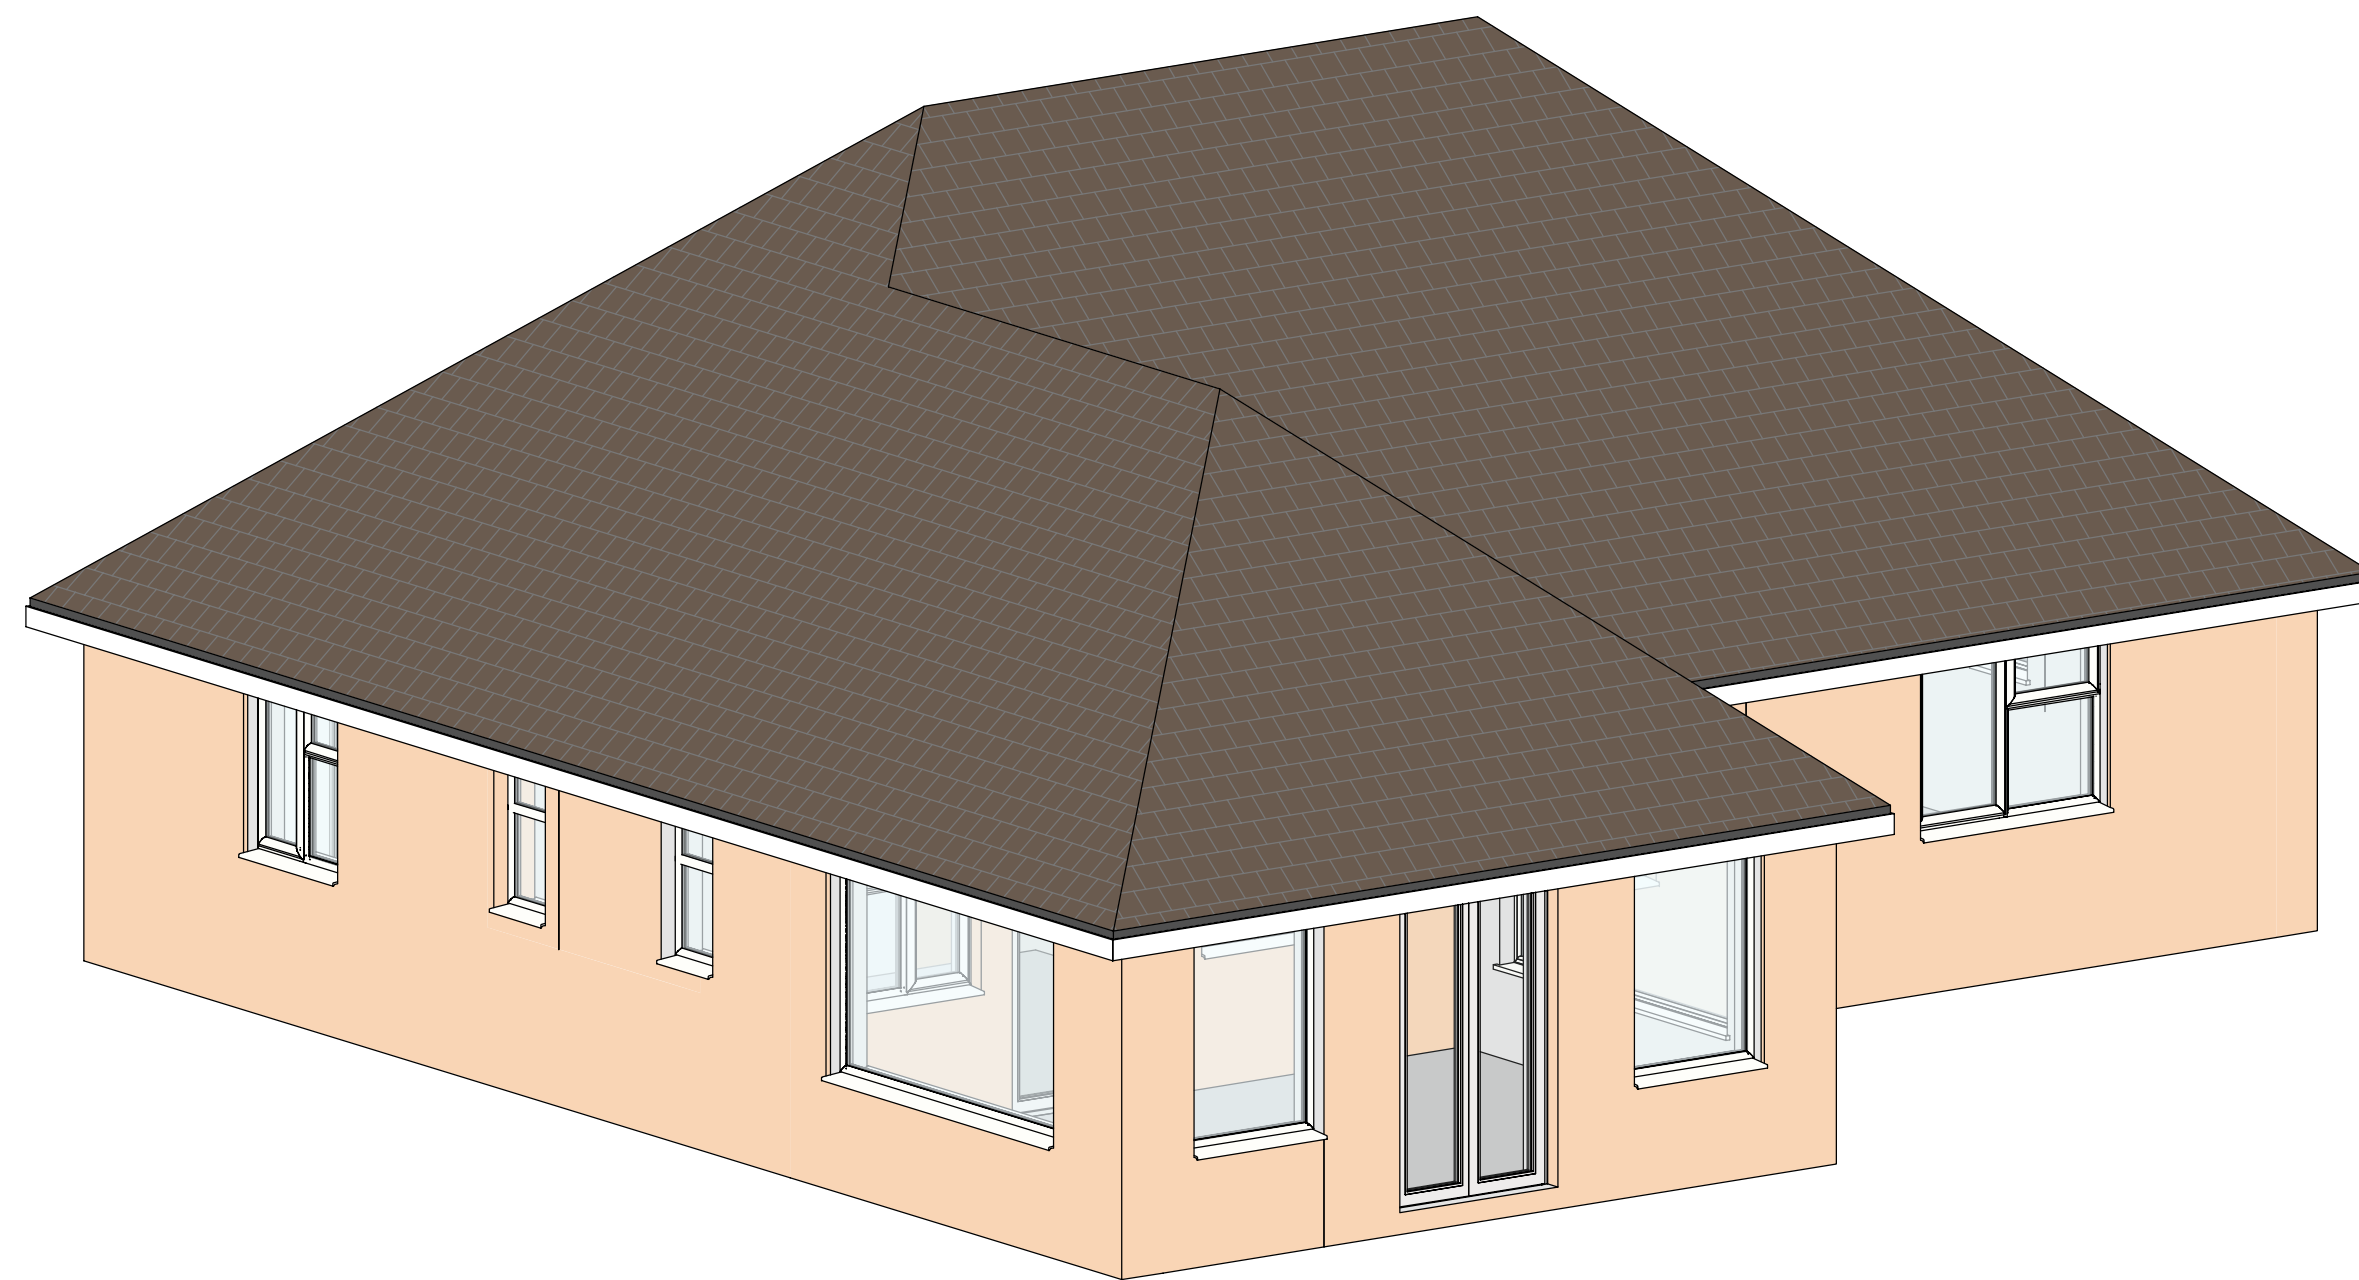

7 Existing Rear View

rmr architecture Roberts Miller Redshaw architecture - construction - homes	
RIBA Chartered Practice	arb Architects Registration Board
CLIENT	Mr & Mrs Chiswell
SITE ADDRESS	4 Florida Close Worthing BN12 5PF
PROJECT TITLE	Proposed extensions and internal alterations
STATUS	PLANNING
DATE	18th May 2021
DRAWING TITLE	EXISTING FLOOR PLANS & ELEVATIONS
SCALE	As indicated @ A1
DRAWING NO.	E101

REV	DATE	DESCRIPTION