

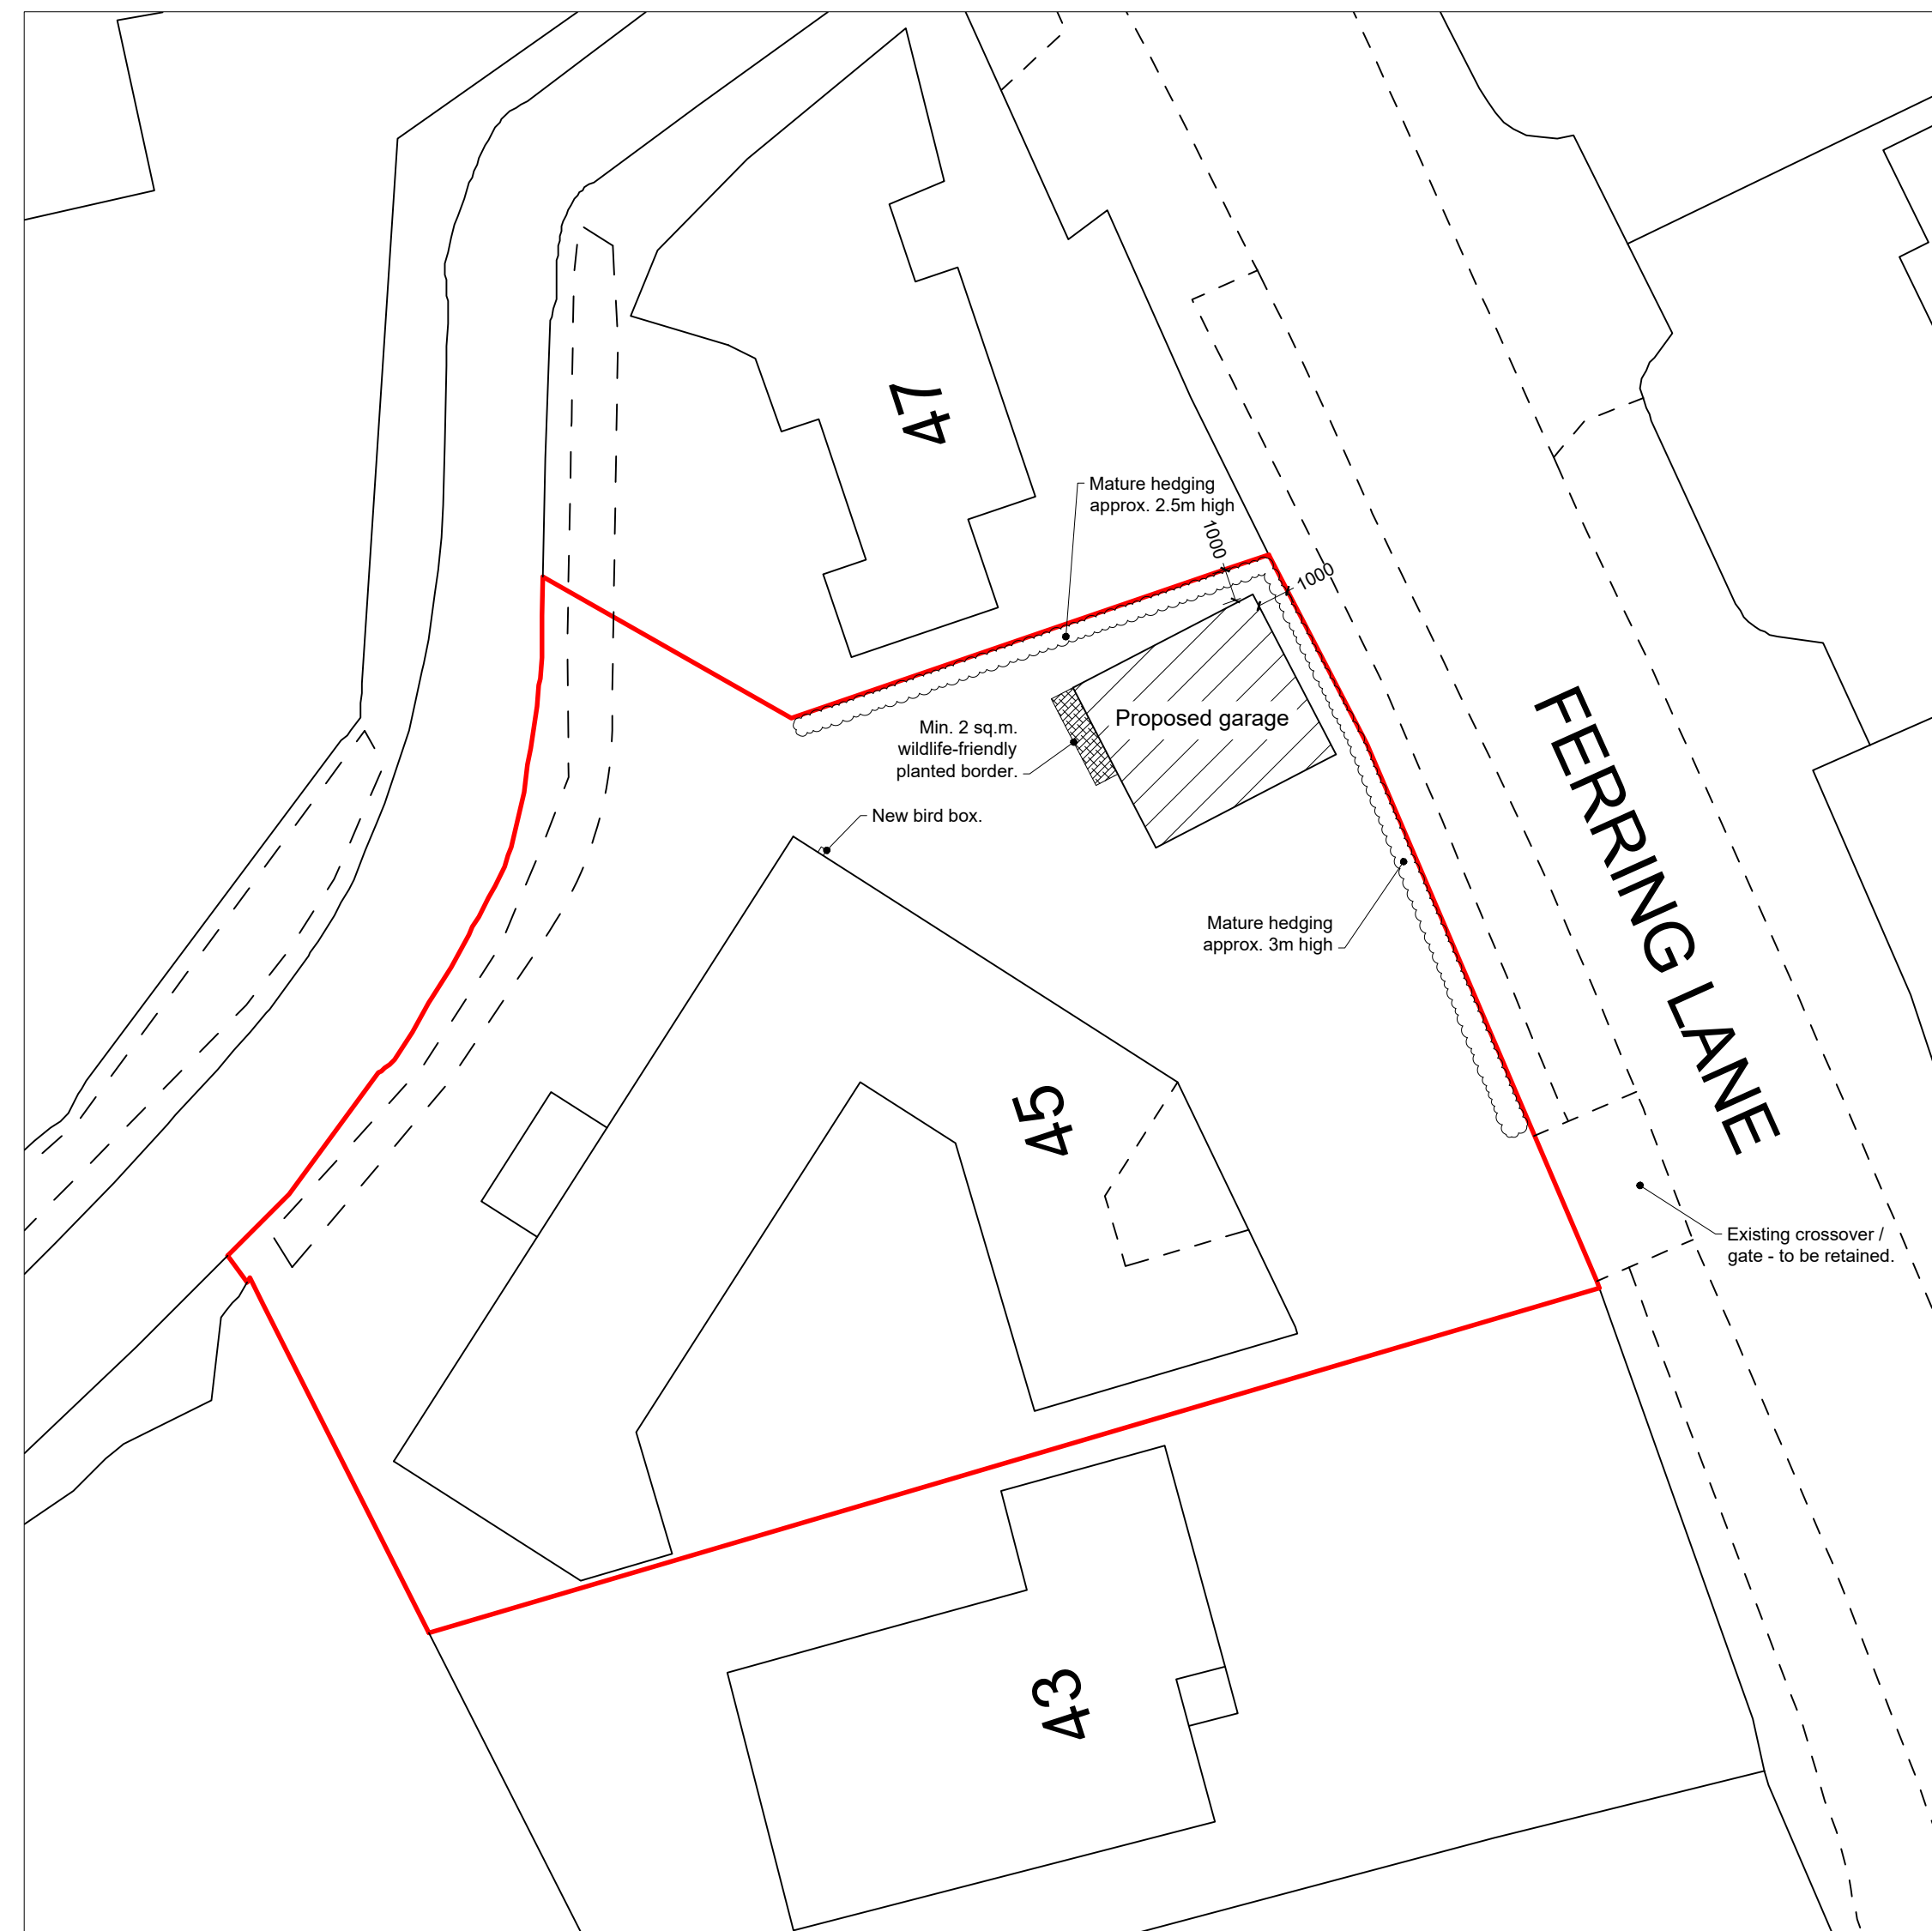



Location Plan
Scale 1:1250

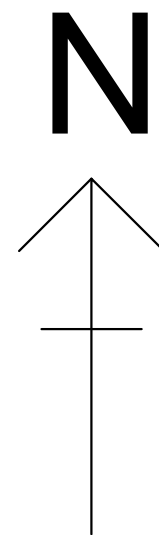


Block Plan
Scale 1:200

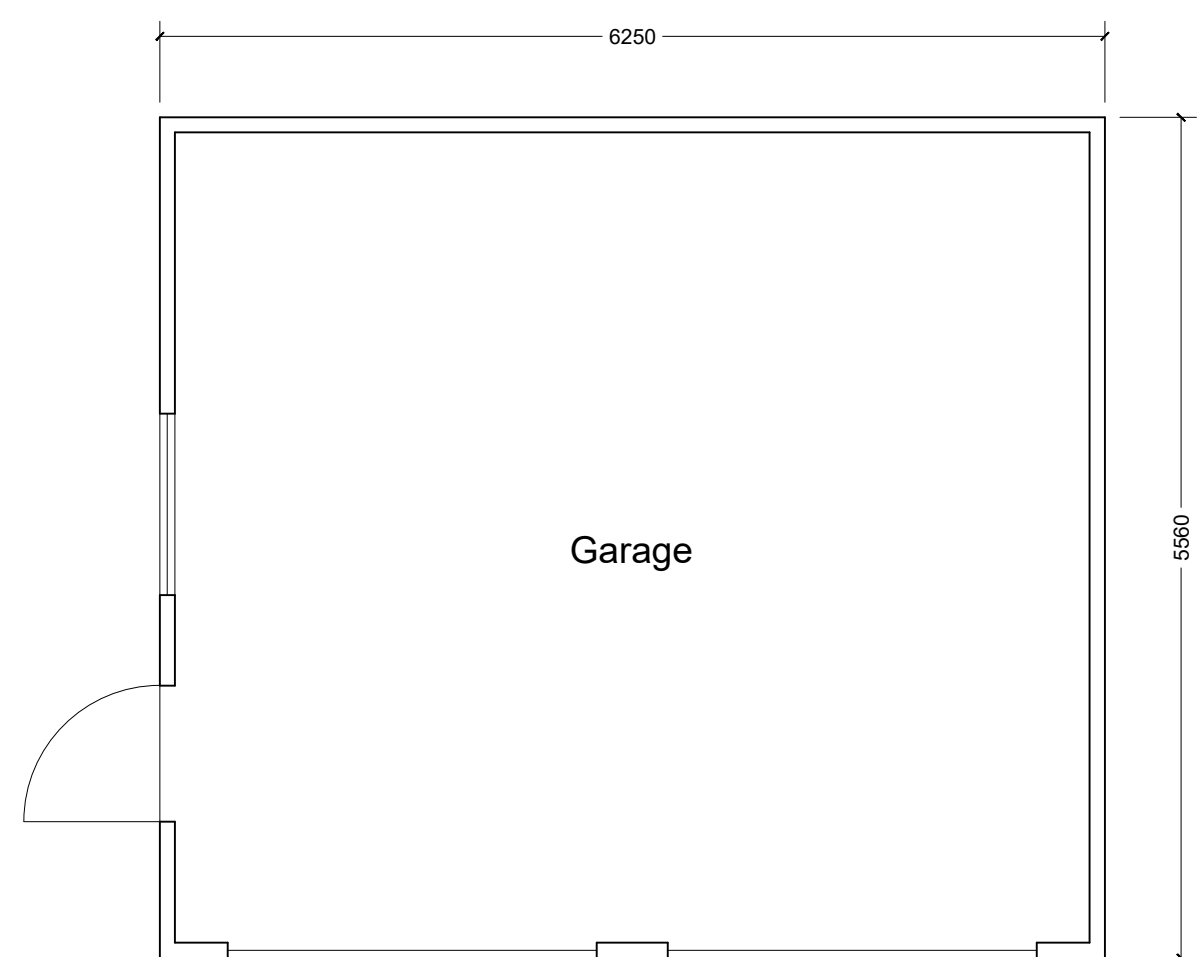


Floor Plan
Scale 1:50

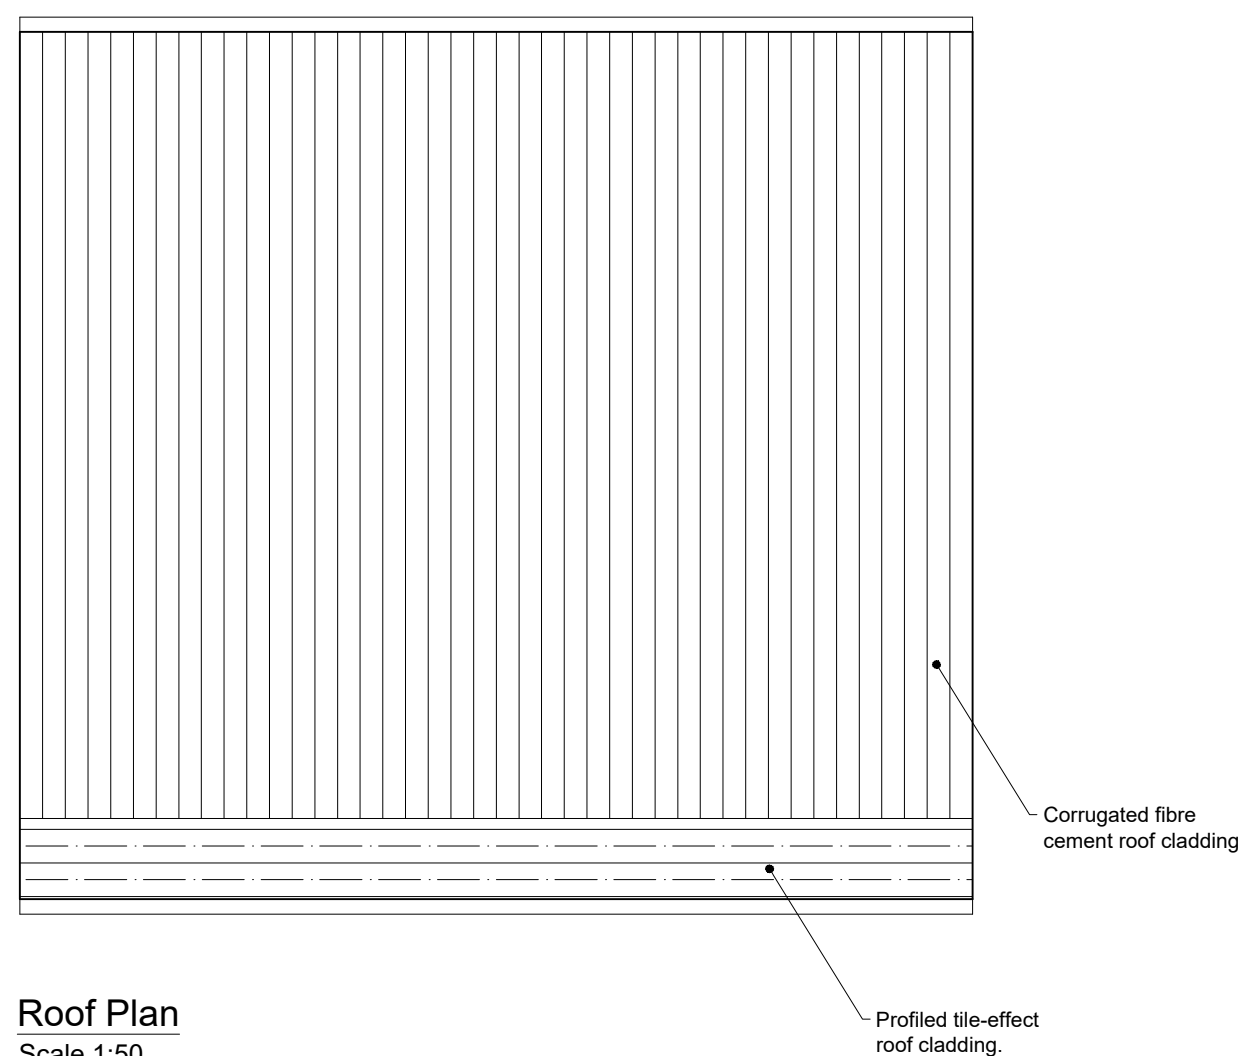


Roof Plan
Scale 1:50

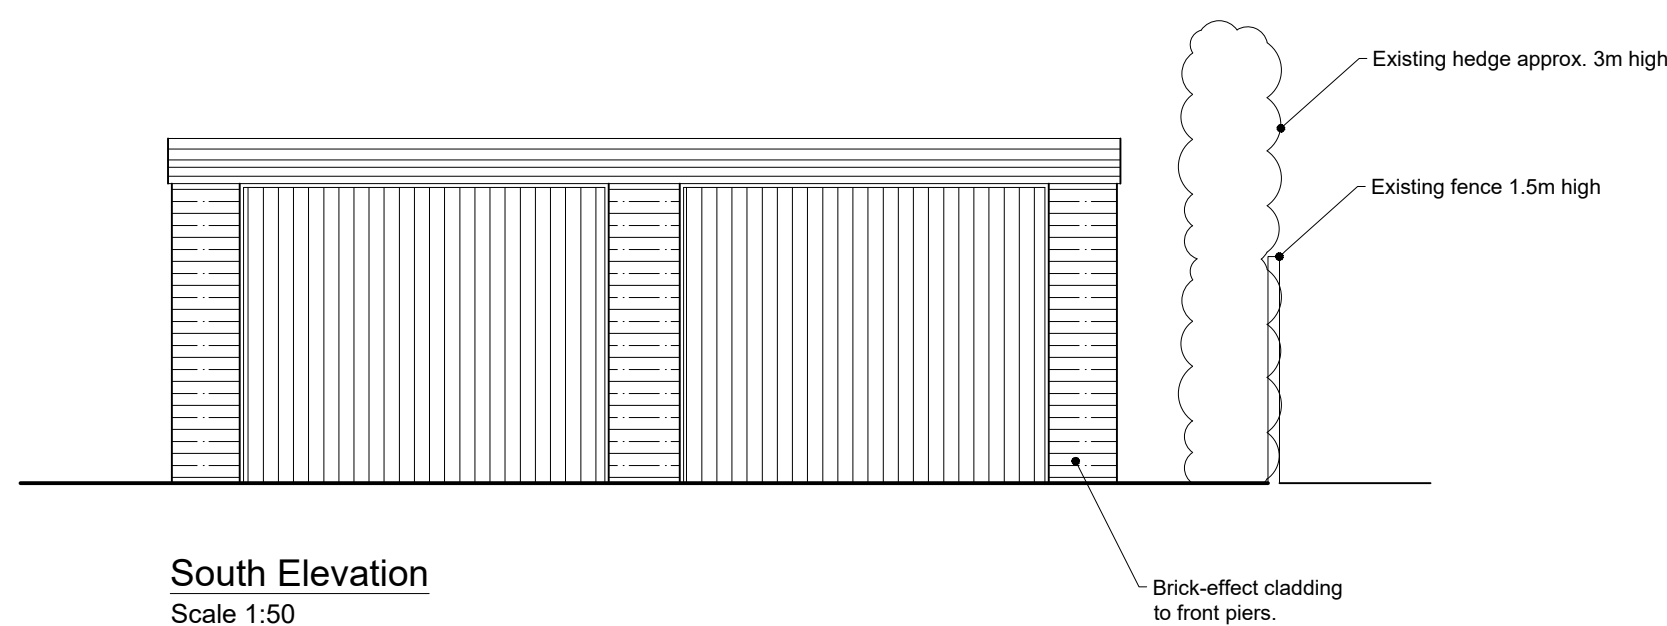


South Elevation
Scale 1:50

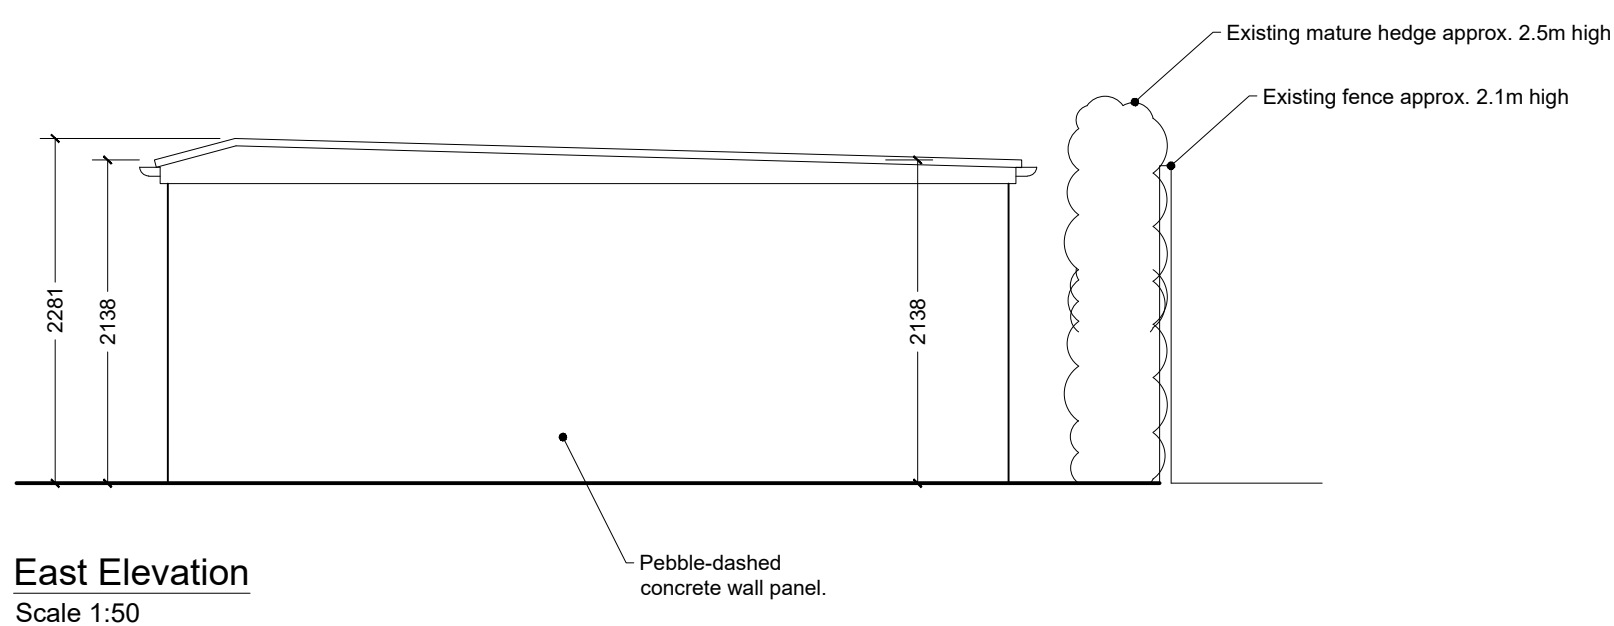

East Elevation
Scale 1:50

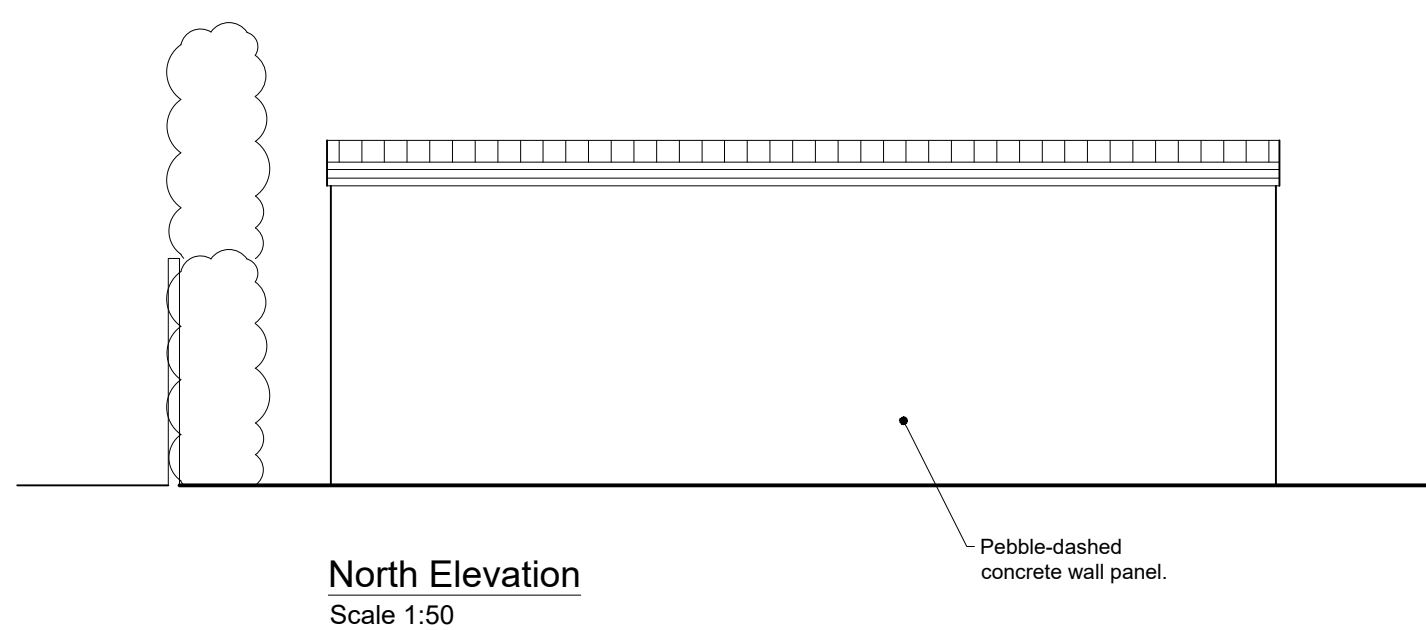

North Elevation
Scale 1:50

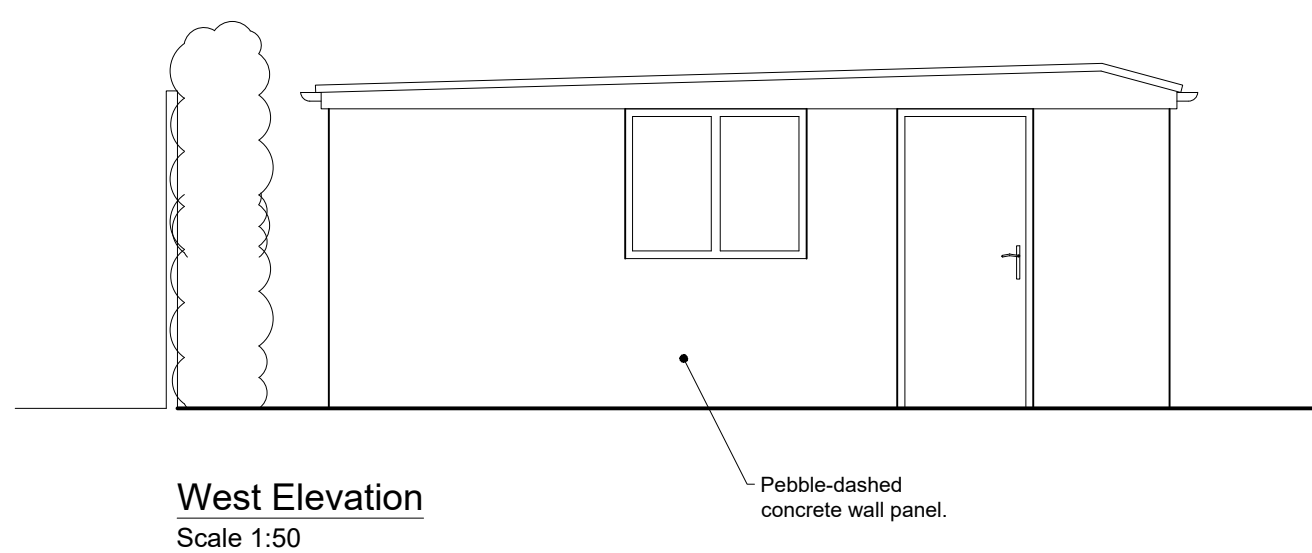

West Elevation
Scale 1:50

A Scales corrected, dimensions added, 15.09.26
biodiversity enhancements added.

Rev: Description: Date:

HORIZON DESIGN
ARCHITECTURAL TECHNOLOGY

Horizon Design Limited
4 High View
Worthing BN13 3DQ
01903 205868
info@horizon-design.co.uk www.horizon-design.co.uk

Client:
Mr & Mrs Cairns

Project:
**Proposed Detached Garage to:
45 Ferring Lane
Ferring
Worthing
West Sussex, BN12 6QT**

Drawing title:
**Proposed Plans & Elevations,
Location & Block Plans.**

Scale:
1:50 / 1:1250 / 1:200 @ A1

Date:
14.07.26

Drawn:
KWF

Drawing number:
3279-04

Revision:
A