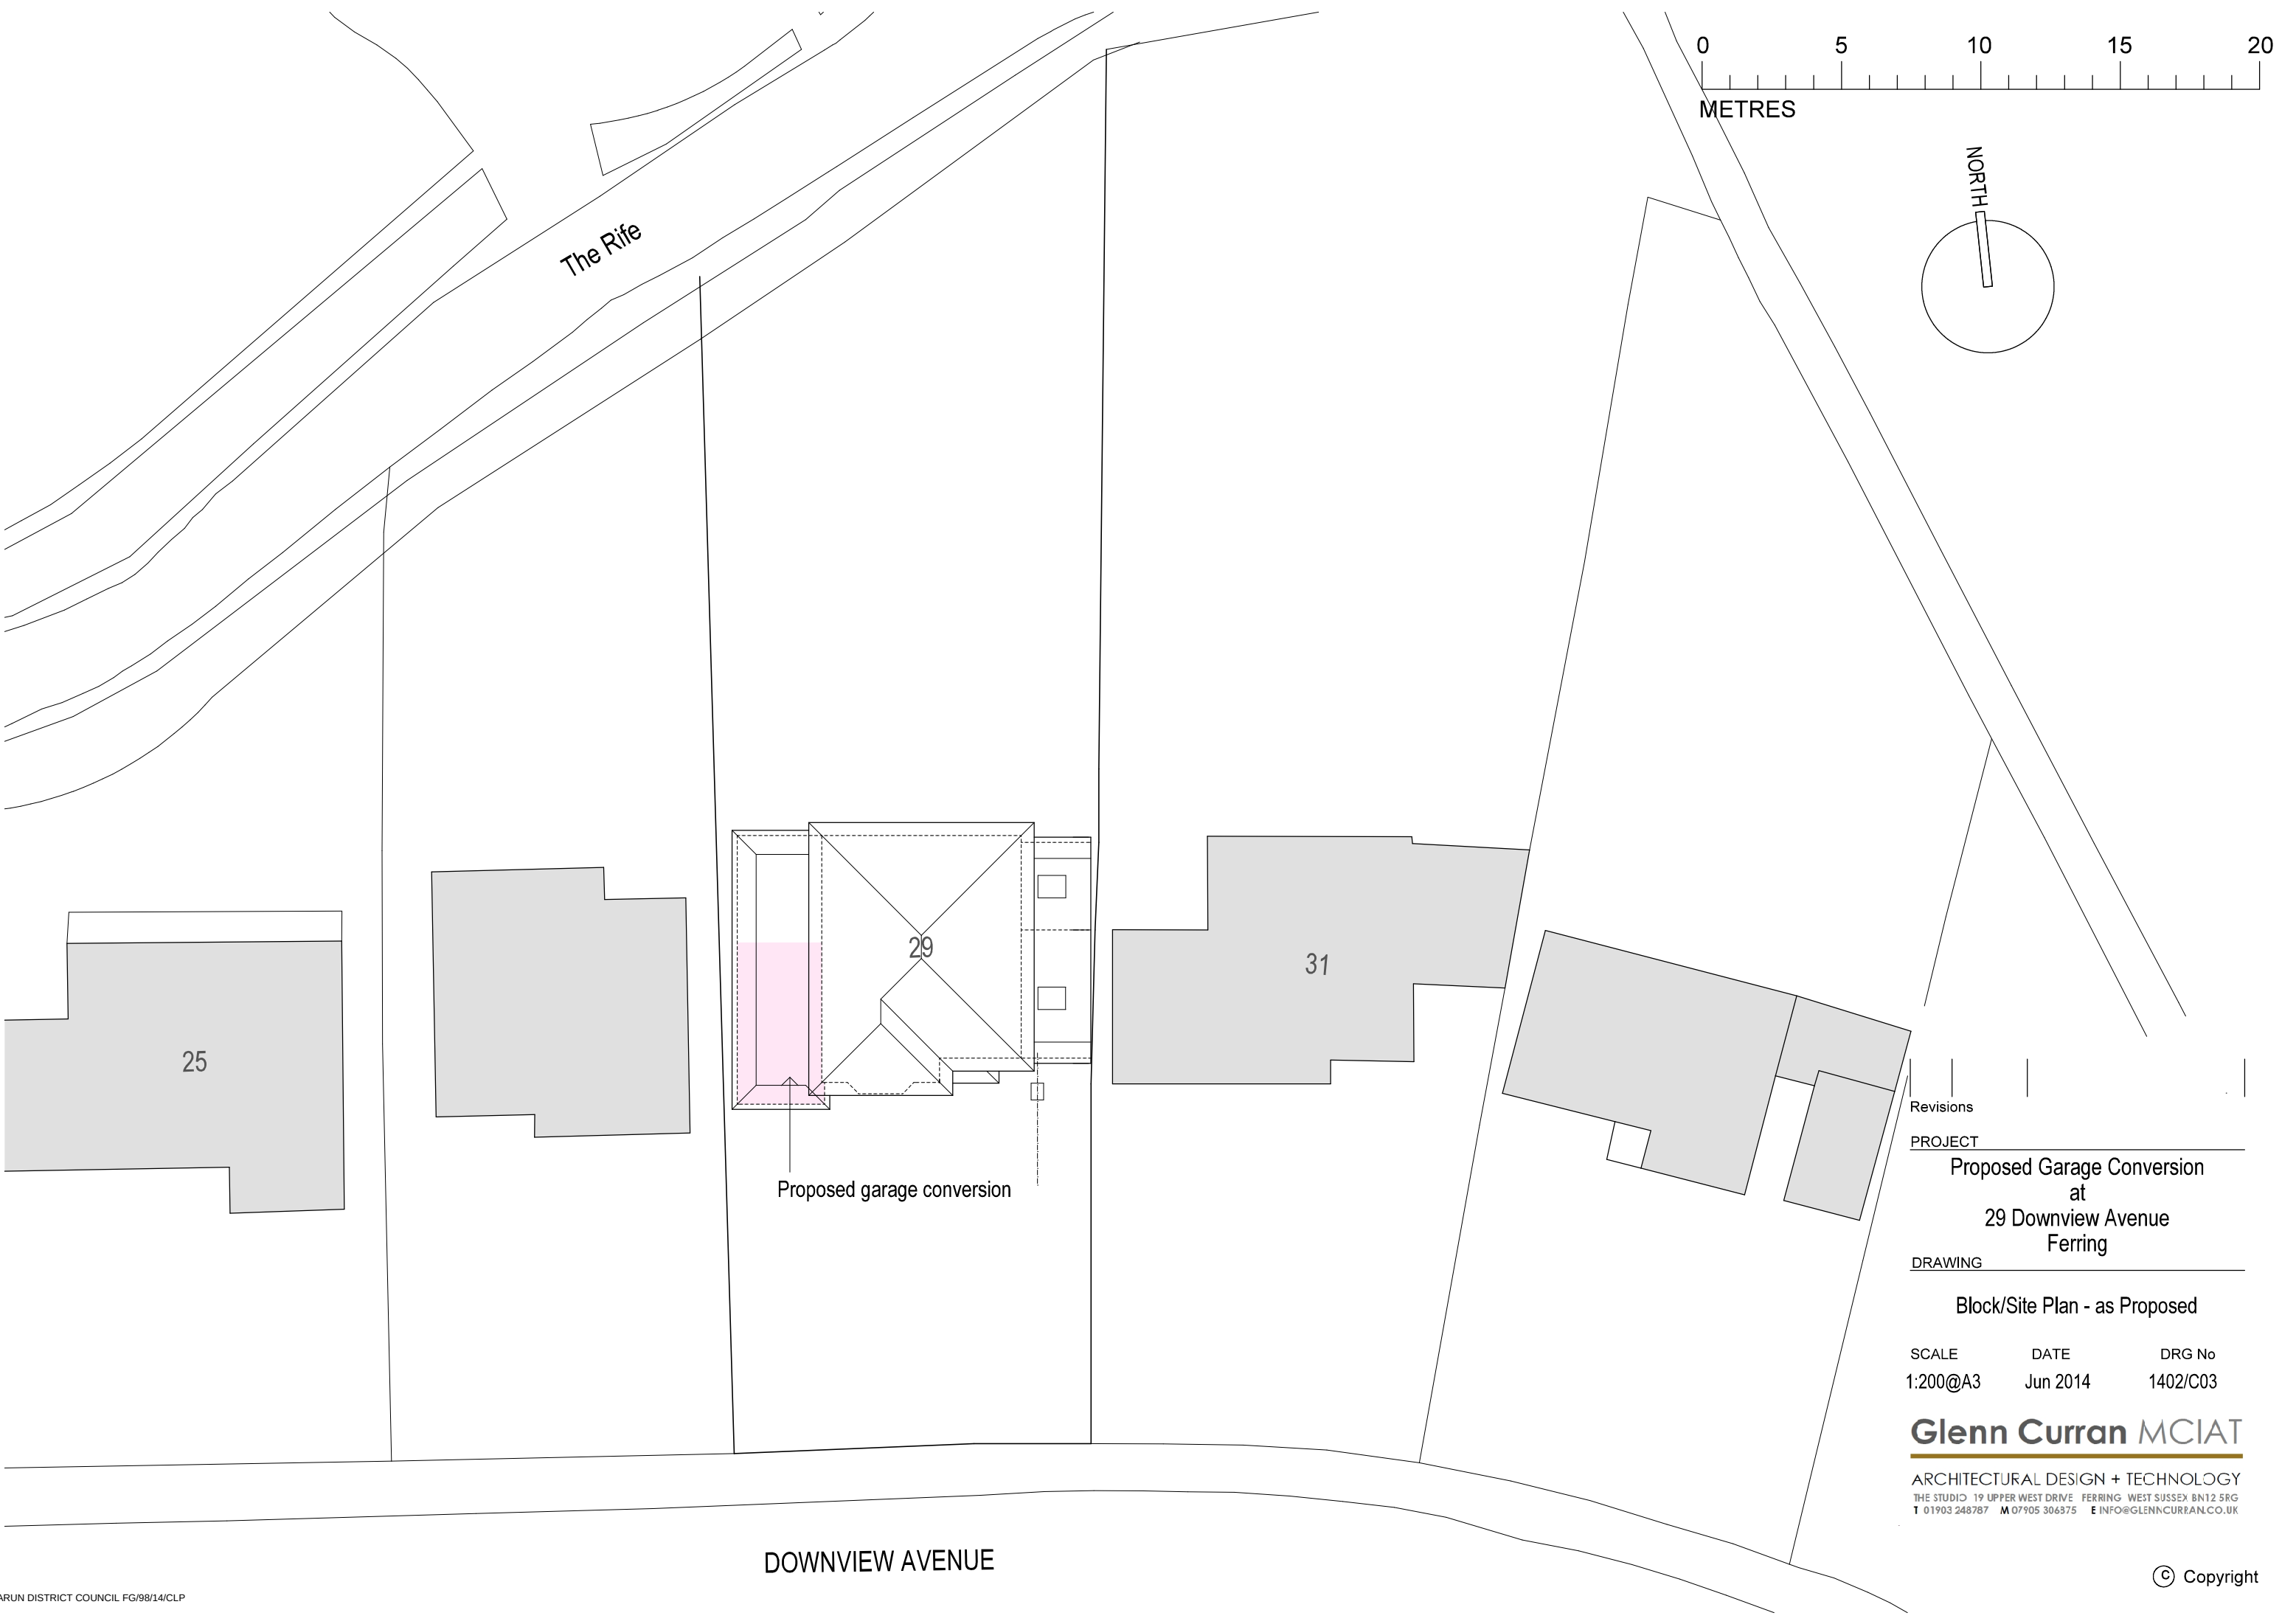


Revisions

PROJECT
Proposed Garage Conversion
at
29 Downview Avenue
Ferring

DRAWING
Block/Site Plan - as Proposed

SCALE	DATE	DRG No
1:200@A3	Jun 2014	1402/C03

Glenn Curran MCIAT

ARCHITECTURAL DESIGN + TECHNOLOGY
THE STUDIO 19 UPPER WEST DRIVE FERRING WEST SUSSEX BN12 5RG
T 01903 248787 M 07905 306375 E INFO@GLENNCURRAN.CO.UK