



Proposed Loft Extension 20, Little Paddocks Ferring BN12 5NJ

Boundary

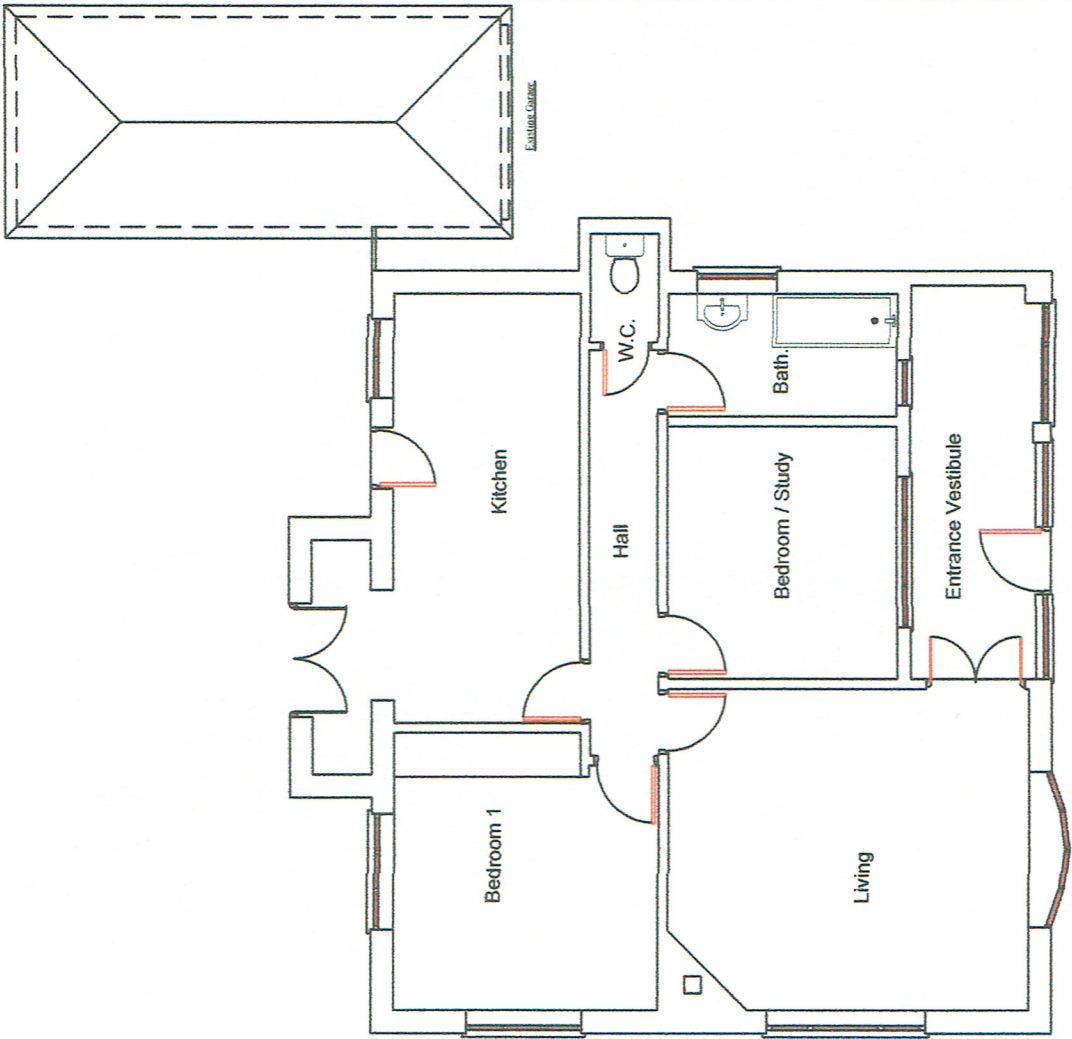


Existing Floor Plan

Boundary

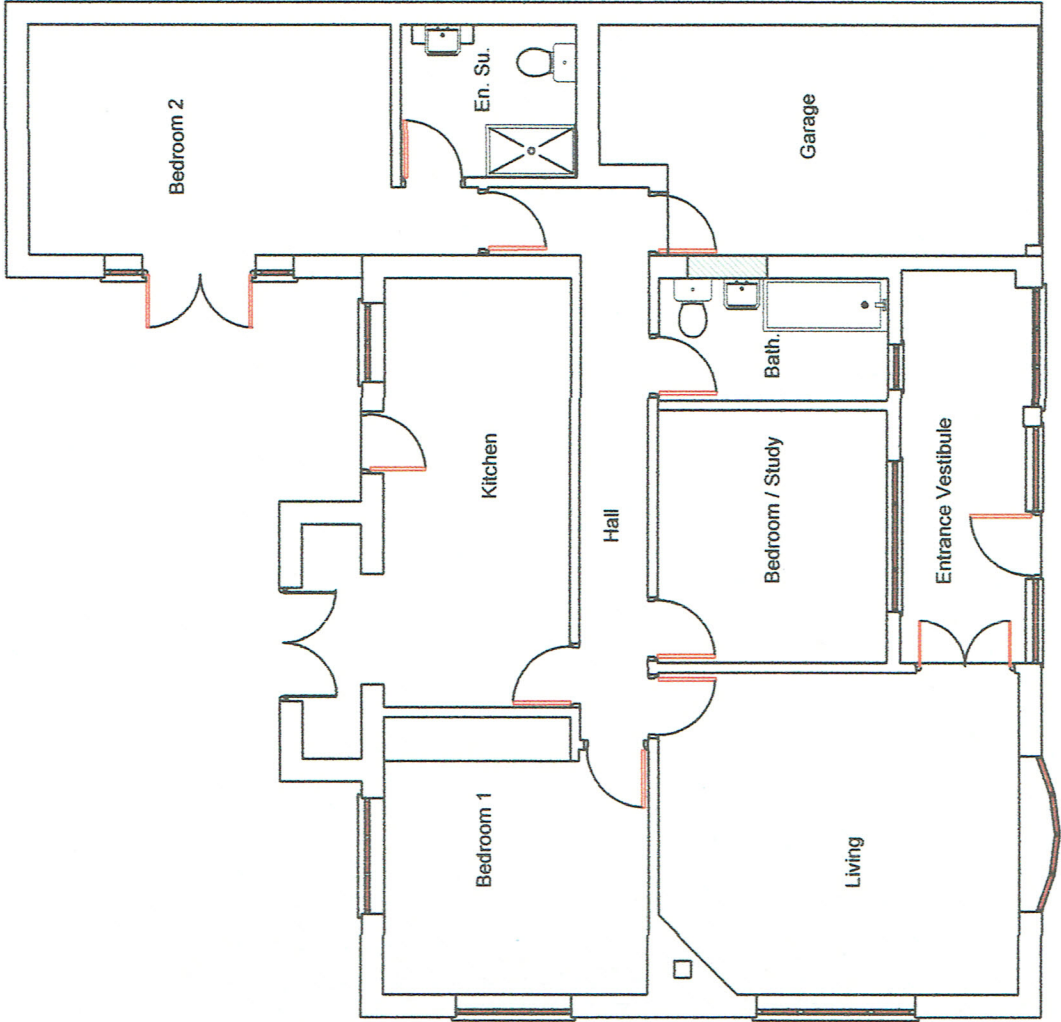

Proposed Floor Plan

Boundary

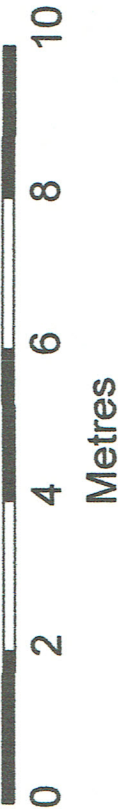

Scale 1:100 @ A3

Client's Name	Mr. & Mrs. M. Dignan	Drawing Title	Side Extension with Garage and Front Veranda	Drawn	25. 05. 21
Job Title	20, Little Paddocks Ferring Worthing West Sussex BN12	Drawing No.	MD/LP/E03	Rev	01
		Scale	1:100	Status	