





Proposed Loft Extension 20, Little Paddocks Ferring BN12 5NJ

Boundary

Boundary

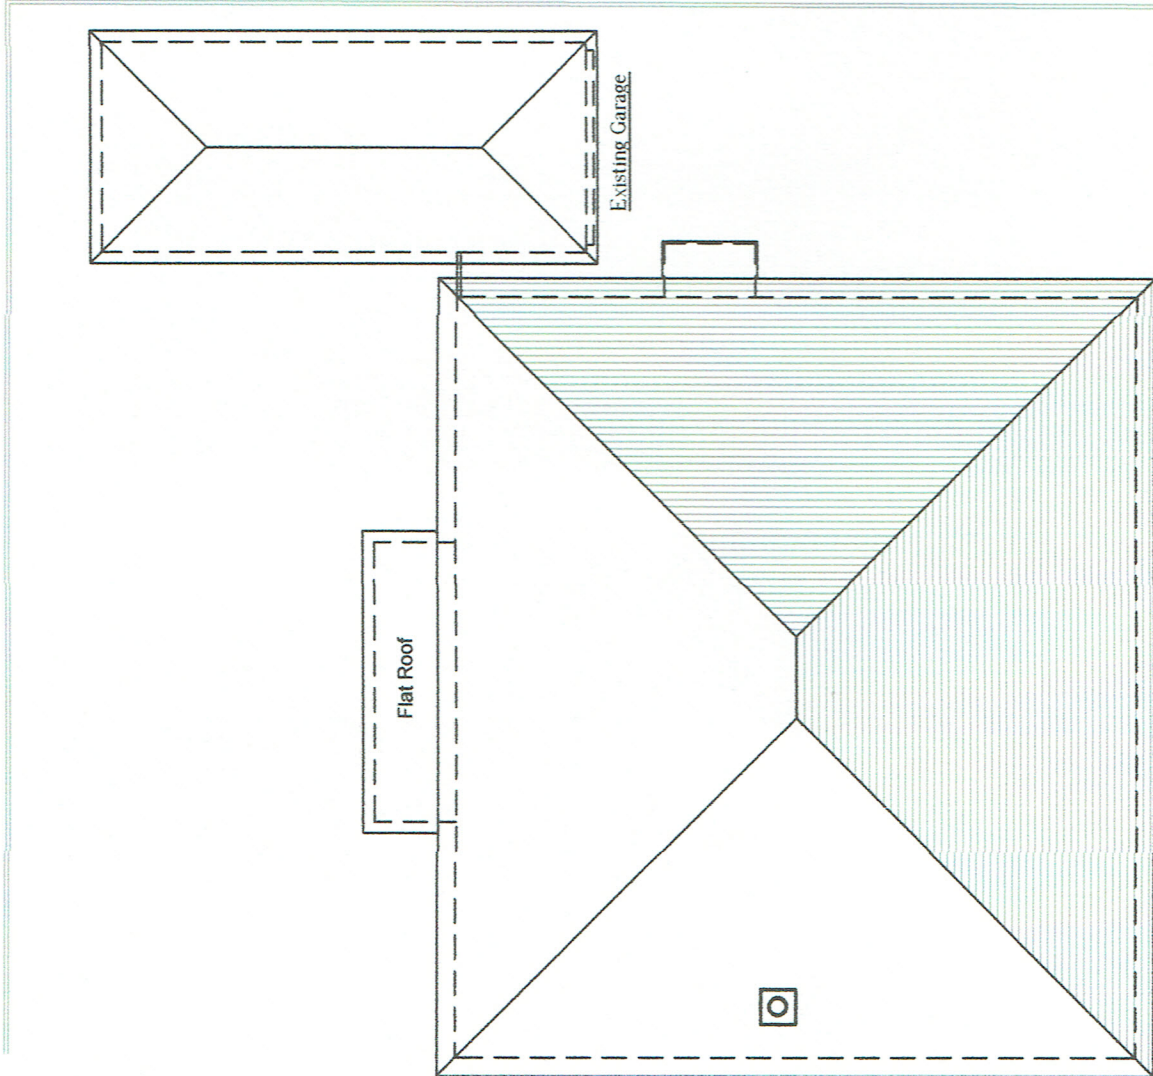


Existing Roof Plan

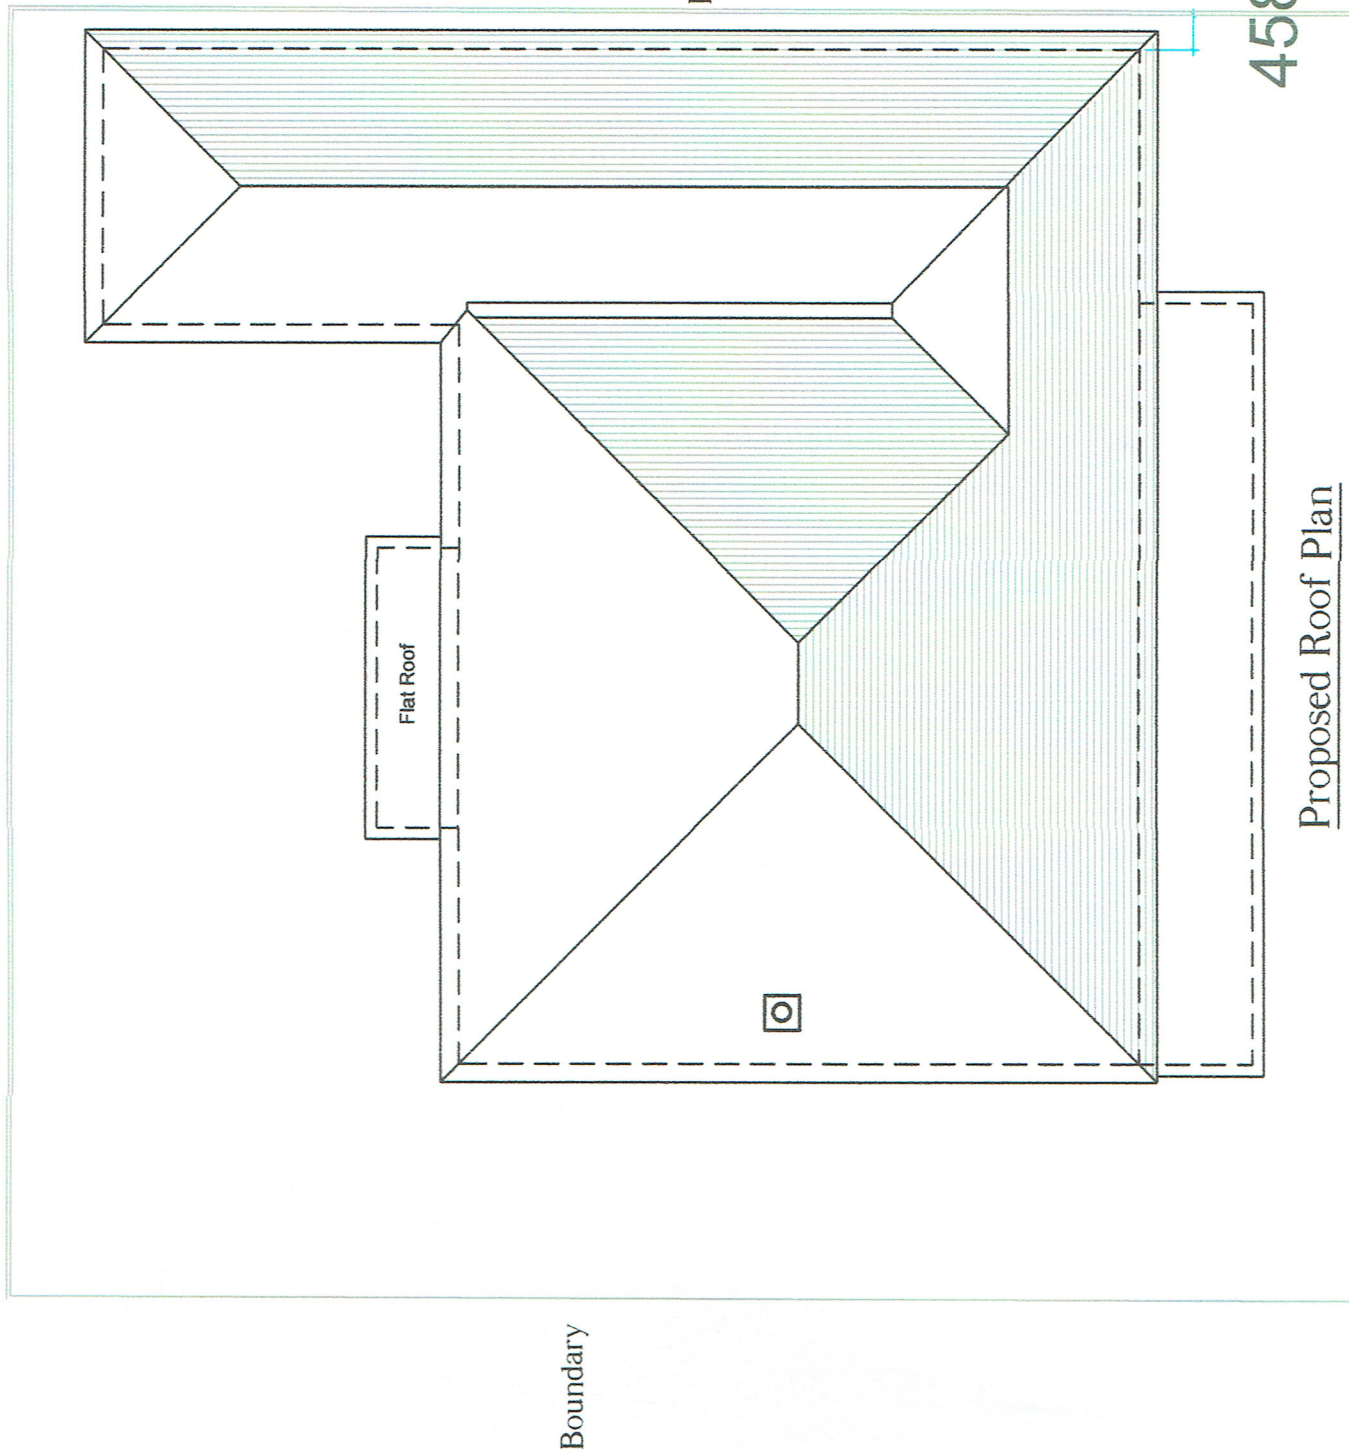

Proposed Roof Plan

Scale 1:100 @ A3

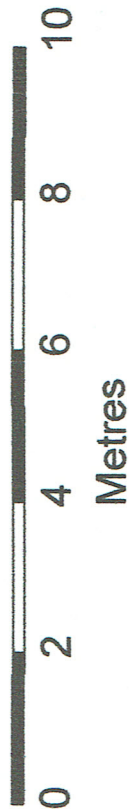

Client's Name	Drawing Title	Drawn	Date
Mr. & Mrs. M. Dignan	Side Extension with Garage and Front Veranda		25.05.21
Job Title	Drawing No.	Rev.	Status
20, Little Paddocks Ferring Worthing West Sussex BN12	MD/LP/E04	01	
Scale		1:100	