




Proposed Loft Extension 20, Little Paddocks Ferring BN12 5NJ

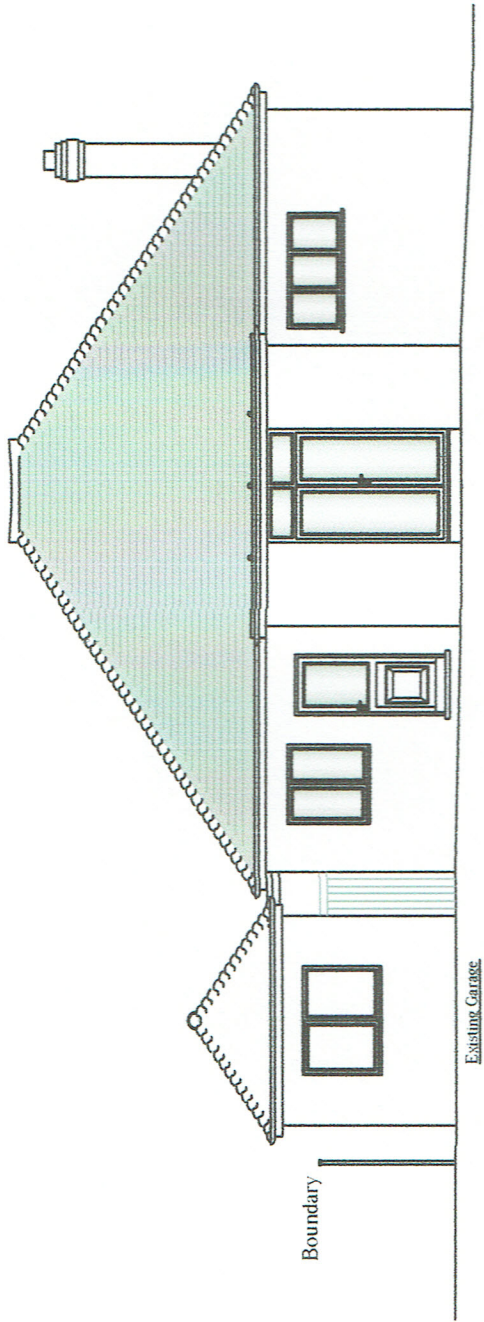


Existing Rear Elevation (North)

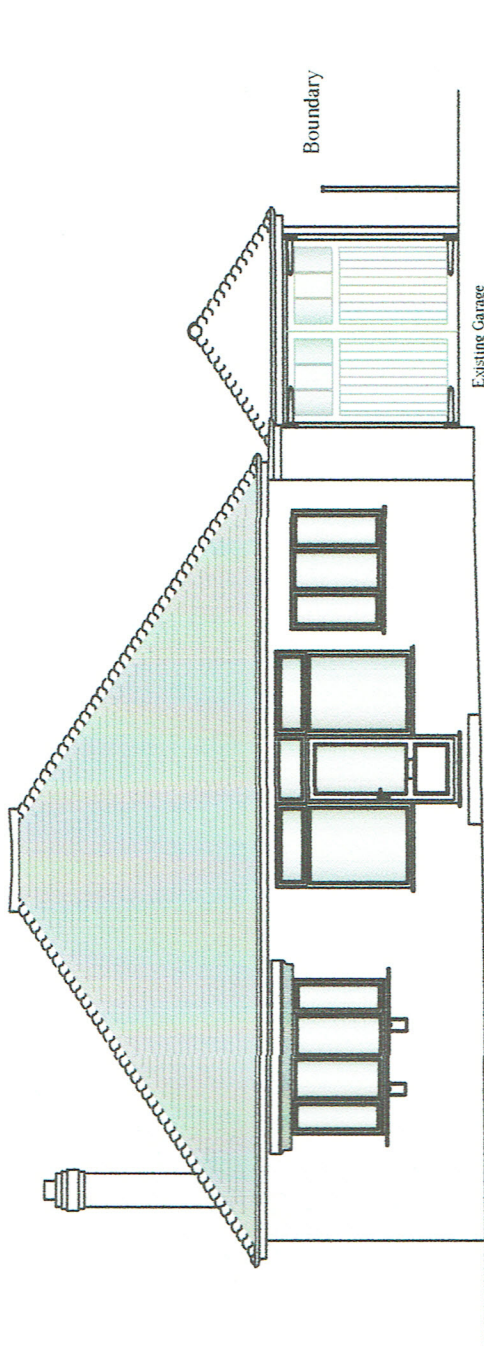


Existing Front Elevation (South)

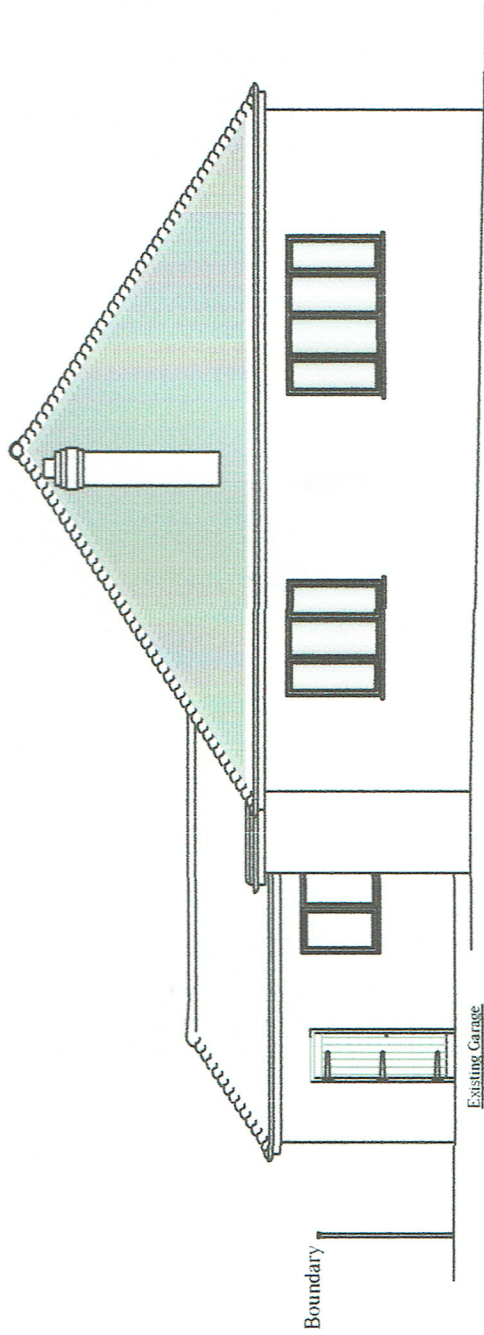

Existing Side Elevation (West)

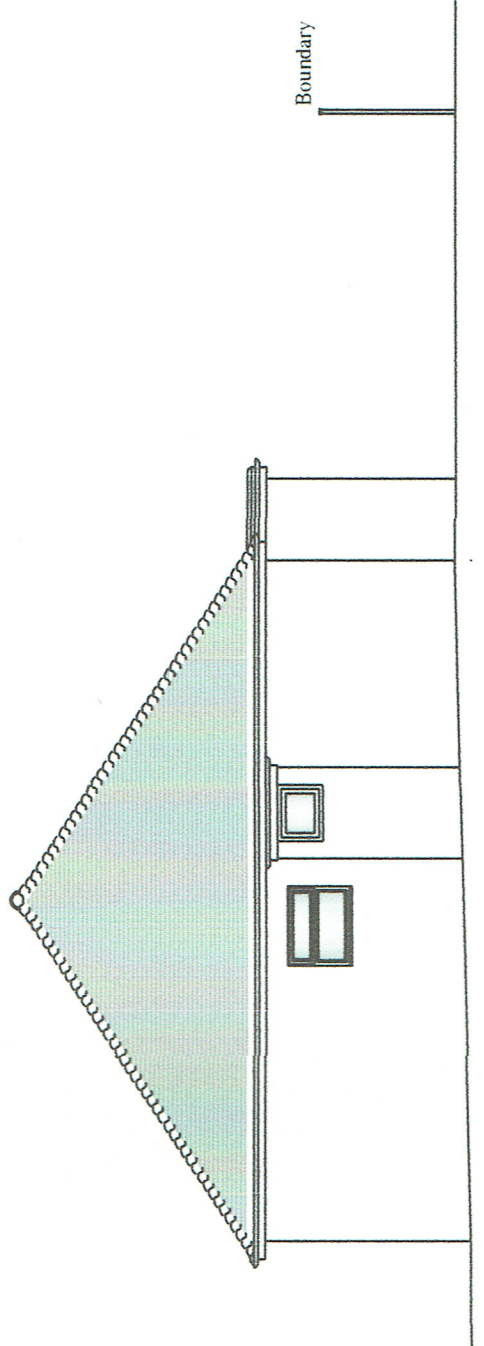

Existing Side Elevation (East)

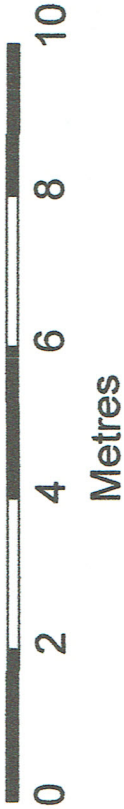

Scale 1:100 @ A3

Client's Name	Drawing Title	Drawn	Date
Mr. & Mrs. M. Dignan	Side Extension with Garage and Front Veranda	MD/LP/01E	25.05.21
Job Title	Scale	Rev	01
20, Little Paddocks Ferring Worthing West Sussex BN12	1:100	Status	