




Proposed Loft Extension 20, Little Paddocks Ferring BN12 5NJ

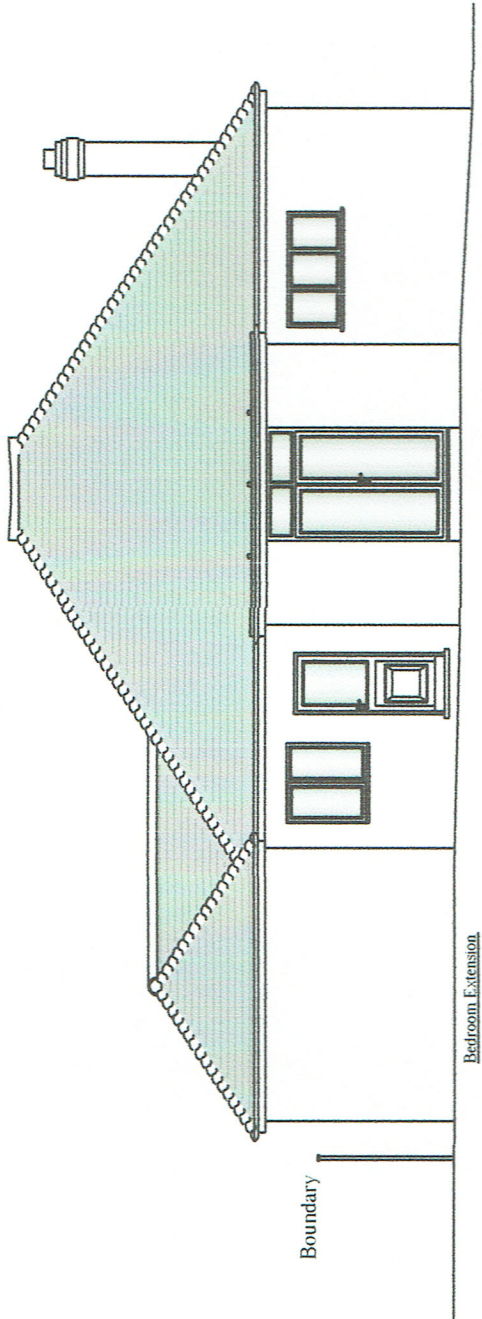


Proposed Rear Elevation (North)

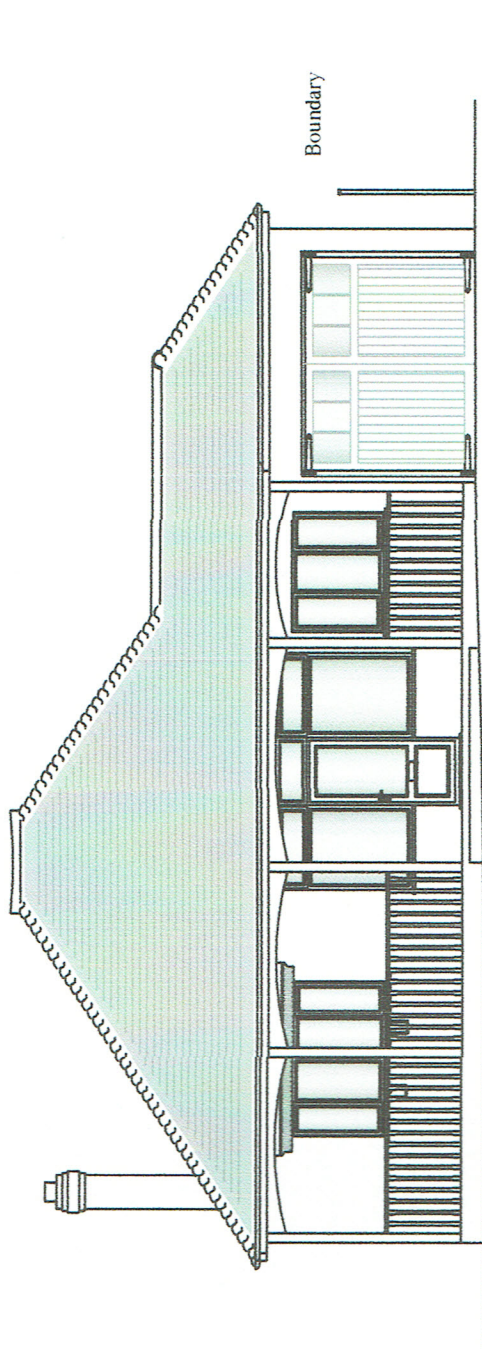


proposed Front Elevation (South)

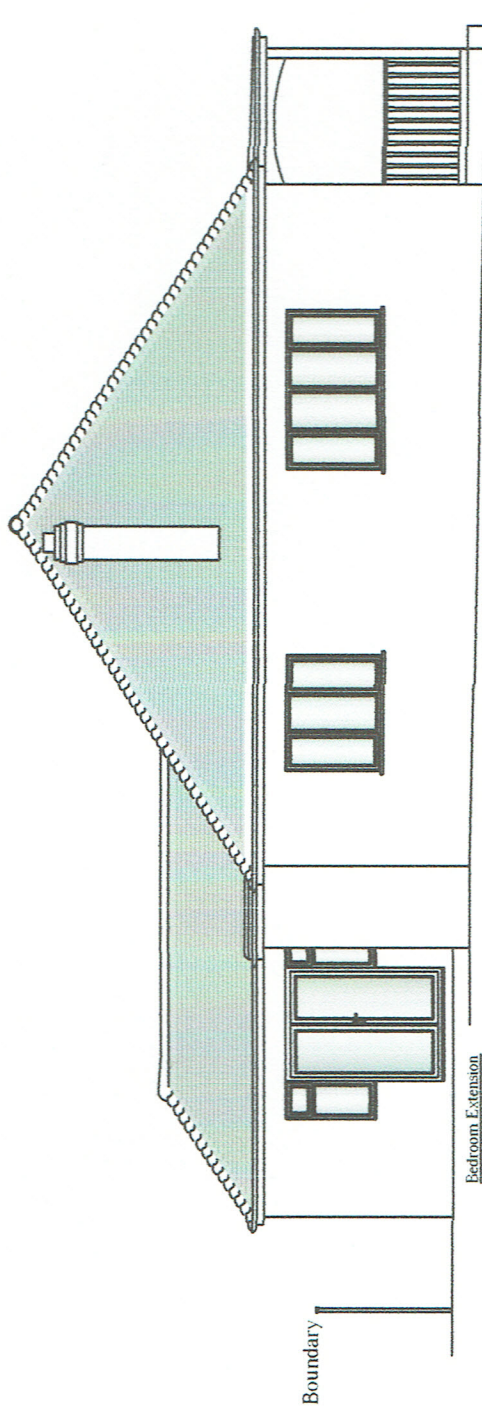

proposed Side Elevation (West)

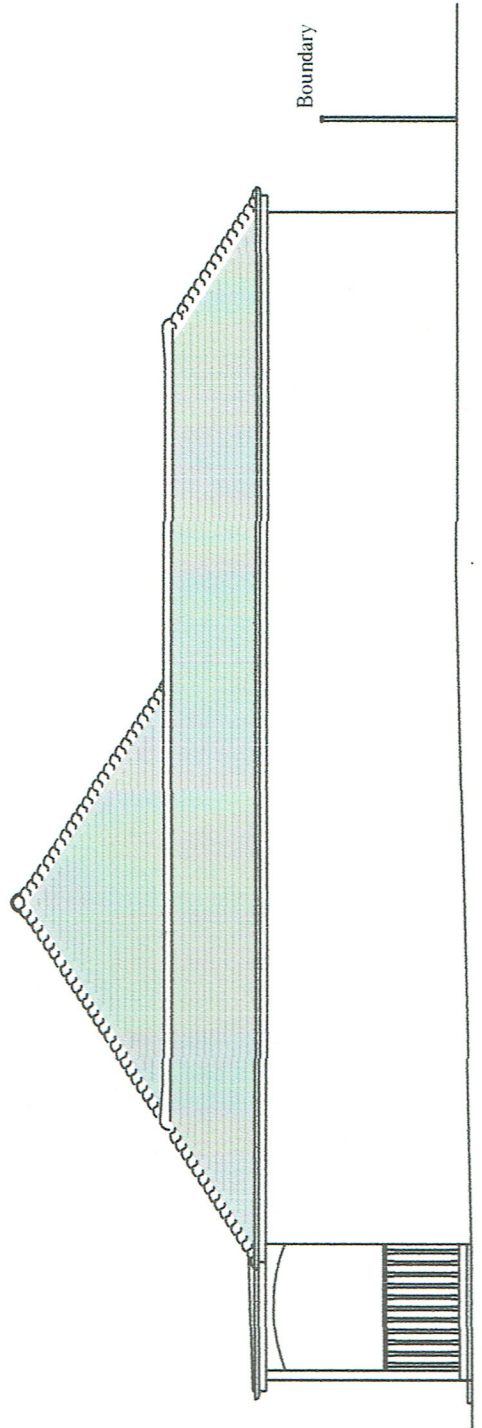

Proposed Side Elevation (East)

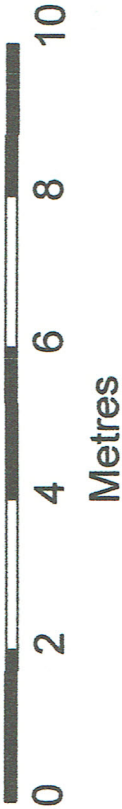

Scale 1:100 @ A3

Client's Name	Mr. & Mrs. M. Dignan	Drawing Title	Side Extension with Garage and Front Veranda	Drawn	25.05.21	Date
Job Title	20, Little Paddocks Ferring Worthing West Sussex BN12	Drawing No.	MD/LP/E02	Rev.	01	
		Scale	1:100	Status		