


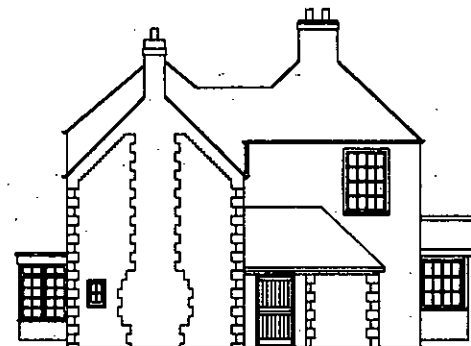

Existing Rear Elevation




Existing Road Side Elevation



Existing Front Elevation




Existing Garden Side Elevation

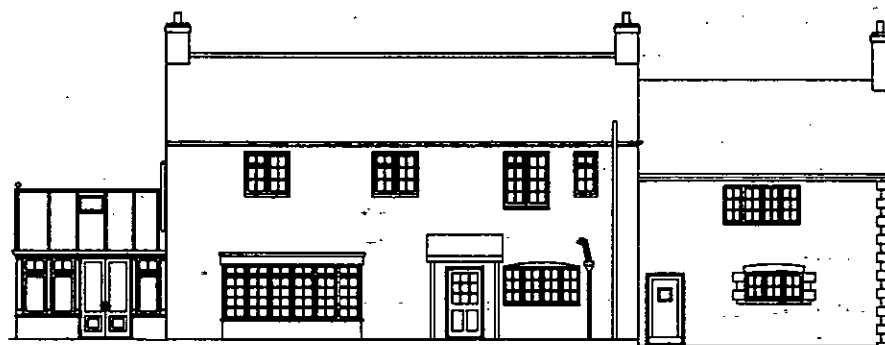

Proposed Rear Elevation




Proposed Road Side Elevation

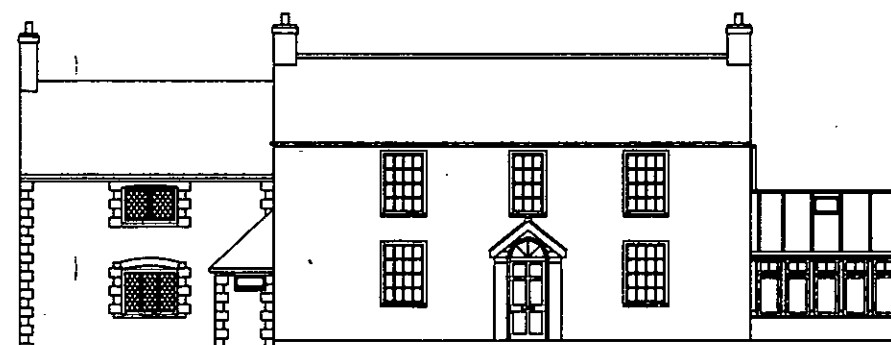


Proposed Front Elevation




Proposed Garden Side Elevation

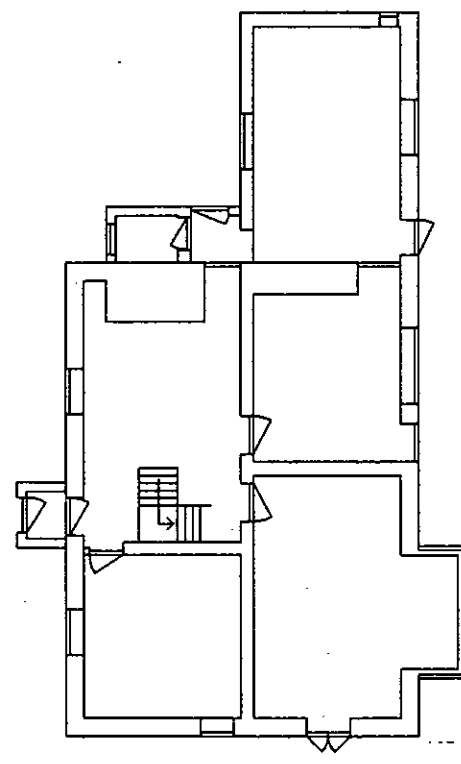


Existing Floor Plan

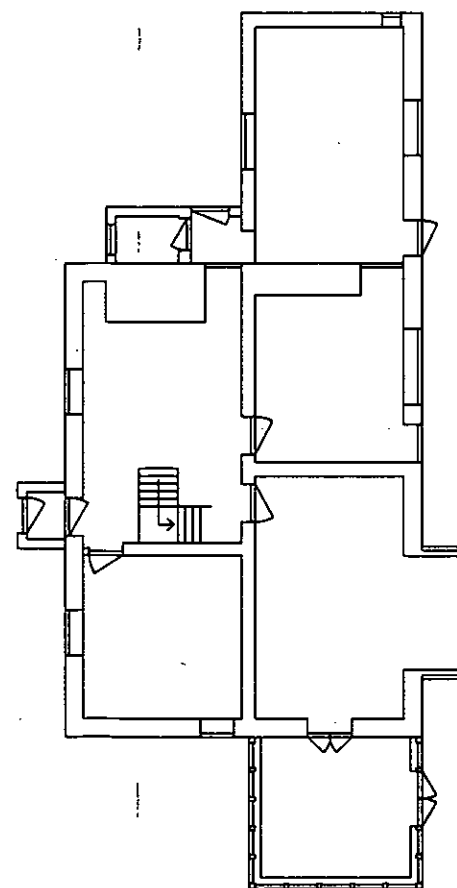

Proposed Floor Plan

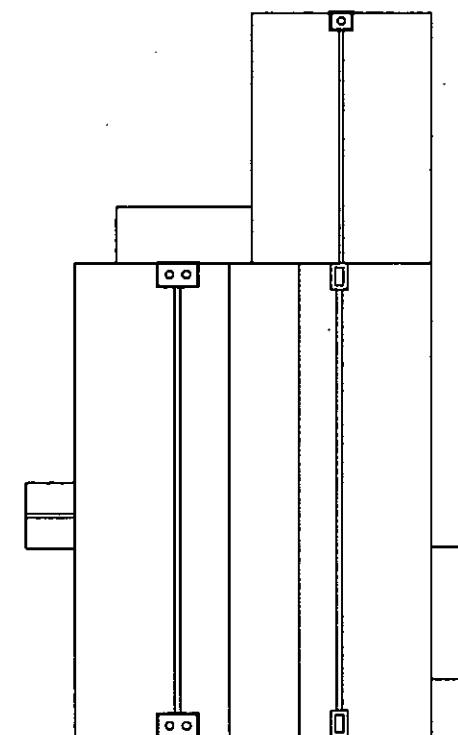

Existing Plan

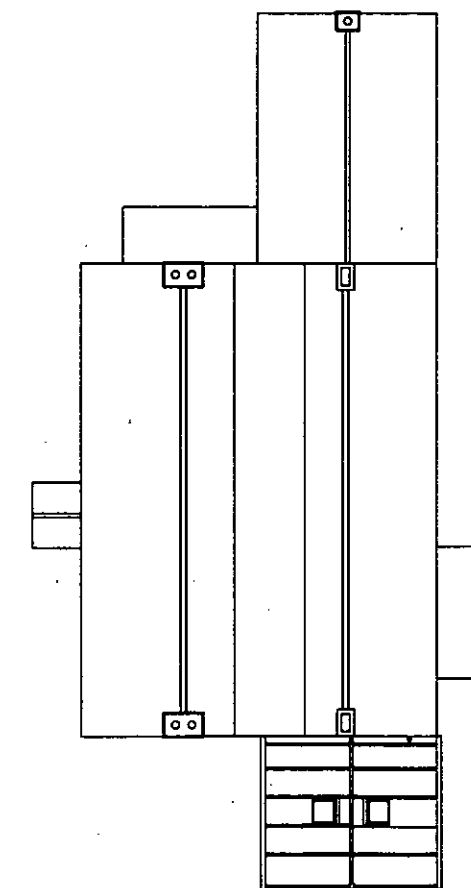

Proposed Plan

 The Conservatory Advisory Service PROFESSIONAL ADVICE BEFORE YOU BUY Unit 1, The View, 120A Front Street, Sowerby Hesl, North Yorkshire YO7 1LL TEL: 01904 795694 Copyright The design details and the copyright in this specification are the sole property of The Conservatory Advisory Service. All rights reserved. No part of this publication may be reproduced, stored in a retrieval system, or transmitted in any form or by any means, electronic, mechanical, photocopying, recording, or by any information storage and retrieval system, without prior written permission from The Conservatory Advisory Service.	Project Existing elevations and proposed elevations detailing the conservatory.		
	Client Mr & Mrs Cheal Home Farm House 63 Ferringham Lane Ferringham BN12 5LL		
	Scale 1:200	Drawn By M. Smith	Date 18.08.12
	Drwg No. MS10333-12		Revision A