



Proposed Ground Floor Plan
Scale 1:50

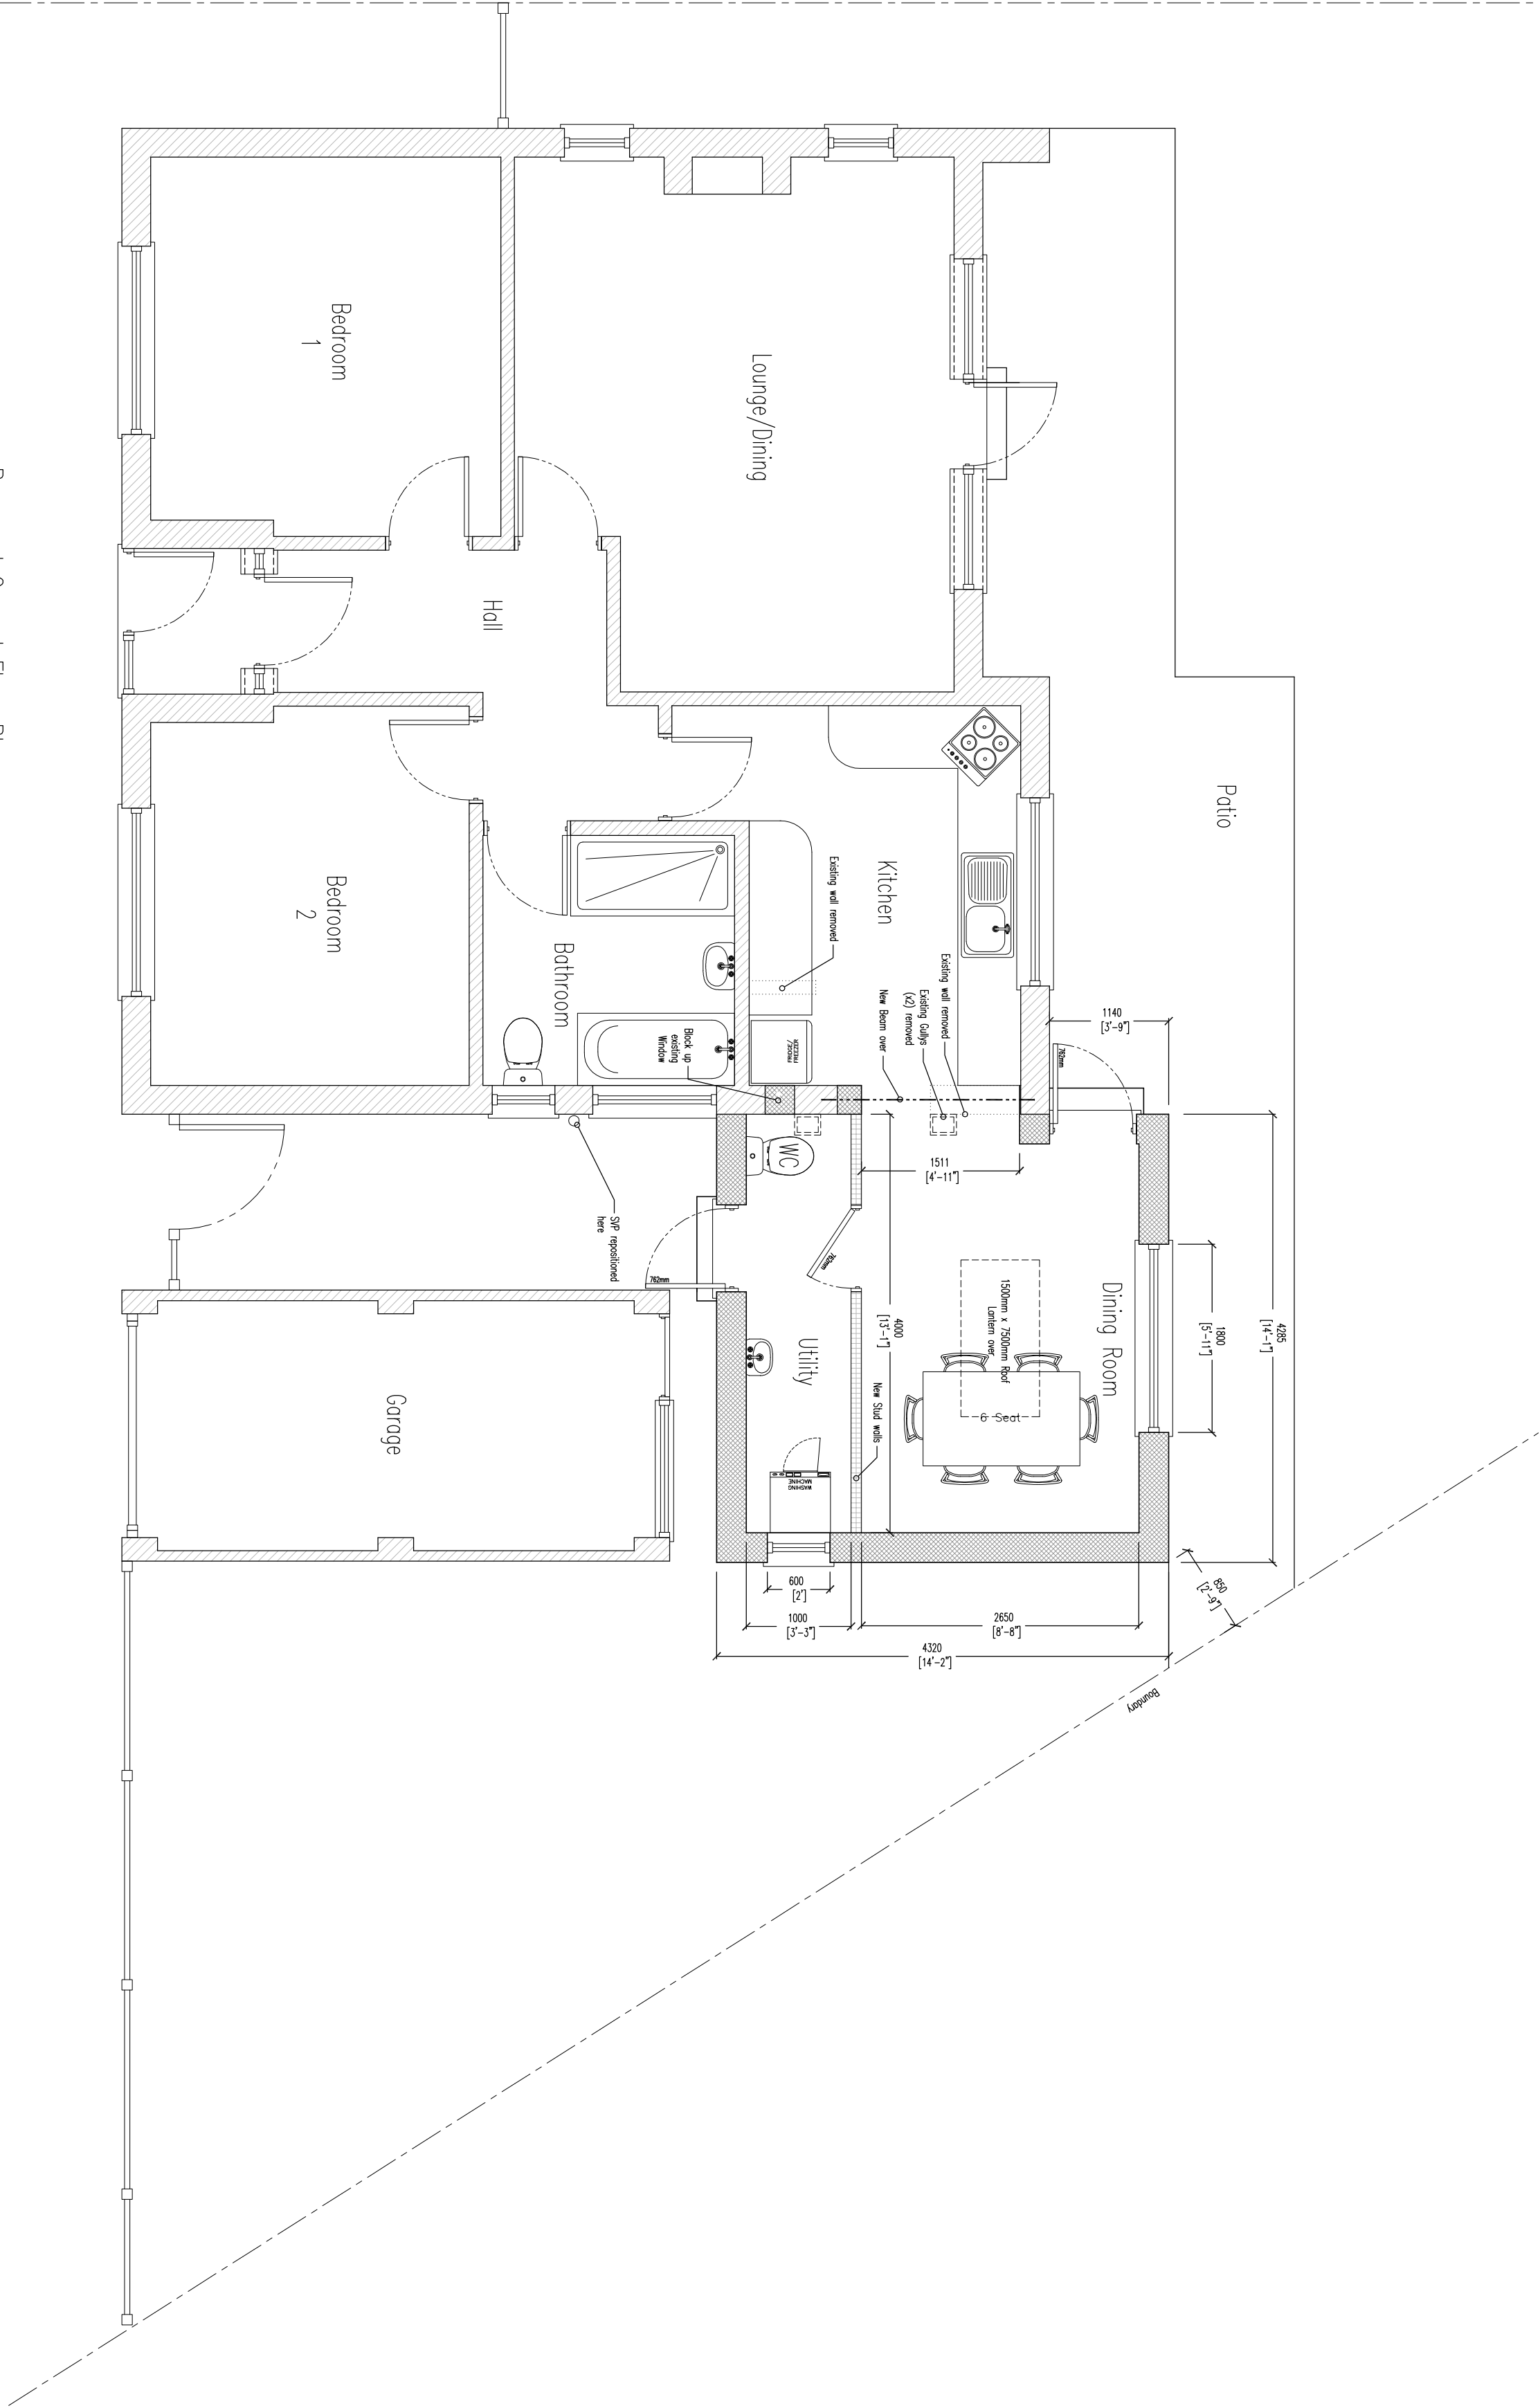

Typical Section thro. Proposed Extension
Scale 1:50

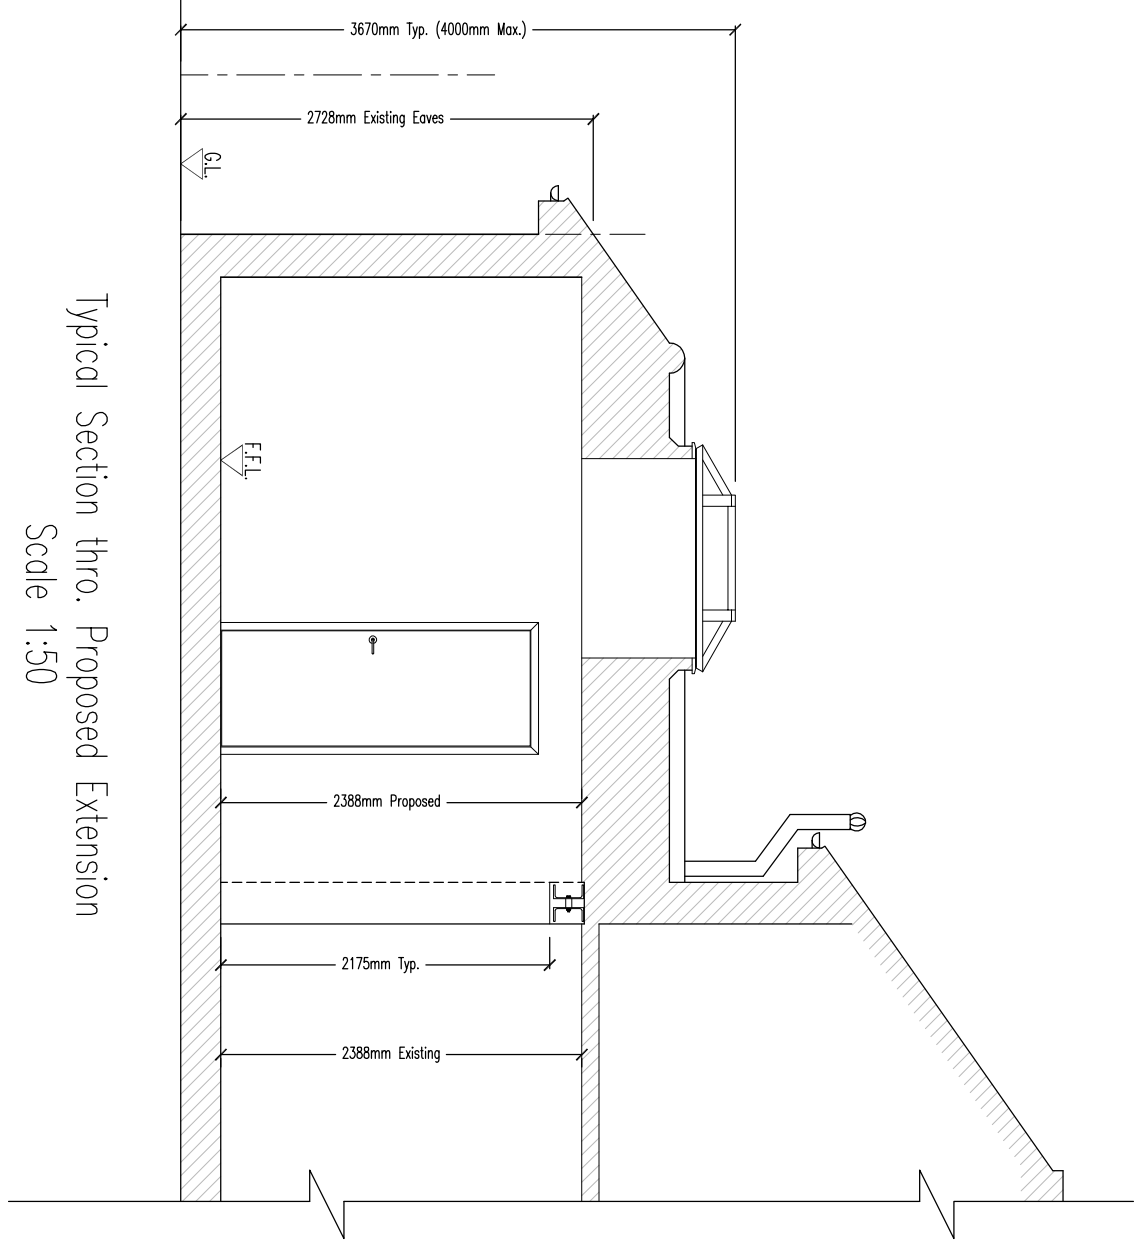

Project:
Mrs Compton
39 Cissbury Road
Ferring
West Sussex
BN12 6QL

Title:
Proposed single storey
side extension

PERMITTED DEV. 2 OF 2

Drawing No:	Revision:
3484-17-PD002	P3



2-3 Rice Parade, Fairway,
Petts Wood, Kent, BR5 1EQ
01689 836855
design@croftondesign.co.uk
© CDS Ltd. 2017