
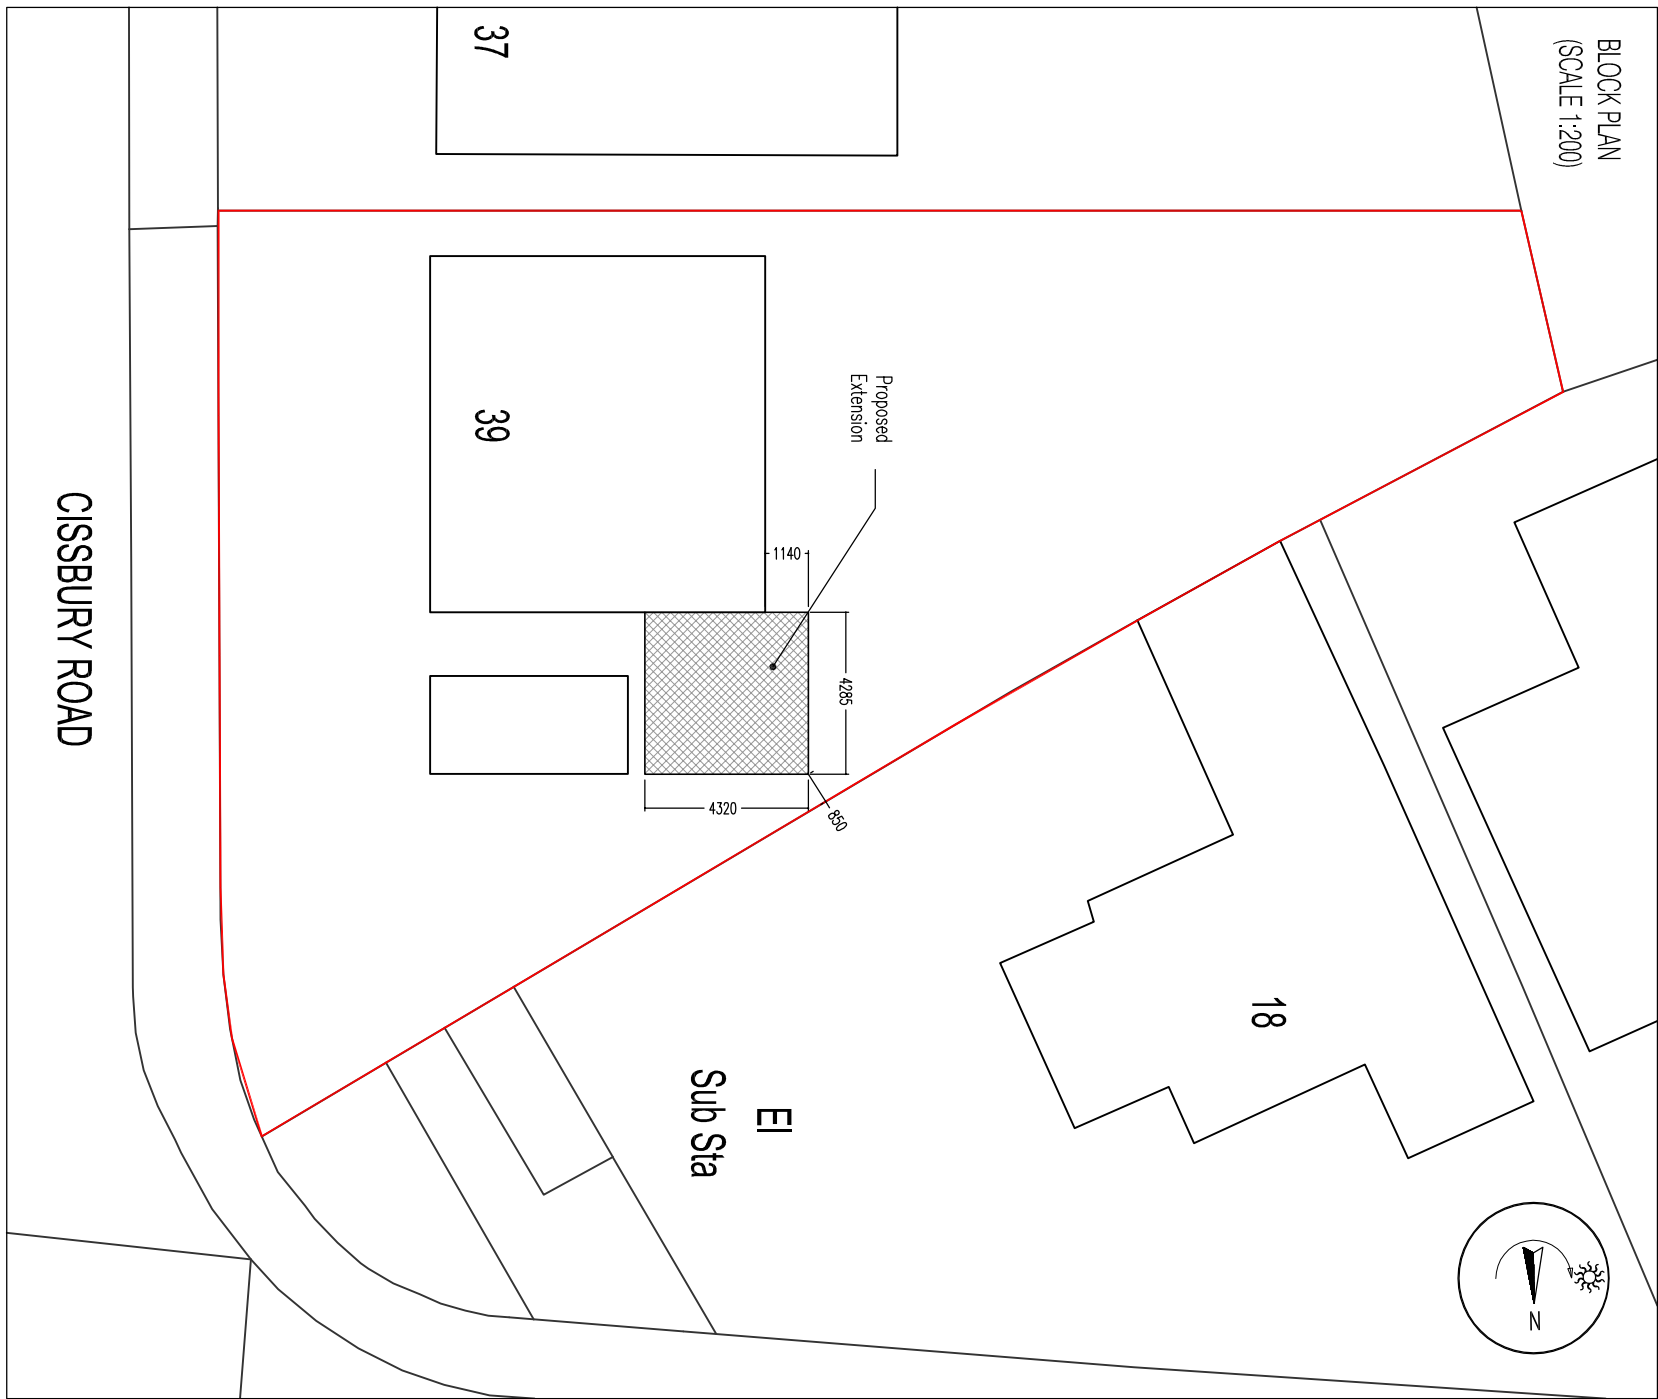
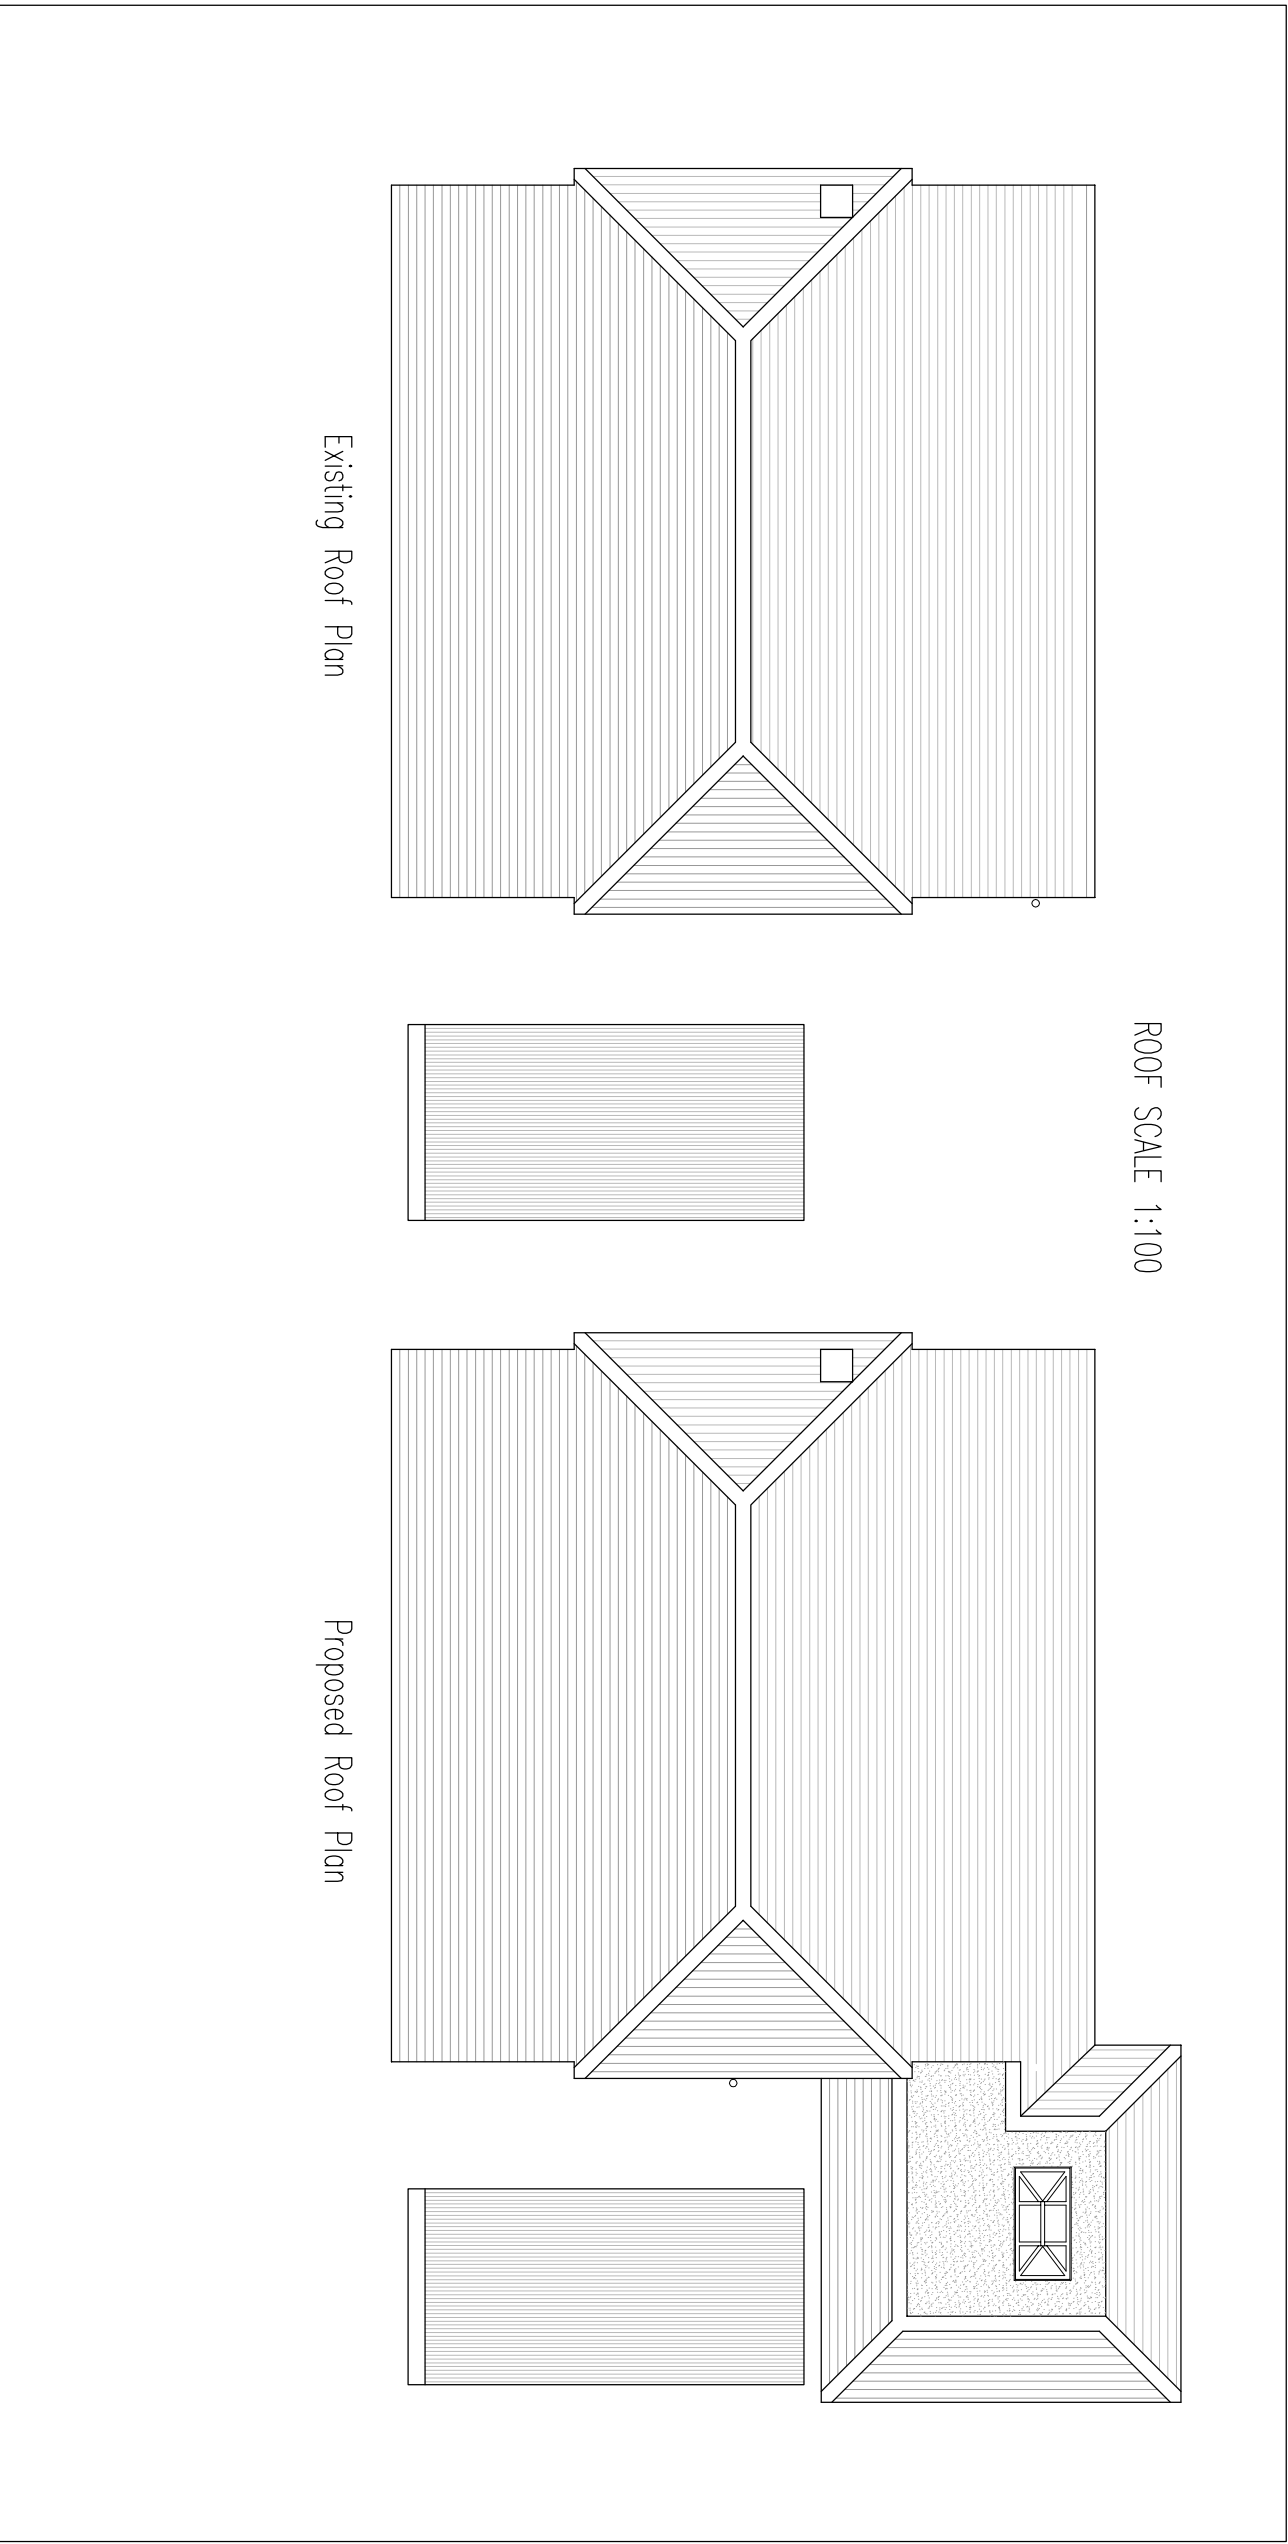
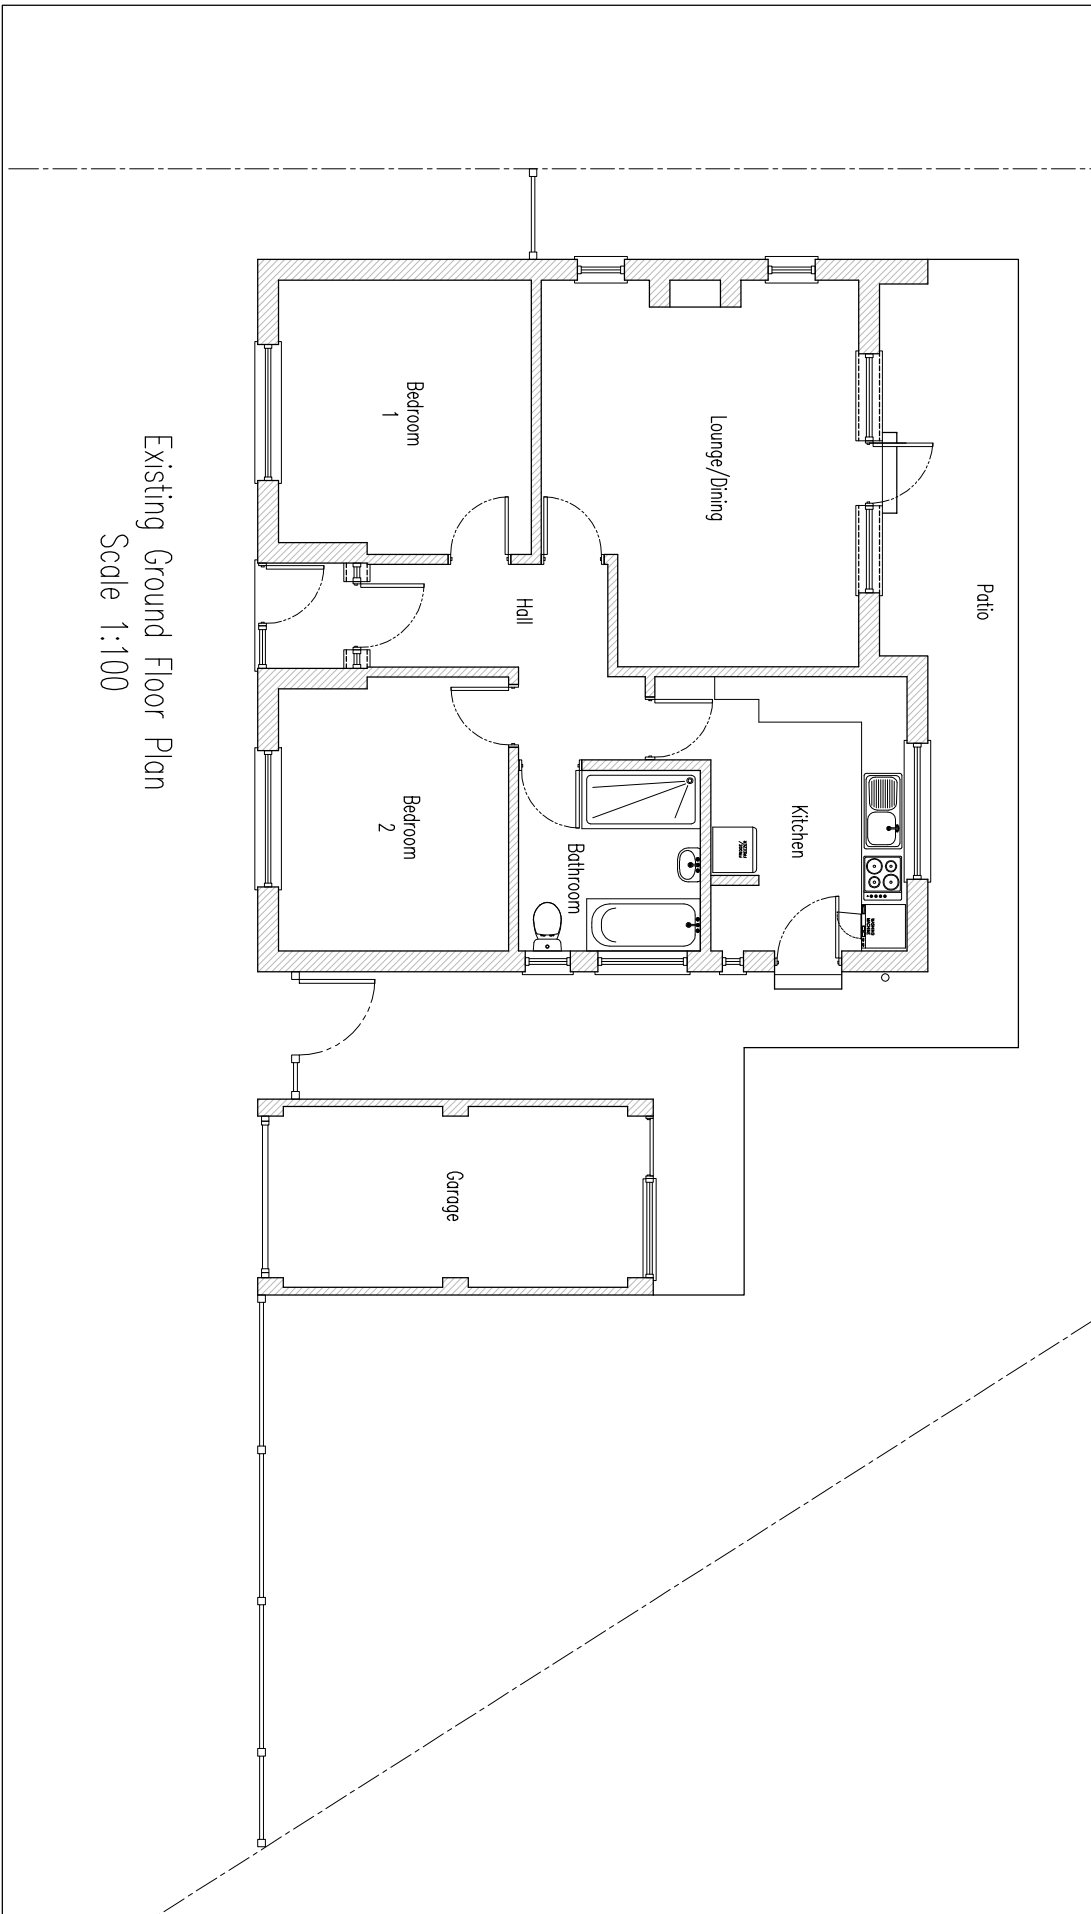
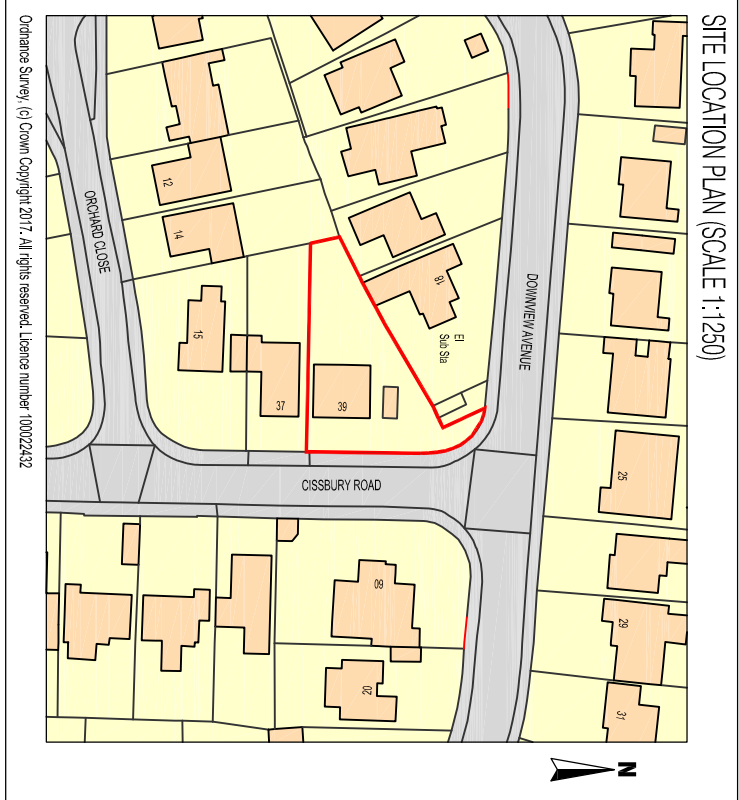


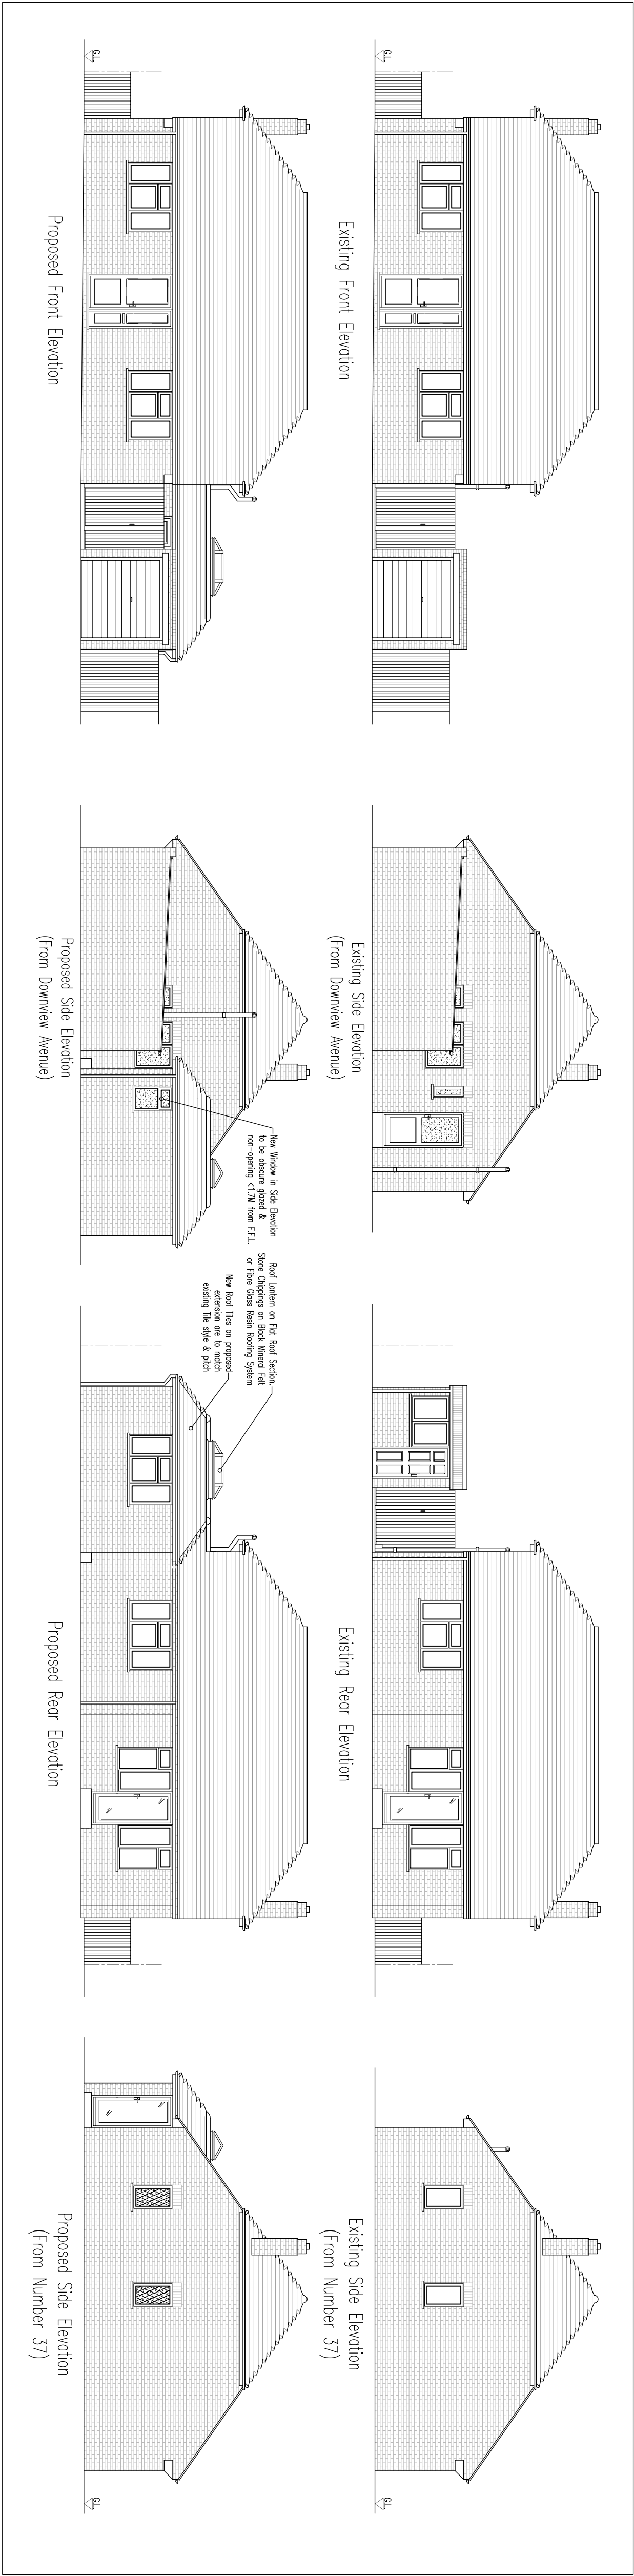

|      |              |                     |          |
|------|--------------|---------------------|----------|
| P3   | RN           | Issued for Planning | 16/01/18 |
| P2   | RN           | Floor Plan amended  | 11/01/18 |
| P1   | RN           | Issued for comment  | 02/01/18 |
| Rev. | Description: | Date:               |          |

Date: 02/01/18  
Scale @A1: 1:1250/200/100  
Project: Mrs Compton  
39 Cissbury Road  
Ferring  
West Sussex  
BN12 6QL

Title: Proposed single storey side extension  
PERMITTED DEV. 1 OF 2

|               |           |
|---------------|-----------|
| Drawing No:   | Revision: |
| 3484-17-PD001 | P3        |



2-3 Rice Parade, Fairway,  
Petts Wood, Kent, BR5 1EQ  
01689 836855  
design@croftondesign.co.uk  
© CDS Ltd 2017