



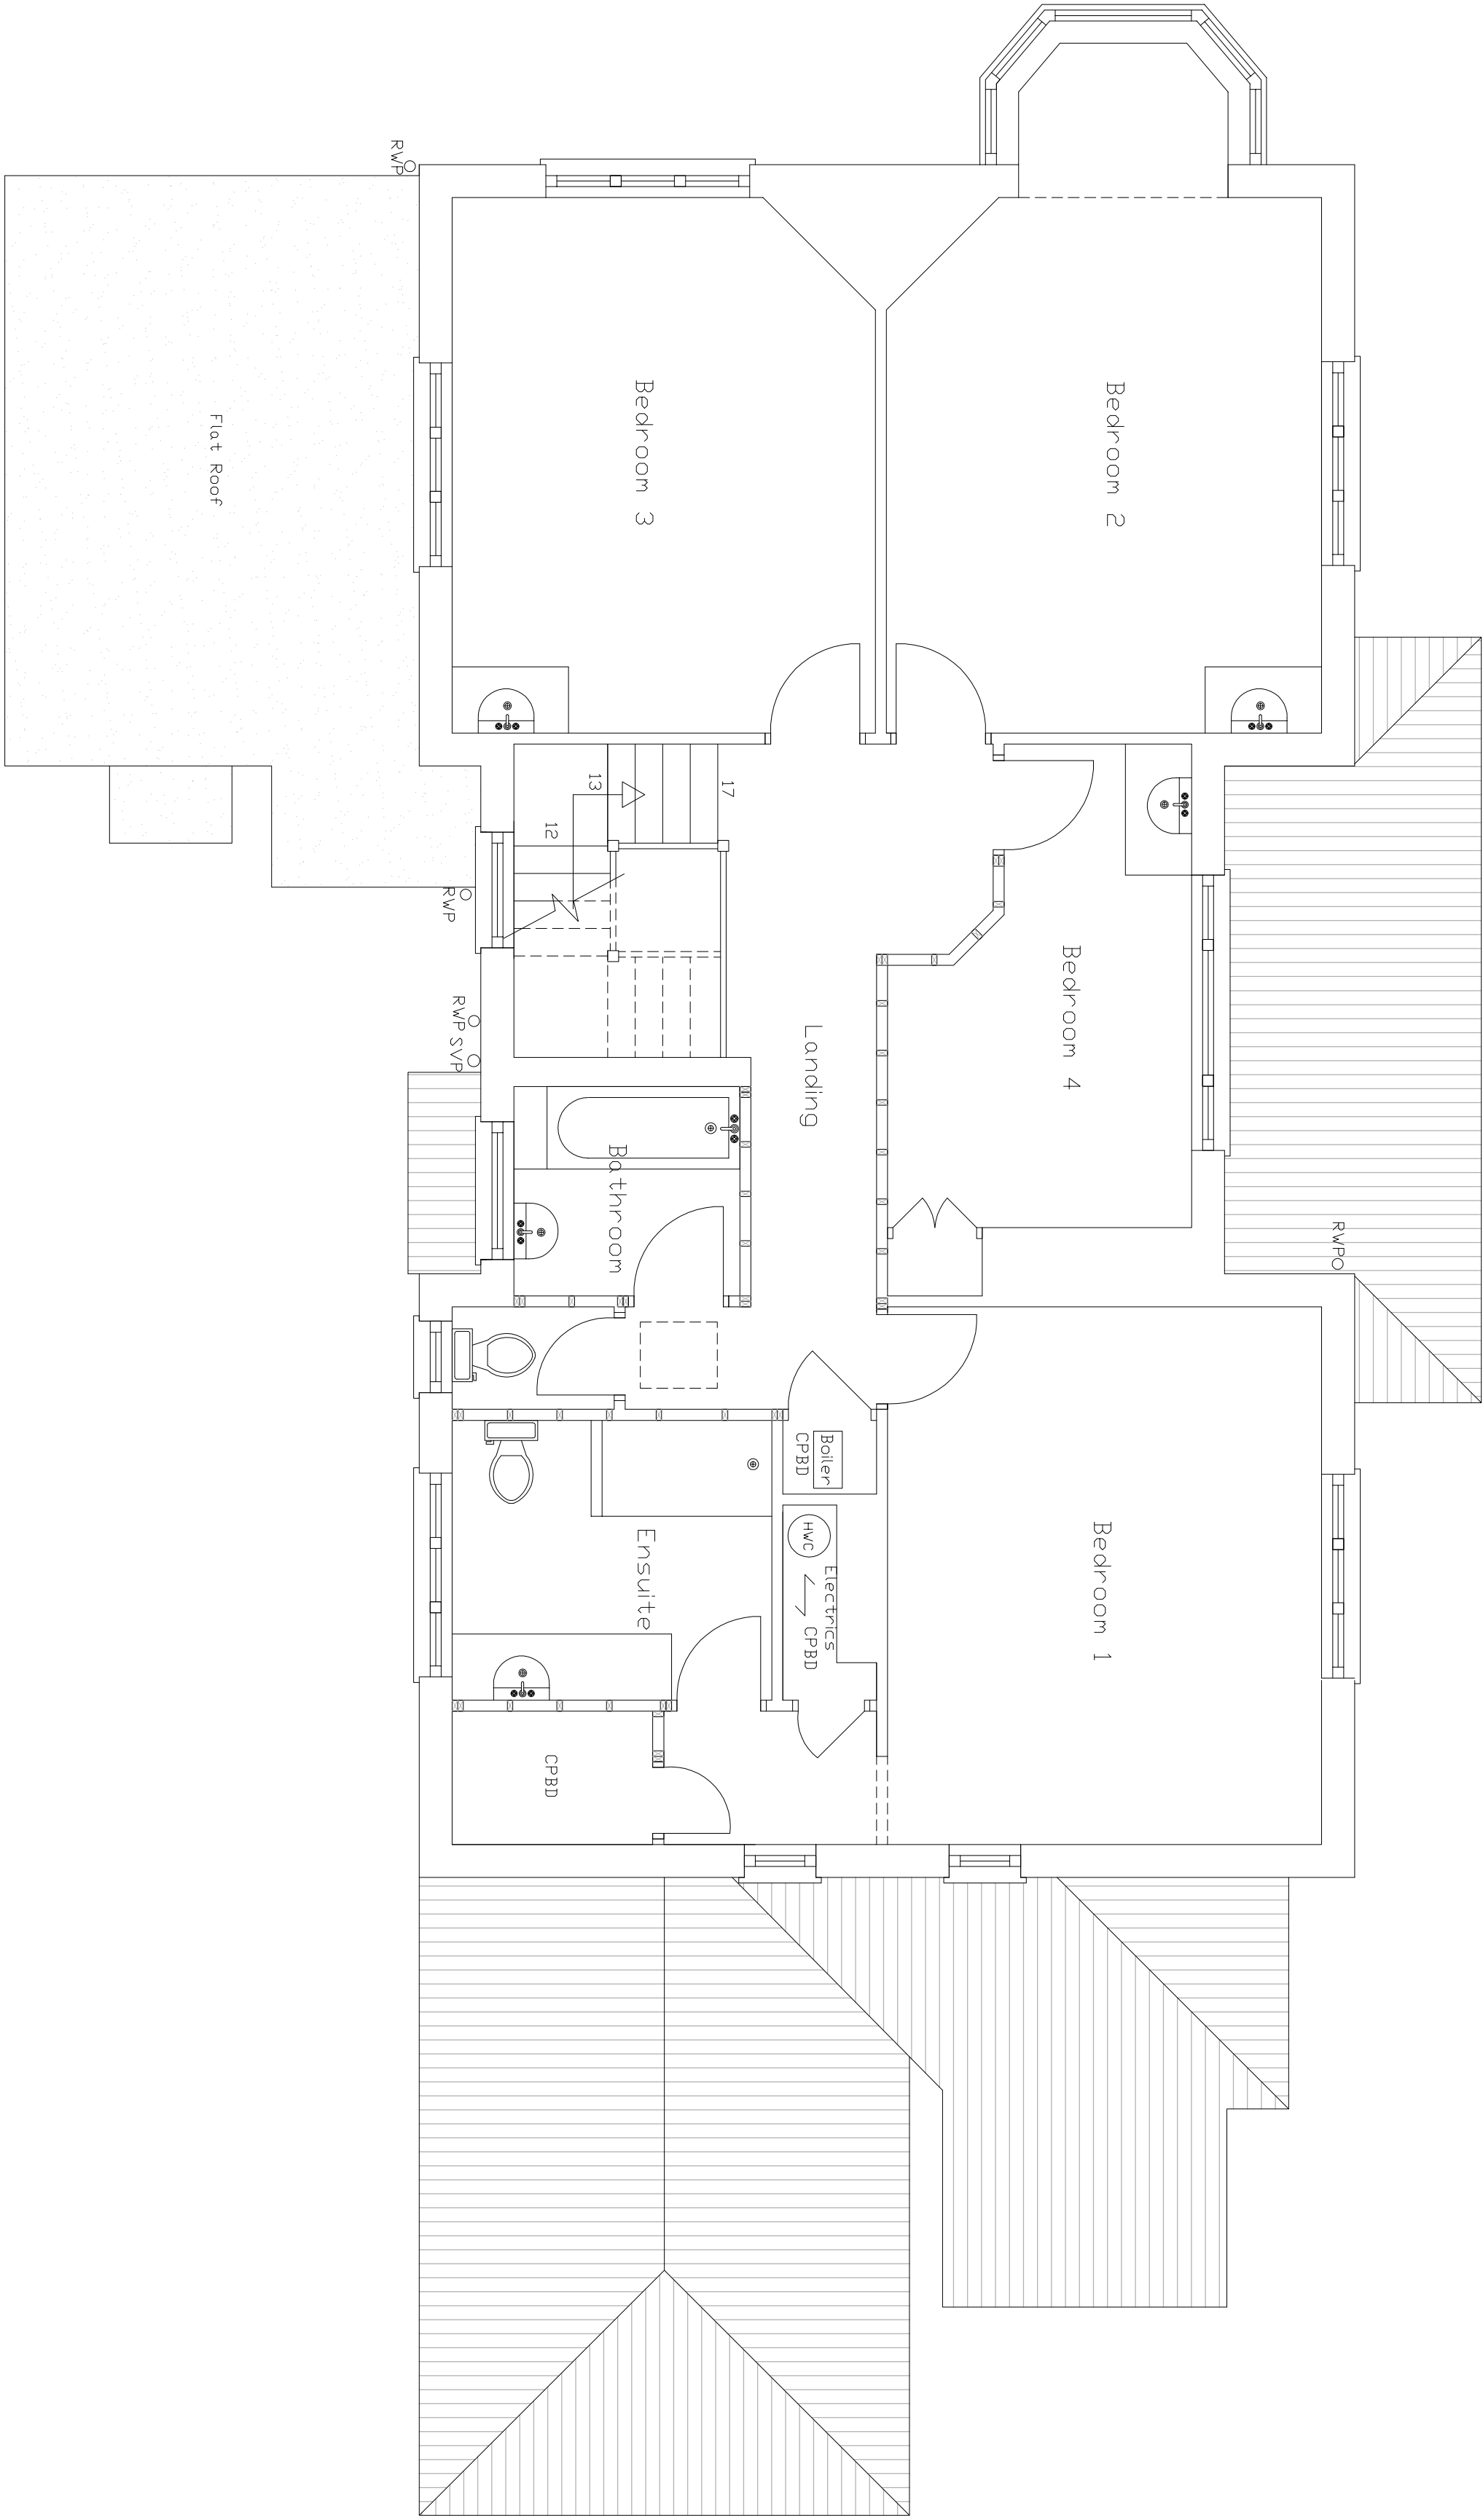

First Floor

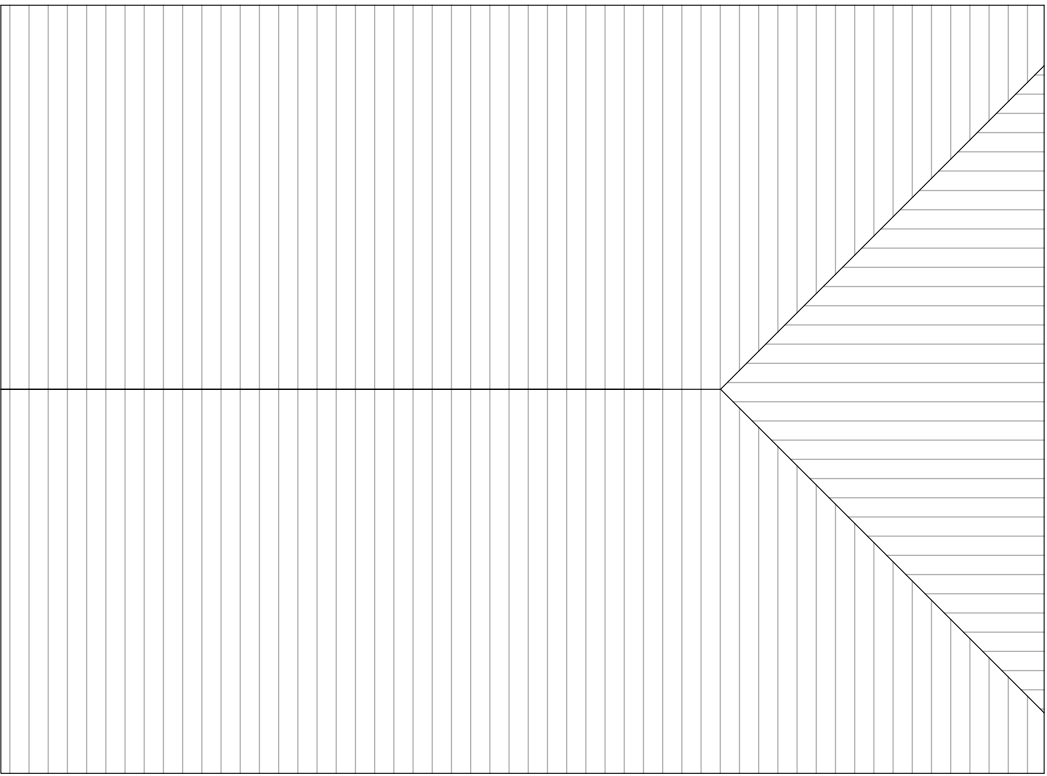

Colin Jesséy Associates									
29 Parkfield Rd, Worthing, BN13 1EP, Tel. 01903 212019, www.colinjesssey.co.uk									
Client	Breastle Sussex Limited	Paper Size A1							
Contract	Conversion								
At	Breastle, Stable Lane, Findon, Worthing, BN14 0RR								
Title	Survey First Floor Plan								
DWG. No.	152.09.02	Scale:	1:50	Date:	30/10/09	Drawn By:	S.D		
Rev.									
Details									
Details									

