




Schedule of Materials		
Roof	: Plain Tiles	
Elevations	: Brick and Render	
Windows & Doors	: Timber	

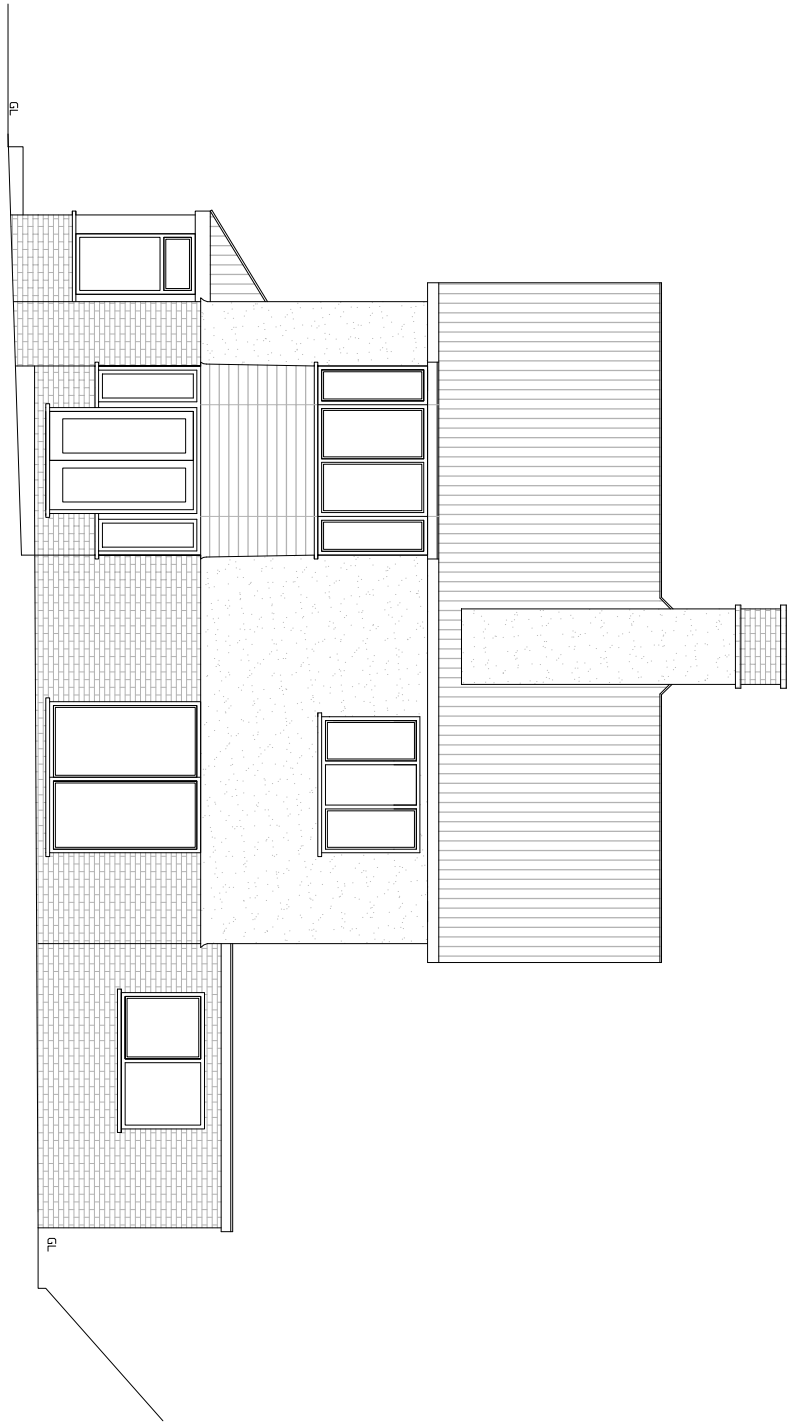


South Side Elevation

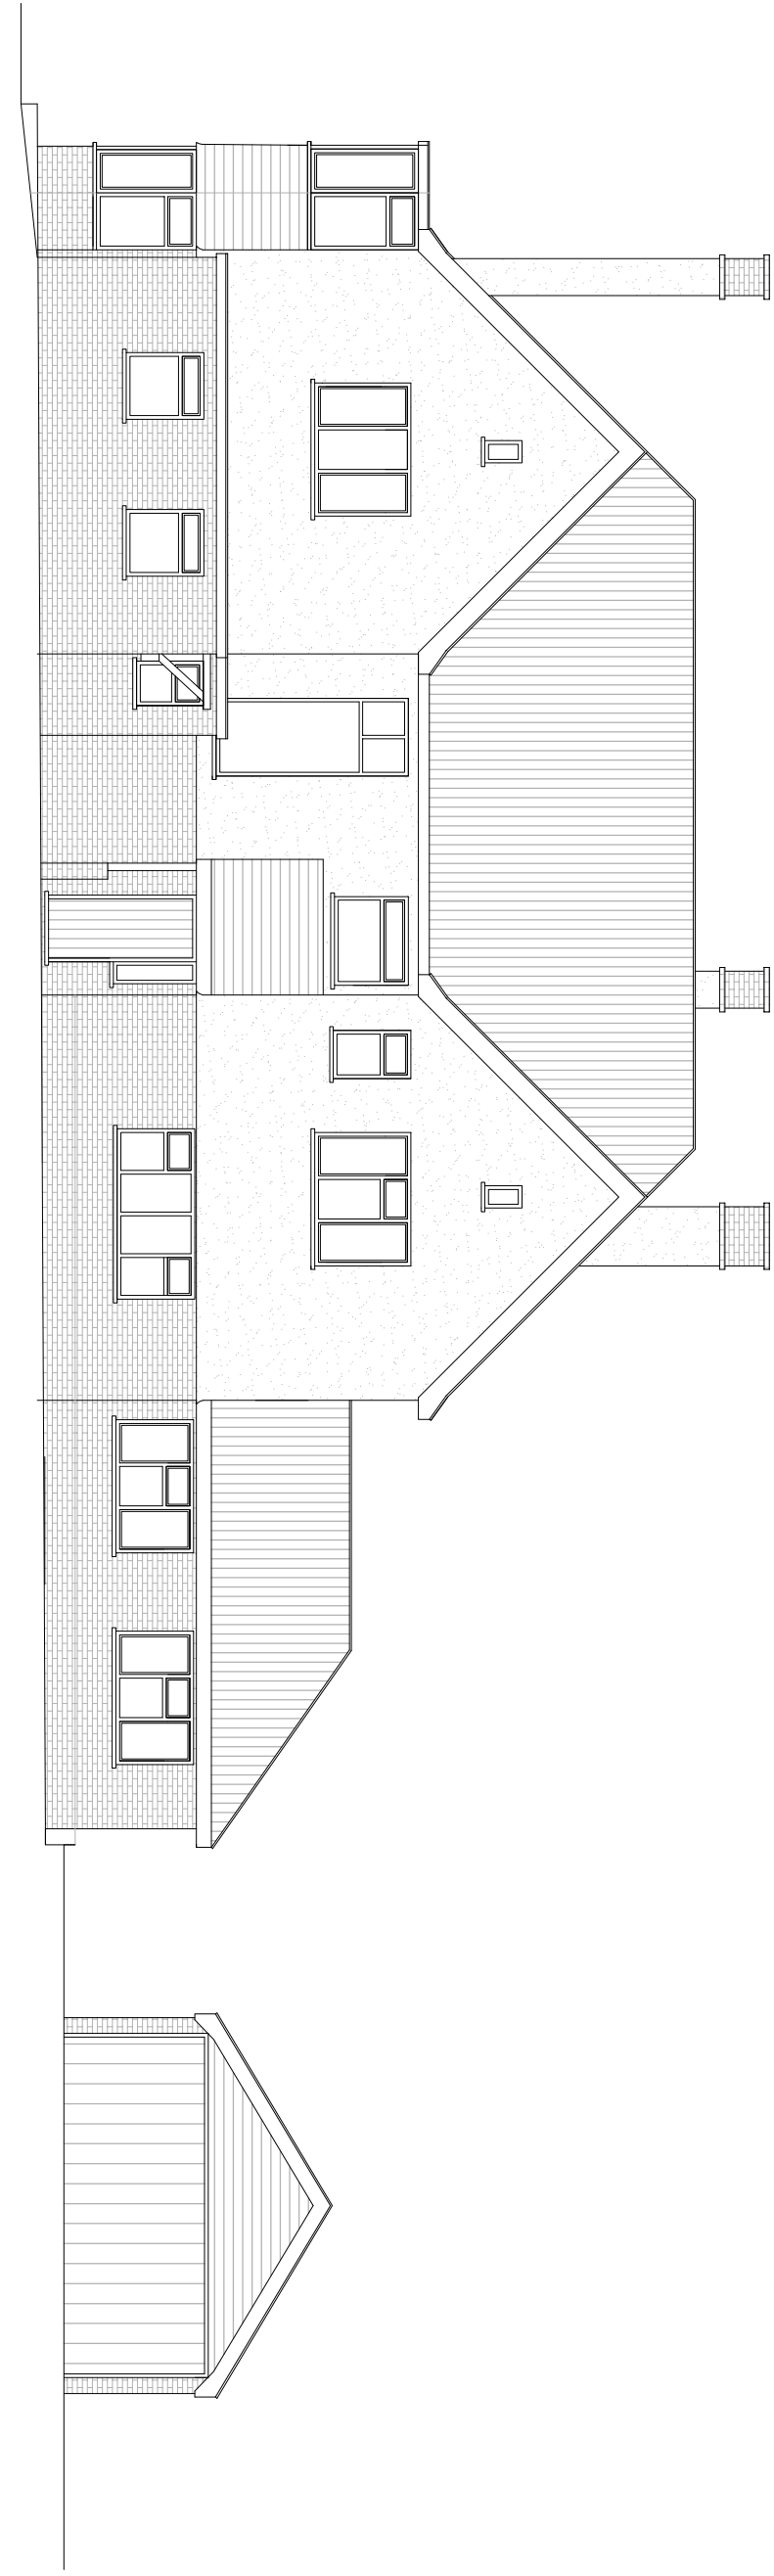


East Front Elevation

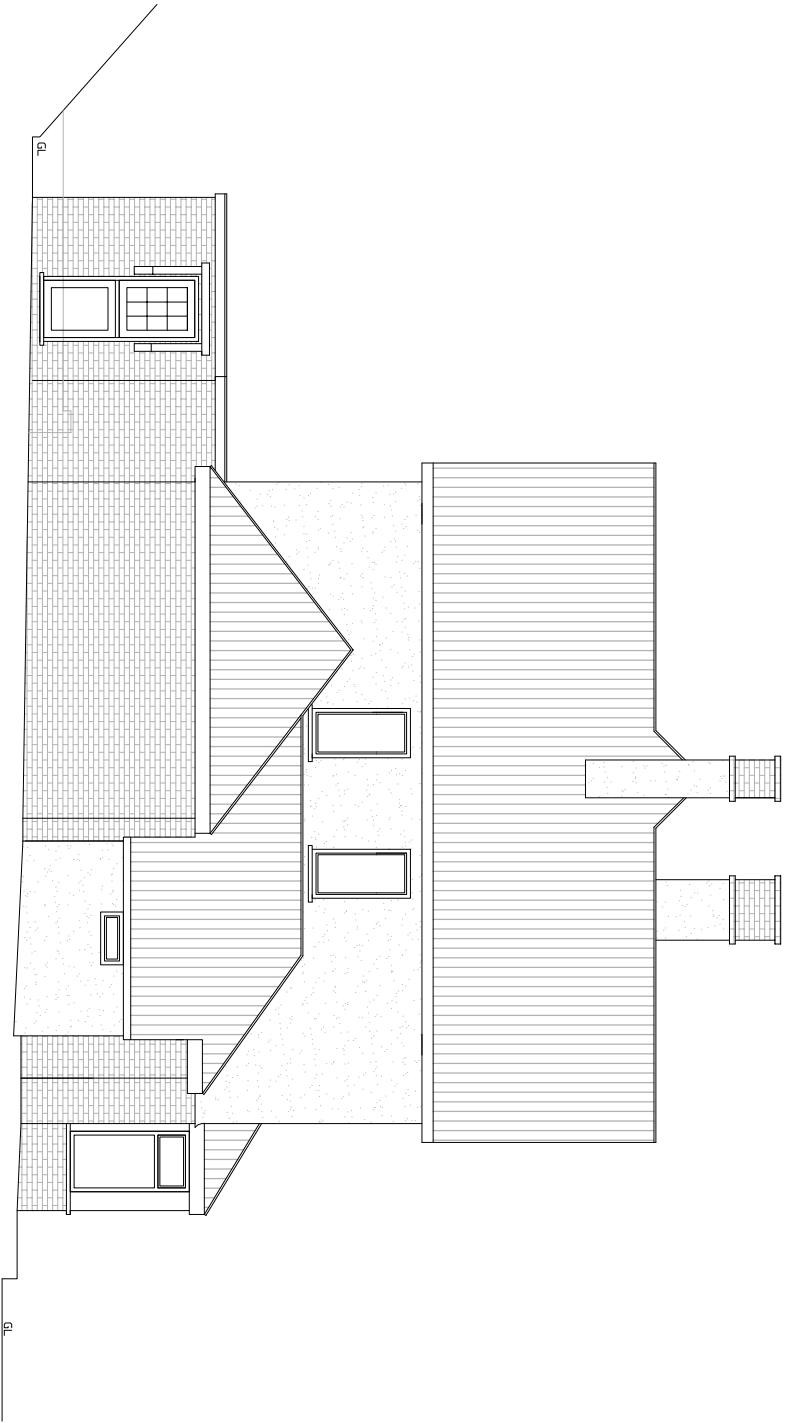


North Side Elevation

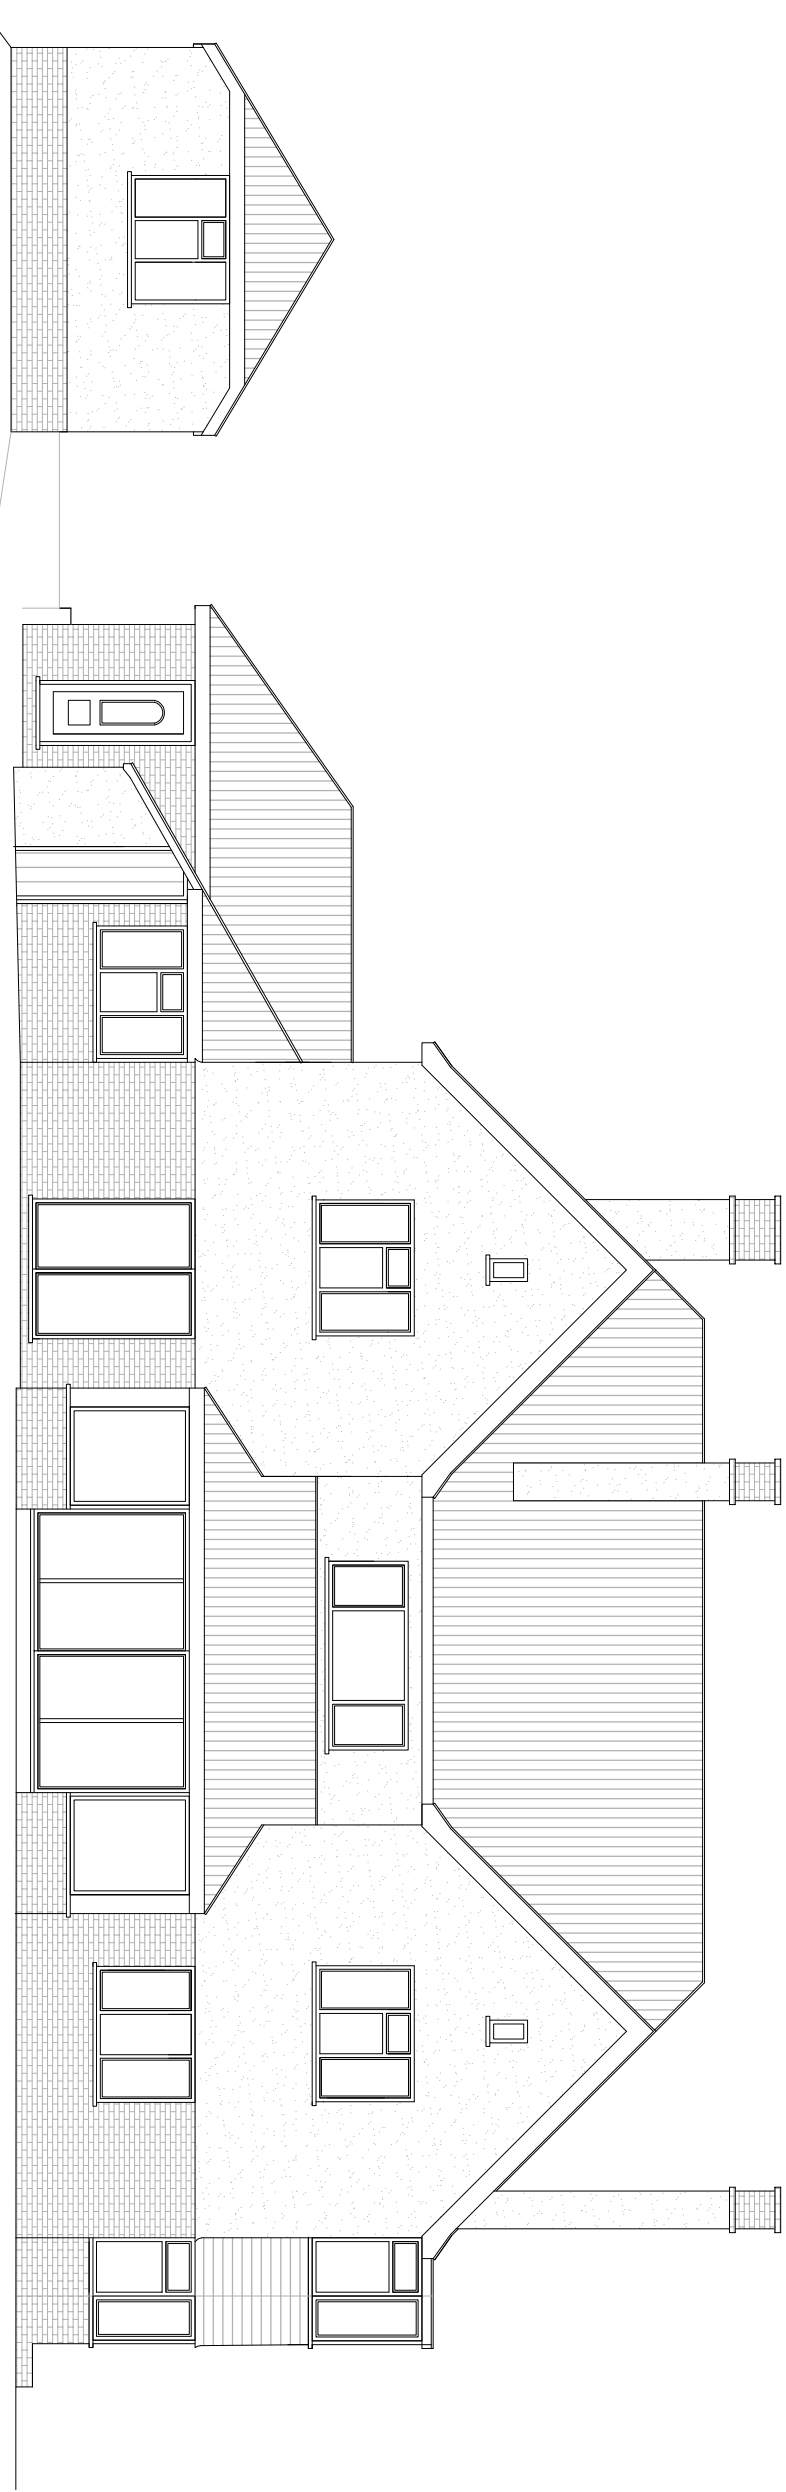

West Rear Elevation

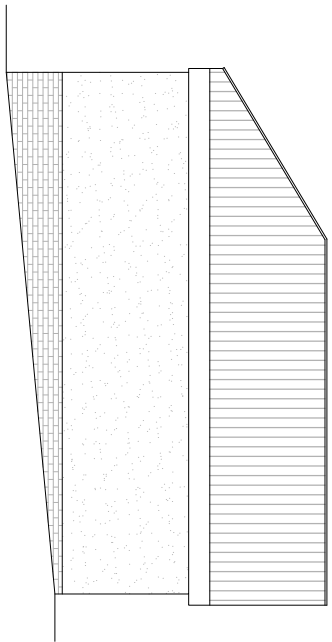


South Side Elevation

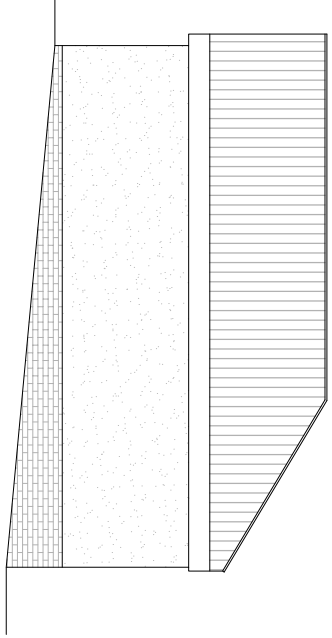

North Side Elevation

Garage

 

29 Parkfield Rd, Worthing, BN13 1EP, Tel. 01903 212019, www.colinjesssey.co.uk									
Colin Jesssey Associates									Paper Size A1
Client	Breastle Sussex Limited								
Contract	Conversion								
At	Breastle Stable Lane, Findon, Worthing, BN14 0RR								
Title	Survey Elevations								
DWG. No.	152.09.05	Scale:	1:100	Date:	30/10/09	Drawn By:	S.D		
Rev.									
Details									
Details									