


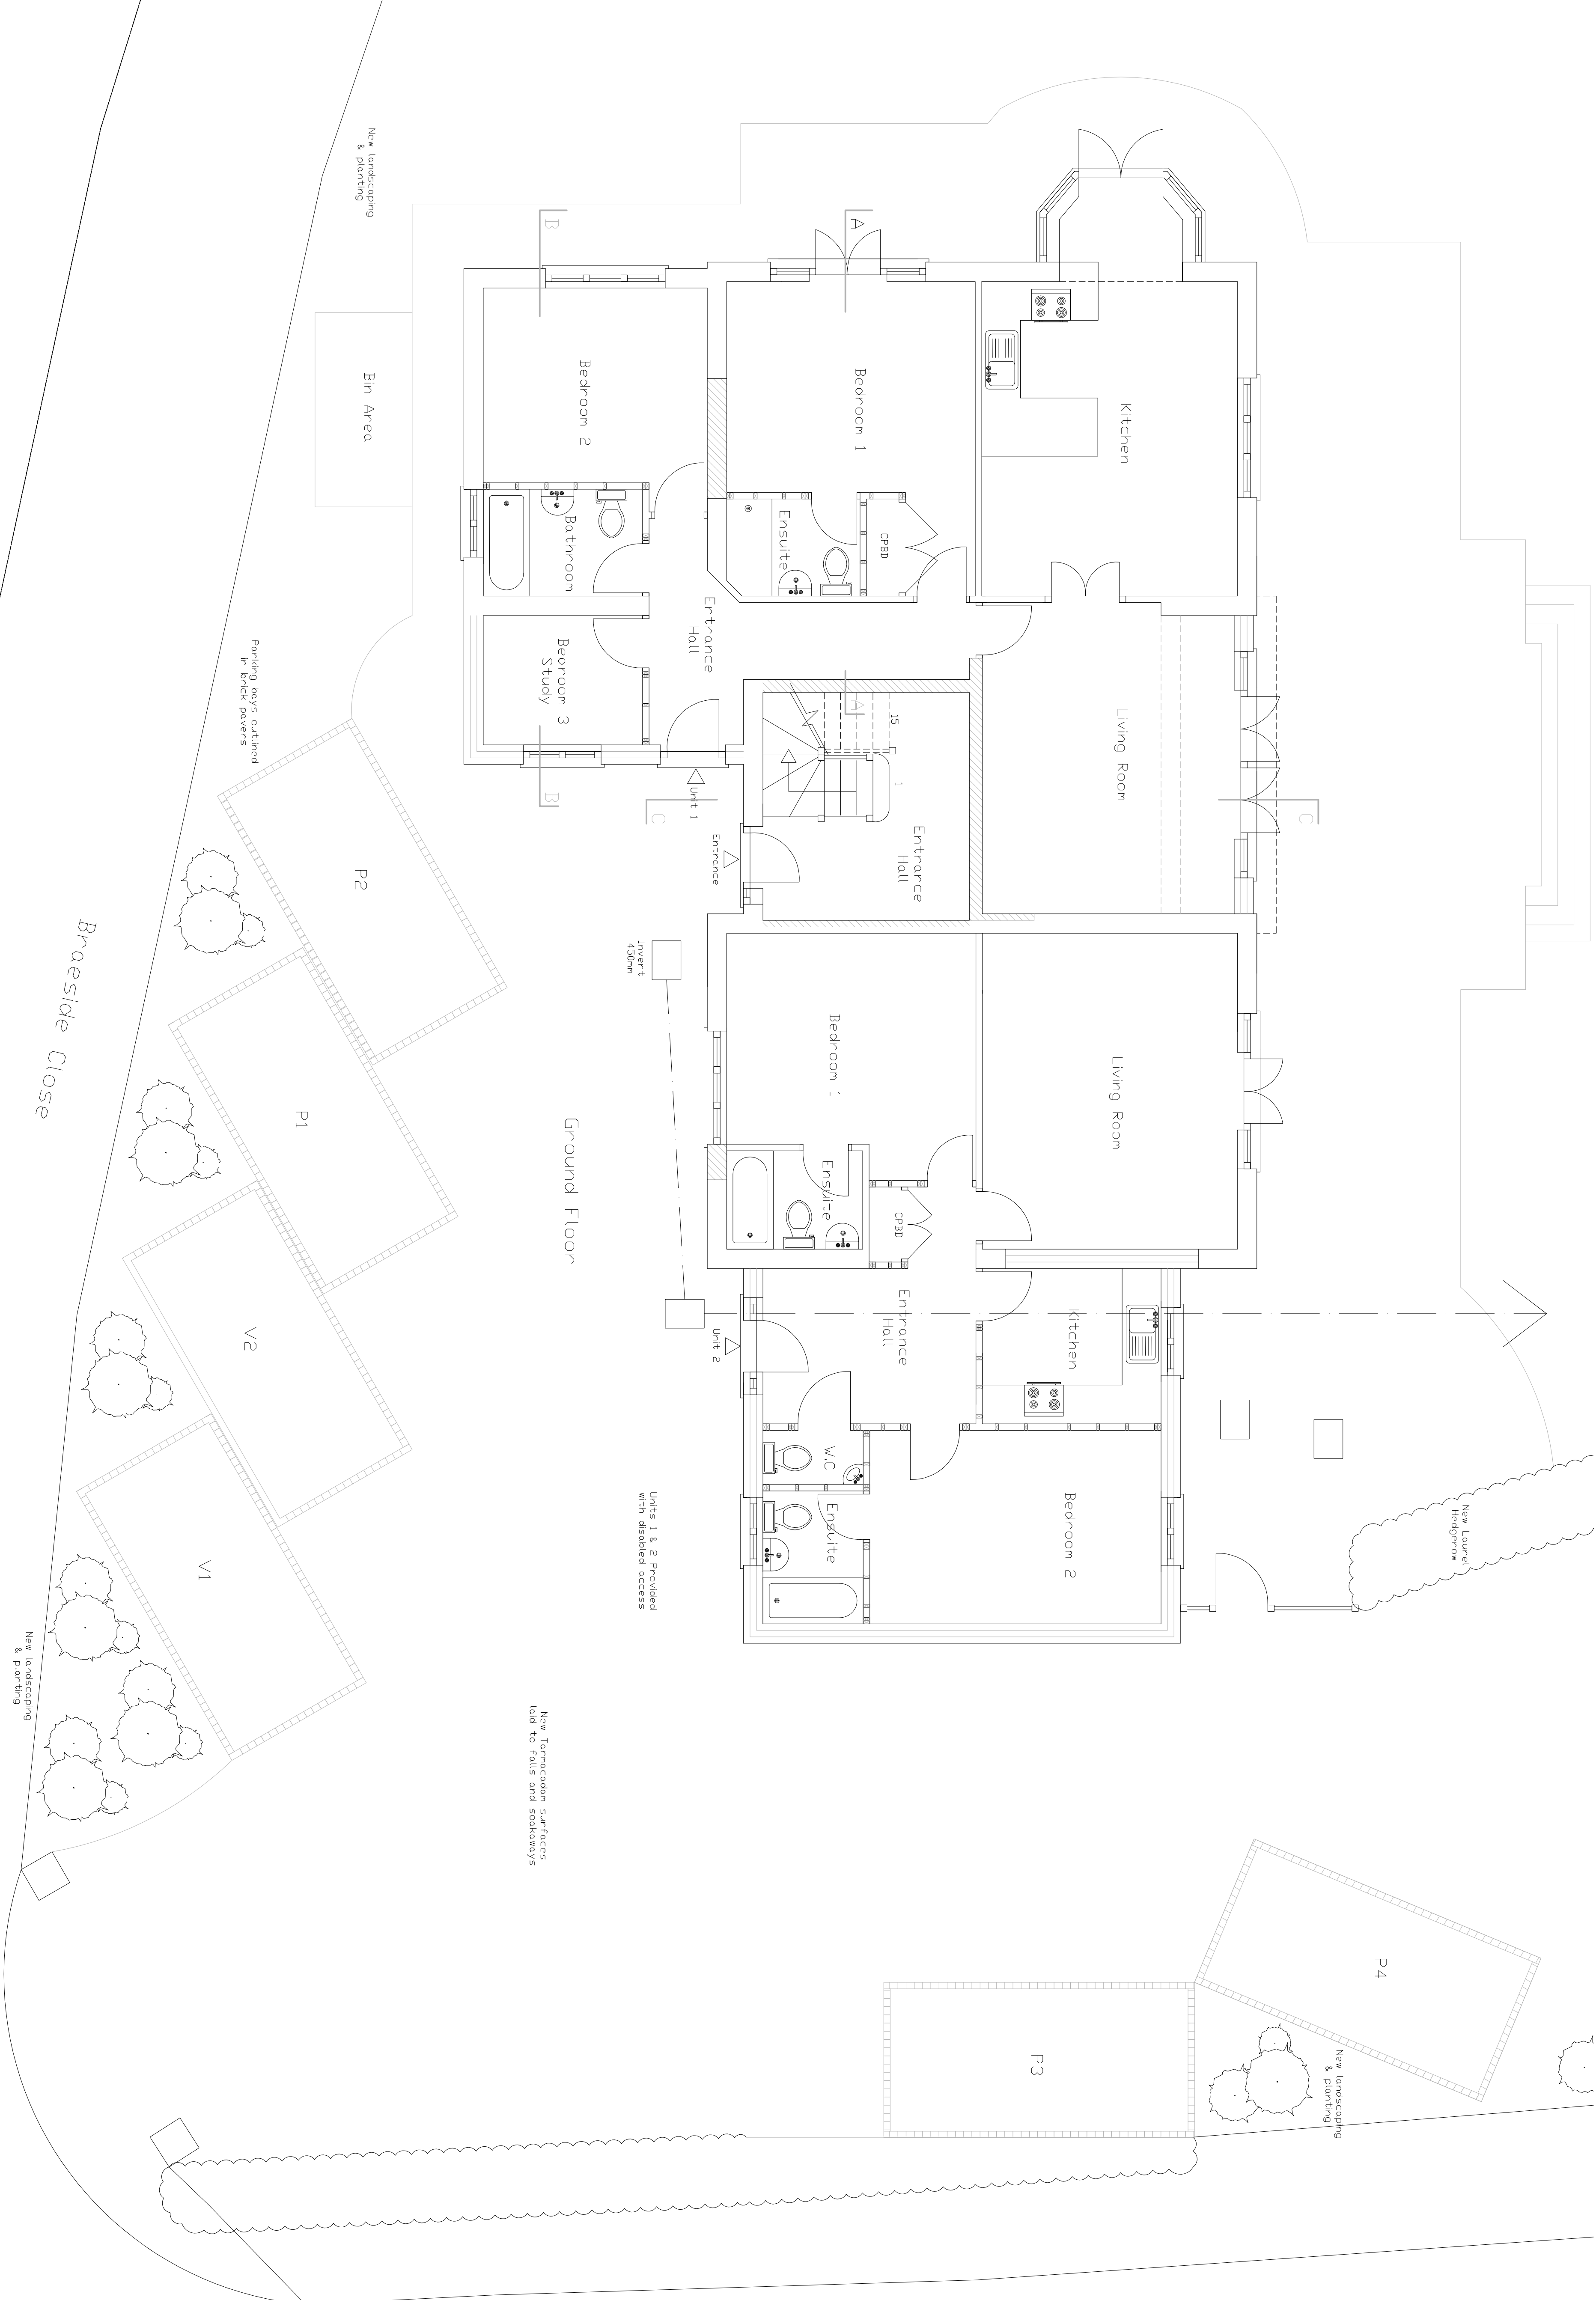

Scale 1:100
1:50
0
1m
2m
4m
6m
8m
10m

colinjesssey Associates

29 Parkfield Rd, Worthing, BN13 1EP, Tel. 01903 212019, www.colinjesssey.co.uk

Client	Braeside Sussex Limited					Paper Size A1	
Contract	Conversion						
At	Braeside, Stable Lane, Findon, Worthing, BN14 0RR						
Title	Proposed Ground Floor Plan						
DWG. No.	152.10.06	Scale:	1:50	Date:	1/2/10	Drawn By:	S.D
Rev.	A						
Details:	Planning						
Details:							

Colin Jesssey Associates