



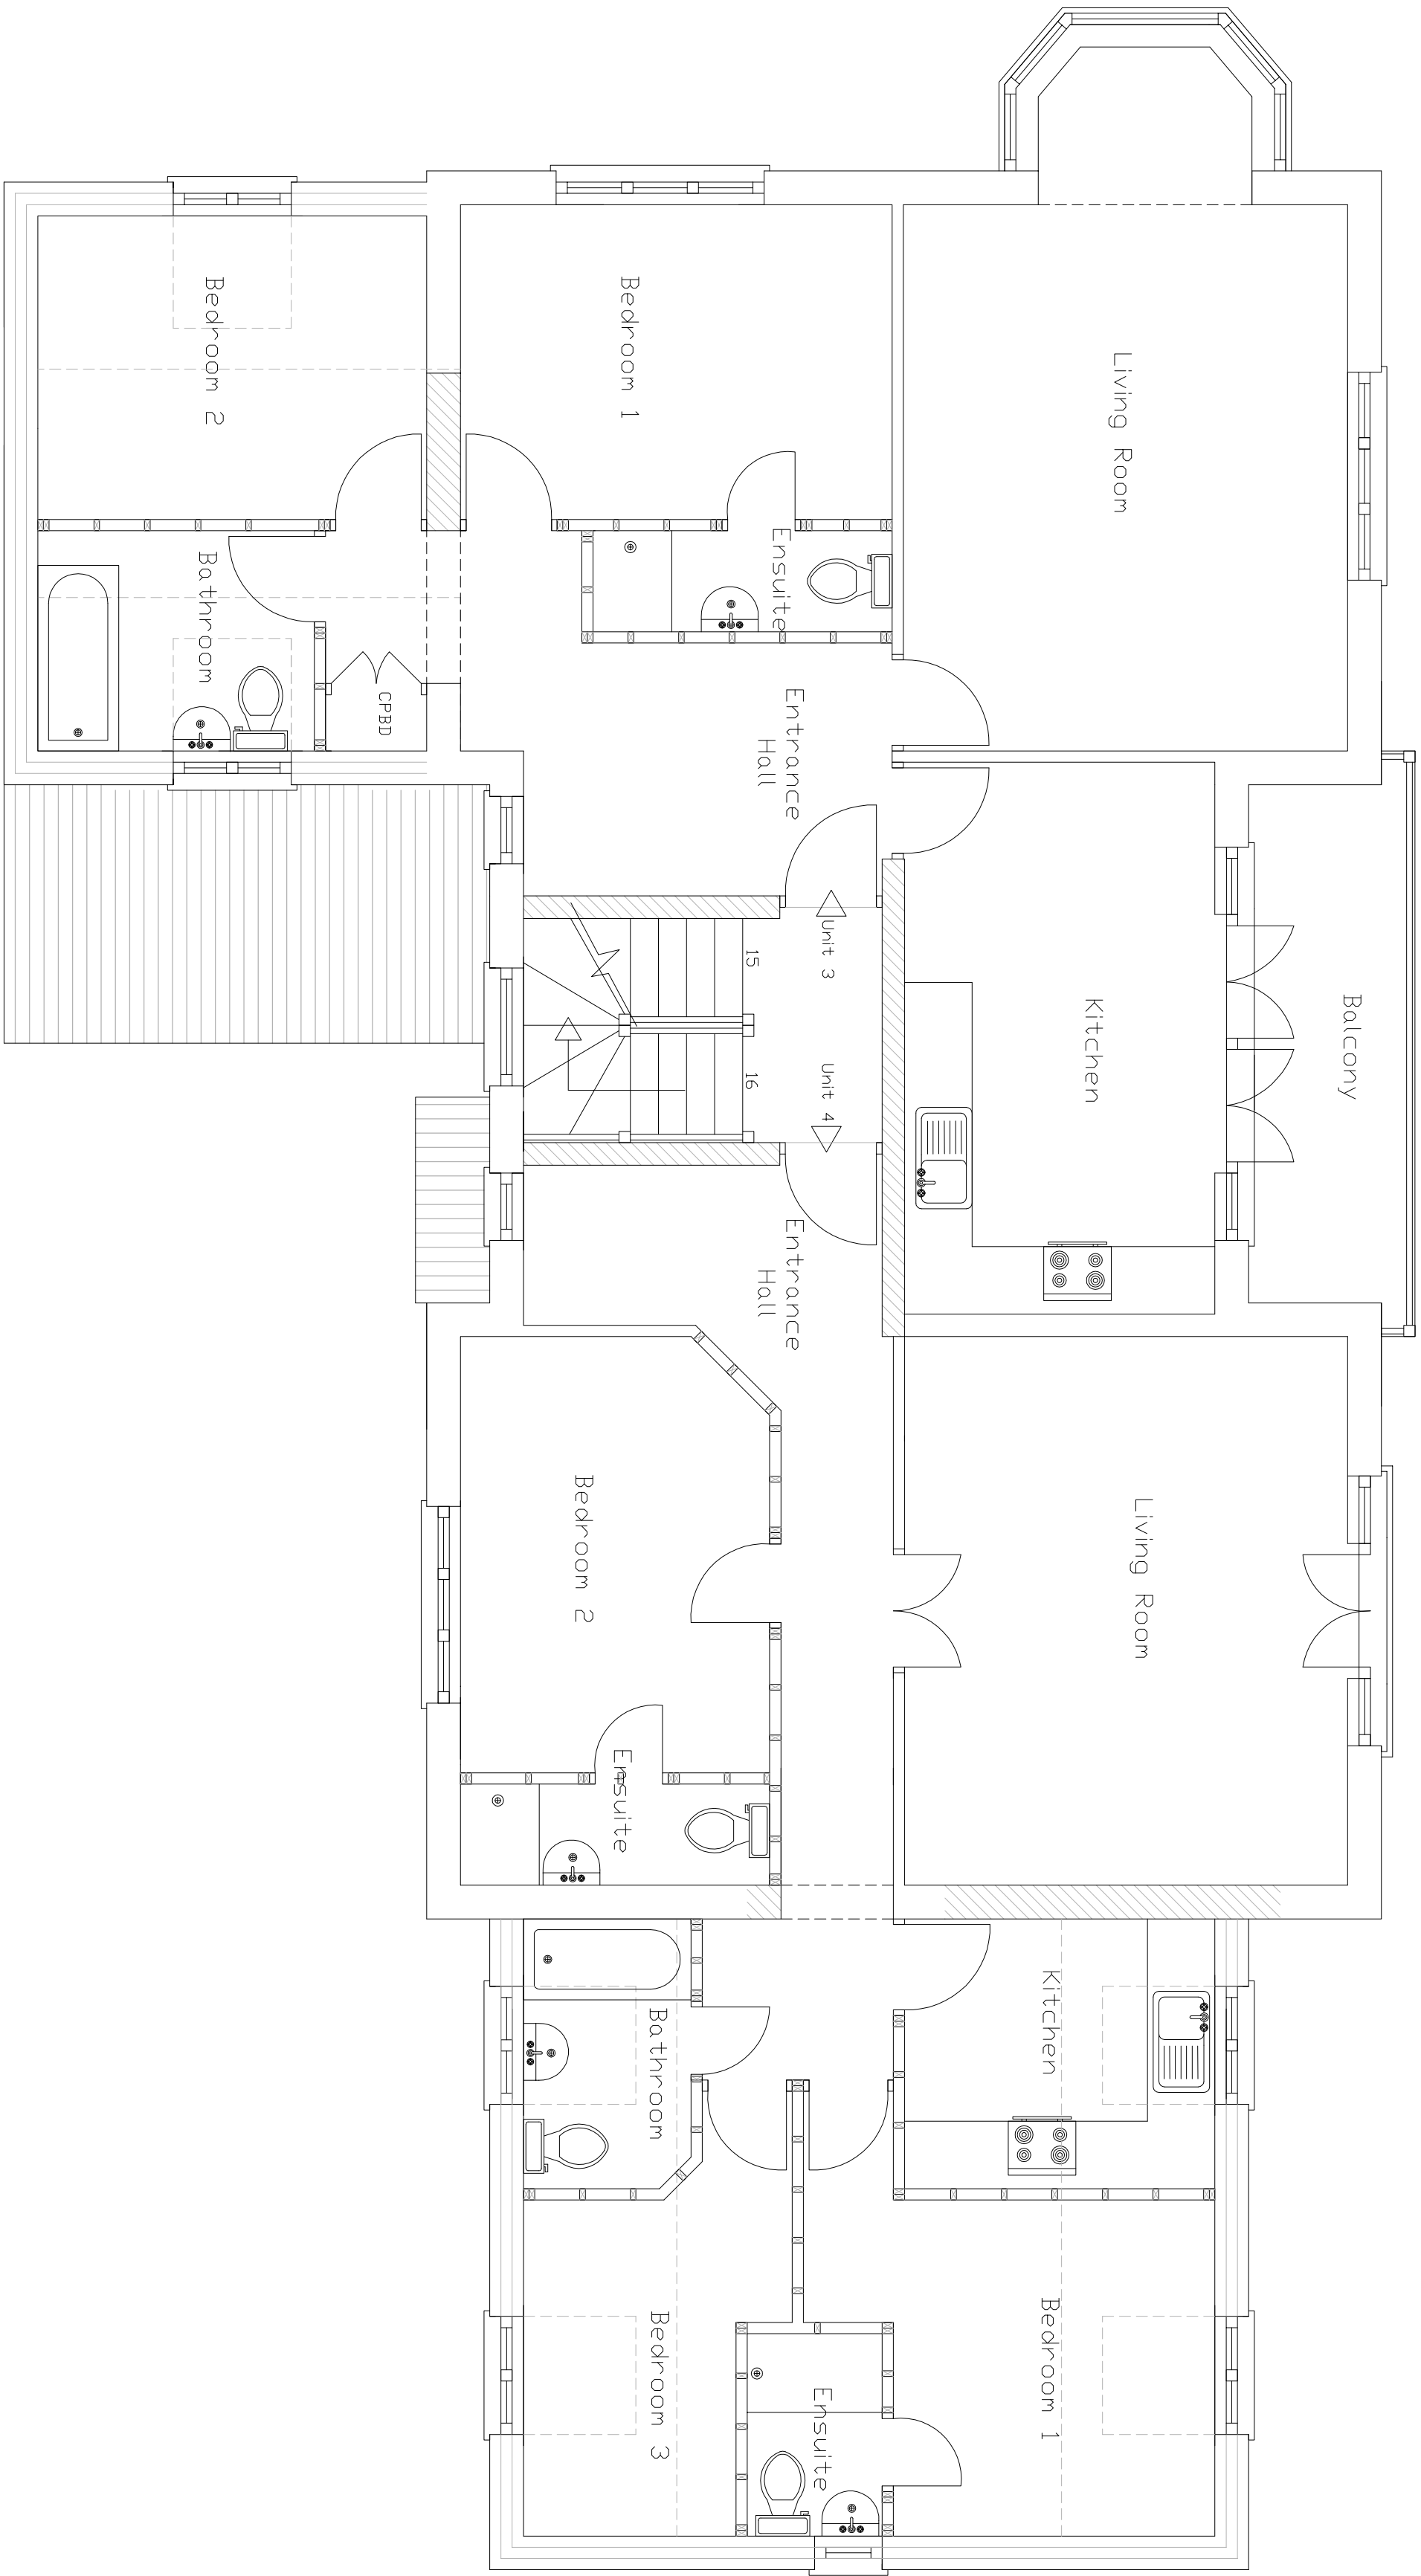

First Floor

 

29 Parkfield Rd, Worthing, BN13 1EP, Tel. 01903 212019, www.colinjessey.co.uk									
Colin Jessey Associates									
Client	Breastle Sussex Limited				Paper Size A1				
Contract	Conversion								
At	Breastle, Stable Lane, Findon, Worthing, BN14 0RR								
Title	Proposed First Floor Plan								
DWG. No.	152.10.07	Scale:	1:50	Date:	1/2/10	Drawn By:	S.D.		
Rev.	A								
Details:	Planning								
Details:									