




Schedule of Materials	
Roof	: Plain tiles
Exteriors	: Brick and Render
Doors & Windows	: White painted frames
Balconies	: Metal painted black grates
Roof Climb	: Stairs

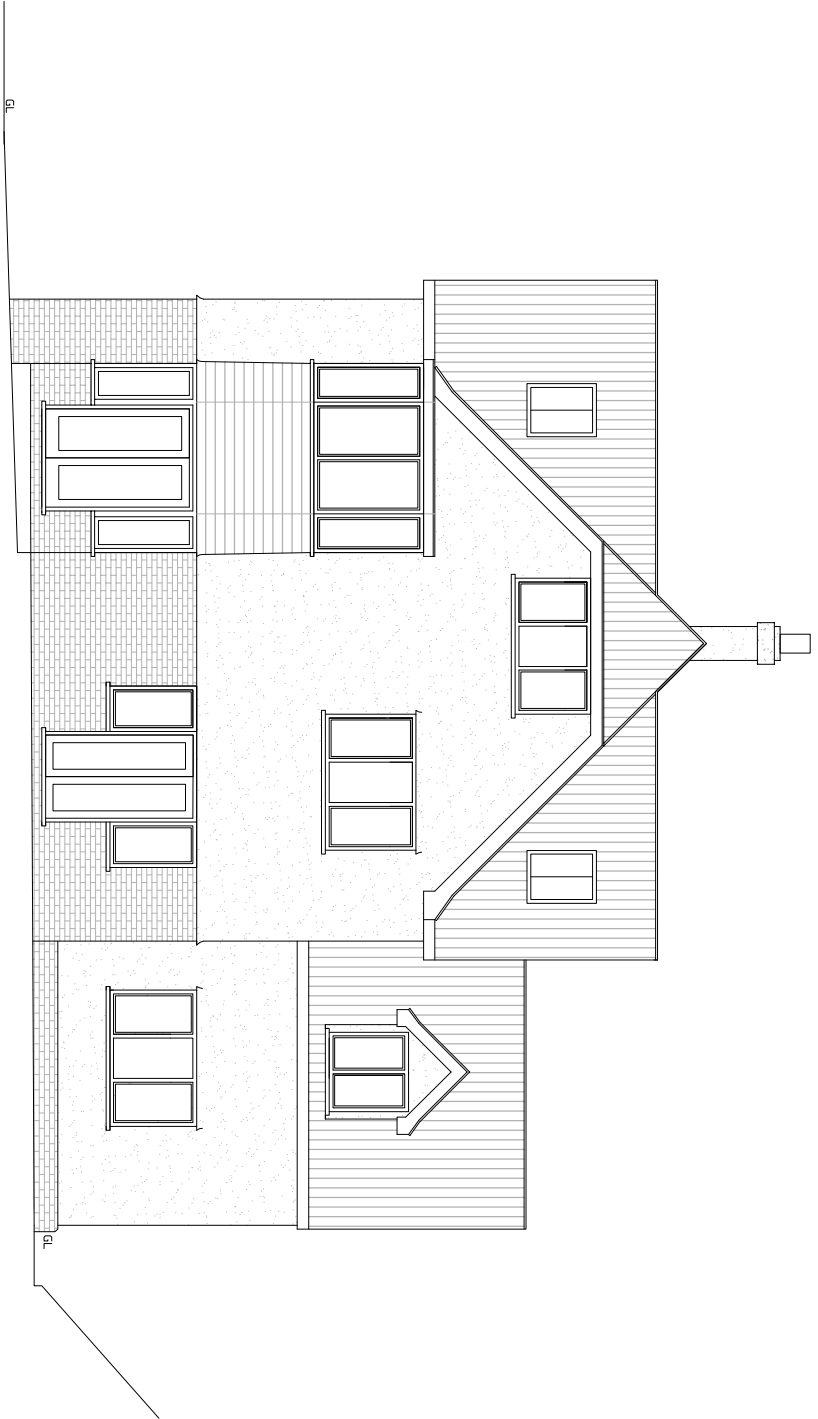


South Side Elevation

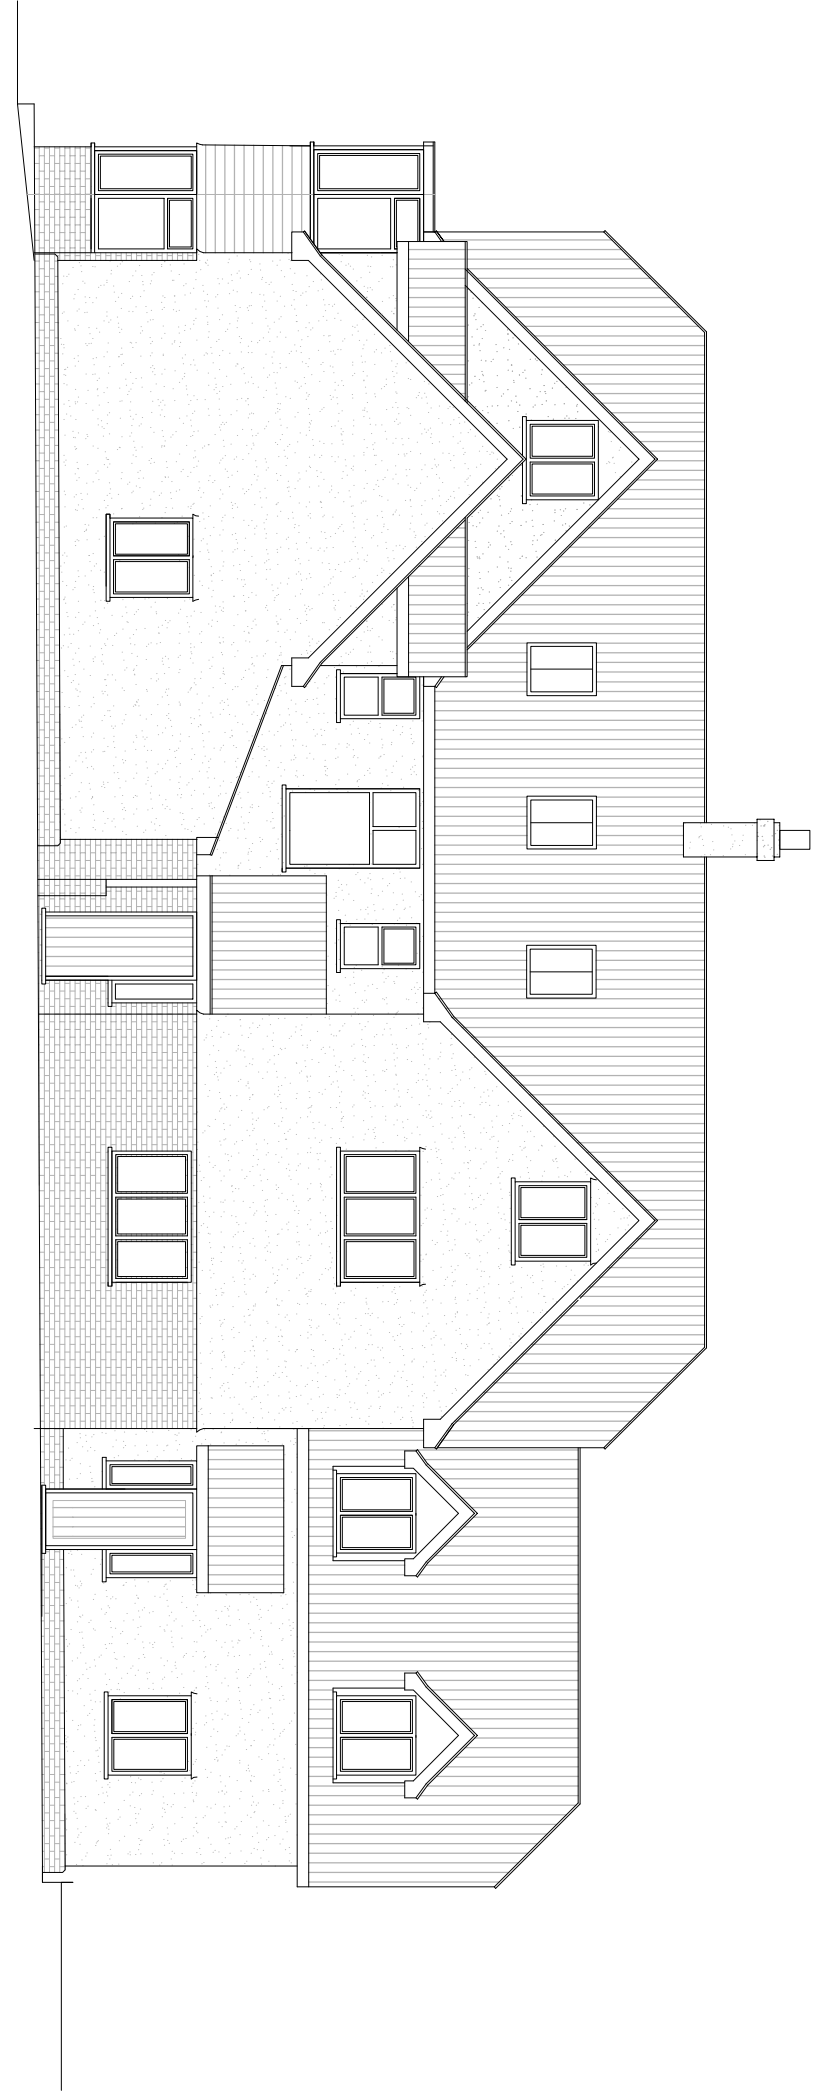


East Front Elevation

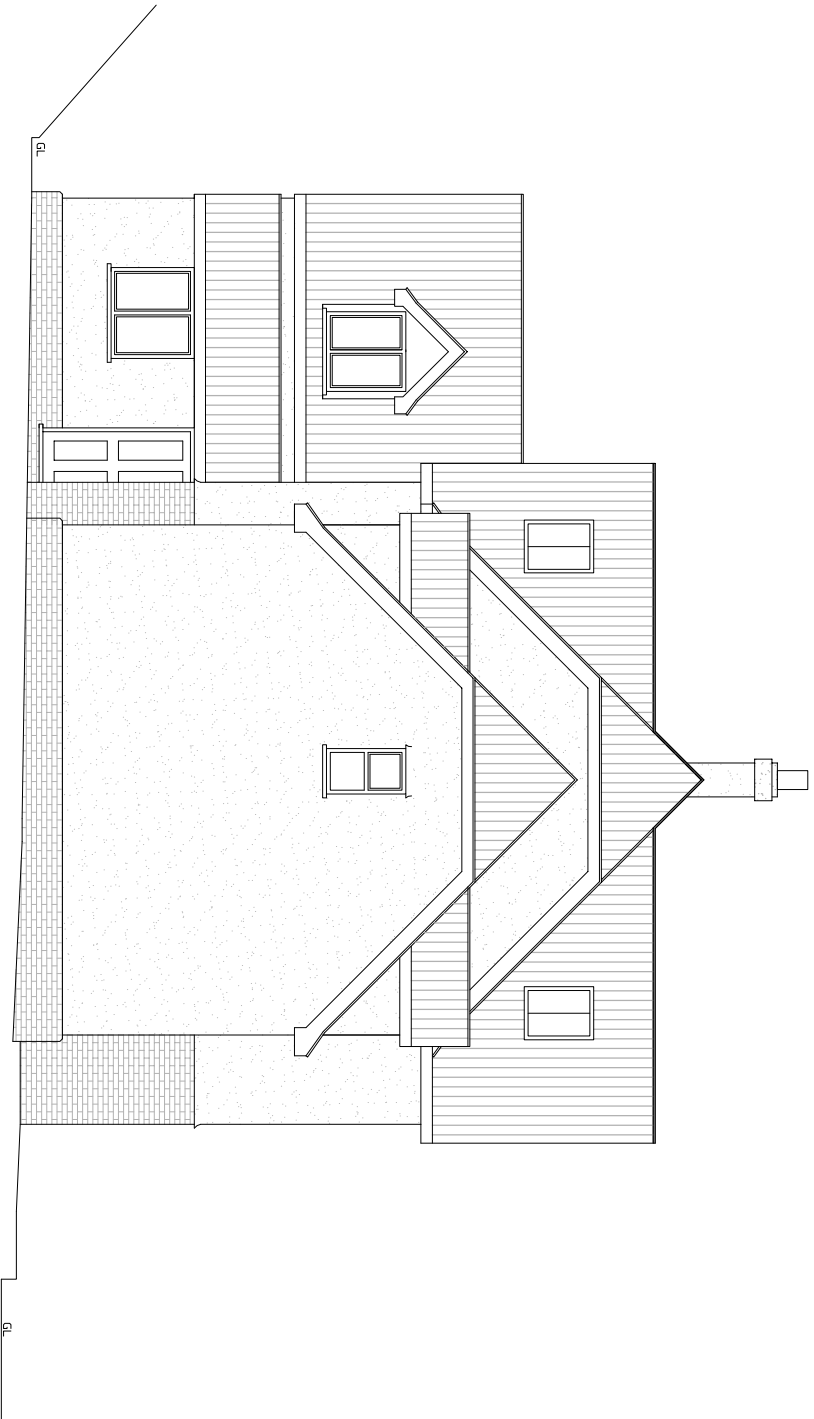

North Side Elevation

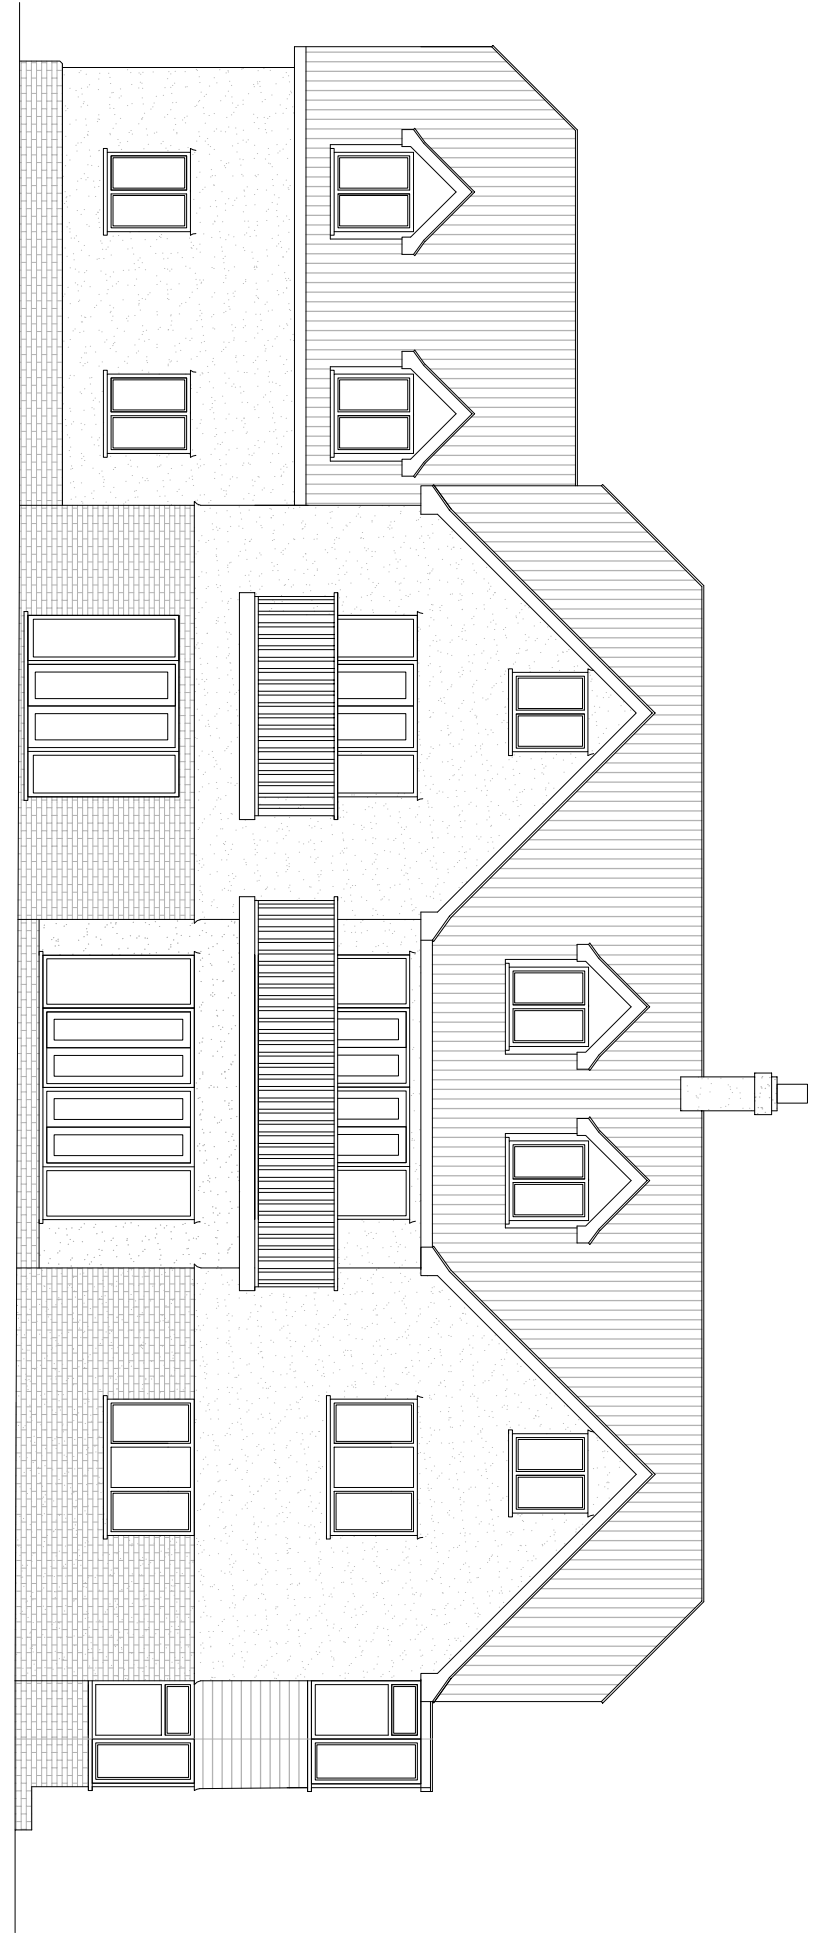

West Rear Elevation

 

29 Parkfield Rd, Worthing, BN13 1EP, Tel. 01903 212019, www.colinjessy.co.uk											
Colin Jessy Associates											
Client	Breastle Sussex Limited				Paper Size A1						
Contract	Conversion										
At	Breastle, Stable Lane, Findon, Worthing, BN14 0RR										
Title	Proposed Elevations										
DWG. No.	152.10.10	Scale:	1:100	Date:	1/2/10	Drawn By:	S.D.				
Rev.	A										
Details	Planning										
Details											
Details											