



notes:
In no case are scaled dimensions to be used for setting out. Figured dimensions to take preference over scaled. Contractor is to check and report all discrepancies.
All relevant structural information is to accompany this drawing and all sizes etc. quoted adhered to.


ARUN DISTRICT COUNCIL			
No.	FN	35	10

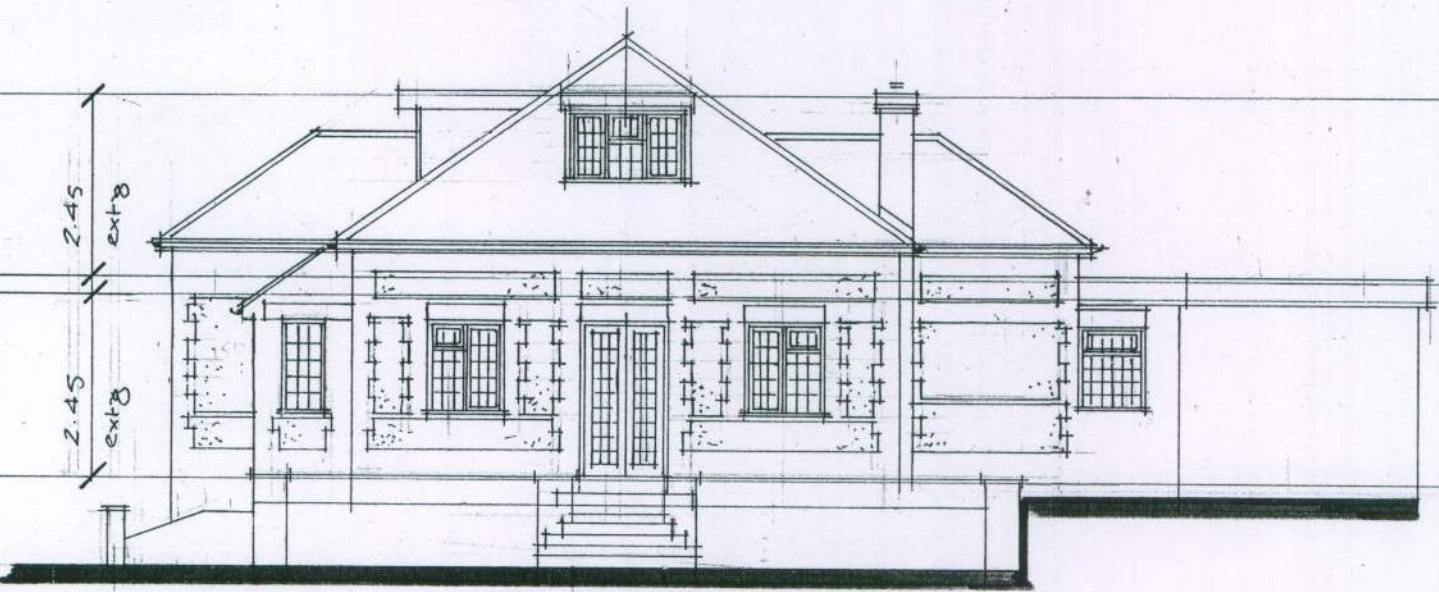


south-west elevation

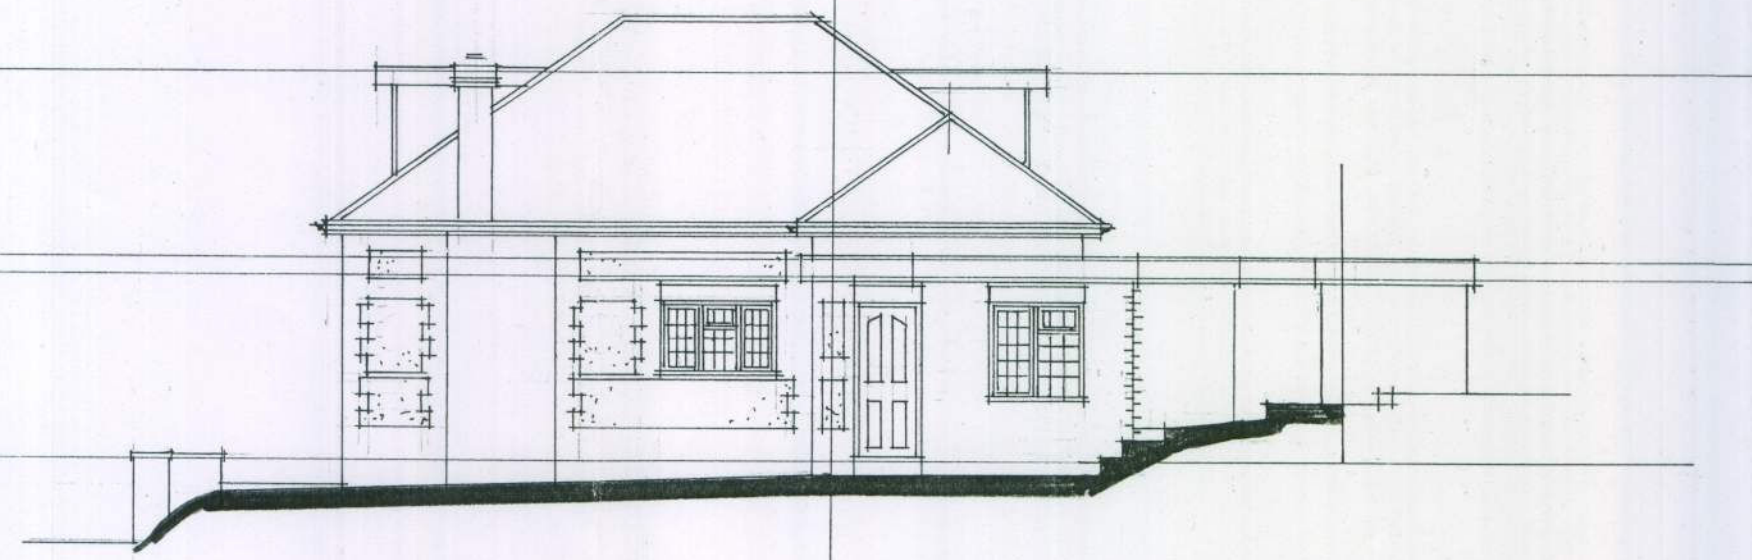


south-east elevation

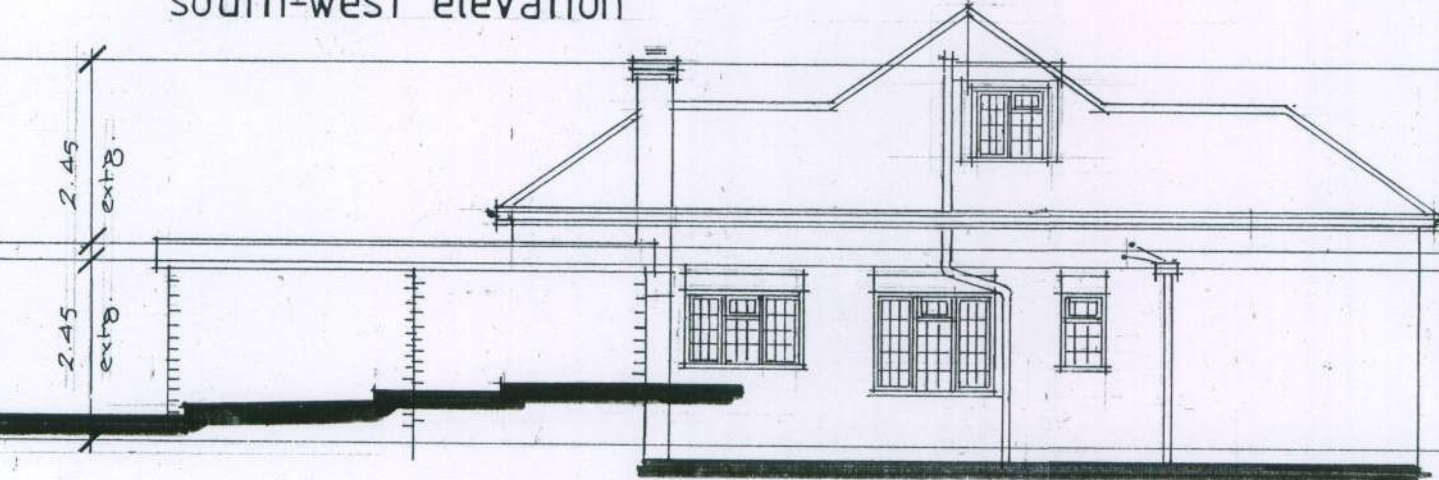

north-east elevation

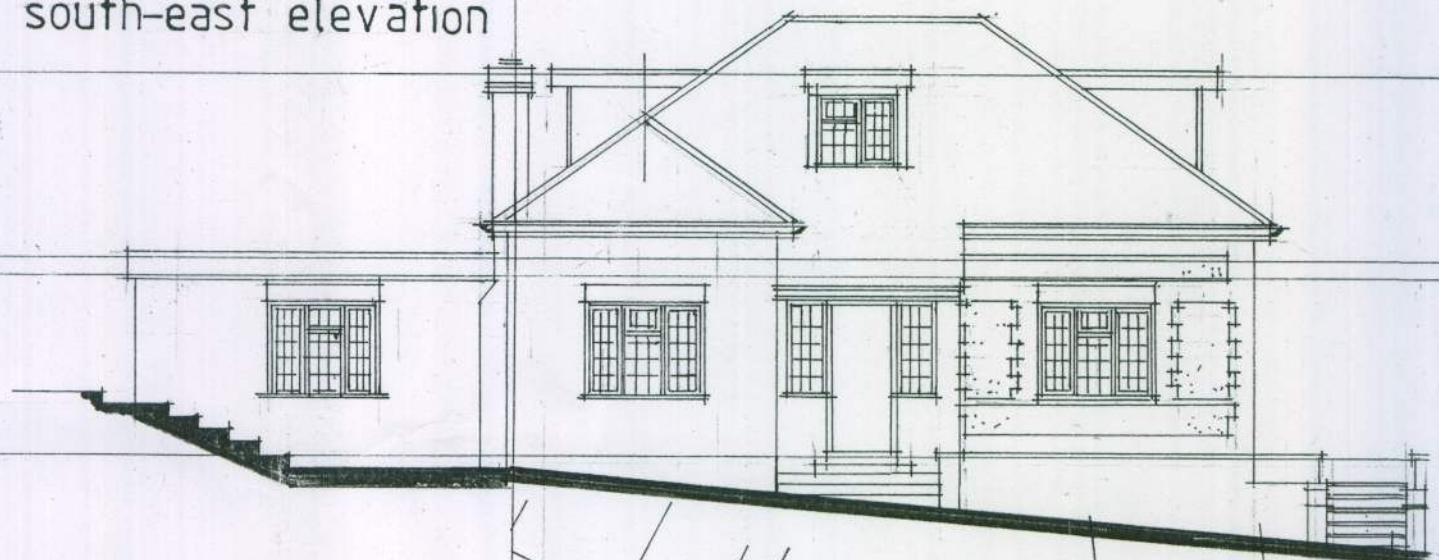


north-west elevation

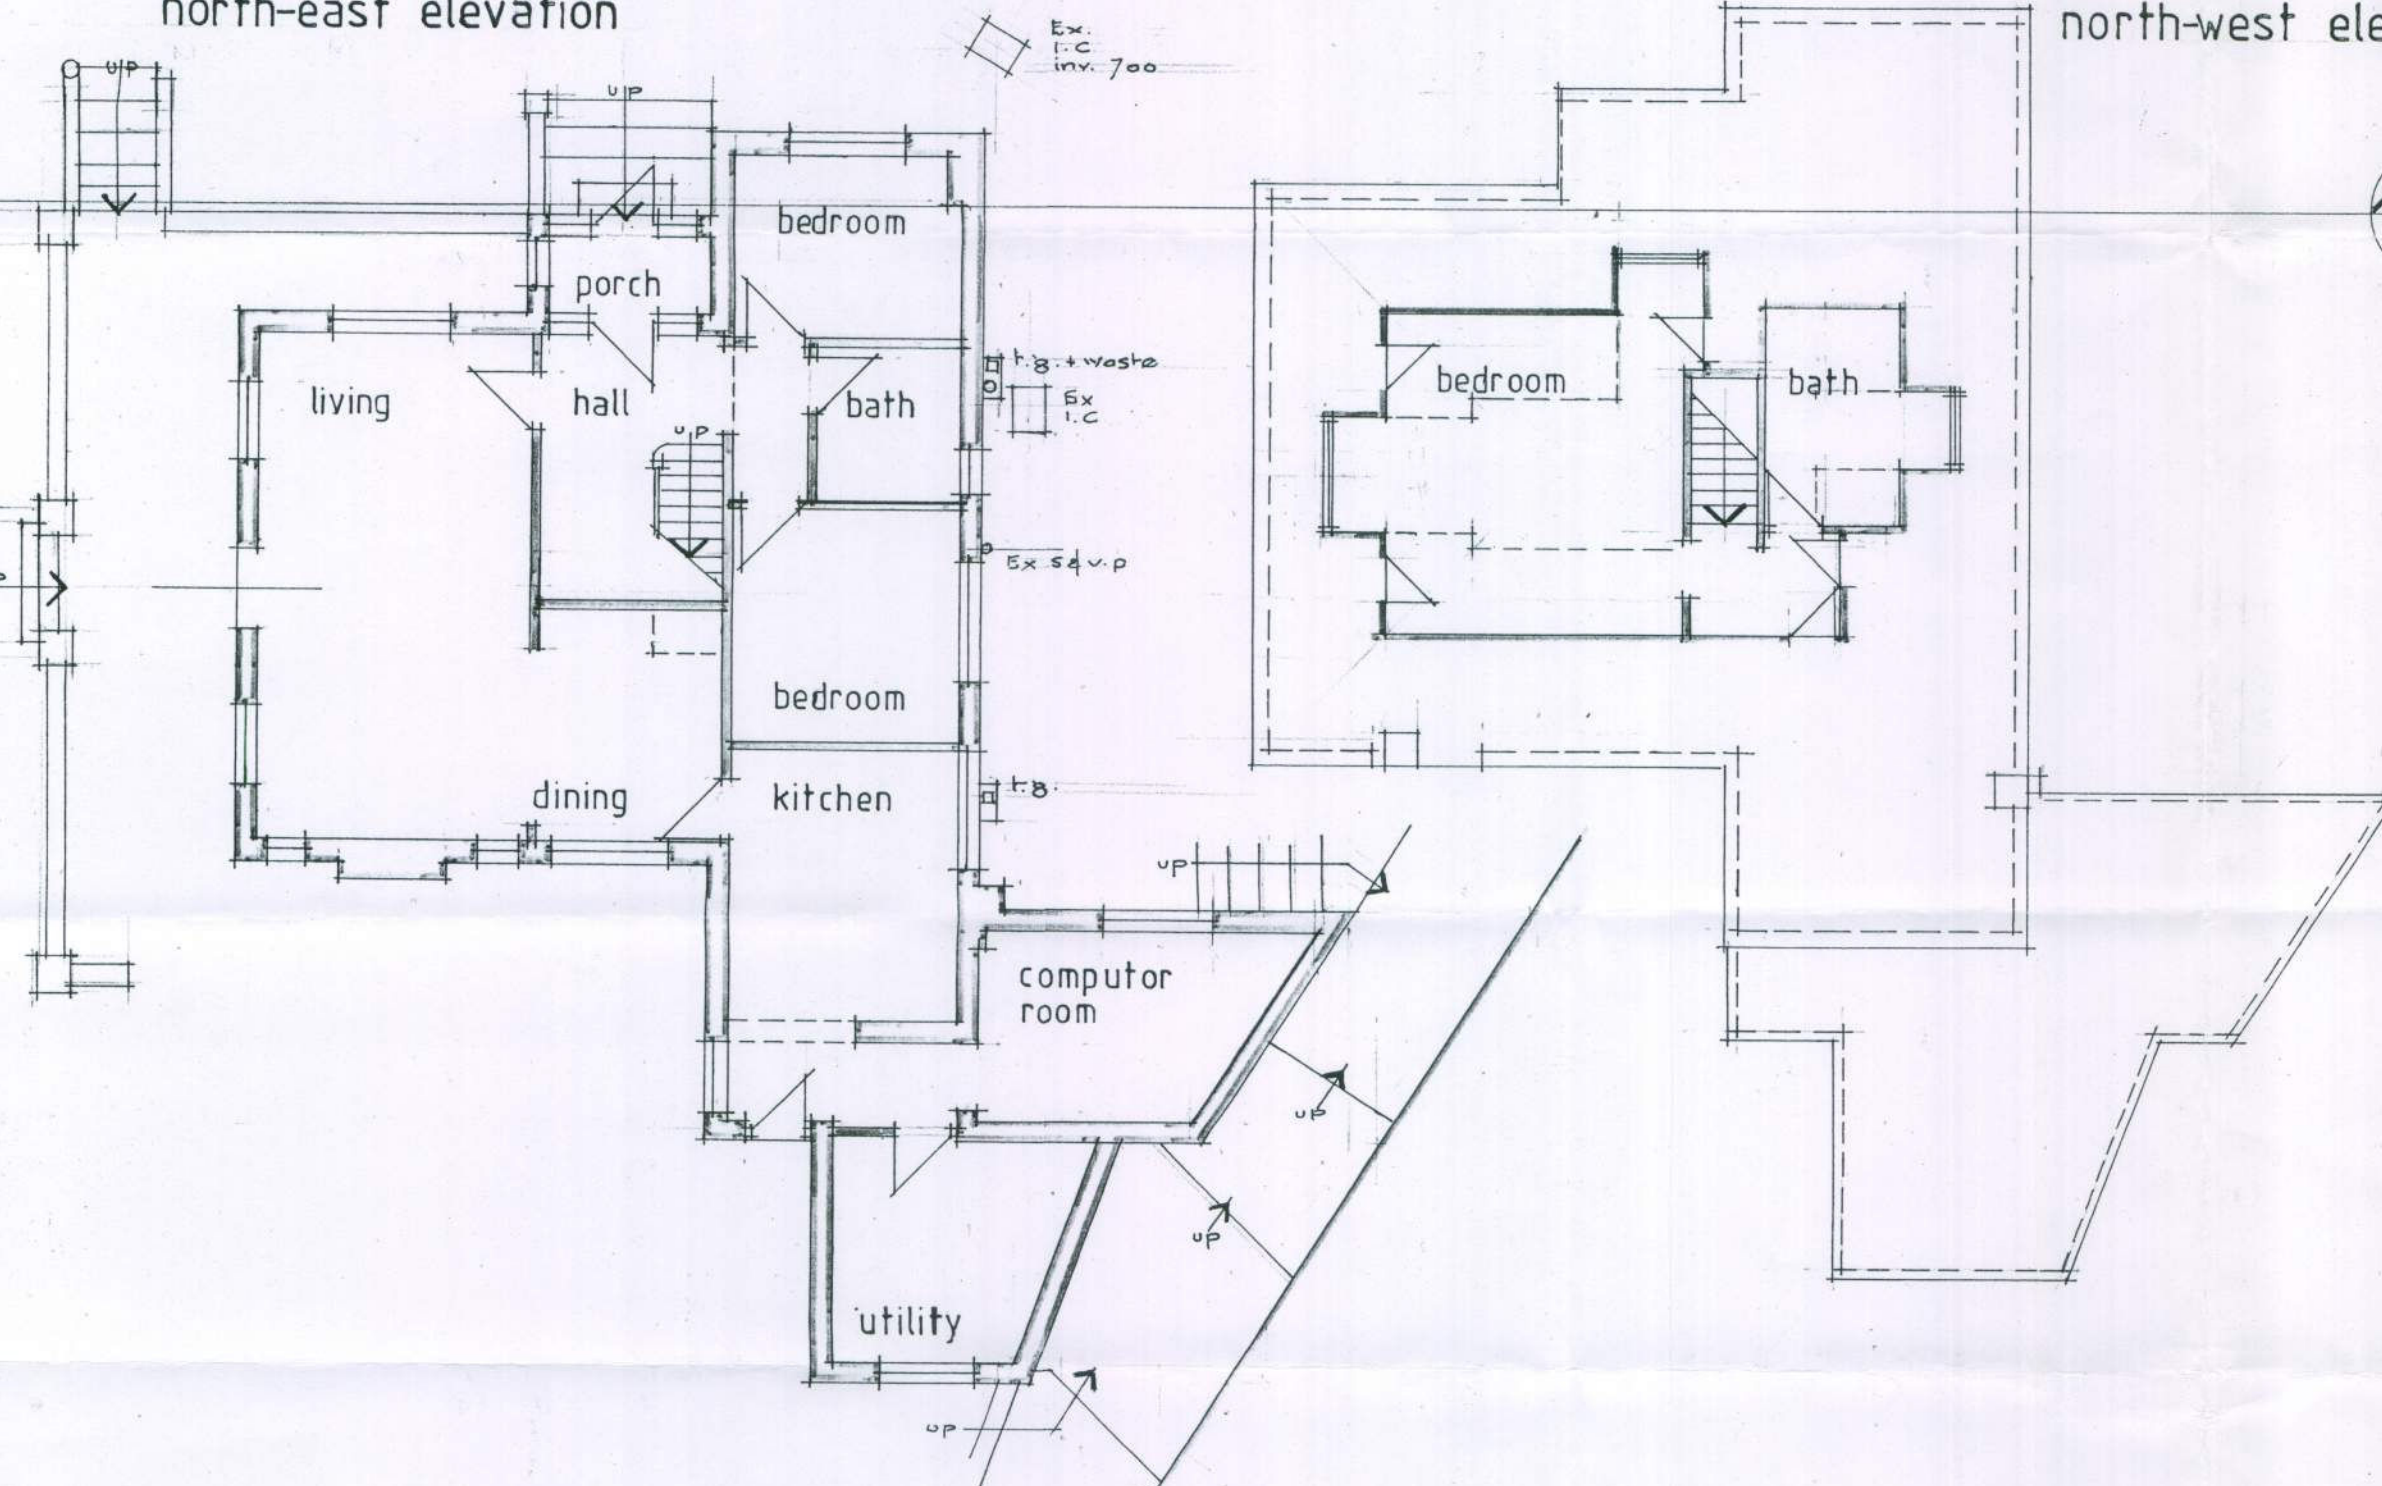


ground floor plan

first floor plan

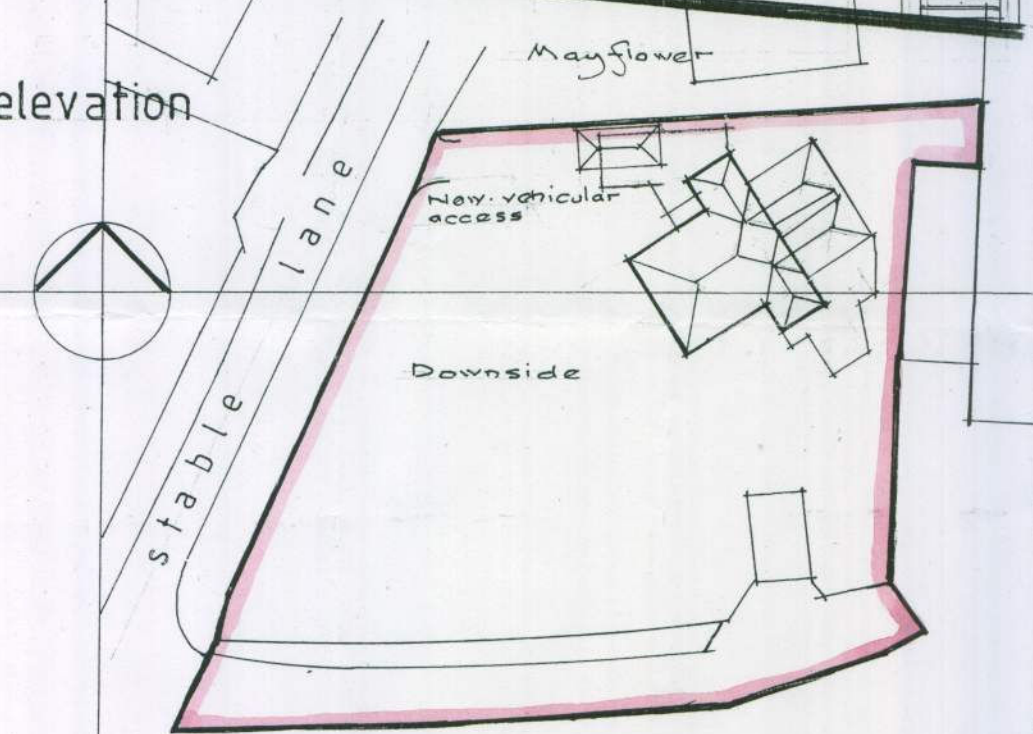

1/500 block plan

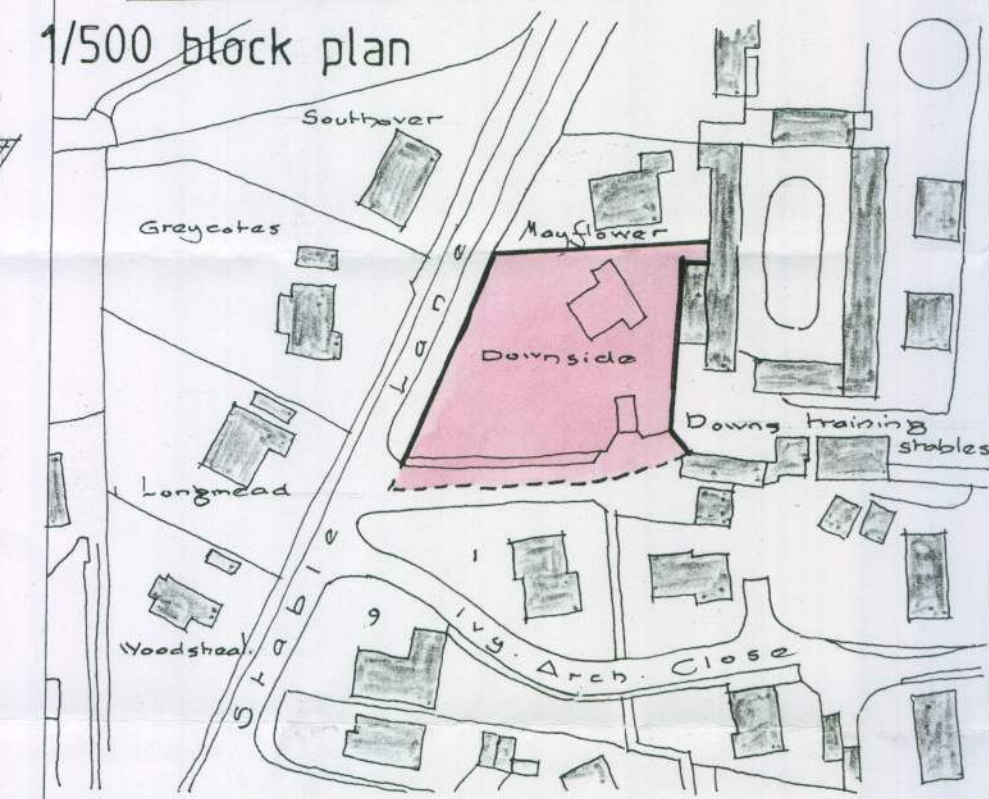

1/1250 location plan

amendments by date
project Proposed alterations & additions
'downside' stable lane
findon
w. sussex
client b.quinn
title existing
drg. no. /08167/1 date oct. 2008
scales 1/100 1/500 1/1250 drwn. n.j.c
n j associates
Architectural Consultants Surveyors
'South House'
High Street
Findon, Worthing
Sussex BN14 0TA
Tel: Findon (01903) 872059