



notes: Continued
 In no case are scaled dimensions to be used for setting out. Figured dimensions to take preference over scaled. Contractor is to check and report all discrepancies.
 All relevant structural information is to accompany this drawing and all sizes etc. quoted adhered to.

All construction to conform to Guidance limiting Thermal Bridging & air leakage 2002 (a report may be required by L.A. a commissioning report will be required by L.A. All electrical work to Pt P designed, installed & tested by a competent person & signed & completed on electrical installation certificate issued to B.S. 7671 copy to L.A.
 New cavity work built on existing 75. Full cavity fill of high performance mineral wool (inner skin offset as necessary max 30 to accommodate).


ARUN DISTRICT COUNCIL			
No.	FN	35	10

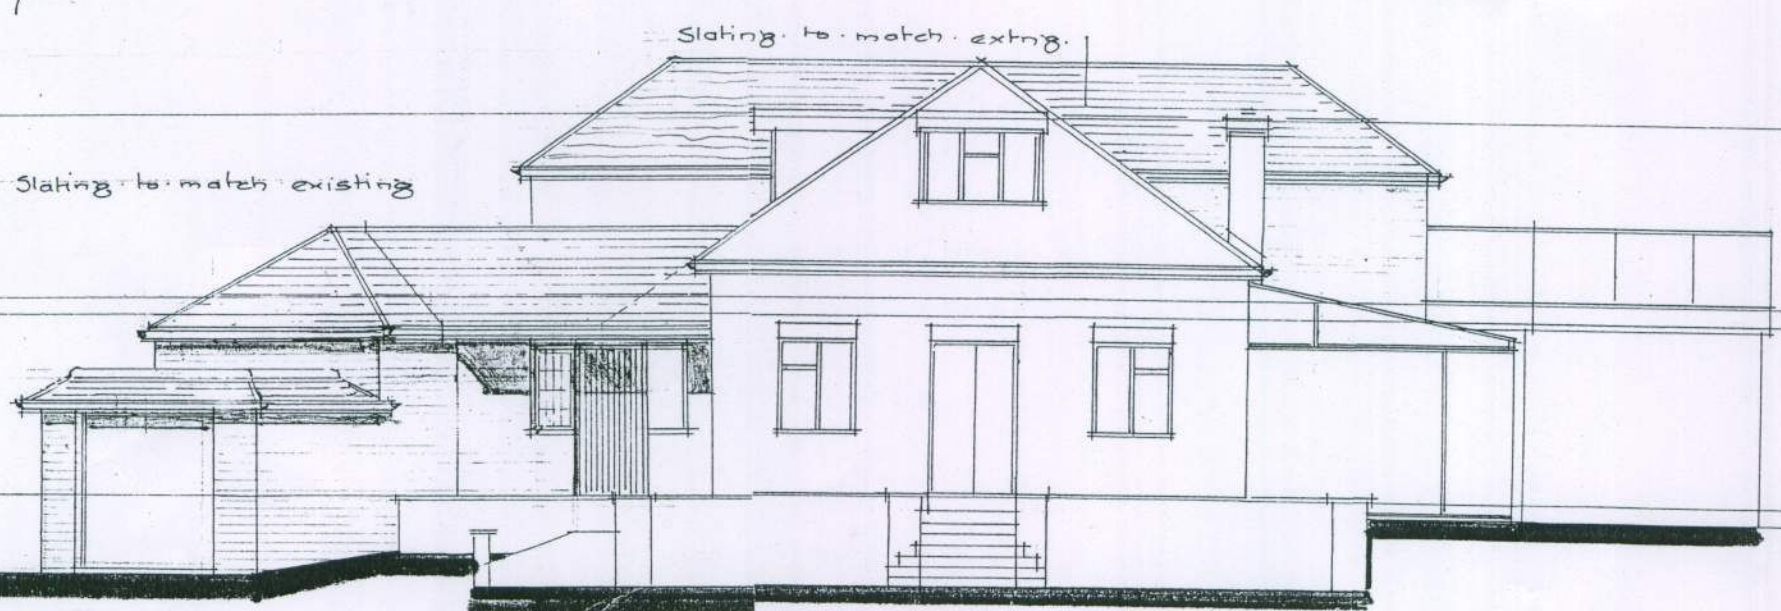


south-west elevation

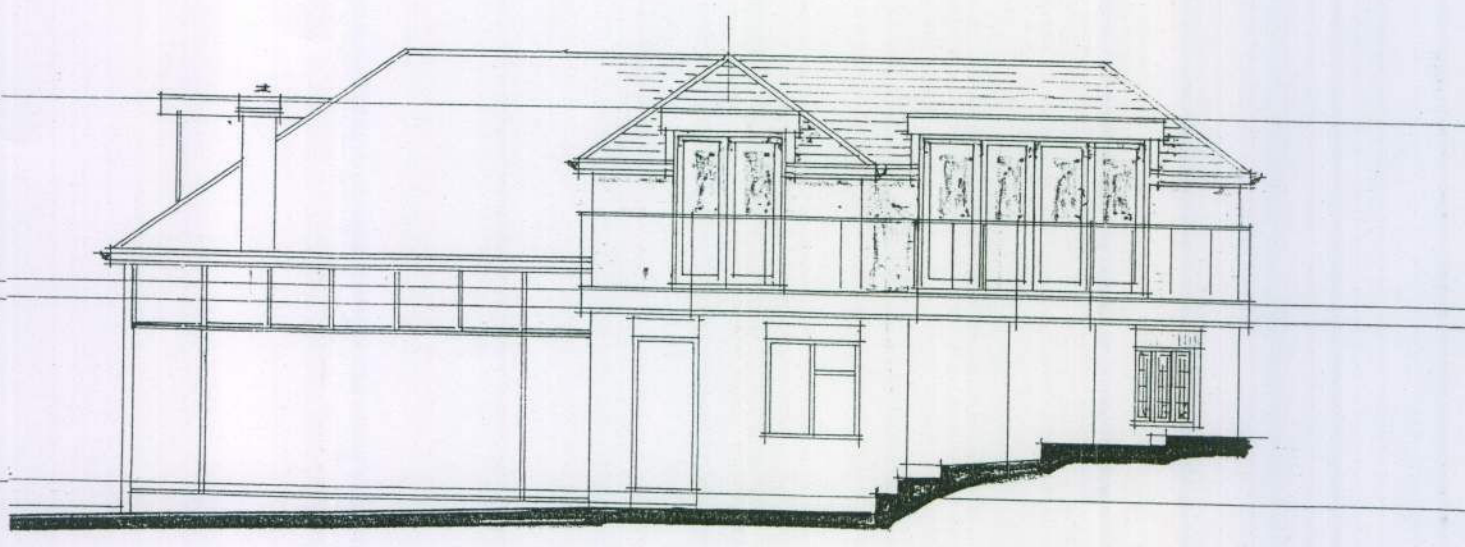


south-east elevation

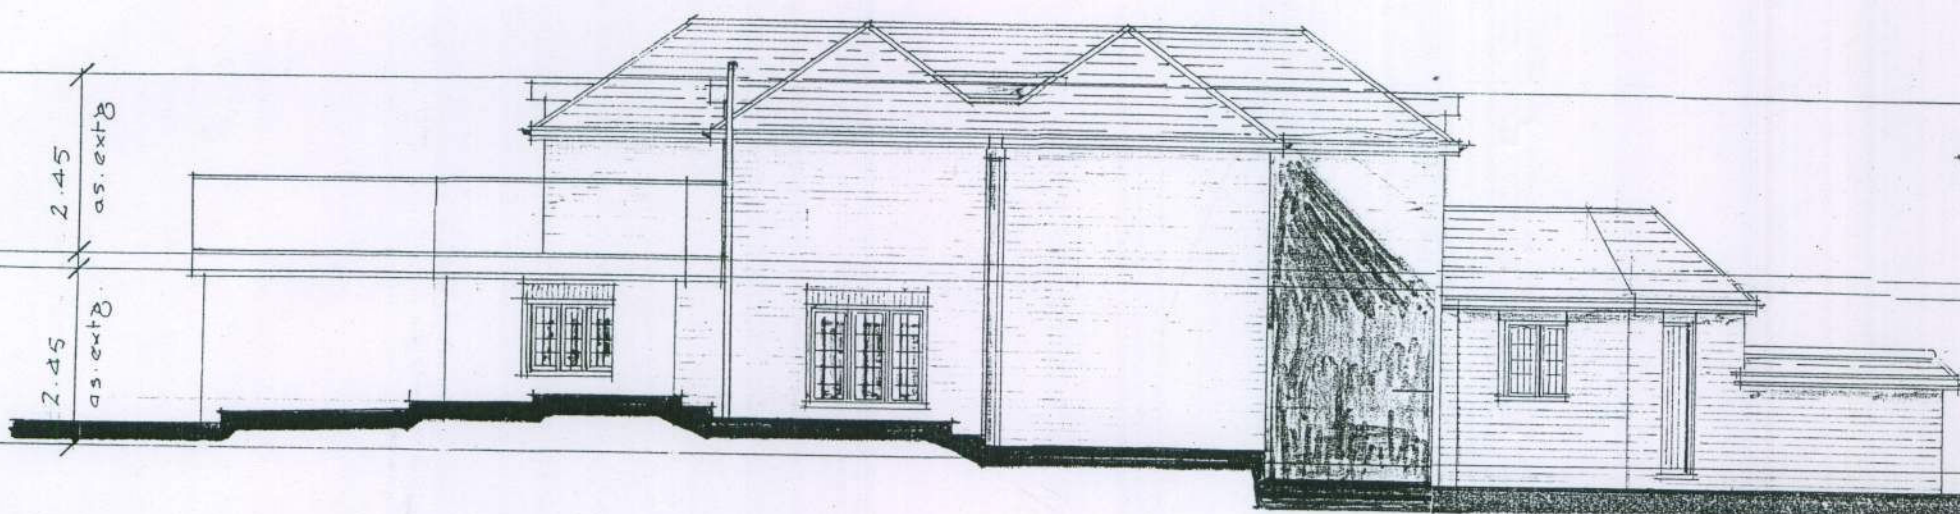


north-east elevation

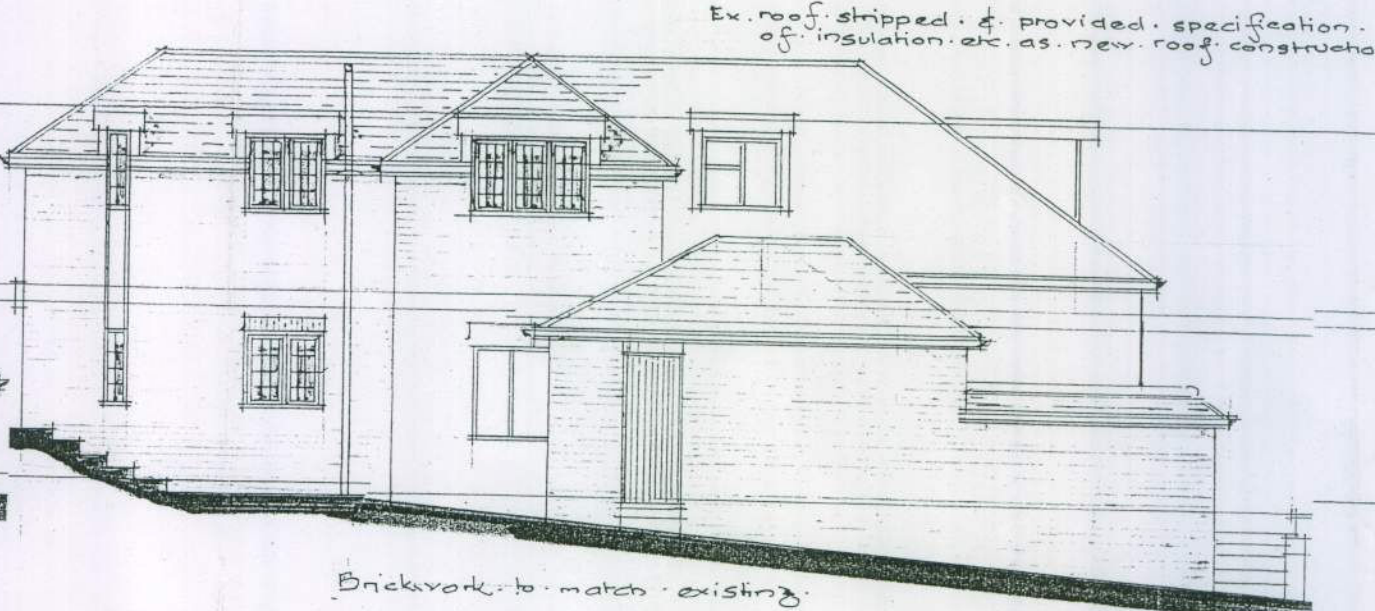


north-west elevation

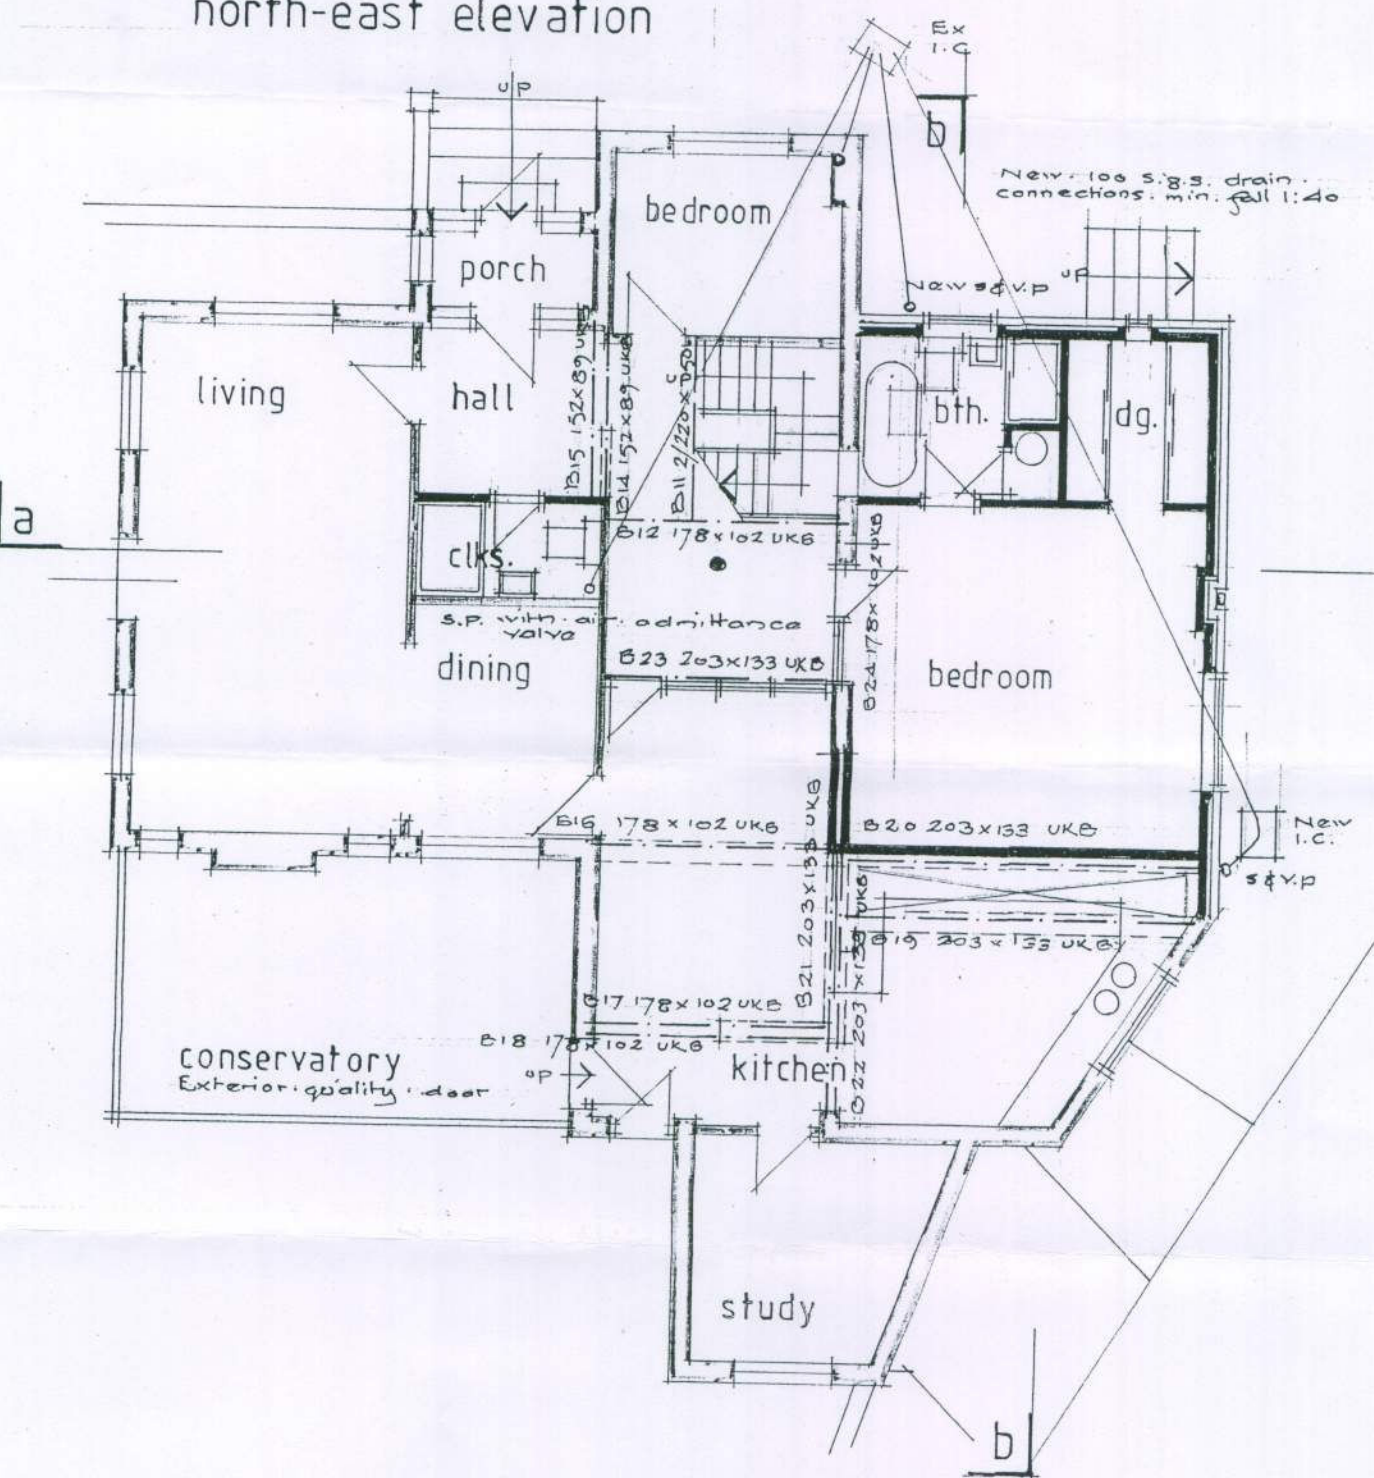

ground floor plan

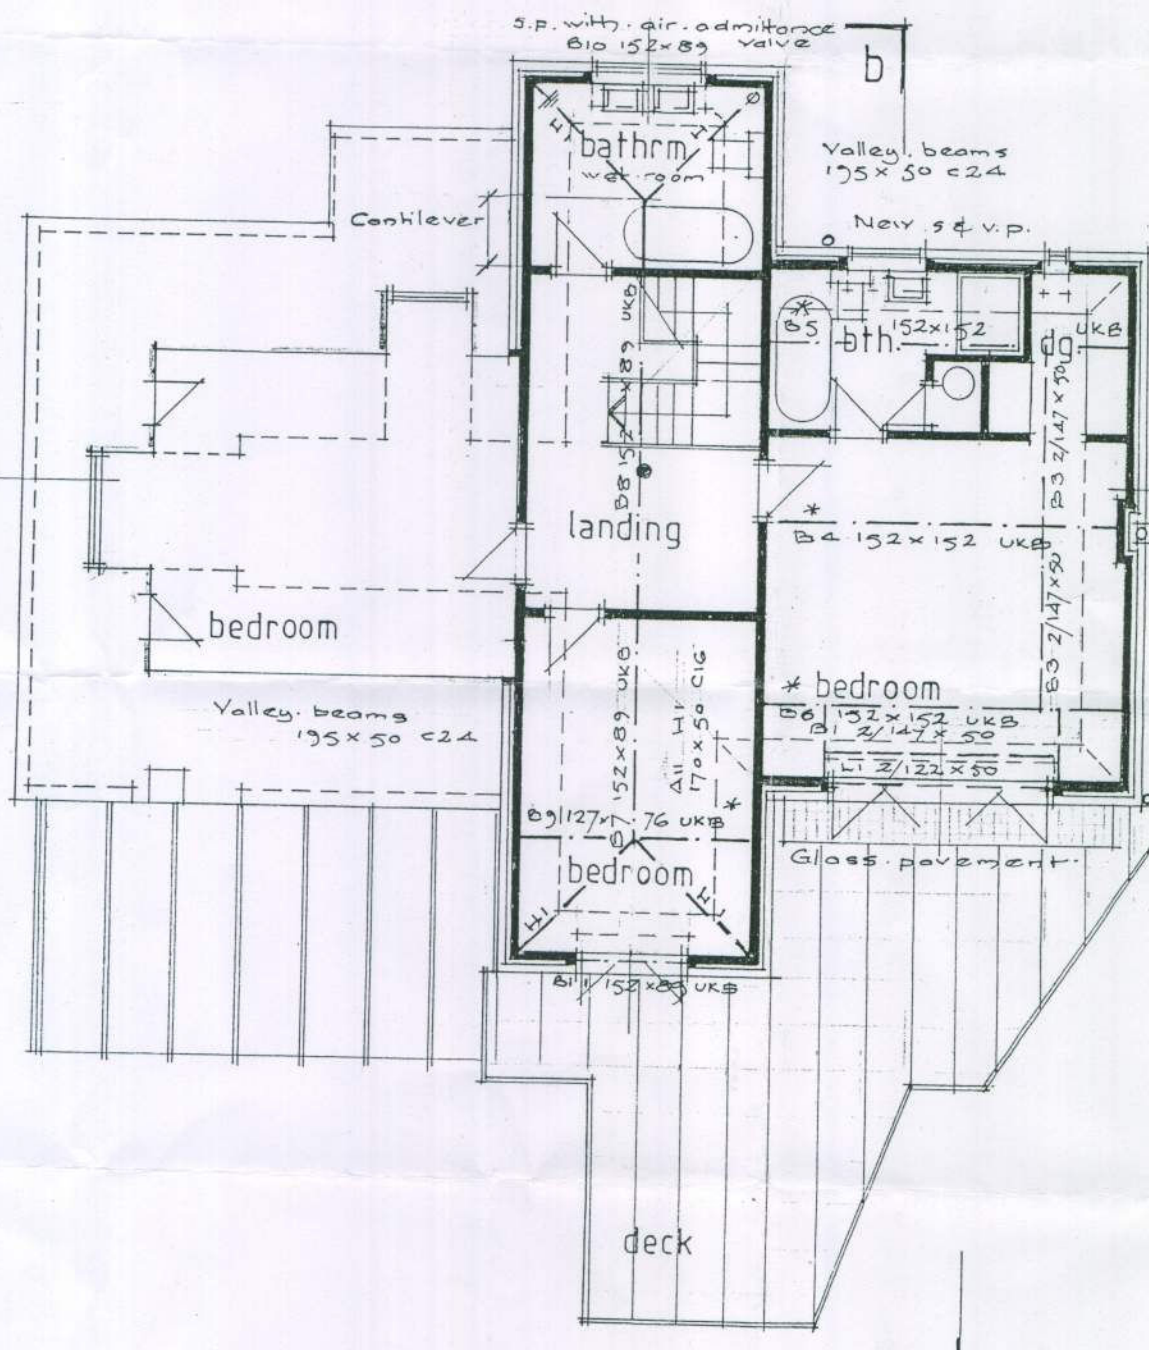

first floor plan

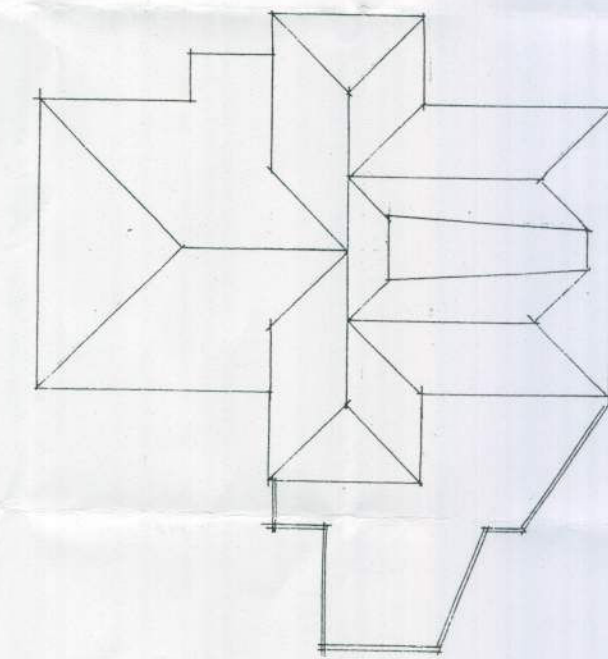

roof plan

b. L.A. B. Regs. notes
 a. Addition. B. Regs. notes
 amendments
 n.j.c. feb '10
 n.j.c. nov '09
 by date

(project) Proposed alterations & additions
 'downside' stable lane
 findon west sussex

(client) b. quinn

(title) proposals

(drg. no.) 1081671/2L

(scales) 1/200 1/100

(date) nov. 2008

(drwn.) n.j.c.

n.j.c. associates
 'South House'
 High Street
 Findon, Worthing
 Sussex BN14 0TA
 Tel: Findon (01903) 872059