




FN/35/11

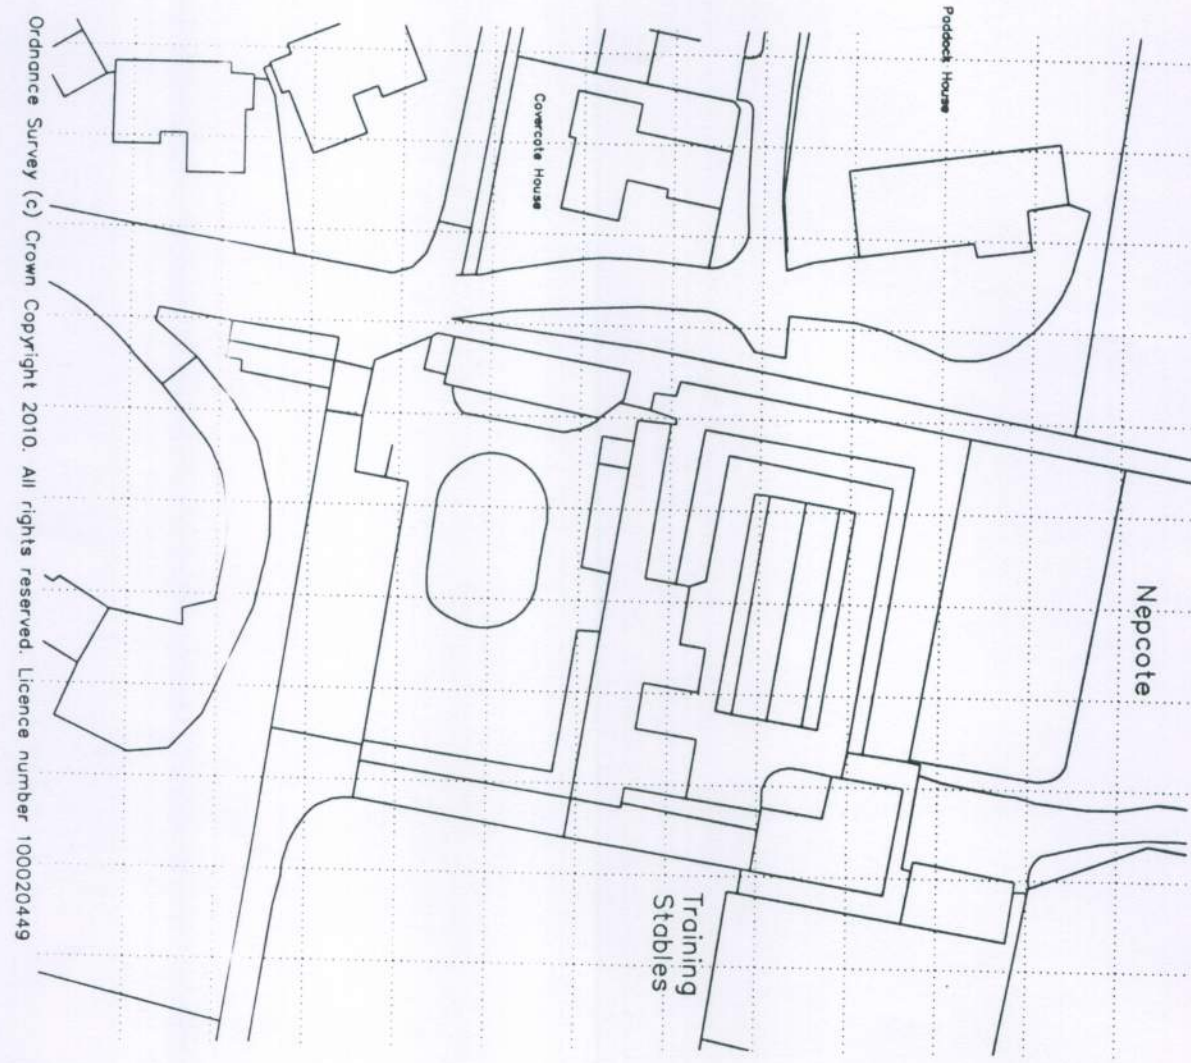


Site Location 1:1250

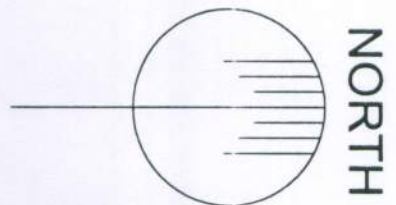

Site Plan, Existing Buildings 1:200

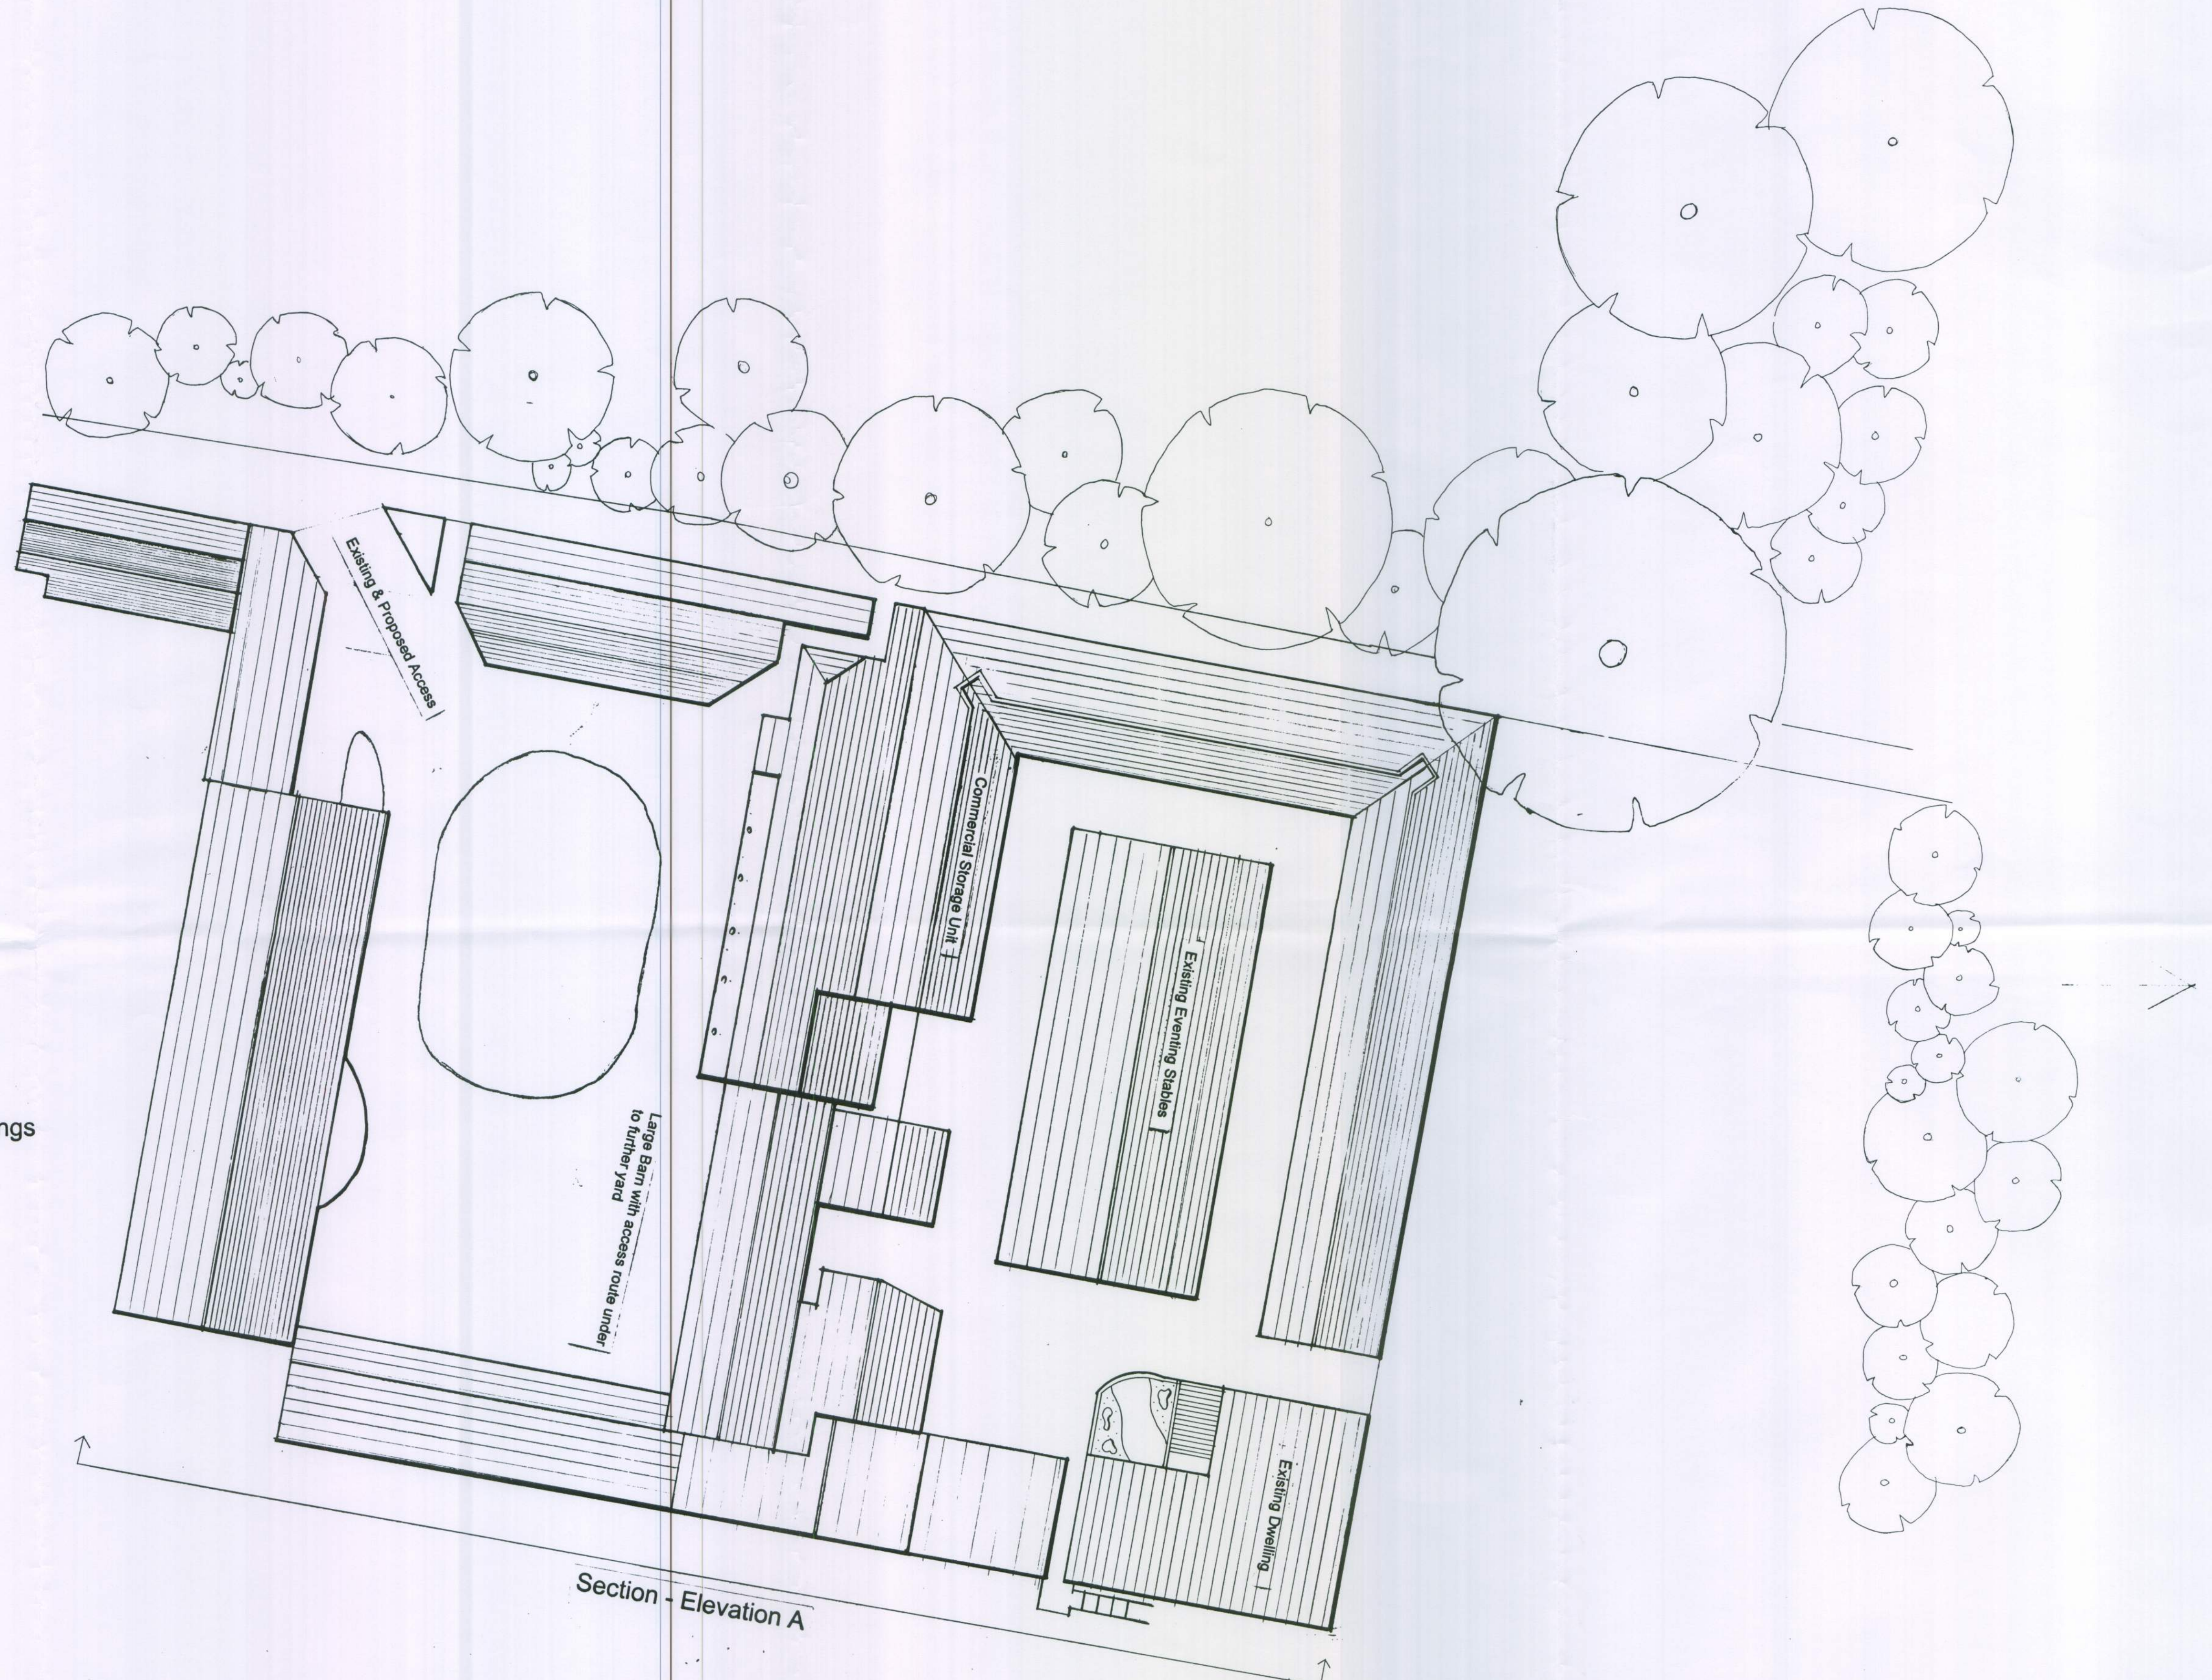

Section - Elevation A

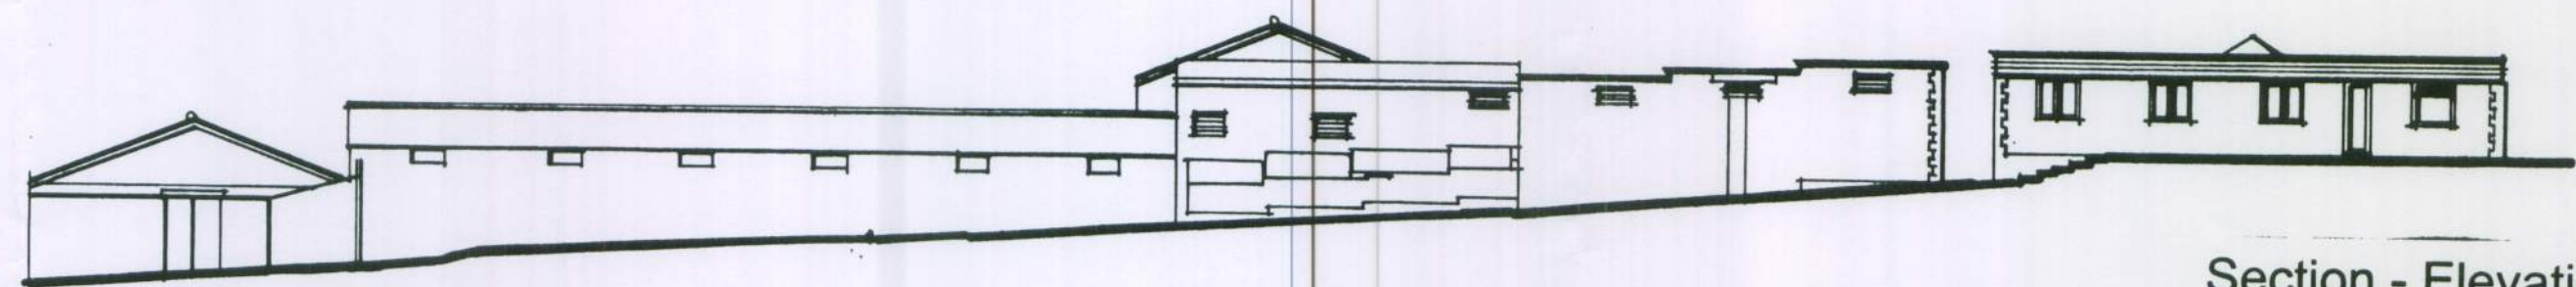

Section - Elevation A, View from East, Existing Buildings 1:200

Rev.	Date	Description	By
Client			
J Richardson Esq			
Project			
Soldiers Field, Findon			
Drawing Title			
Site Plan & Section - Elevation			
G W P Architects			
Fairfield House, Fairfield Road, Burgess Hill, West Sussex, RH15 8QB.			
Tel: (01444) 239019 Fax: (01444) 230761			
Email: m.jil@gwparchitects.co.uk			
Scale		Drawing Number	
1:200 & 1:1250 @ A1		10/157/sk1	
Date		Oct 10	
Drawn		GM	