





Site Plan 1:200

This drawing has been edited using permitted information supplied by Helyerdesign
www.helyerdesign.co.uk

- 1. 3 Bedroom Holiday Cottage
- 2. 'The Barn' - as approved Ref: FN/37/09 with minor amendments.
- 3. 'The Cottage' - As approved Ref: FN/37/09 with minor amendments.

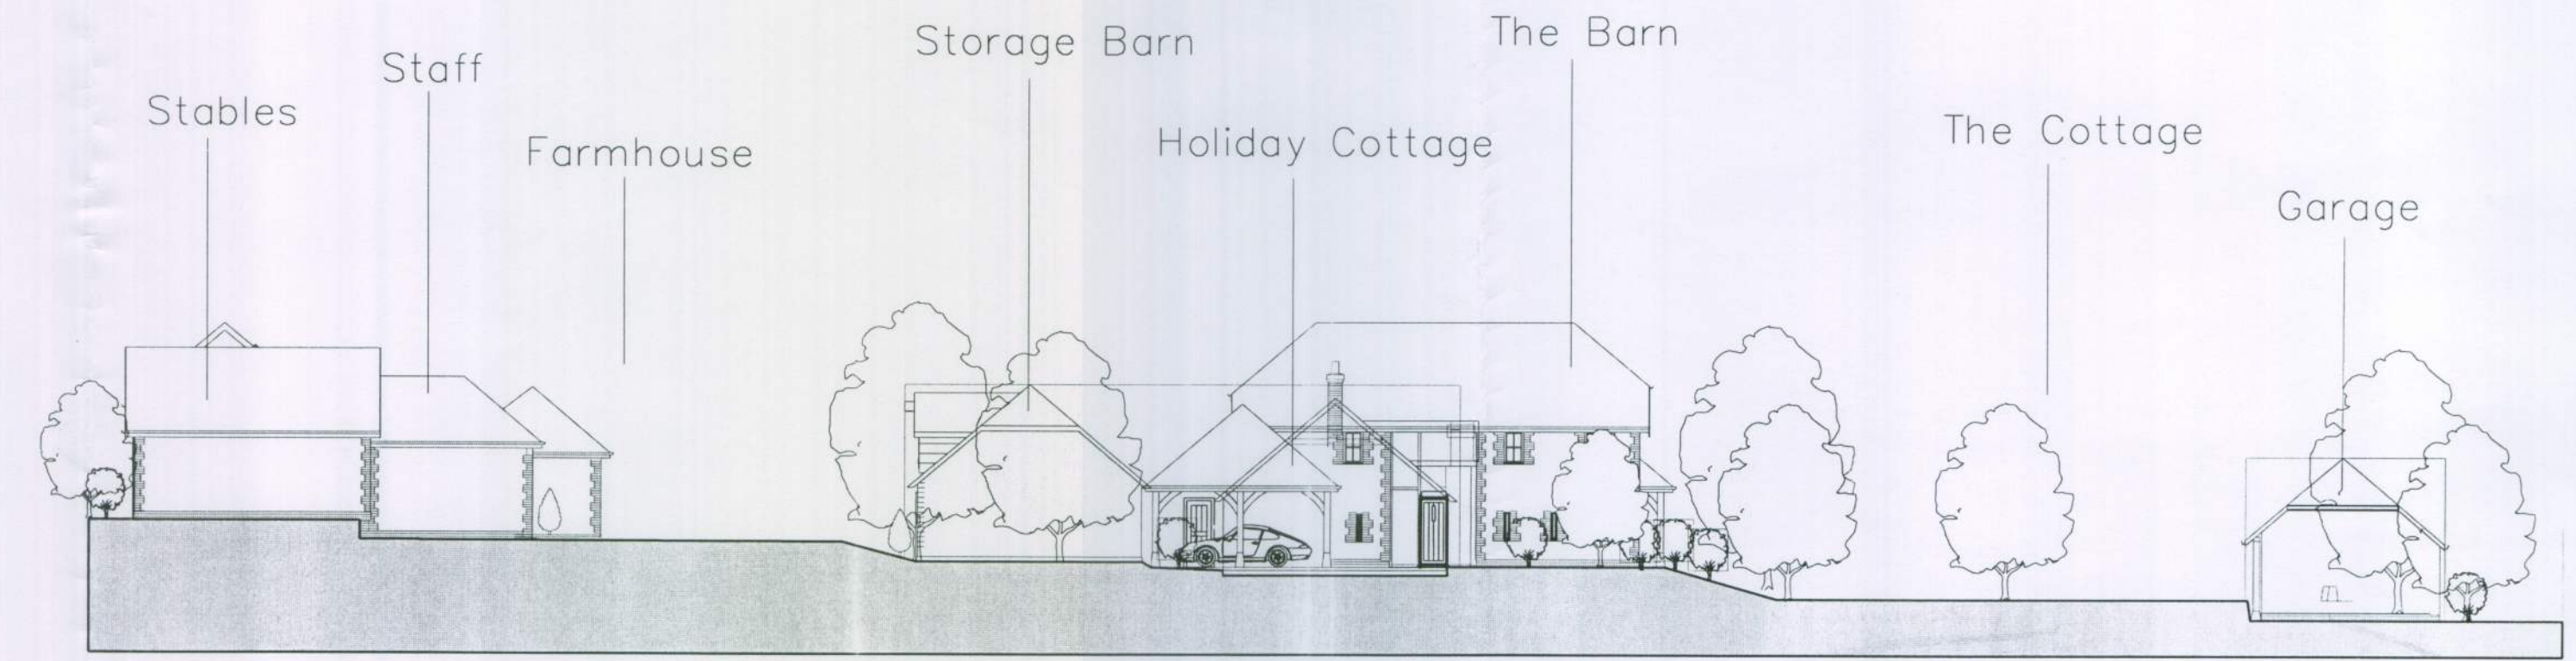

Site Elevation 1:200

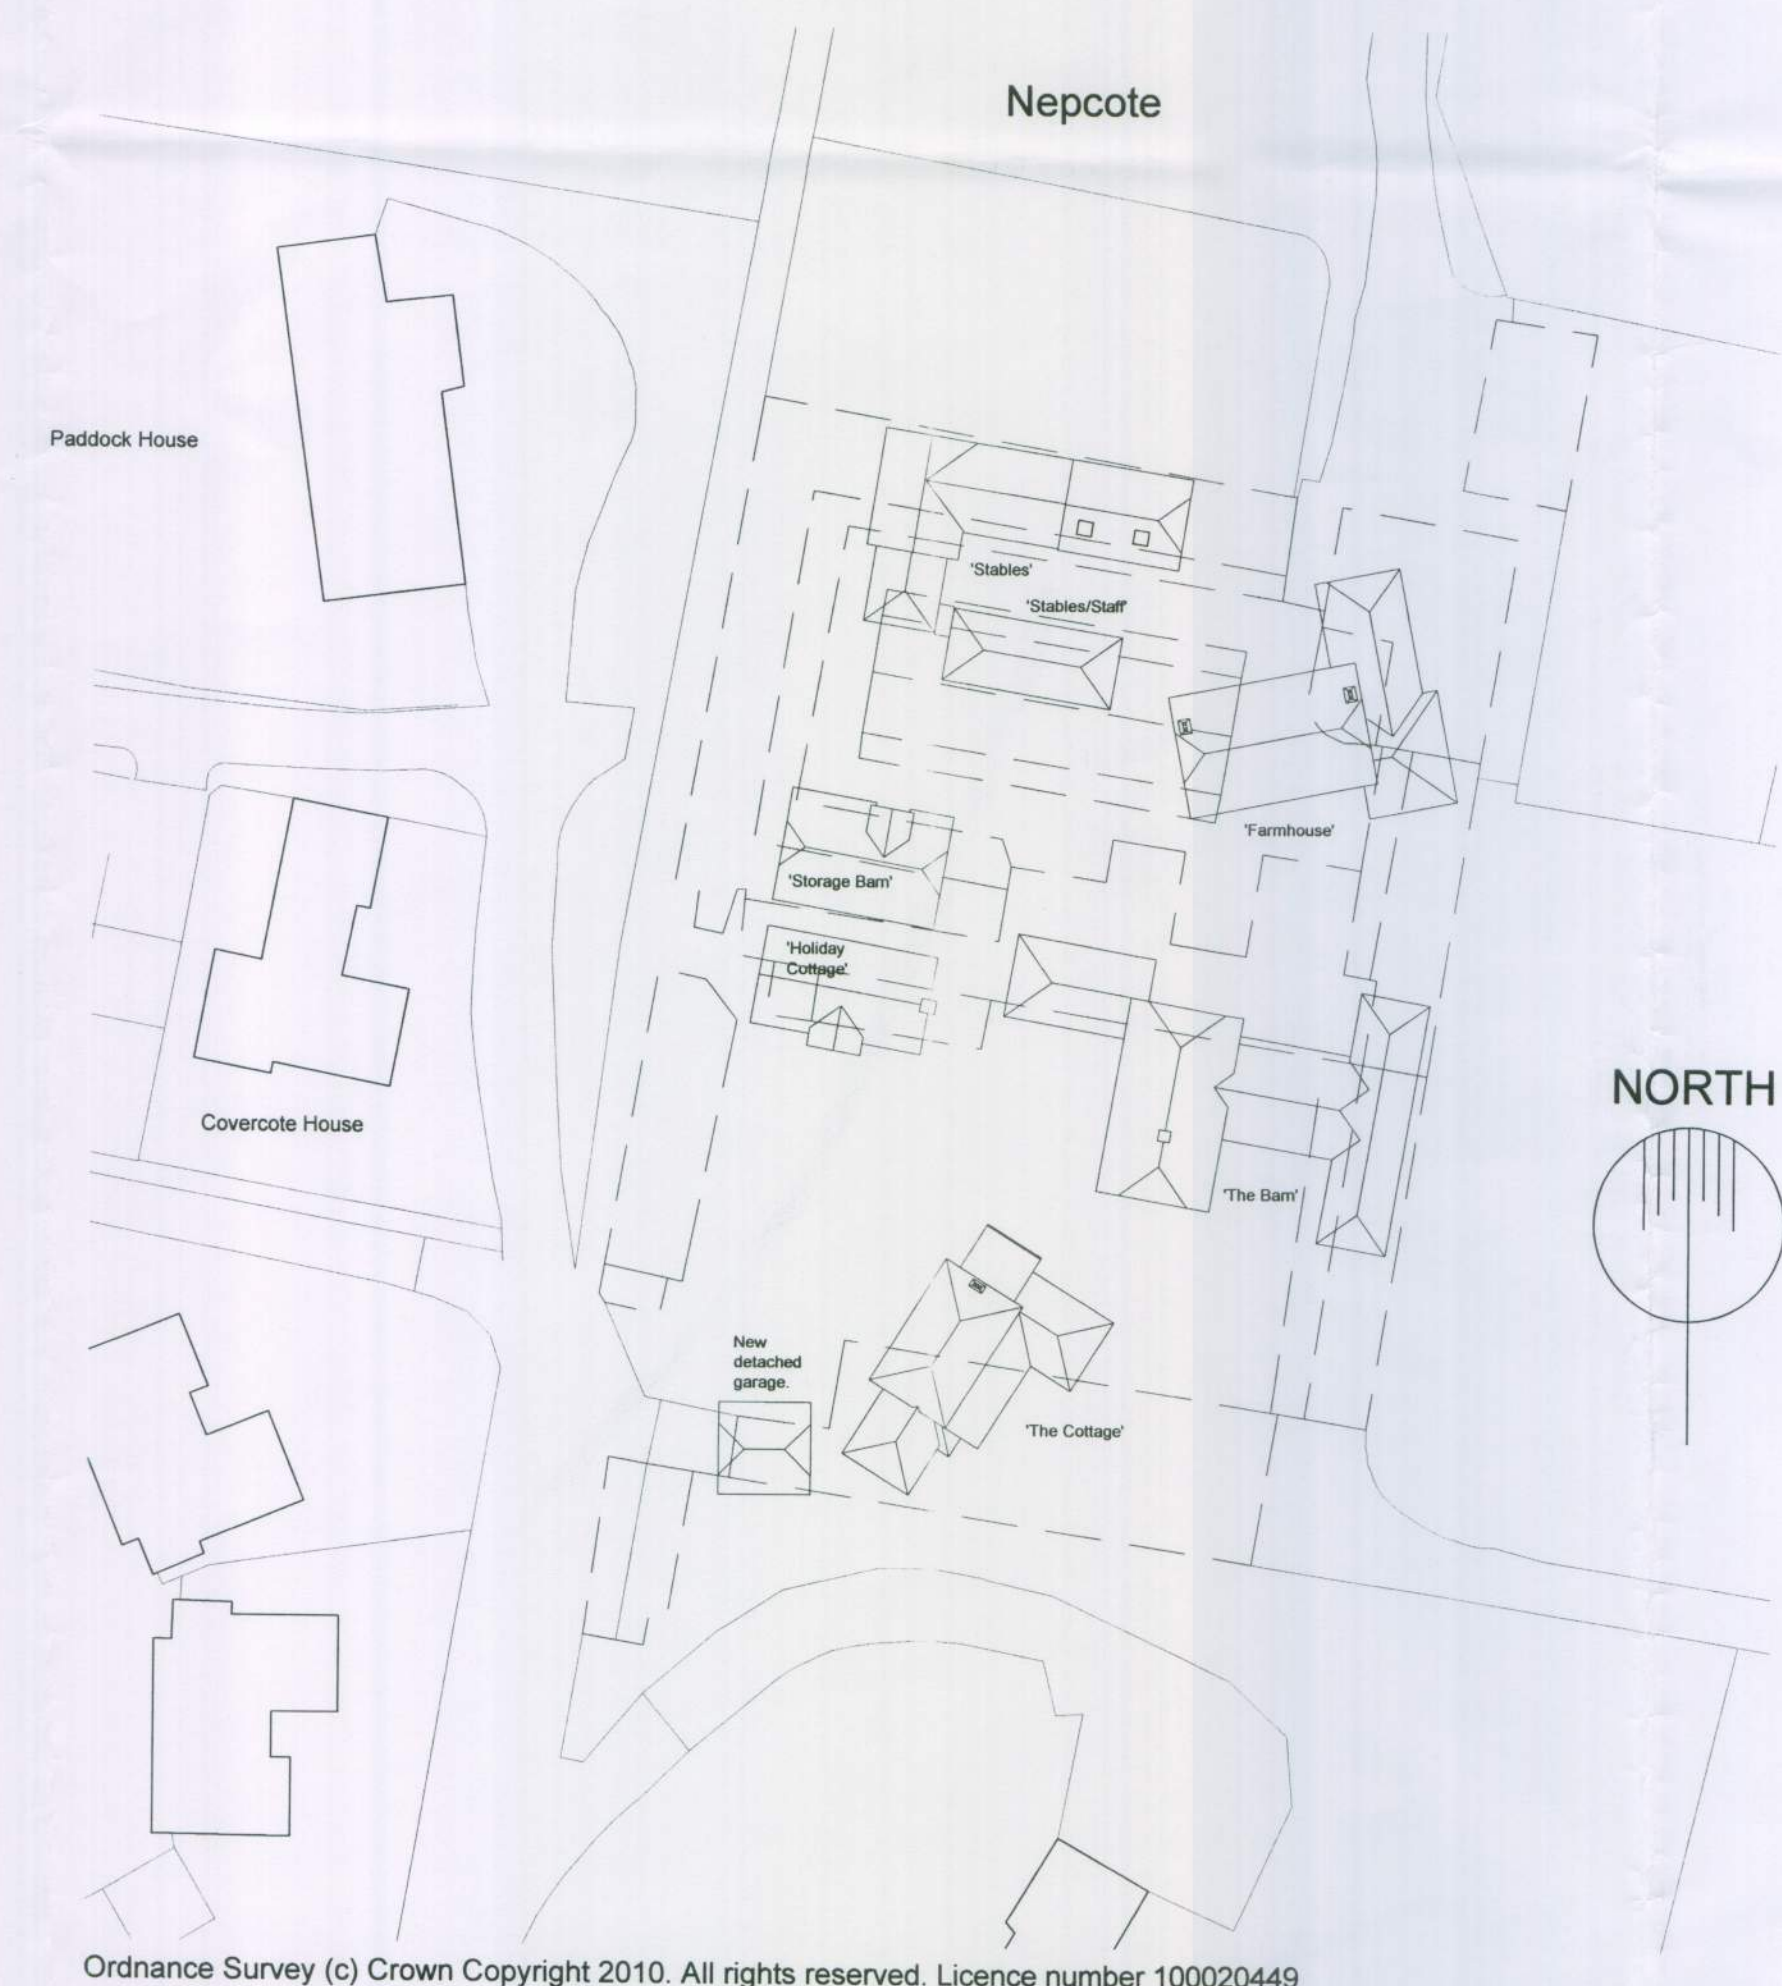

Block Plan 1:500

KEY

- Dashed on block plan indicates extent of Existing Buildings.
- Hatch on block plan indicates extent of proposed works.

This drawing has been produced for J. Gifford and is submitted as part of a planning application with Arun Council and is not intended for use by any other person or for any other purpose.

PLANNING			
This drawing has been edited using permitted information supplied by Helyerdesign www.helyerdesign.co.uk & is based upon their scheme permitted under Ref: FN/37/09.			
Rev.	Date	Description	By
Client Mr & Mrs J Gifford			
Project Soldiers Field Findon			
Drawing Title Site Plan, Site Elevation & Block Plan.			
G W P Architects Fairfield House, Fairfield Road, Burgess Hill, West Sussex, RH15 8QB Tel: (01444) 239019 Fax: (01444) 230761 Email: mail@gwparchitects.co.uk			
Scale As Indicated @ A1		Drawing Number 10/157/P01	
Date August 2011		Drawn GM	
© GWP Architects Ltd (UK) - 2011			