

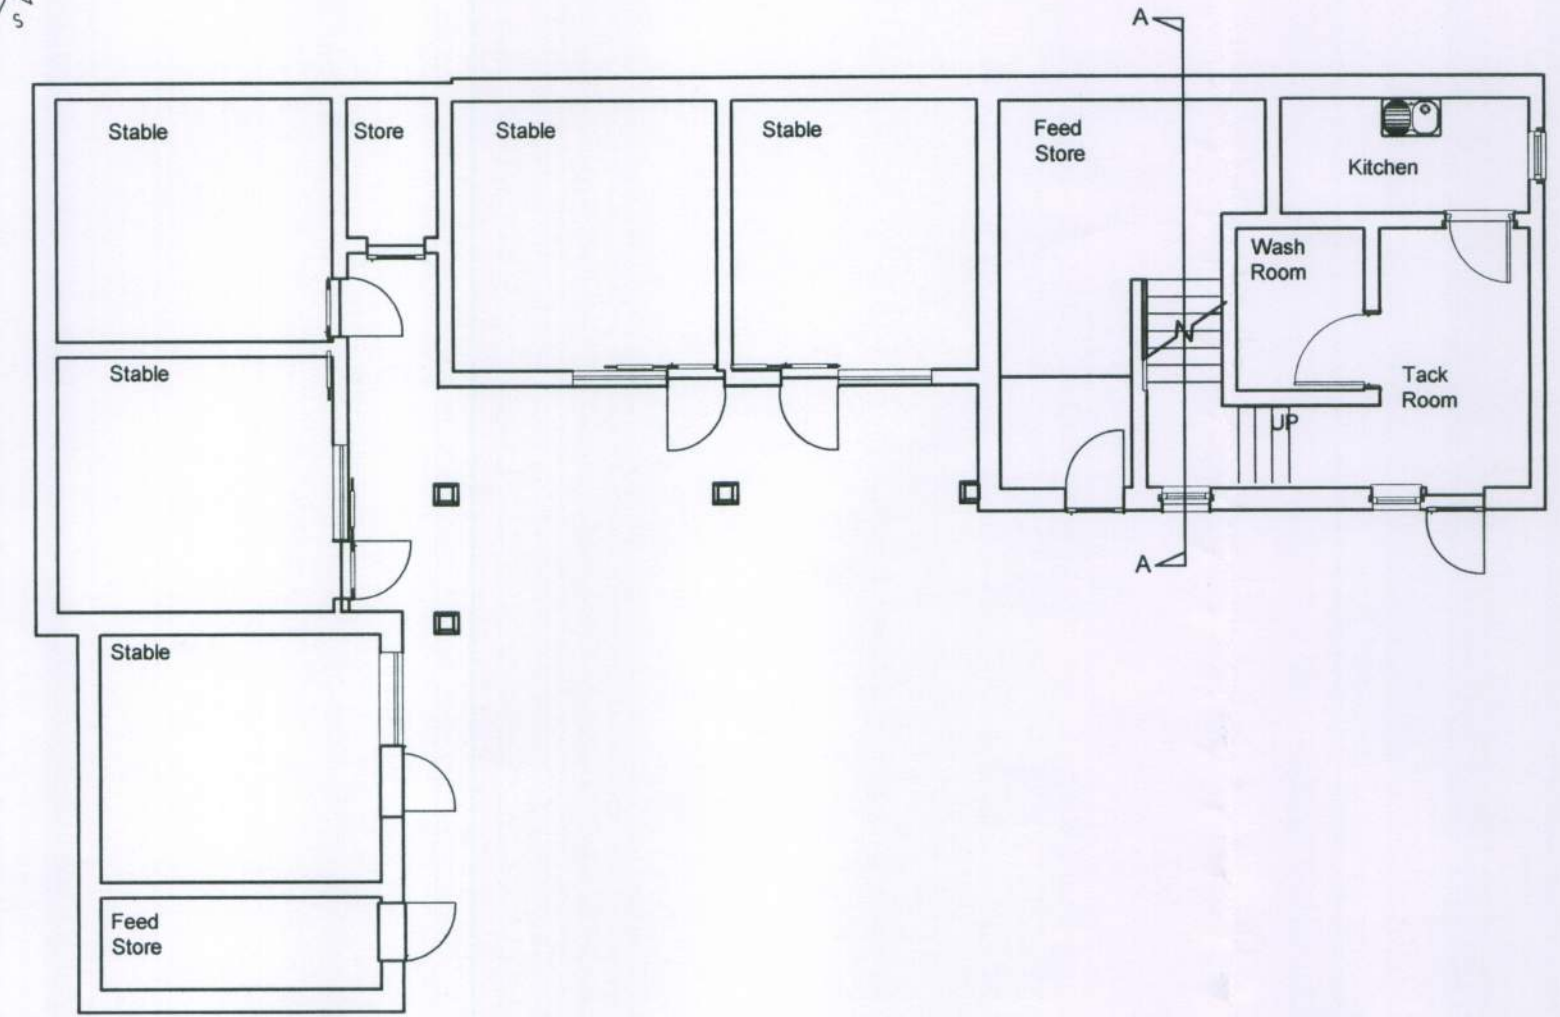


FN/36/11



NOTE:
The contractor is to check all site dimensions and levels before work starts.
Do not scale from the drawing. Notify Architect of any discrepancies.
This drawing must be read with and checked against all structural and other specialist drawings, specifications and bills of quantities. Notify Architect of any discrepancies.
The contractor is to comply with all current British Standards and Building Regulations whether or not specifically stated on these drawings.

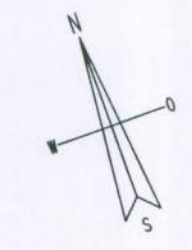


Ground Floor Plan 1:100

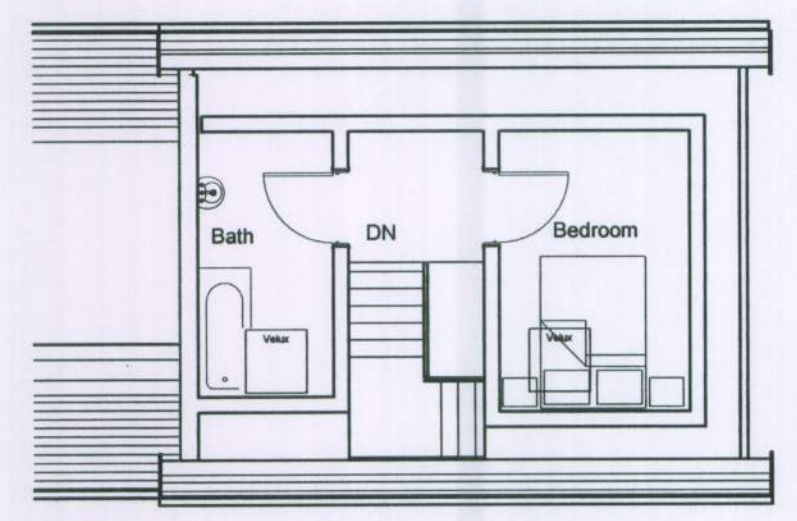

First Floor Plan 1:100

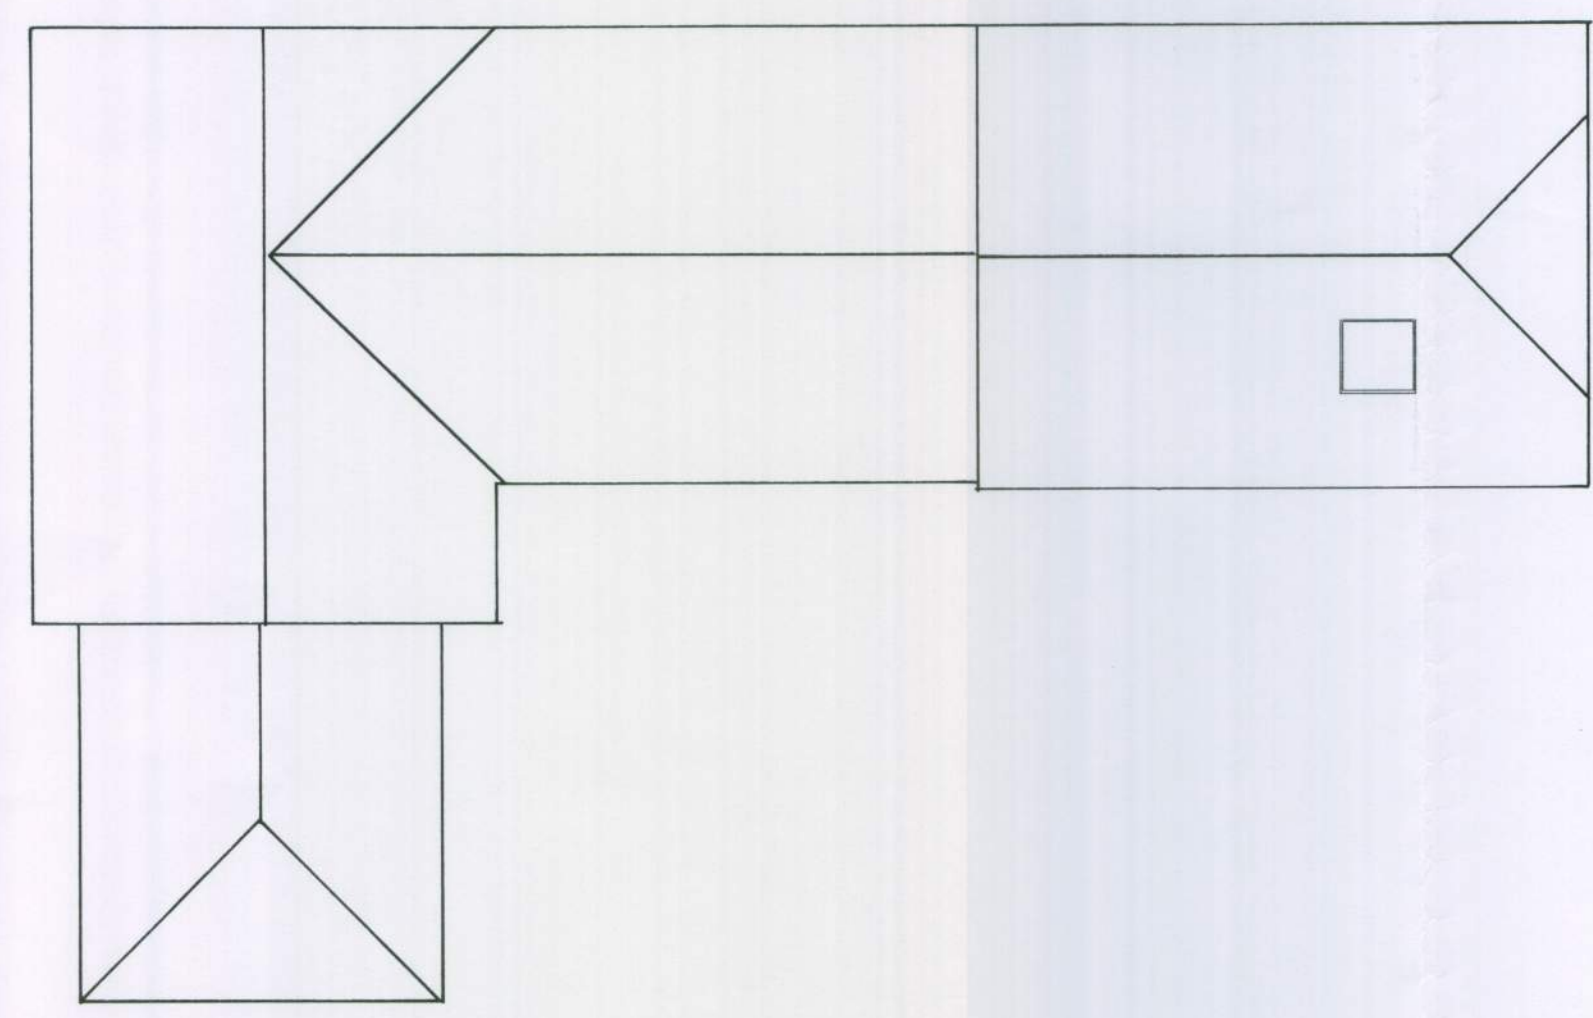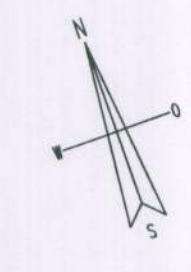


Roof Plan 1:100

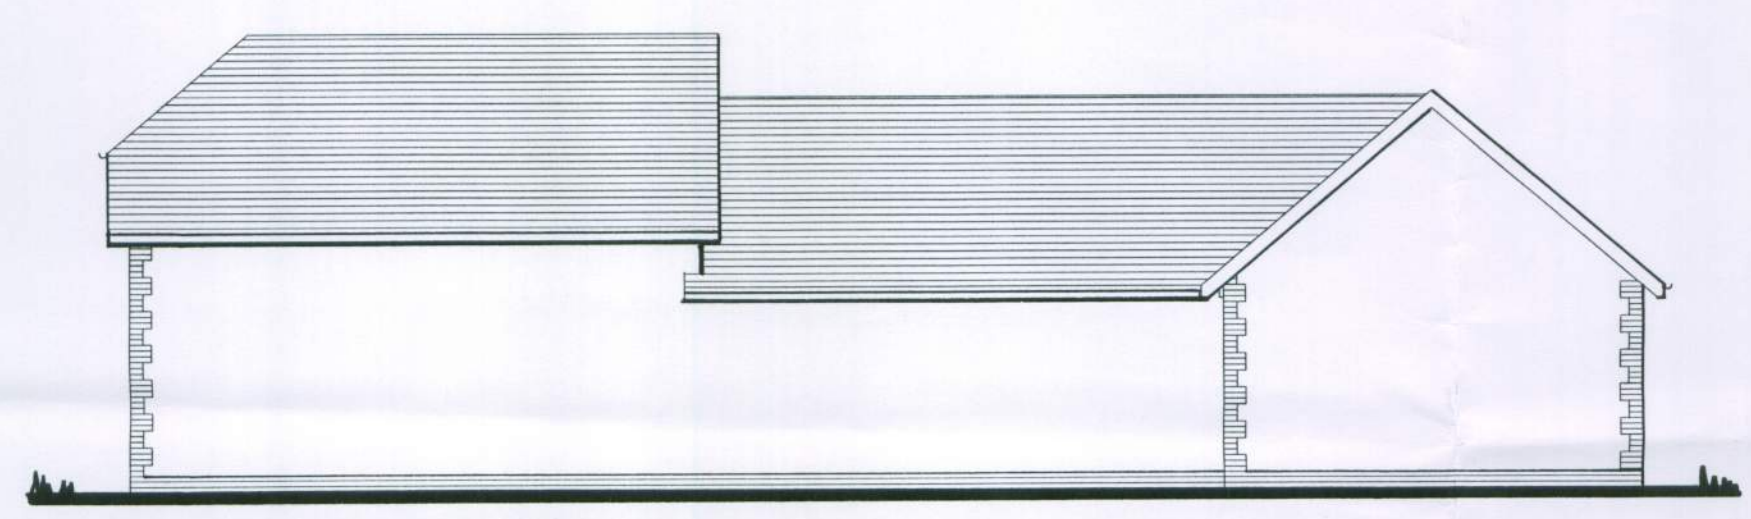


Rear Elevation 1:100




Flank Elevation 1:100

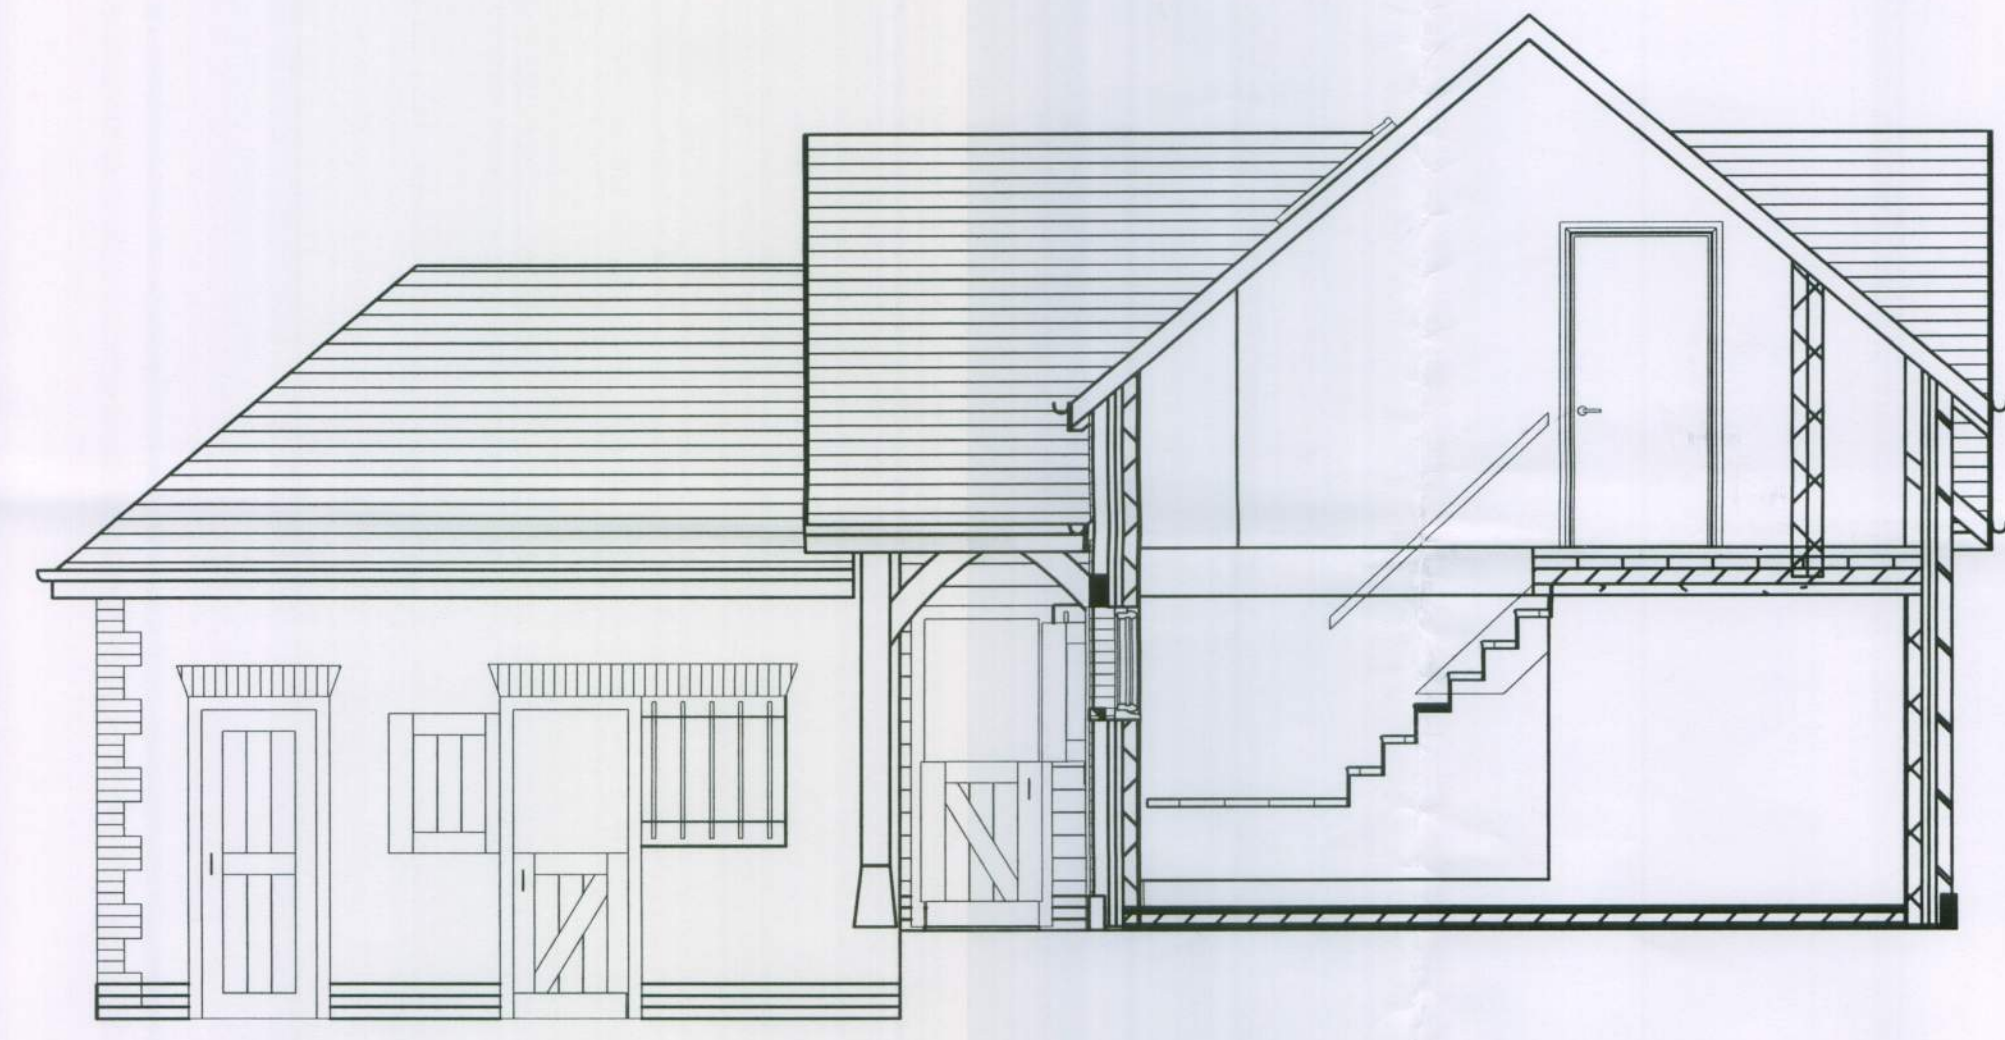

Section AA 1:50

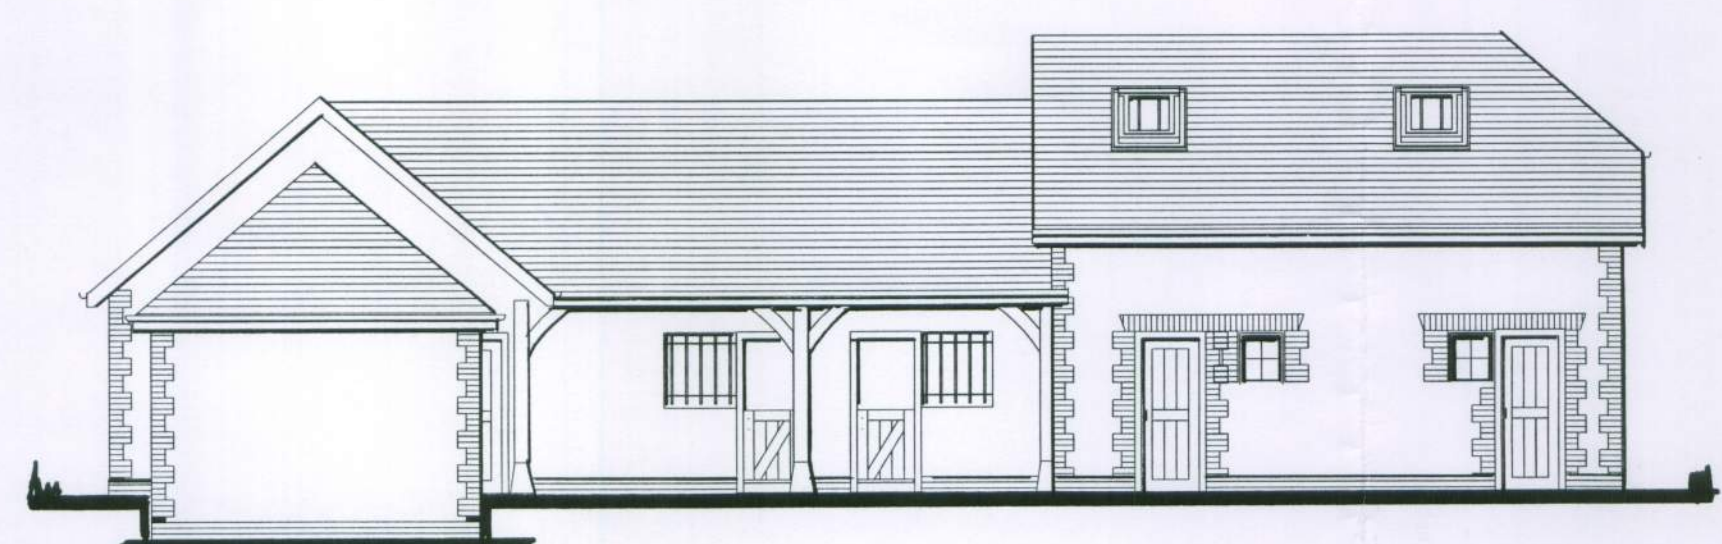


Front Elevation 1:100

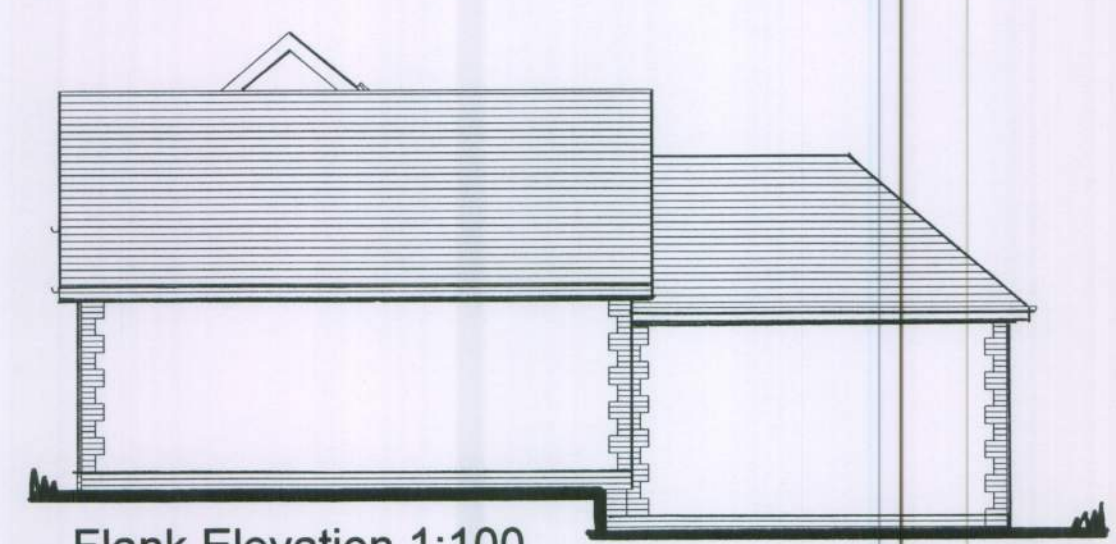


Flank Elevation 1:100

Materials
Roof: Plain Clay Tiles
Walls: Brick plinth, flint wall, brick quoining.
Windows: Timber casement
Doors: Timber
Rainwater goods: Black UPVC

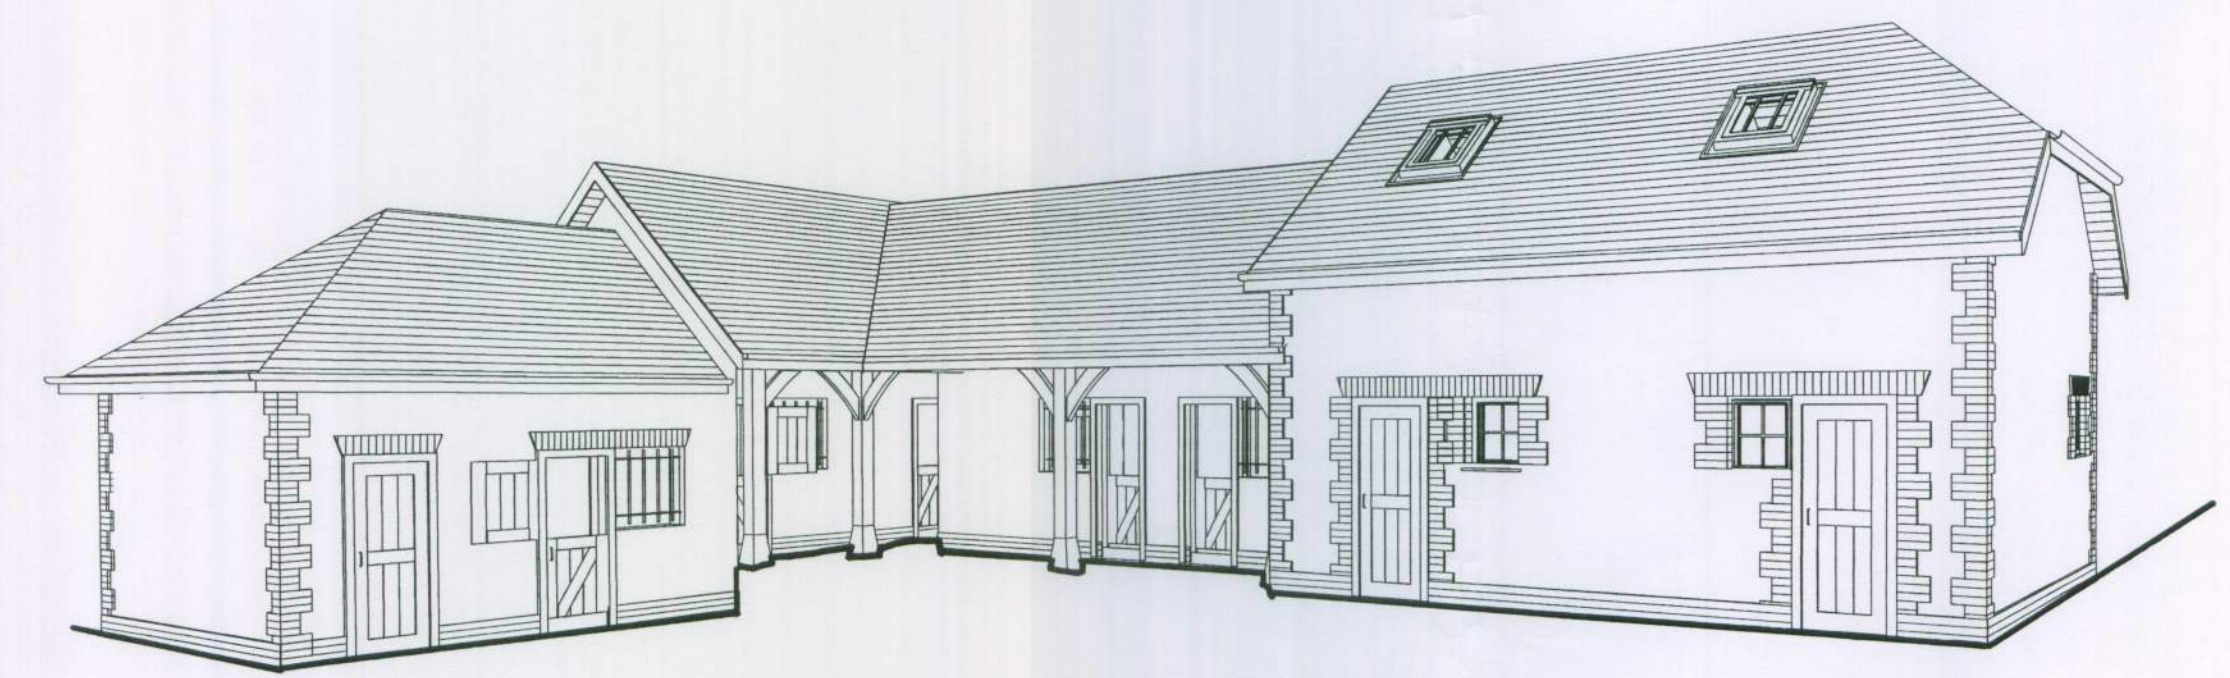

3D View

The Stables

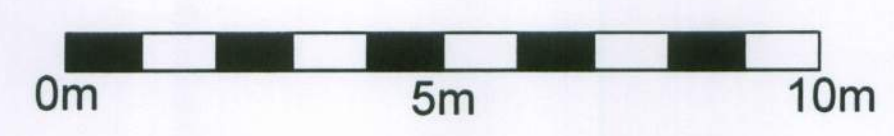

This drawing has been produced for J. Gifford and is submitted as part of a planning application with Arun Council and is not intended for use by any other person or for any other purpose.

PLANNING

This drawing has been edited using permitted information supplied by Helyerdesign www.helyerdesign.co.uk & is based upon their scheme permitted under Ref: FN/37/09.

Rev.	Date	Description	By
Client			
Mr & Mrs J Gifford			
Project			
Soldiers Field Findon			
Drawing Title			
Stables Plans, sections, elevations & 3D view.			
G W P Architects			
Fairfield House, Fairfield Road, Burgess Hill, West Sussex, RH15 8QB			
Tel: (01444) 239019 Fax: (01444) 230761			
Email: mail@gwparchitects.co.uk			
Scale As Indicated @ A1		Drawing Number	
Date August 2011		10/157/p02	
Drawn GM		© GWP Architects Ltd (UK) - 2011	